THE TOWNSHIP OF MINDEN HILLS
IN SEASON, EVERY SEASON

May 25, 2023

Addendum #3

for RFT RDS 23-002

Reconstruction of Bobcaygeon and Scotch Line Roads

This addendum shall be incorporated into and form part of RFT #RDS 23-002 for the reconstruction of Bobcaygeon and Scotch Line Roads.

Tender Opening Date Change:

The final day for submissions has been extended to June 2, 2023 at 12:00 noon.

1) 3.5 Insurance requirements list Ten Million, however this does not match the number ($5,000,000.00). Please confirm.
   Insurance is to be $5,000,000.00

2) Can the owner reconsider the excess soil storage at Bobcaygeon Pit.
   To prevent project delays, excess soil can be temporarily stored at the Bobcaygeon Road Pit. Bidders can include a $100,000 provisional item for the potential handling of material once soil characteristics are complete. The owner will complete the soil characteristics once the project begins.

3) Liquidated damages do not match between Section 13, and Section 3.21.
   Liquidated damages will be $1,500 per day as per section 3.21.

4) Are there any restrictions with regards to in-water works? Have all permits been received?
   There should be no restrictions with in-water works or permits for this project.

5) Can the owner provide indication of how much material is expected to be removed on the Ditching item?
   Ditching is to be provided by the linear metre; however, the volume of material has been included in the earth excavation.

6) A cut/fill table is not on drawing “DT1” Can this be provided?
   See attached updated drawings.

7) The typical detail does not show the “space” between the under side of the pulverized material and the dashed line. Please clarify what is in between this area.
   See attached updated drawings.

Receipt of the Addendum shall be acknowledged as part of your submission as per Section 2.14 – Addenda of the RFT document and **must be included** in the submission package before the closing date of **June 2, 2023 at 12:00 noon**.

The Township of Minden Hills reserves the right to reject any or all Tenders or accept any Proposal, should it deem such actions to be in the best interest of the Township.

Additional questions will be addressed in a coming addendum.

Questions that have not yet been submitted may not be answered.

This addendum consists of 2 pages and a drawing package.

If you have questions regarding this matter, please contact the Township directly as outlined in Section 2.13 – Inquiries of the RFT document.

Sincerely,

Mike Timmins
Director of Public Works

Acknowledgement of Receipt

Bidders are required to acknowledge receipt of <u>all</u> addenda by signing the Acknowledgement of Receipt below. Failure to submit <u>all</u> addenda will constitute an automatic rejection.

I/we hereby acknowledge receipt of this addendum and make allowances in my bid.

_____ _____
Signature of Bidder Date


_____
Name of Company

RECONSTRUCTION OF BOBCAYGEON ROAD

TOWNSHIP OF MINDEN HILLS

ENGAGE PROJECT No: 19044

ISSUED FOR ADDENDUM

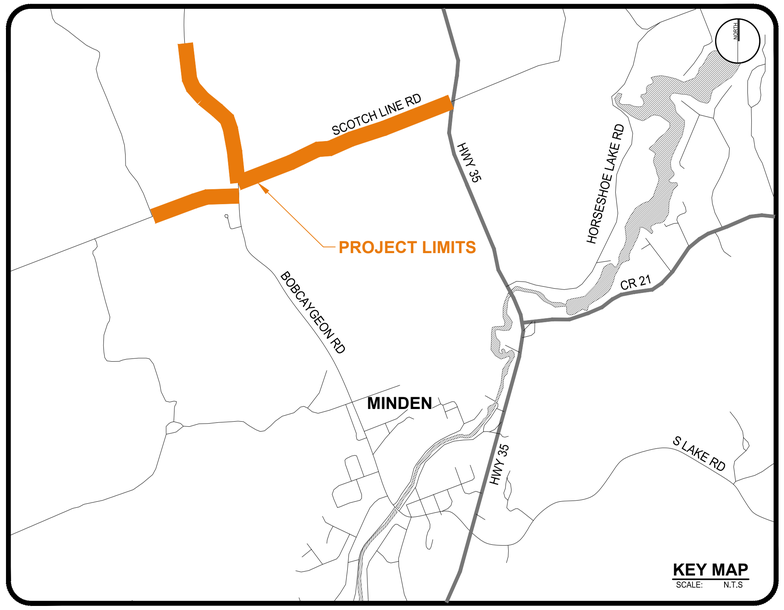


ENGAGE ENGINEERING
www.engageeng.ca • 171 King Street, Suite 120, Peterborough, ON • Phone: (705) 755-0427

TOWNSHIP OF MINDEN HILLS


RECONSTRUCTION OF BOBCAYGEON ROAD
TOWNSHIP OF MINDEN HILLS
ENGAGE PROJECT No: 19044
ISSUED FOR ADDENDUM

ENGAGE ENGINEERING
www.engageeng.ca • 171 King Street, Suite 120, Peterborough, ON • Phone: (705) 755-0427

Date: May. 16, 2023 - 10:30 am Plotted by: jdunn File name: S:\01 - Projects\19000\19044 - RFP Minden Hills - Bobcaygeon Road\02 Design\01 - Drawings\Current Drawings\19044-C00.dwg

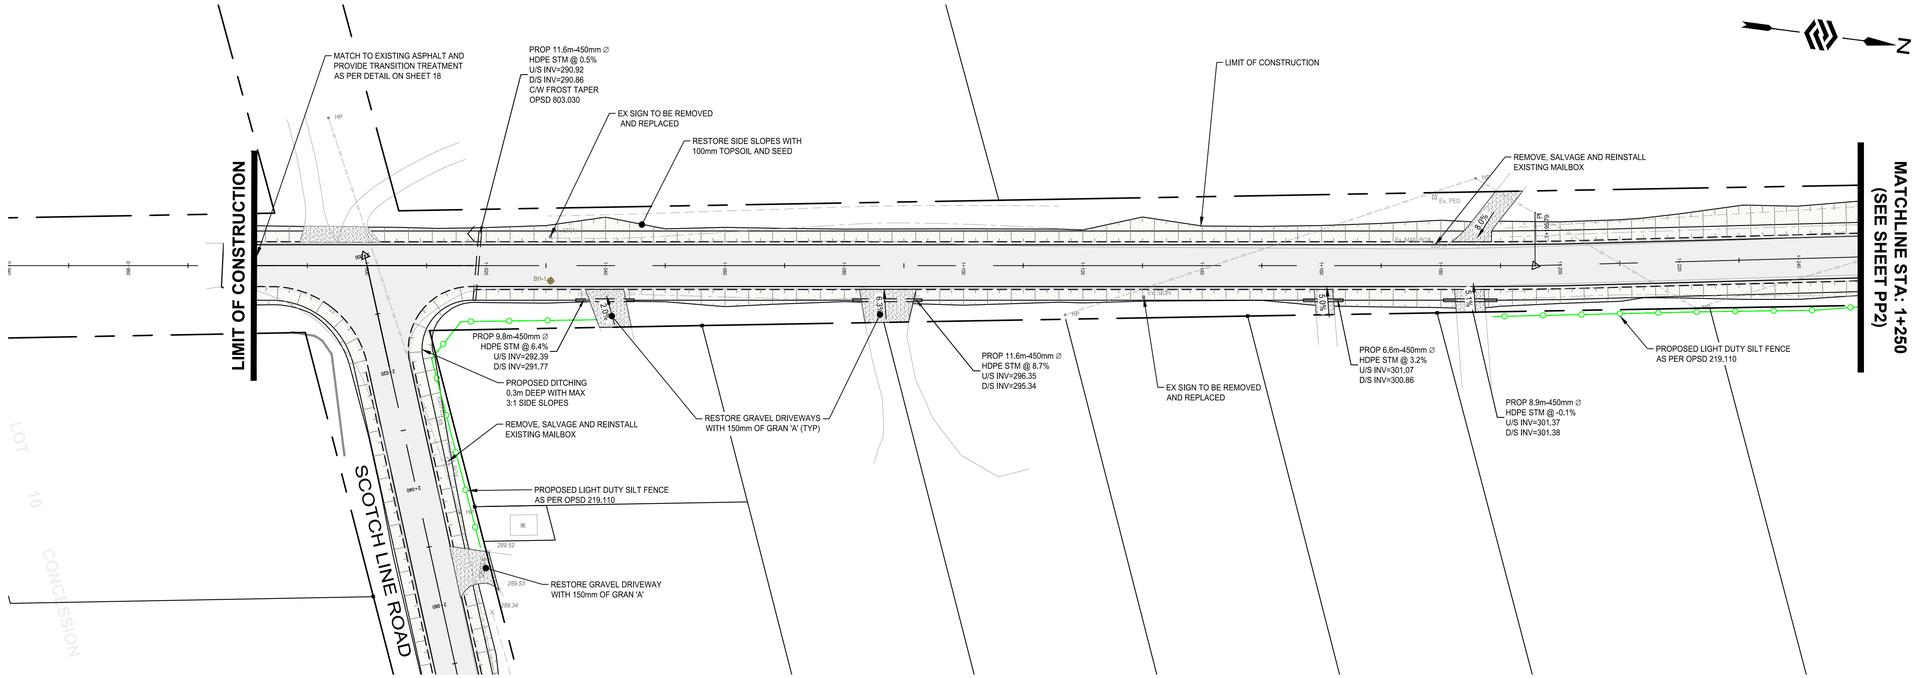

BOBCAYGEON ROAD STA: 1+000 - 1+250

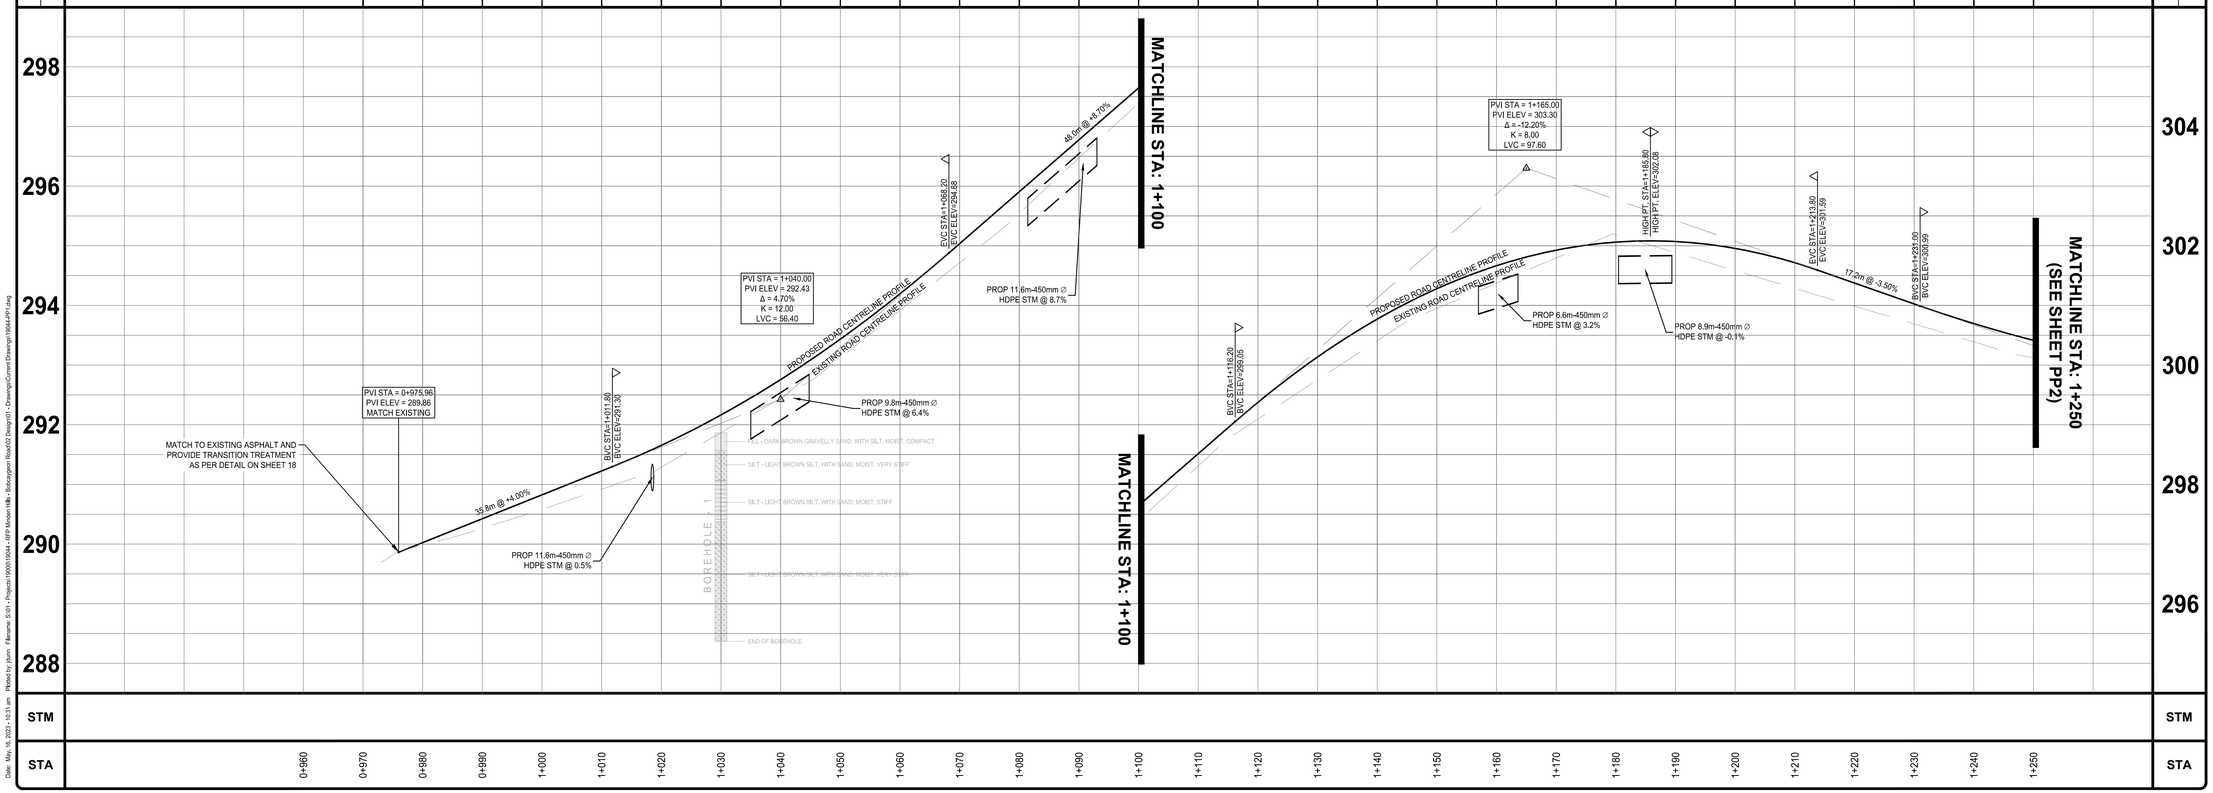

NOTES:

1. ALL CONSTRUCTION AND MATERIALS TO BE IN ACCORDANCE WITH:
   -ONTARIO PROVINCIAL STANDARD DRAWINGS & SPECIFICATIONS
   -APPLICABLE CONTRACT DOCUMENTS AND ALL SPECIFICATIONS REFERENCED HEREIN.
2. THE CONTRACTOR SHALL CONSTRUCT ALL WORK IN ACCORDANCE WITH THE OCCUPATIONAL HEALTH AND SAFETY ACT, HEALTH AND SAFETY REGULATIONS FOR CONSTRUCTION PROJECTS.
3. THE CONTRACTOR SHALL RESTORE OR REPLACE DAMAGED SERVICES TO EXISTING OR BETTER CONDITION.
4. THE CONTRACTOR SHALL RESTORE ALL DISTURBED AREAS TO EXISTING OR BETTER CONDITION, OR PER THE ENGINEERING AND LANDSCAPE SPECIFICATIONS REFERENCED HEREIN.
5. THE CONTRACTOR SHALL COORDINATE AND PAY FOR ALL TRAFFIC CONTROL AND SAFETY MEASURES IN ACCORDANCE WITH THE ONTARIO TRAFFIC MANUAL, BOOK 7, TEMPORARY CONDITIONS.
6. THE CONTRACTOR SHALL DISPOSE OF ALL WASTE MATERIALS IN ACCORDANCE WITH THE MINISTRY OF THE ENVIRONMENT GUIDELINES AND LOCAL MUNICIPAL BYLAWS.
7. WHERE UTILITIES ARE SHOWN ON THE CONTRACT DRAWINGS, THEIR LOCATION IS APPROXIMATE. THE CONTRACTOR IS RESPONSIBLE FOR VERIFYING THE LOCATION OF ALL EXISTING UTILITIES PRIOR TO CONSTRUCTION.
8. THE CONTRACTOR IS RESPONSIBLE FOR OBTAINING ALL NECESSARY PERMITS TO COMPLETE THE WORK INCLUDING ROAD CUT PERMITS, OCCUPANCY PERMITS, ENCROACHMENT AGREEMENTS.
9. ANY UTILITY POLES THAT MAY BE UNDERMINED BY THE CONSTRUCTION ACTIVITY ARE TO BE BRACED. THE CONTRACTOR SHALL MAKE THE NECESSARY ARRANGEMENTS TO HAVE THE POLES BRACED IN ACCORDANCE WITH THE APPROPRIATE UTILITY REQUIREMENTS.
10. ALL EROSION AND SEDIMENT CONTROL MEASURES IDENTIFIED ON THE CONTRACT DRAWINGS ARE TO BE IN PLACE PRIOR TO THE START OF CONSTRUCTION.
11. ACCESS TO ALL PRIVATE PROPERTIES FRONTING THE CONSTRUCTION SHALL BE MAINTAINED AT ALL TIMES. TEMPORARY ACCESS RESTRICTIONS WILL ONLY BE PERMITTED WHERE REQUIRED TO FACILITATE UNDERGROUND SERVICING, ASPHALT AND CONCRETE PLACEMENT. THE CONTRACTOR SHALL PROVIDE 48 HOURS NOTICE TO THE COUNTY AND THE AFFECTED PROPERTY OWNERS PRIOR TO ACCESS INTERRUPTION.
12. ALL PROPERTY BARS DISTURBED OR DAMAGED DURING CONSTRUCTION SHALL BE REPLACED BY THE CONTRACTOR AT THE CONCLUSION OF THE CONTRACT, AT THEIR EXPENSE.
13. ALL DIMENSIONS SHALL BE CHECKED AND VERIFIED IN THE FIELD BY THE CONTRACTOR PRIOR TO CONSTRUCTION. ANY DISCREPANCIES SHALL BE REPORTED IMMEDIATELY TO THE ENGINEER.
14. EXISTING SIGNAGE WITHIN THE ROAD ALLOWANCE SHALL BE REMOVED AND SALVAGED BY THE CONTRACTOR PRIOR TO CONSTRUCTION AND REINSTALLED UPON COMPLETION. REGULATORY SIGNAGE SHALL REMAIN IN PLACE AT ALL TIMES.

No.	REVISION	BY	DATE
4.			
3.	ISSUED FOR TENDER	JD	2022-11-30
2.	ISSUED FOR 90% REVIEW	JD	2022-03-11
1.	ISSUED FOR 50% REVIEW	JD	2019-11-05

ENGAGE ENGINEERING
www.engageeng.ca • 171 King Street, Suite 120, Peterborough, ON • Phone: (705) 755-0427

RECONSTRUCTION OF BOBCAYGEON ROAD

TOWNSHIP OF MINDEN HILLS


PROPOSED PLAN & PROFILE STA: 1+000 - 1+250

MINDEN, ONTARIO


DRAWN BY: J.DUNN	STAMP:
DESIGNED BY: J.DUNN	
APPROVED BY: P.HURLEY	
DATE: 2019-10-22	
SCALE: 1:500H 1:50V	

PROJECT NUMBER:	FILE NAME:	SHEET:
19044	19044-PP1	1 of 35

19044-PP1
Date: May. 16, 2023 - 10:31 am Plotted by: jdunn Filename: S:\01 - Projects\19000\19044 - RFP Minden Hills - Bobcaygeon Road\02 Design\01 - Drawings\Current Drawings\19044-PP1.dwg

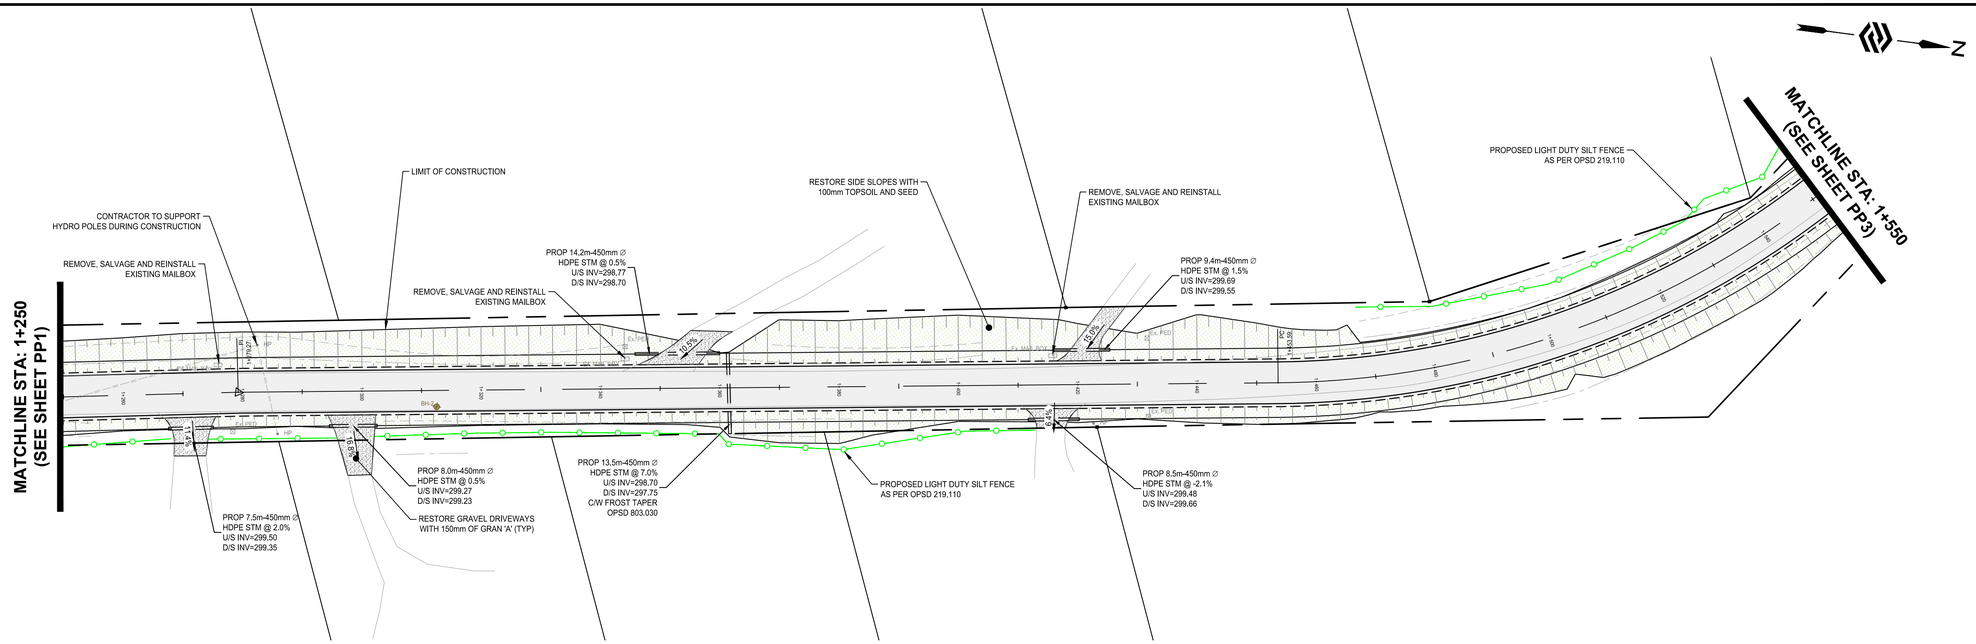

BOBCAYGEON ROAD STA: 1+250 - 1+550

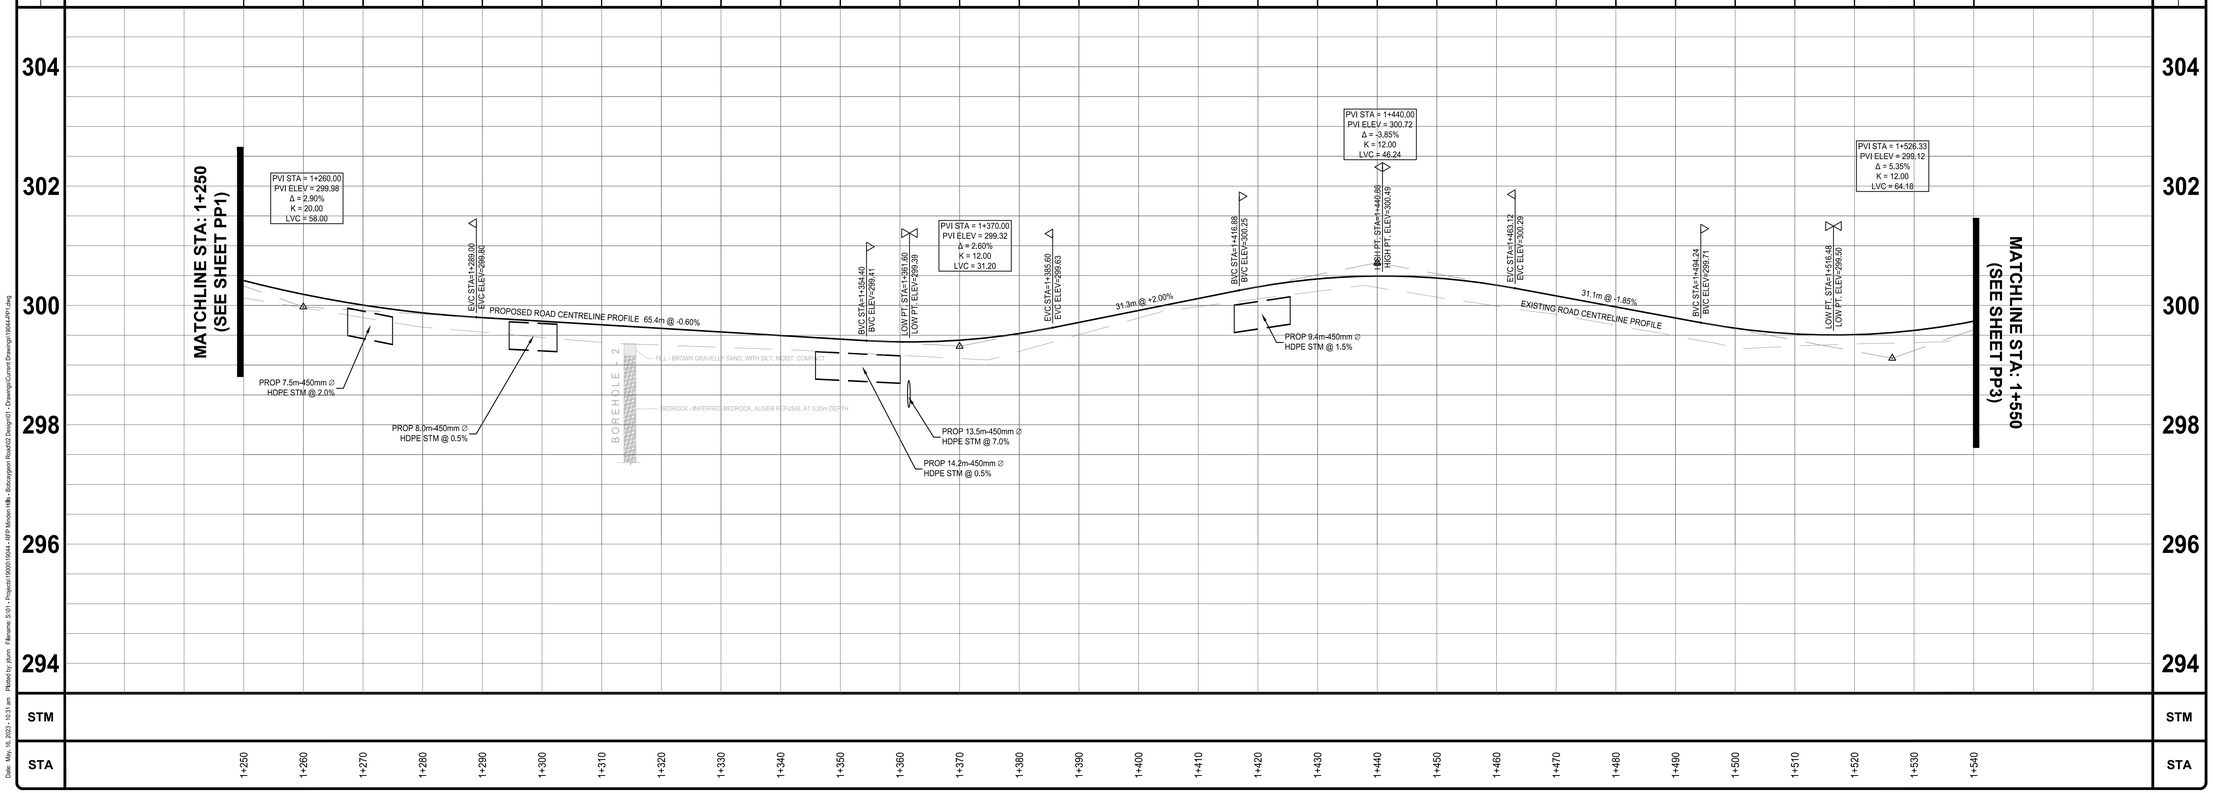

NOTES:

1. ALL CONSTRUCTION AND MATERIALS TO BE IN ACCORDANCE WITH:
   -ONTARIO PROVINCIAL STANDARD DRAWINGS & SPECIFICATIONS
   -APPLICABLE CONTRACT DOCUMENTS AND ALL SPECIFICATIONS REFERENCED HEREIN.
2. THE CONTRACTOR SHALL CONSTRUCT ALL WORK IN ACCORDANCE WITH THE OCCUPATIONAL HEALTH AND SAFETY ACT, HEALTH AND SAFETY REGULATIONS FOR CONSTRUCTION PROJECTS.
3. THE CONTRACTOR SHALL RESTORE OR REPLACE DAMAGED SERVICES TO EXISTING OR BETTER CONDITION.
4. THE CONTRACTOR SHALL RESTORE ALL DISTURBED AREAS TO EXISTING OR BETTER CONDITION, OR PER THE ENGINEERING AND LANDSCAPE SPECIFICATIONS REFERENCED HEREIN.
5. THE CONTRACTOR SHALL COORDINATE AND PAY FOR ALL TRAFFIC CONTROL AND SAFETY MEASURES IN ACCORDANCE WITH THE ONTARIO TRAFFIC MANUAL, BOOK 7, TEMPORARY CONDITIONS.
6. THE CONTRACTOR SHALL DISPOSE OF ALL WASTE MATERIALS IN ACCORDANCE WITH THE MINISTRY OF THE ENVIRONMENT GUIDELINES AND LOCAL MUNICIPAL BYLAWS.
7. WHERE UTILITIES ARE SHOWN ON THE CONTRACT DRAWINGS, THEIR LOCATION IS APPROXIMATE. THE CONTRACTOR IS RESPONSIBLE FOR VERIFYING THE LOCATION OF ALL EXISTING UTILITIES PRIOR TO CONSTRUCTION.
8. THE CONTRACTOR IS RESPONSIBLE FOR OBTAINING ALL NECESSARY PERMITS TO COMPLETE THE WORK INCLUDING ROAD CUT PERMITS, OCCUPANCY PERMITS, ENCROACHMENT AGREEMENTS.
9. ANY UTILITY POLES THAT MAY BE UNDERMINED BY THE CONSTRUCTION ACTIVITY ARE TO BE BRACED. THE CONTRACTOR SHALL MAKE THE NECESSARY ARRANGEMENTS TO HAVE THE POLES BRACED IN ACCORDANCE WITH THE APPROPRIATE UTILITY REQUIREMENTS.
10. ALL EROSION AND SEDIMENT CONTROL MEASURES IDENTIFIED ON THE CONTRACT DRAWINGS ARE TO BE IN PLACE PRIOR TO THE START OF CONSTRUCTION.
11. ACCESS TO ALL PRIVATE PROPERTIES FRONTING THE CONSTRUCTION SHALL BE MAINTAINED AT ALL TIMES. TEMPORARY ACCESS RESTRICTIONS WILL ONLY BE PERMITTED WHERE REQUIRED TO FACILITATE UNDERGROUND SERVICING, ASPHALT AND CONCRETE PLACEMENT. THE CONTRACTOR SHALL PROVIDE 48 HOURS NOTICE TO THE COUNTY AND THE AFFECTED PROPERTY OWNERS PRIOR TO ACCESS INTERRUPTION.
12. ALL PROPERTY BARS DISTURBED OR DAMAGED DURING CONSTRUCTION SHALL BE REPLACED BY THE CONTRACTOR AT THE CONCLUSION OF THE CONTRACT, AT THEIR EXPENSE.
13. ALL DIMENSIONS SHALL BE CHECKED AND VERIFIED IN THE FIELD BY THE CONTRACTOR PRIOR TO CONSTRUCTION. ANY DISCREPANCIES SHALL BE REPORTED IMMEDIATELY TO THE ENGINEER.
14. EXISTING SIGNAGE WITHIN THE ROAD ALLOWANCE SHALL BE REMOVED AND SALVAGED BY THE CONTRACTOR PRIOR TO CONSTRUCTION AND REINSTALLED UPON COMPLETION. REGULATORY SIGNAGE SHALL REMAIN IN PLACE AT ALL TIMES.

No.	REVISION	BY	DATE
4.			
3.	ISSUED FOR TENDER	JD	2022-11-30
2.	ISSUED FOR 90% REVIEW	JD	2022-03-11
1.	ISSUED FOR 50% REVIEW	JD	2019-11-05

ENGAGE ENGINEERING
www.engageeng.ca • 171 King Street, Suite 120, Peterborough, ON • Phone: (705) 755-0427

RECONSTRUCTION OF BOBCAYGEON ROAD

TOWNSHIP OF MINDEN HILLS


PROPOSED PLAN & PROFILE STA: 1+250 - 1+550

MINDEN, ONTARIO


DRAWN BY: J.DUNN	STAMP:
DESIGNED BY: J.DUNN	
APPROVED BY: P.HURLEY	
DATE: 2019-10-22	
SCALE: 1:500H 1:50V	

PROJECT NUMBER:	FILE NAME:	SHEET:
19044	19044-PP1	2 of 35

19044-PP1
Date: May. 16, 2023 - 10:31 am Plotted by: jdunn Filename: S:\01 - Projects\19000\19044 - RFP Minden Hills - Bobcaygeon Road\02 Design\01 - Drawings\Current Drawings\19044-PP1.dwg

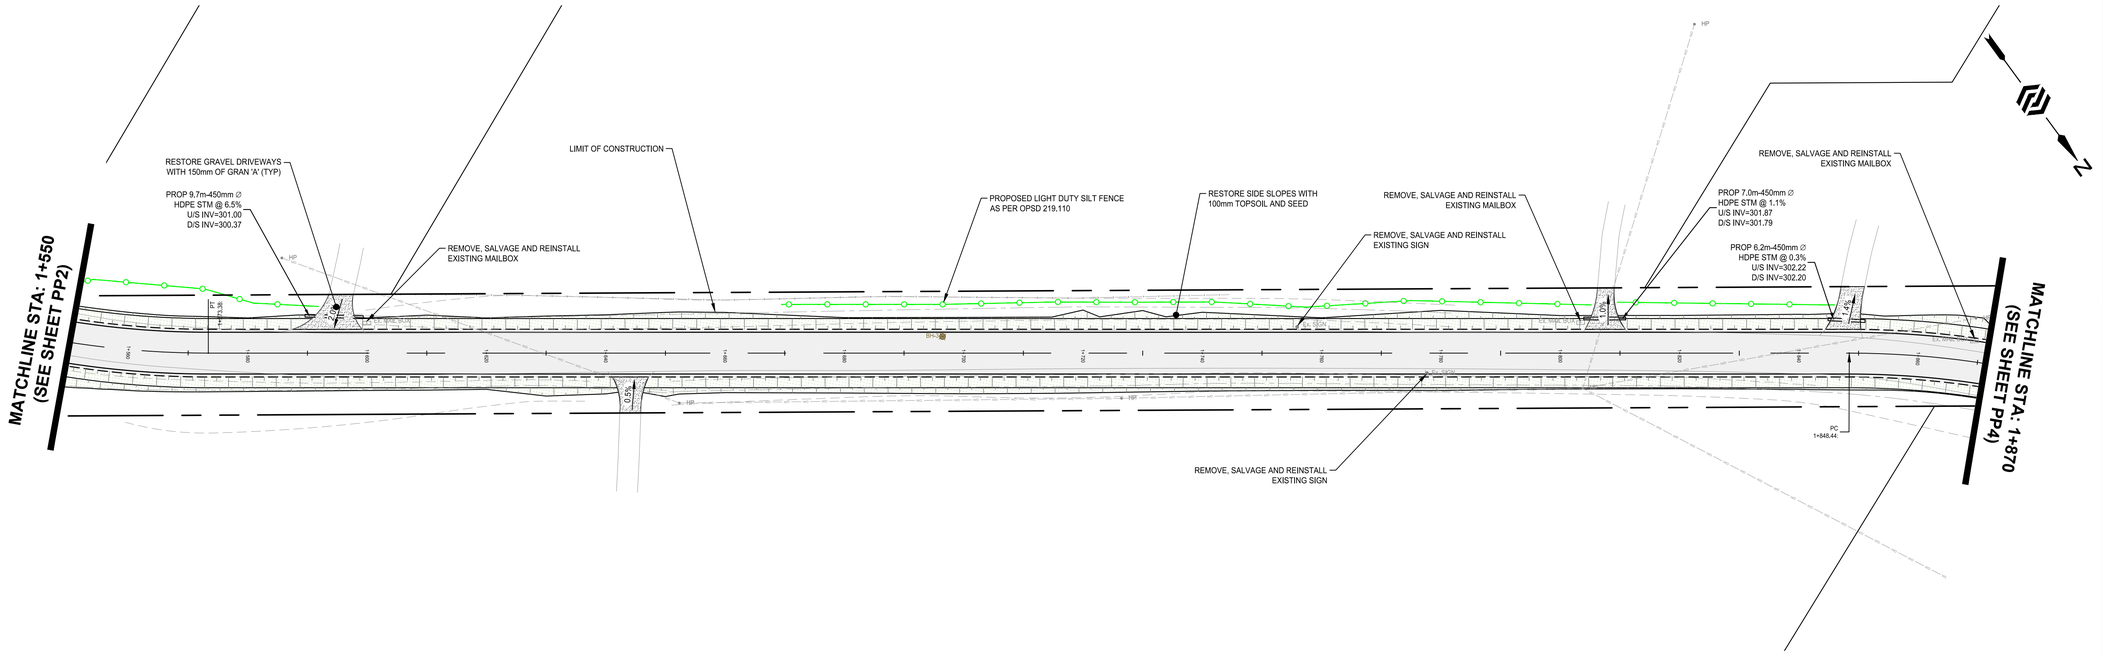

BOBCAYGEON ROAD STA: 1+550 - 1+870

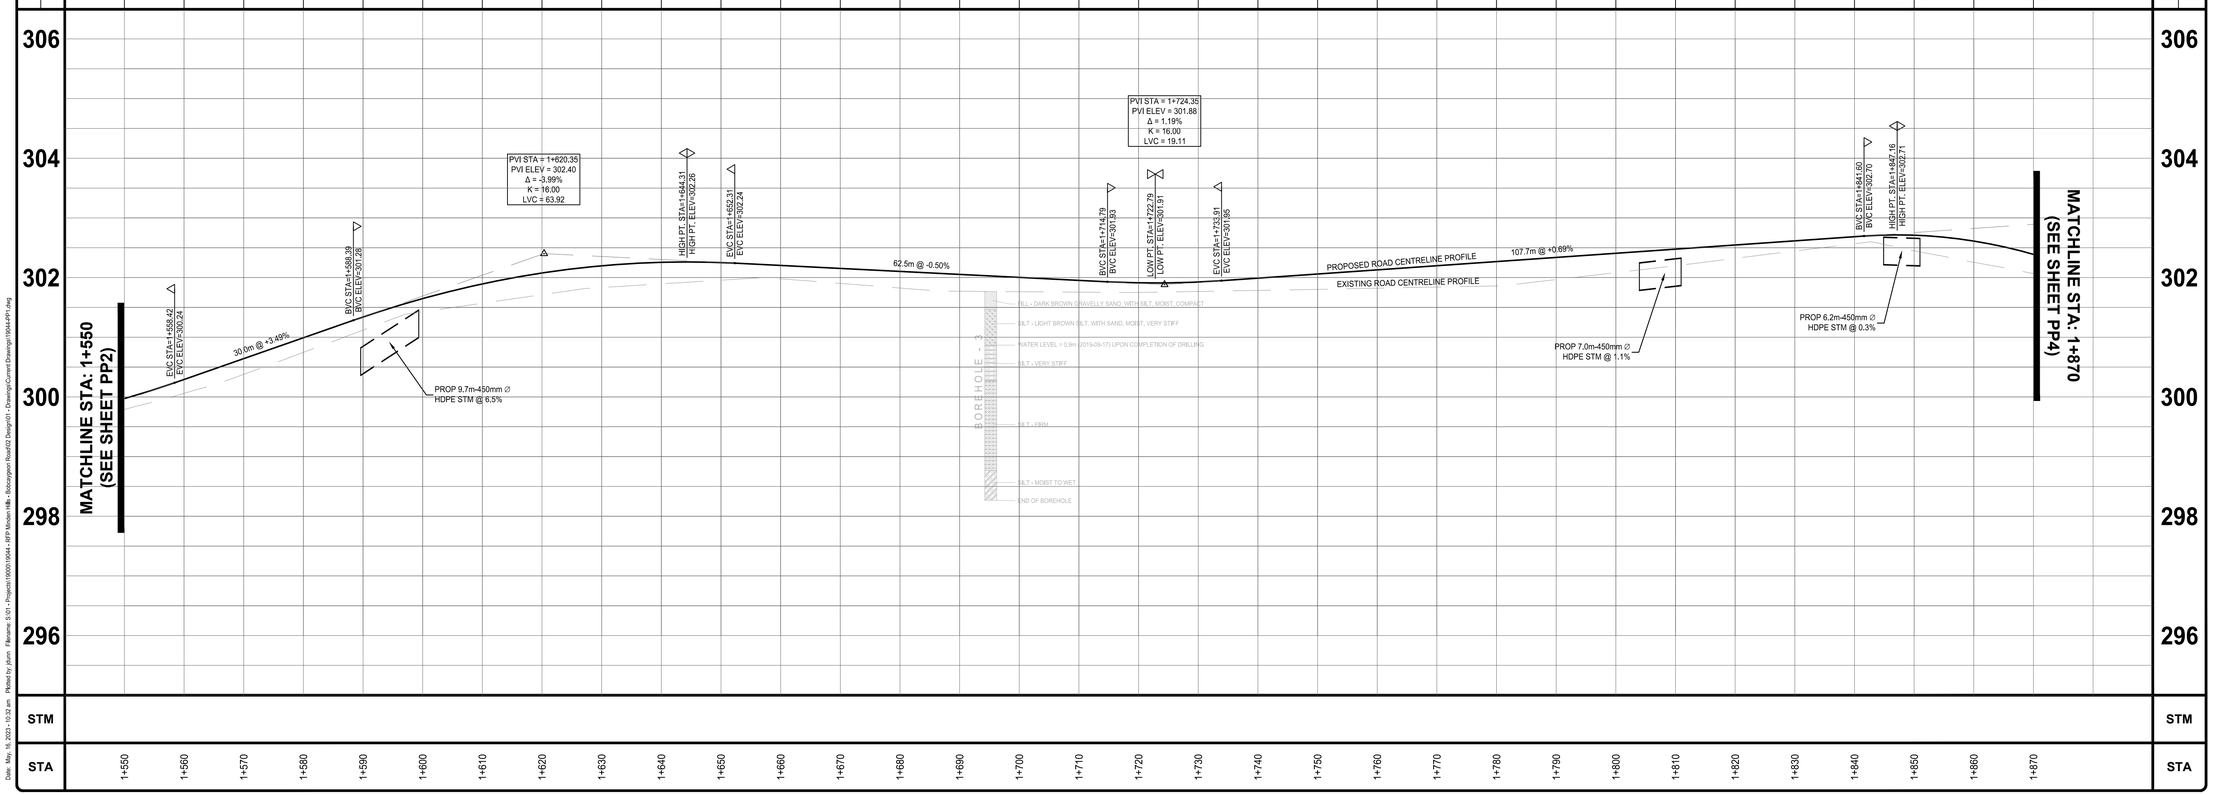

NOTES:

1. ALL CONSTRUCTION AND MATERIALS TO BE IN ACCORDANCE WITH:
   -ONTARIO PROVINCIAL STANDARD DRAWINGS & SPECIFICATIONS
   -APPLICABLE CONTRACT DOCUMENTS AND ALL SPECIFICATIONS REFERENCED HEREIN.
2. THE CONTRACTOR SHALL CONSTRUCT ALL WORK IN ACCORDANCE WITH THE OCCUPATIONAL HEALTH AND SAFETY ACT, HEALTH AND SAFETY REGULATIONS FOR CONSTRUCTION PROJECTS.
3. THE CONTRACTOR SHALL RESTORE OR REPLACE DAMAGED SERVICES TO EXISTING OR BETTER CONDITION.
4. THE CONTRACTOR SHALL RESTORE ALL DISTURBED AREAS TO EXISTING OR BETTER CONDITION, OR PER THE ENGINEERING AND LANDSCAPE SPECIFICATIONS REFERENCED HEREIN.
5. THE CONTRACTOR SHALL COORDINATE AND PAY FOR ALL TRAFFIC CONTROL AND SAFETY MEASURES IN ACCORDANCE WITH THE ONTARIO TRAFFIC MANUAL, BOOK 7, TEMPORARY CONDITIONS.
6. THE CONTRACTOR SHALL DISPOSE OF ALL WASTE MATERIALS IN ACCORDANCE WITH THE MINISTRY OF THE ENVIRONMENT GUIDELINES AND LOCAL MUNICIPAL BYLAWS.
7. WHERE UTILITIES ARE SHOWN ON THE CONTRACT DRAWINGS, THEIR LOCATION IS APPROXIMATE. THE CONTRACTOR IS RESPONSIBLE FOR VERIFYING THE LOCATION OF ALL EXISTING UTILITIES PRIOR TO CONSTRUCTION.
8. THE CONTRACTOR IS RESPONSIBLE FOR OBTAINING ALL NECESSARY PERMITS TO COMPLETE THE WORK INCLUDING ROAD CUT PERMITS, OCCUPANCY PERMITS, ENCROACHMENT AGREEMENTS.
9. ANY UTILITY POLES THAT MAY BE UNDERMINED BY THE CONSTRUCTION ACTIVITY ARE TO BE BRACED. THE CONTRACTOR SHALL MAKE THE NECESSARY ARRANGEMENTS TO HAVE THE POLES BRACED IN ACCORDANCE WITH THE APPROPRIATE UTILITY REQUIREMENTS.
10. ALL EROSION AND SEDIMENT CONTROL MEASURES IDENTIFIED ON THE CONTRACT DRAWINGS ARE TO BE IN PLACE PRIOR TO THE START OF CONSTRUCTION.
11. ACCESS TO ALL PRIVATE PROPERTIES FRONTING THE CONSTRUCTION SHALL BE MAINTAINED AT ALL TIMES. TEMPORARY ACCESS RESTRICTIONS WILL ONLY BE PERMITTED WHERE REQUIRED TO FACILITATE UNDERGROUND SERVICING, ASPHALT AND CONCRETE PLACEMENT. THE CONTRACTOR SHALL PROVIDE 48 HOURS NOTICE TO THE COUNTY AND THE AFFECTED PROPERTY OWNERS PRIOR TO ACCESS INTERRUPTION.
12. ALL PROPERTY BARS DISTURBED OR DAMAGED DURING CONSTRUCTION SHALL BE REPLACED BY THE CONTRACTOR AT THE CONCLUSION OF THE CONTRACT, AT THEIR EXPENSE.
13. ALL DIMENSIONS SHALL BE CHECKED AND VERIFIED IN THE FIELD BY THE CONTRACTOR PRIOR TO CONSTRUCTION. ANY DISCREPANCIES SHALL BE REPORTED IMMEDIATELY TO THE ENGINEER.
14. EXISTING SIGNAGE WITHIN THE ROAD ALLOWANCE SHALL BE REMOVED AND SALVAGED BY THE CONTRACTOR PRIOR TO CONSTRUCTION AND REINSTALLED UPON COMPLETION. REGULATORY SIGNAGE SHALL REMAIN IN PLACE AT ALL TIMES.

No.	REVISION	BY	DATE
4.			
3.	ISSUED FOR TENDER	JD	2022-11-30
2.	ISSUED FOR 90% REVIEW	JD	2022-03-11
1.	ISSUED FOR 50% REVIEW	JD	2019-11-05

ENGAGE ENGINEERING
www.engageeng.ca • 171 King Street, Suite 120, Peterborough, ON • Phone: (705) 755-0427

RECONSTRUCTION OF BOBCAYGEON ROAD

TOWNSHIP OF MINDEN HILLS


PROPOSED PLAN & PROFILE STA: 1+550 - 1+870

MINDEN, ONTARIO


DRAWN BY: J.DUNN	STAMP:
DESIGNED BY: J.DUNN	
APPROVED BY: P.HURLEY	
DATE: 2019-10-22	
SCALE: 1:500H 1:50V	

PROJECT NUMBER:	FILE NAME:	SHEET:
19044	19044-PP1	3 of 35

19044-PP1
Date: May. 16, 2023 - 10:32 am Plotted by: jdunn Filename: S:\01 - Projects\19000\19044 - RFP Minden Hills - Bobcaygeon Road\02 Design\01 - Drawings\Current Drawings\19044-PP1.dwg

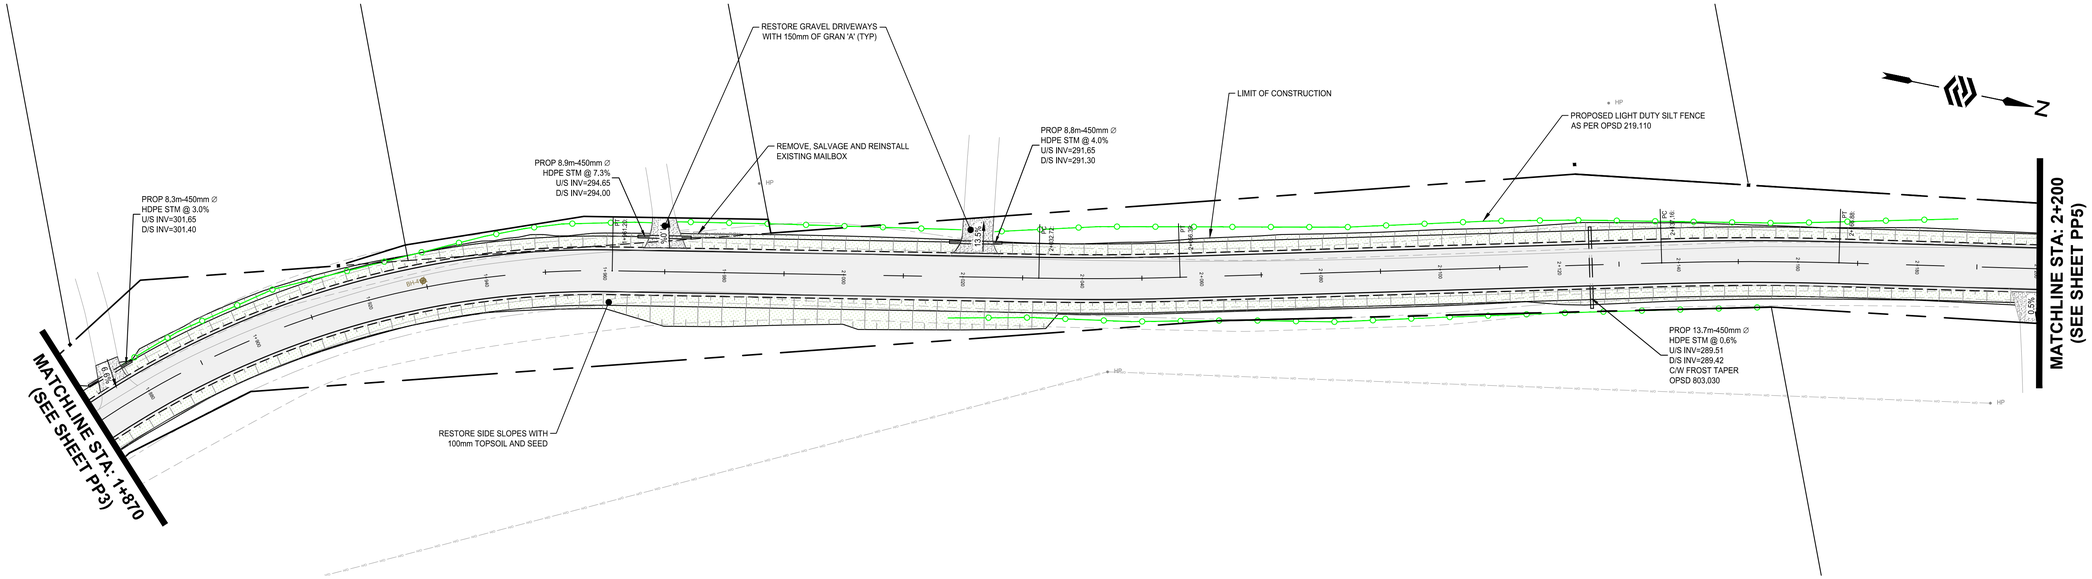

BOBCAYGEON ROAD STA: 1+870 - 2+200

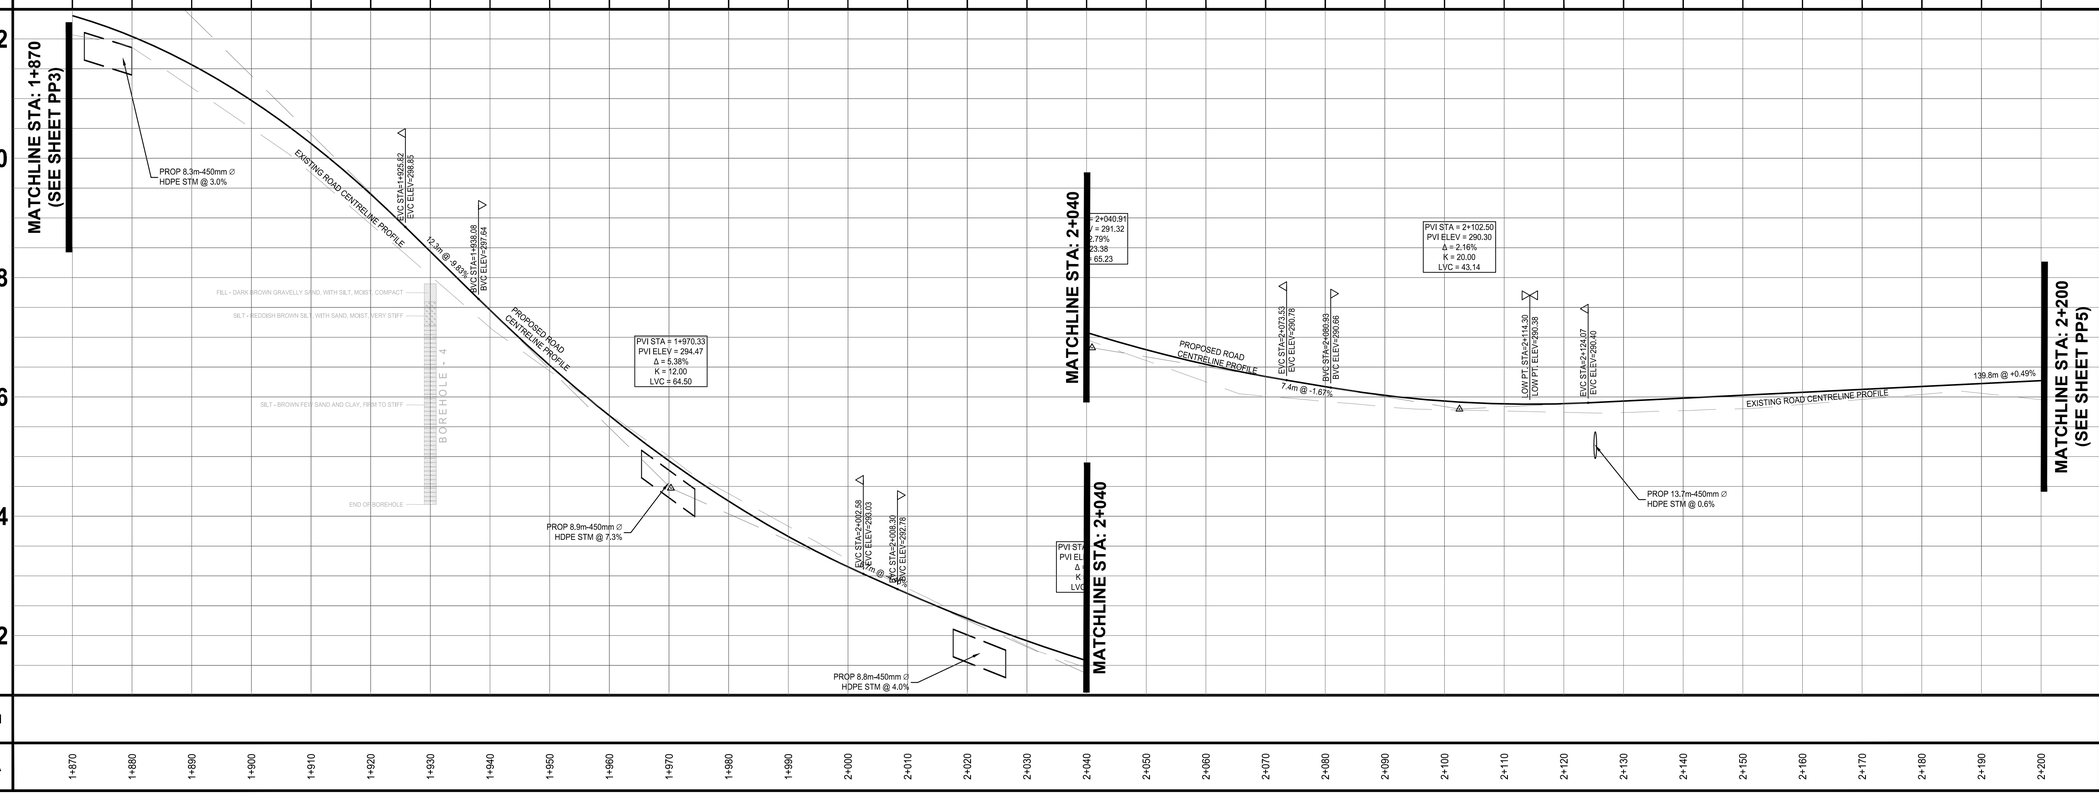

NOTES:

1. ALL CONSTRUCTION AND MATERIALS TO BE IN ACCORDANCE WITH:
   -ONTARIO PROVINCIAL STANDARD DRAWINGS & SPECIFICATIONS
   -APPLICABLE CONTRACT DOCUMENTS AND ALL SPECIFICATIONS REFERENCED HEREIN.
2. THE CONTRACTOR SHALL CONSTRUCT ALL WORK IN ACCORDANCE WITH THE OCCUPATIONAL HEALTH AND SAFETY ACT, HEALTH AND SAFETY REGULATIONS FOR CONSTRUCTION PROJECTS.
3. THE CONTRACTOR SHALL RESTORE OR REPLACE DAMAGED SERVICES TO EXISTING OR BETTER CONDITION.
4. THE CONTRACTOR SHALL RESTORE ALL DISTURBED AREAS TO EXISTING OR BETTER CONDITION, OR PER THE ENGINEERING AND LANDSCAPE SPECIFICATIONS REFERENCED HEREIN.
5. THE CONTRACTOR SHALL COORDINATE AND PAY FOR ALL TRAFFIC CONTROL AND SAFETY MEASURES IN ACCORDANCE WITH THE ONTARIO TRAFFIC MANUAL, BOOK 7, TEMPORARY CONDITIONS.
6. THE CONTRACTOR SHALL DISPOSE OF ALL WASTE MATERIALS IN ACCORDANCE WITH THE MINISTRY OF THE ENVIRONMENT GUIDELINES AND LOCAL MUNICIPAL BYLAWS.
7. WHERE UTILITIES ARE SHOWN ON THE CONTRACT DRAWINGS, THEIR LOCATION IS APPROXIMATE. THE CONTRACTOR IS RESPONSIBLE FOR VERIFYING THE LOCATION OF ALL EXISTING UTILITIES PRIOR TO CONSTRUCTION.
8. THE CONTRACTOR IS RESPONSIBLE FOR OBTAINING ALL NECESSARY PERMITS TO COMPLETE THE WORK INCLUDING ROAD CUT PERMITS, OCCUPANCY PERMITS, ENCROACHMENT AGREEMENTS.
9. ANY UTILITY POLES THAT MAY BE UNDERMINED BY THE CONSTRUCTION ACTIVITY ARE TO BE BRACED. THE CONTRACTOR SHALL MAKE THE NECESSARY ARRANGEMENTS TO HAVE THE POLES BRACED IN ACCORDANCE WITH THE APPROPRIATE UTILITY REQUIREMENTS.
10. ALL EROSION AND SEDIMENT CONTROL MEASURES IDENTIFIED ON THE CONTRACT DRAWINGS ARE TO BE IN PLACE PRIOR TO THE START OF CONSTRUCTION.
11. ACCESS TO ALL PRIVATE PROPERTIES FRONTING THE CONSTRUCTION SHALL BE MAINTAINED AT ALL TIMES. TEMPORARY ACCESS RESTRICTIONS WILL ONLY BE PERMITTED WHERE REQUIRED TO FACILITATE UNDERGROUND SERVICING, ASPHALT AND CONCRETE PLACEMENT. THE CONTRACTOR SHALL PROVIDE 48 HOURS NOTICE TO THE COUNTY AND THE AFFECTED PROPERTY OWNERS PRIOR TO ACCESS INTERRUPTION.
12. ALL PROPERTY BARS DISTURBED OR DAMAGED DURING CONSTRUCTION SHALL BE REPLACED BY THE CONTRACTOR AT THE CONCLUSION OF THE CONTRACT, AT THEIR EXPENSE.
13. ALL DIMENSIONS SHALL BE CHECKED AND VERIFIED IN THE FIELD BY THE CONTRACTOR PRIOR TO CONSTRUCTION. ANY DISCREPANCIES SHALL BE REPORTED IMMEDIATELY TO THE ENGINEER.
14. EXISTING SIGNAGE WITHIN THE ROAD ALLOWANCE SHALL BE REMOVED AND SALVAGED BY THE CONTRACTOR PRIOR TO CONSTRUCTION AND REINSTALLED UPON COMPLETION. REGULATORY SIGNAGE SHALL REMAIN IN PLACE AT ALL TIMES.

No.	REVISION	BY	DATE
4.			
3.	ISSUED FOR TENDER	JD	2022-11-30
2.	ISSUED FOR 90% REVIEW	JD	2022-03-11
1.	ISSUED FOR 50% REVIEW	JD	2019-11-05

ENGAGE ENGINEERING
www.engageeng.ca • 171 King Street, Suite 120, Peterborough, ON • Phone: (705) 755-0427

RECONSTRUCTION OF BOBCAYGEON ROAD

TOWNSHIP OF MINDEN HILLS


PROPOSED PLAN & PROFILE STA: 1+870 - 2+200

MINDEN, ONTARIO


DRAWN BY: J.DUNN	STAMP:
DESIGNED BY: J.DUNN	
APPROVED BY: P.HURLEY	
DATE: 2019-10-22	
SCALE: 1:500H 1:50V	

PROJECT NUMBER:	FILE NAME:	SHEET:
19044	19044-PP1	4 of 35

19044-PP1
Date: May. 16, 2023 - 10:23 am Plotted by: jdunn Filename: S:\01 - Projects\19000\19044 - RFP Minden Hills - Bobcaygeon Road\02 Design\01 - Drawings\Current Drawings\19044-PP1.dwg

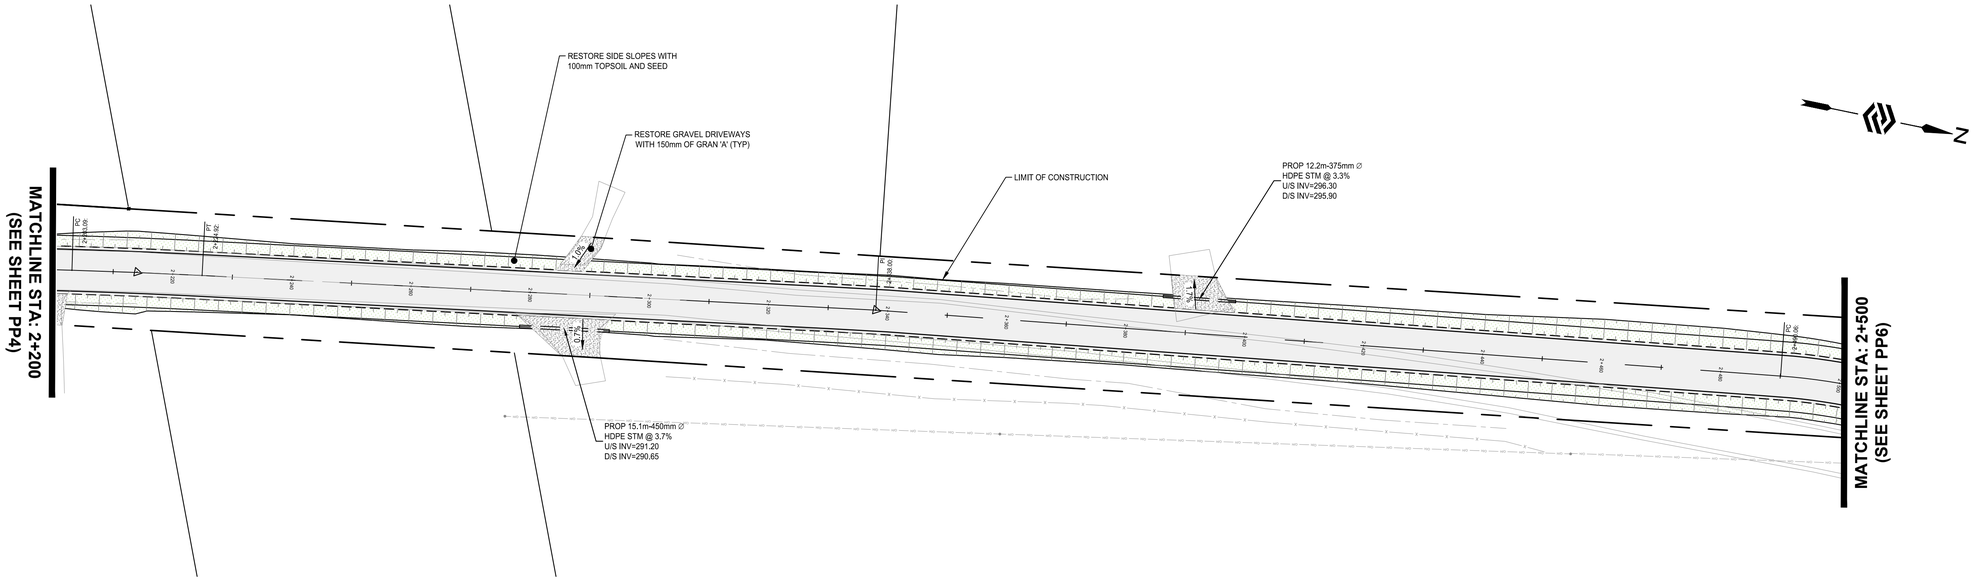

BOBCAYGEON RD STA: 2+200 - 2+500

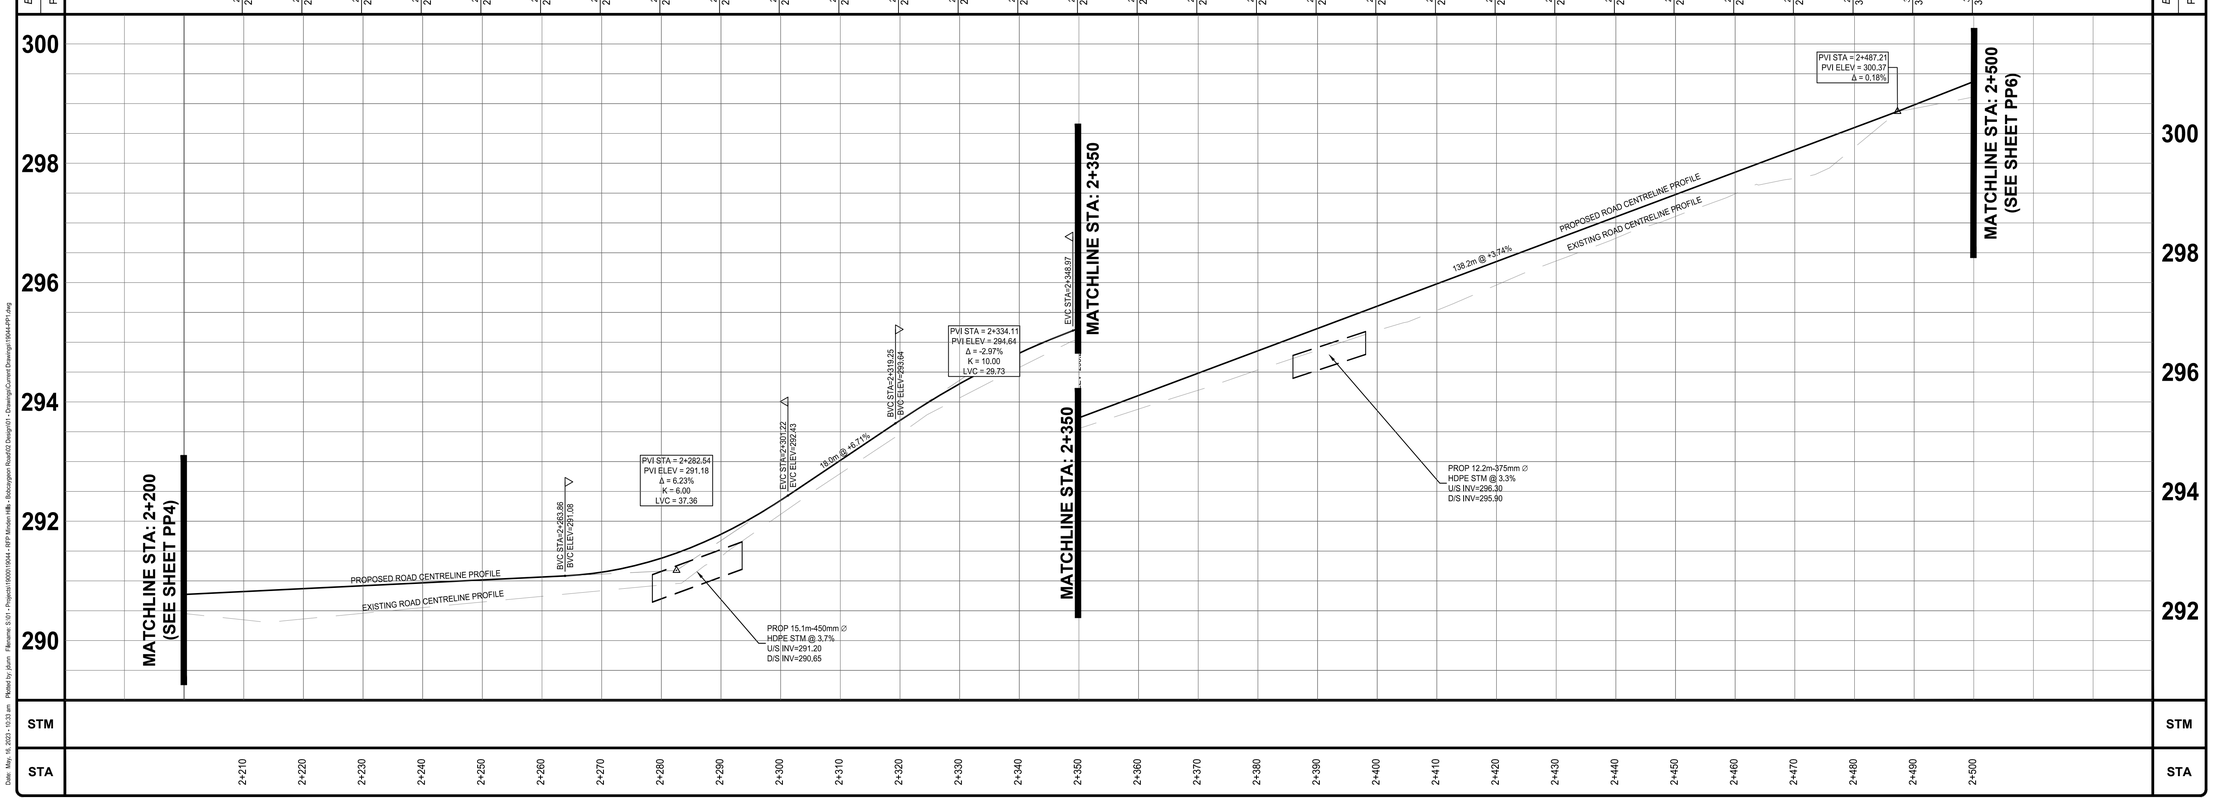

NOTES:

1. ALL CONSTRUCTION AND MATERIALS TO BE IN ACCORDANCE WITH:
   -ONTARIO PROVINCIAL STANDARD DRAWINGS & SPECIFICATIONS
   -APPLICABLE CONTRACT DOCUMENTS AND ALL SPECIFICATIONS REFERENCED HEREIN.
2. THE CONTRACTOR SHALL CONSTRUCT ALL WORK IN ACCORDANCE WITH THE OCCUPATIONAL HEALTH AND SAFETY ACT, HEALTH AND SAFETY REGULATIONS FOR CONSTRUCTION PROJECTS.
3. THE CONTRACTOR SHALL RESTORE OR REPLACE DAMAGED SERVICES TO EXISTING OR BETTER CONDITION.
4. THE CONTRACTOR SHALL RESTORE ALL DISTURBED AREAS TO EXISTING OR BETTER CONDITION, OR PER THE ENGINEERING AND LANDSCAPE SPECIFICATIONS REFERENCED HEREIN.
5. THE CONTRACTOR SHALL COORDINATE AND PAY FOR ALL TRAFFIC CONTROL AND SAFETY MEASURES IN ACCORDANCE WITH THE ONTARIO TRAFFIC MANUAL, BOOK 7, TEMPORARY CONDITIONS.
6. THE CONTRACTOR SHALL DISPOSE OF ALL WASTE MATERIALS IN ACCORDANCE WITH THE MINISTRY OF THE ENVIRONMENT GUIDELINES AND LOCAL MUNICIPAL BYLAWS.
7. WHERE UTILITIES ARE SHOWN ON THE CONTRACT DRAWINGS, THEIR LOCATION IS APPROXIMATE. THE CONTRACTOR IS RESPONSIBLE FOR VERIFYING THE LOCATION OF ALL EXISTING UTILITIES PRIOR TO CONSTRUCTION.
8. THE CONTRACTOR IS RESPONSIBLE FOR OBTAINING ALL NECESSARY PERMITS TO COMPLETE THE WORK INCLUDING ROAD CUT PERMITS, OCCUPANCY PERMITS, ENCROACHMENT AGREEMENTS.
9. ANY UTILITY POLES THAT MAY BE UNDERMINED BY THE CONSTRUCTION ACTIVITY ARE TO BE BRACED. THE CONTRACTOR SHALL MAKE THE NECESSARY ARRANGEMENTS TO HAVE THE POLES BRACED IN ACCORDANCE WITH THE APPROPRIATE UTILITY REQUIREMENTS.
10. ALL EROSION AND SEDIMENT CONTROL MEASURES IDENTIFIED ON THE CONTRACT DRAWINGS ARE TO BE IN PLACE PRIOR TO THE START OF CONSTRUCTION.
11. ACCESS TO ALL PRIVATE PROPERTIES FRONTING THE CONSTRUCTION SHALL BE MAINTAINED AT ALL TIMES. TEMPORARY ACCESS RESTRICTIONS WILL ONLY BE PERMITTED WHERE REQUIRED TO FACILITATE UNDERGROUND SERVICING, ASPHALT AND CONCRETE PLACEMENT. THE CONTRACTOR SHALL PROVIDE 48 HOURS NOTICE TO THE COUNTY AND THE AFFECTED PROPERTY OWNERS PRIOR TO ACCESS INTERRUPTION.
12. ALL PROPERTY BARS DISTURBED OR DAMAGED DURING CONSTRUCTION SHALL BE REPLACED BY THE CONTRACTOR AT THE CONCLUSION OF THE CONTRACT, AT THEIR EXPENSE.
13. ALL DIMENSIONS SHALL BE CHECKED AND VERIFIED IN THE FIELD BY THE CONTRACTOR PRIOR TO CONSTRUCTION. ANY DISCREPANCIES SHALL BE REPORTED IMMEDIATELY TO THE ENGINEER.
14. EXISTING SIGNAGE WITHIN THE ROAD ALLOWANCE SHALL BE REMOVED AND SALVAGED BY THE CONTRACTOR PRIOR TO CONSTRUCTION AND REINSTALLED UPON COMPLETION. REGULATORY SIGNAGE SHALL REMAIN IN PLACE AT ALL TIMES.

No.	REVISION	BY	DATE
4.			
3.	ISSUED FOR TENDER	JD	2022-11-30
2.	ISSUED FOR 90% REVIEW	JD	2022-03-11
1.	ISSUED FOR 50% REVIEW	JD	2019-11-05

ENGAGE ENGINEERING
www.engageeng.ca • 171 King Street, Suite 120, Peterborough, ON • Phone: (705) 755-0427

RECONSTRUCTION OF BOBCAYGEON ROAD

TOWNSHIP OF MINDEN HILLS


PROPOSED PLAN & PROFILE STA: 2+200 - 2+500

MINDEN, ONTARIO


DRAWN BY: J.DUNN	STAMP:
DESIGNED BY: J.DUNN	
APPROVED BY: P.HURLEY	
DATE: 2019-10-22	
SCALE: 1:500H 1:50V	

PROJECT NUMBER:	FILE NAME:	SHEET:
19044	19044-PP1	5 of 35

19044-PP1
Date: May. 16, 2023 - 10:23 am Plotted by: jdunn Filename: S:\01 - Projects\19000\19044 - RFP Minden Hills - Bobcaygeon Road\02 Design\01 - Drawings\Current Drawings\19044-PP1.dwg

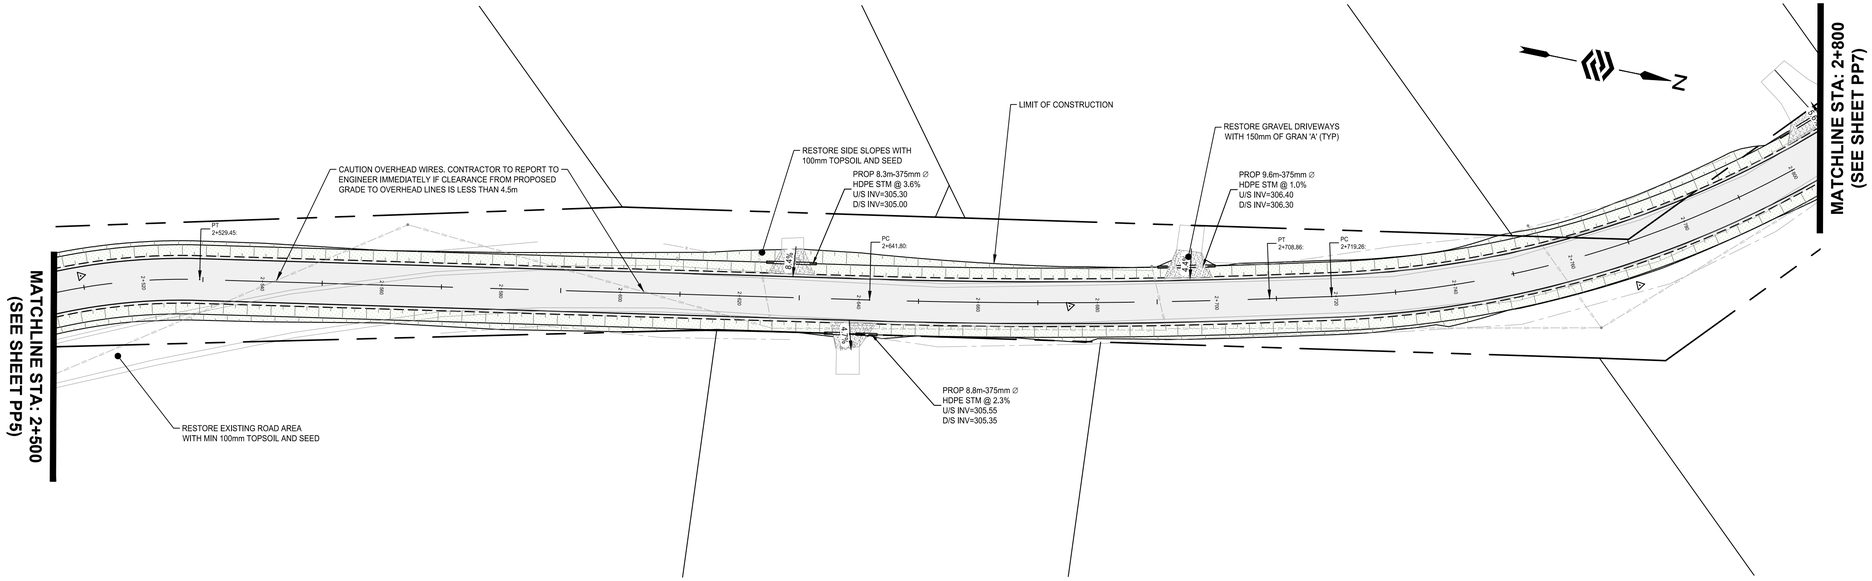

BOBCAYGEON RD STA: 2+500 - 2+800

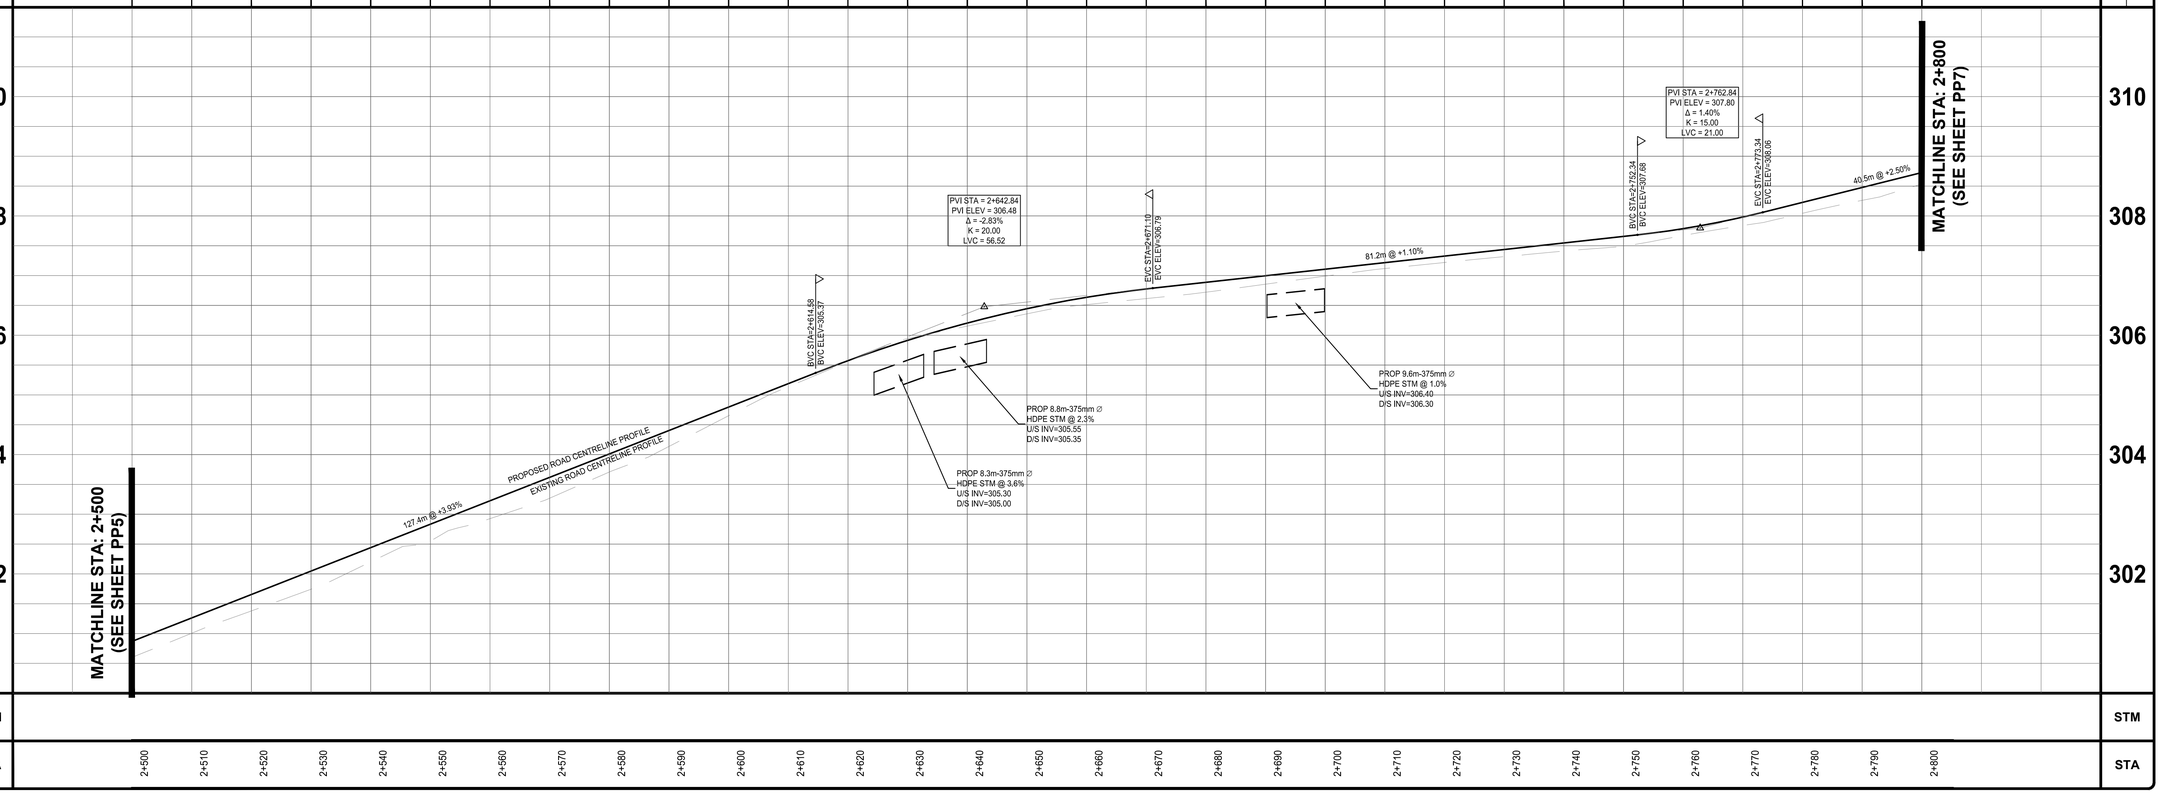

NOTES:

1. ALL CONSTRUCTION AND MATERIALS TO BE IN ACCORDANCE WITH:
   -ONTARIO PROVINCIAL STANDARD DRAWINGS & SPECIFICATIONS
   -APPLICABLE CONTRACT DOCUMENTS AND ALL SPECIFICATIONS REFERENCED HEREIN.
2. THE CONTRACTOR SHALL CONSTRUCT ALL WORK IN ACCORDANCE WITH THE OCCUPATIONAL HEALTH AND SAFETY ACT, HEALTH AND SAFETY REGULATIONS FOR CONSTRUCTION PROJECTS.
3. THE CONTRACTOR SHALL RESTORE OR REPLACE DAMAGED SERVICES TO EXISTING OR BETTER CONDITION.
4. THE CONTRACTOR SHALL RESTORE ALL DISTURBED AREAS TO EXISTING OR BETTER CONDITION, OR PER THE ENGINEERING AND LANDSCAPE SPECIFICATIONS REFERENCED HEREIN.
5. THE CONTRACTOR SHALL COORDINATE AND PAY FOR ALL TRAFFIC CONTROL AND SAFETY MEASURES IN ACCORDANCE WITH THE ONTARIO TRAFFIC MANUAL, BOOK 7, TEMPORARY CONDITIONS.
6. THE CONTRACTOR SHALL DISPOSE OF ALL WASTE MATERIALS IN ACCORDANCE WITH THE MINISTRY OF THE ENVIRONMENT GUIDELINES AND LOCAL MUNICIPAL BYLAWS.
7. WHERE UTILITIES ARE SHOWN ON THE CONTRACT DRAWINGS, THEIR LOCATION IS APPROXIMATE. THE CONTRACTOR IS RESPONSIBLE FOR VERIFYING THE LOCATION OF ALL EXISTING UTILITIES PRIOR TO CONSTRUCTION.
8. THE CONTRACTOR IS RESPONSIBLE FOR OBTAINING ALL NECESSARY PERMITS TO COMPLETE THE WORK INCLUDING ROAD CUT PERMITS, OCCUPANCY PERMITS, ENCROACHMENT AGREEMENTS.
9. ANY UTILITY POLES THAT MAY BE UNDERMINED BY THE CONSTRUCTION ACTIVITY ARE TO BE BRACED. THE CONTRACTOR SHALL MAKE THE NECESSARY ARRANGEMENTS TO HAVE THE POLES BRACED IN ACCORDANCE WITH THE APPROPRIATE UTILITY REQUIREMENTS.
10. ALL EROSION AND SEDIMENT CONTROL MEASURES IDENTIFIED ON THE CONTRACT DRAWINGS ARE TO BE IN PLACE PRIOR TO THE START OF CONSTRUCTION.
11. ACCESS TO ALL PRIVATE PROPERTIES FRONTING THE CONSTRUCTION SHALL BE MAINTAINED AT ALL TIMES. TEMPORARY ACCESS RESTRICTIONS WILL ONLY BE PERMITTED WHERE REQUIRED TO FACILITATE UNDERGROUND SERVICING, ASPHALT AND CONCRETE PLACEMENT. THE CONTRACTOR SHALL PROVIDE 48 HOURS NOTICE TO THE COUNTY AND THE AFFECTED PROPERTY OWNERS PRIOR TO ACCESS INTERRUPTION.
12. ALL PROPERTY BARS DISTURBED OR DAMAGED DURING CONSTRUCTION SHALL BE REPLACED BY THE CONTRACTOR AT THE CONCLUSION OF THE CONTRACT, AT THEIR EXPENSE.
13. ALL DIMENSIONS SHALL BE CHECKED AND VERIFIED IN THE FIELD BY THE CONTRACTOR PRIOR TO CONSTRUCTION. ANY DISCREPANCIES SHALL BE REPORTED IMMEDIATELY TO THE ENGINEER.
14. EXISTING SIGNAGE WITHIN THE ROAD ALLOWANCE SHALL BE REMOVED AND SALVAGED BY THE CONTRACTOR PRIOR TO CONSTRUCTION AND REINSTALLED UPON COMPLETION. REGULATORY SIGNAGE SHALL REMAIN IN PLACE AT ALL TIMES.

No.	REVISION	BY	DATE
4.			
3.	ISSUED FOR TENDER	JD	2022-11-30
2.	ISSUED FOR 90% REVIEW	JD	2022-03-11
1.	ISSUED FOR 50% REVIEW	JD	2019-11-05

ENGAGE ENGINEERING
www.engageeng.ca • 171 King Street, Suite 120, Peterborough, ON • Phone: (705) 755-0427

RECONSTRUCTION OF BOBCAYGEON ROAD

TOWNSHIP OF MINDEN HILLS


PROPOSED PLAN & PROFILE STA: 2+500 - 2+800

MINDEN, ONTARIO


DRAWN BY: J.DUNN	STAMP:
DESIGNED BY: J.DUNN	
APPROVED BY: P.HURLEY	
DATE: 2019-10-22	
SCALE: 1:500H 1:50V	

PROJECT NUMBER:	FILE NAME:	SHEET:
19044	19044-PP1	6 of 35

19044-PP1
Date: May. 16, 2023 - 10:23 am Plotted by: jdunn Filename: S:\01 - Projects\19000\19044 - RFP Minden Hills - Bobcaygeon Road\02 Design\01 - Drawings\Current Drawings\19044-PP1.dwg

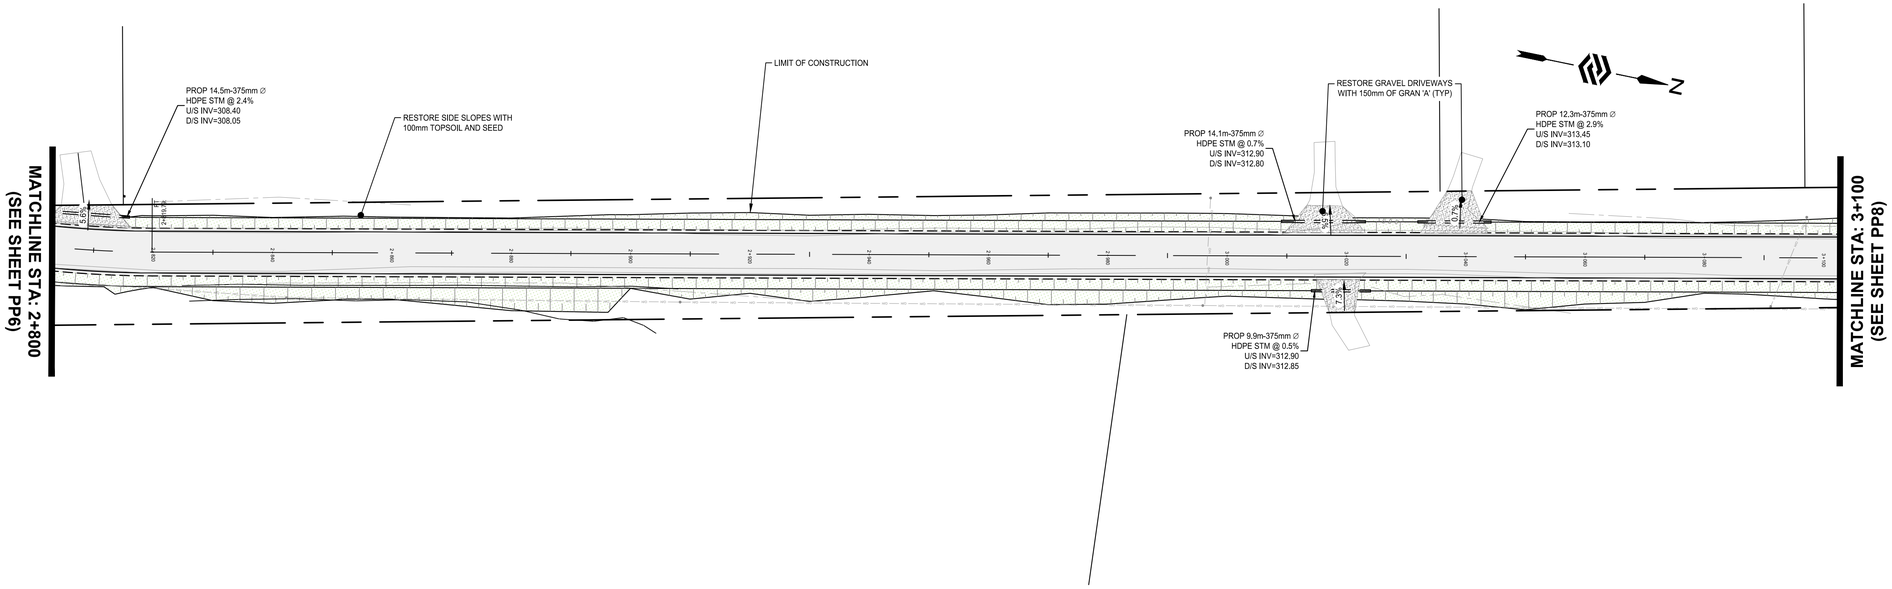

BOBCAYGEON RD STA: 2+800 - 3+100

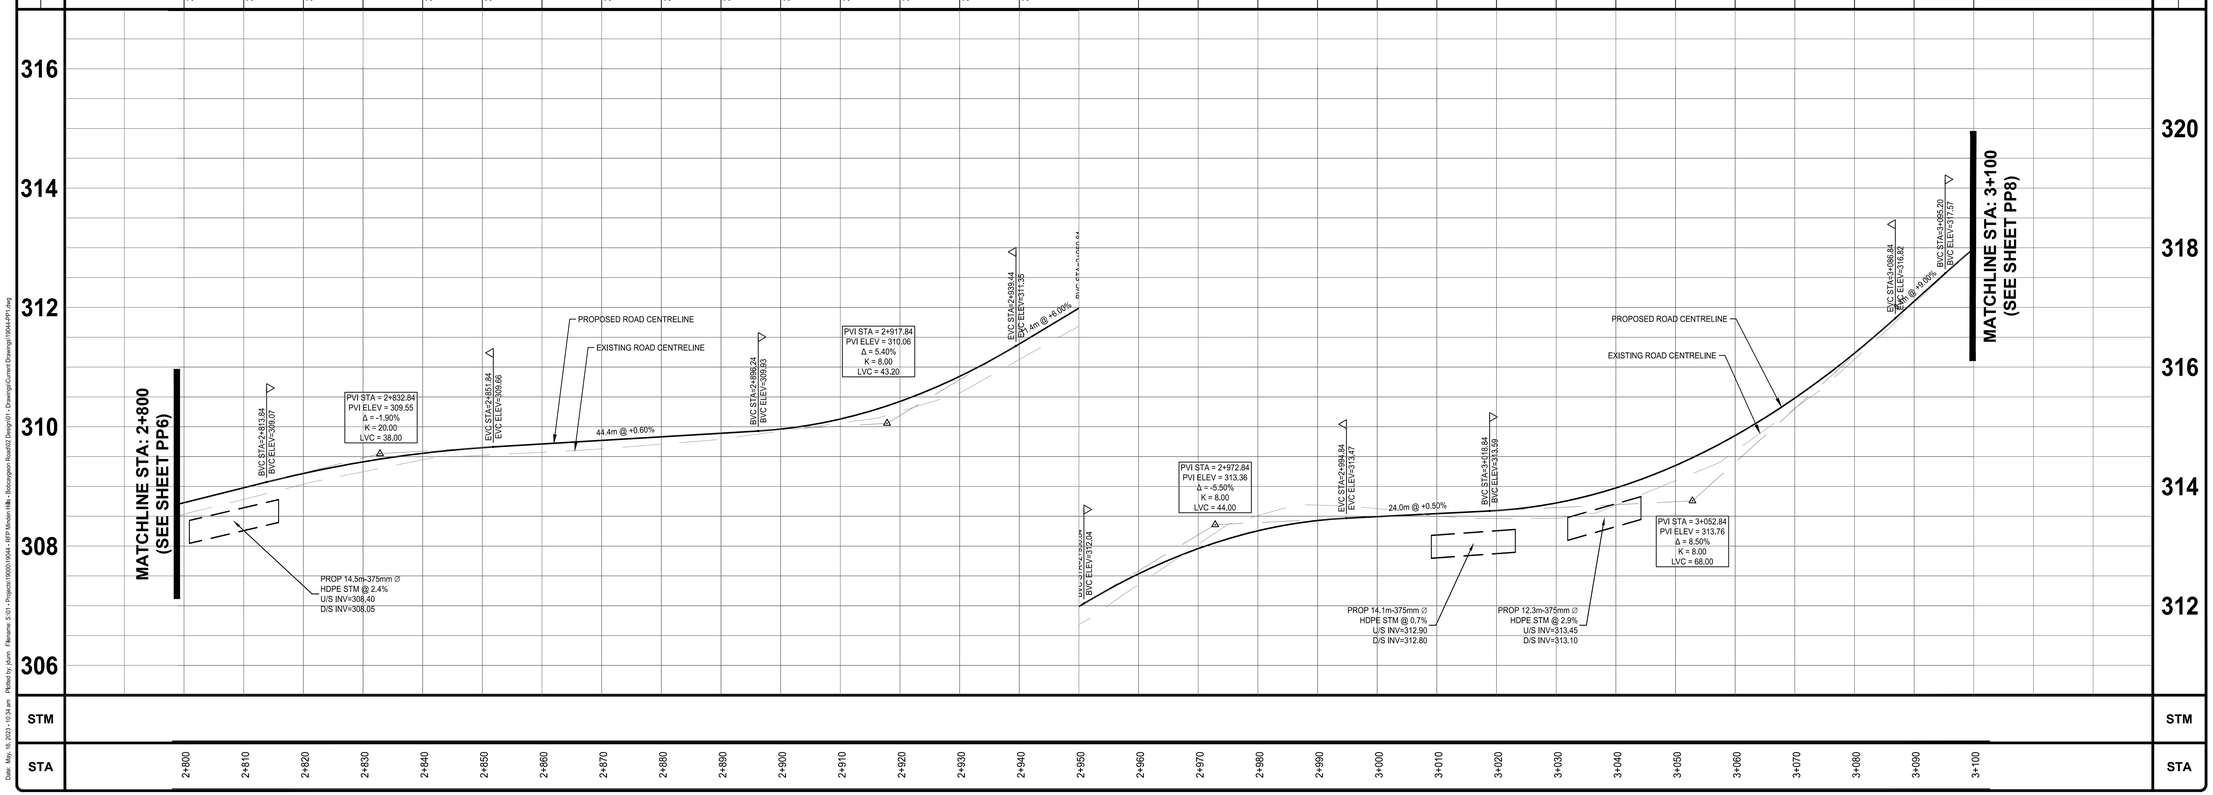

NOTES:

1. ALL CONSTRUCTION AND MATERIALS TO BE IN ACCORDANCE WITH:
   -ONTARIO PROVINCIAL STANDARD DRAWINGS & SPECIFICATIONS
   -APPLICABLE CONTRACT DOCUMENTS AND ALL SPECIFICATIONS REFERENCED HEREIN.
2. THE CONTRACTOR SHALL CONSTRUCT ALL WORK IN ACCORDANCE WITH THE OCCUPATIONAL HEALTH AND SAFETY ACT, HEALTH AND SAFETY REGULATIONS FOR CONSTRUCTION PROJECTS.
3. THE CONTRACTOR SHALL RESTORE OR REPLACE DAMAGED SERVICES TO EXISTING OR BETTER CONDITION.
4. THE CONTRACTOR SHALL RESTORE ALL DISTURBED AREAS TO EXISTING OR BETTER CONDITION, OR PER THE ENGINEERING AND LANDSCAPE SPECIFICATIONS REFERENCED HEREIN.
5. THE CONTRACTOR SHALL COORDINATE AND PAY FOR ALL TRAFFIC CONTROL AND SAFETY MEASURES IN ACCORDANCE WITH THE ONTARIO TRAFFIC MANUAL, BOOK 7, TEMPORARY CONDITIONS.
6. THE CONTRACTOR SHALL DISPOSE OF ALL WASTE MATERIALS IN ACCORDANCE WITH THE MINISTRY OF THE ENVIRONMENT GUIDELINES AND LOCAL MUNICIPAL BYLAWS.
7. WHERE UTILITIES ARE SHOWN ON THE CONTRACT DRAWINGS, THEIR LOCATION IS APPROXIMATE. THE CONTRACTOR IS RESPONSIBLE FOR VERIFYING THE LOCATION OF ALL EXISTING UTILITIES PRIOR TO CONSTRUCTION.
8. THE CONTRACTOR IS RESPONSIBLE FOR OBTAINING ALL NECESSARY PERMITS TO COMPLETE THE WORK INCLUDING ROAD CUT PERMITS, OCCUPANCY PERMITS, ENCROACHMENT AGREEMENTS.
9. ANY UTILITY POLES THAT MAY BE UNDERMINED BY THE CONSTRUCTION ACTIVITY ARE TO BE BRACED. THE CONTRACTOR SHALL MAKE THE NECESSARY ARRANGEMENTS TO HAVE THE POLES BRACED IN ACCORDANCE WITH THE APPROPRIATE UTILITY REQUIREMENTS.
10. ALL EROSION AND SEDIMENT CONTROL MEASURES IDENTIFIED ON THE CONTRACT DRAWINGS ARE TO BE IN PLACE PRIOR TO THE START OF CONSTRUCTION.
11. ACCESS TO ALL PRIVATE PROPERTIES FRONTING THE CONSTRUCTION SHALL BE MAINTAINED AT ALL TIMES. TEMPORARY ACCESS RESTRICTIONS WILL ONLY BE PERMITTED WHERE REQUIRED TO FACILITATE UNDERGROUND SERVICING, ASPHALT AND CONCRETE PLACEMENT. THE CONTRACTOR SHALL PROVIDE 48 HOURS NOTICE TO THE COUNTY AND THE AFFECTED PROPERTY OWNERS PRIOR TO ACCESS INTERRUPTION.
12. ALL PROPERTY BARS DISTURBED OR DAMAGED DURING CONSTRUCTION SHALL BE REPLACED BY THE CONTRACTOR AT THE CONCLUSION OF THE CONTRACT, AT THEIR EXPENSE.
13. ALL DIMENSIONS SHALL BE CHECKED AND VERIFIED IN THE FIELD BY THE CONTRACTOR PRIOR TO CONSTRUCTION. ANY DISCREPANCIES SHALL BE REPORTED IMMEDIATELY TO THE ENGINEER.
14. EXISTING SIGNAGE WITHIN THE ROAD ALLOWANCE SHALL BE REMOVED AND SALVAGED BY THE CONTRACTOR PRIOR TO CONSTRUCTION AND REINSTALLED UPON COMPLETION. REGULATORY SIGNAGE SHALL REMAIN IN PLACE AT ALL TIMES.

No.	REVISION	BY	DATE
4.			
3.	ISSUED FOR TENDER	JD	2022-11-30
2.	ISSUED FOR 90% REVIEW	JD	2022-03-11
1.	ISSUED FOR 50% REVIEW	JD	2019-11-05

ENGAGE ENGINEERING
www.engageeng.ca • 171 King Street, Suite 120, Peterborough, ON • Phone: (705) 755-0427

RECONSTRUCTION OF BOBCAYGEON ROAD

TOWNSHIP OF MINDEN HILLS


PROPOSED PLAN & PROFILE STA: 2+800 - 3+100

MINDEN, ONTARIO


DRAWN BY: J.DUNN	STAMP:
DESIGNED BY: J.DUNN	
APPROVED BY: P.HURLEY	
DATE: 2019-10-22	
SCALE: 1:500H 1:50V	

PROJECT NUMBER:	FILE NAME:	SHEET:
19044	19044-PP1	7 of 35

19044-PP1
Date: May. 16, 2023 - 10:34 am Plotted by: jdunn Filename: S:\01 - Projects\19000\19044 - RFP Minden Hills - Bobcaygeon Road\02 Design\01 - Drawings\Current Drawings\19044-PP1.dwg

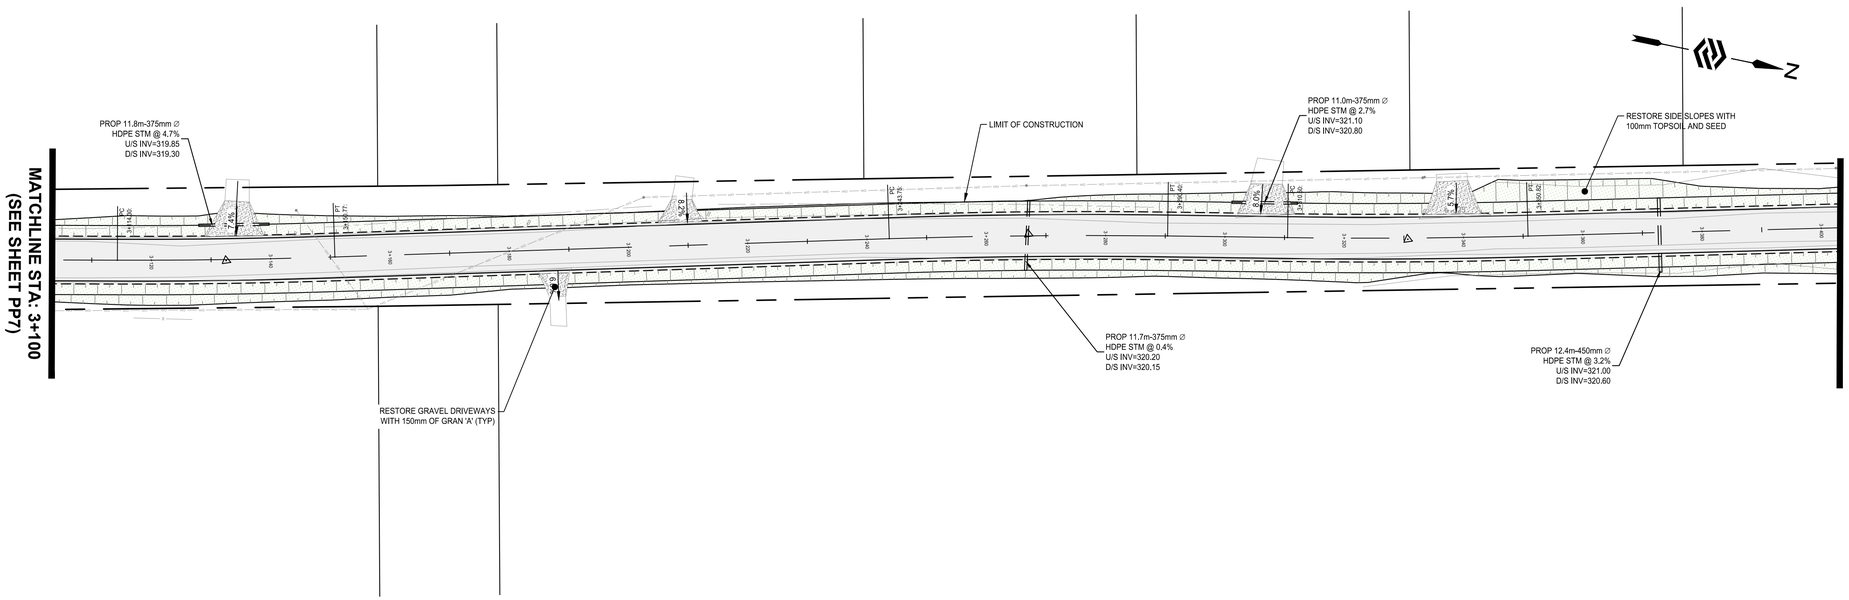

BOBCAYGEON RD STA: 3+100 - 3+400

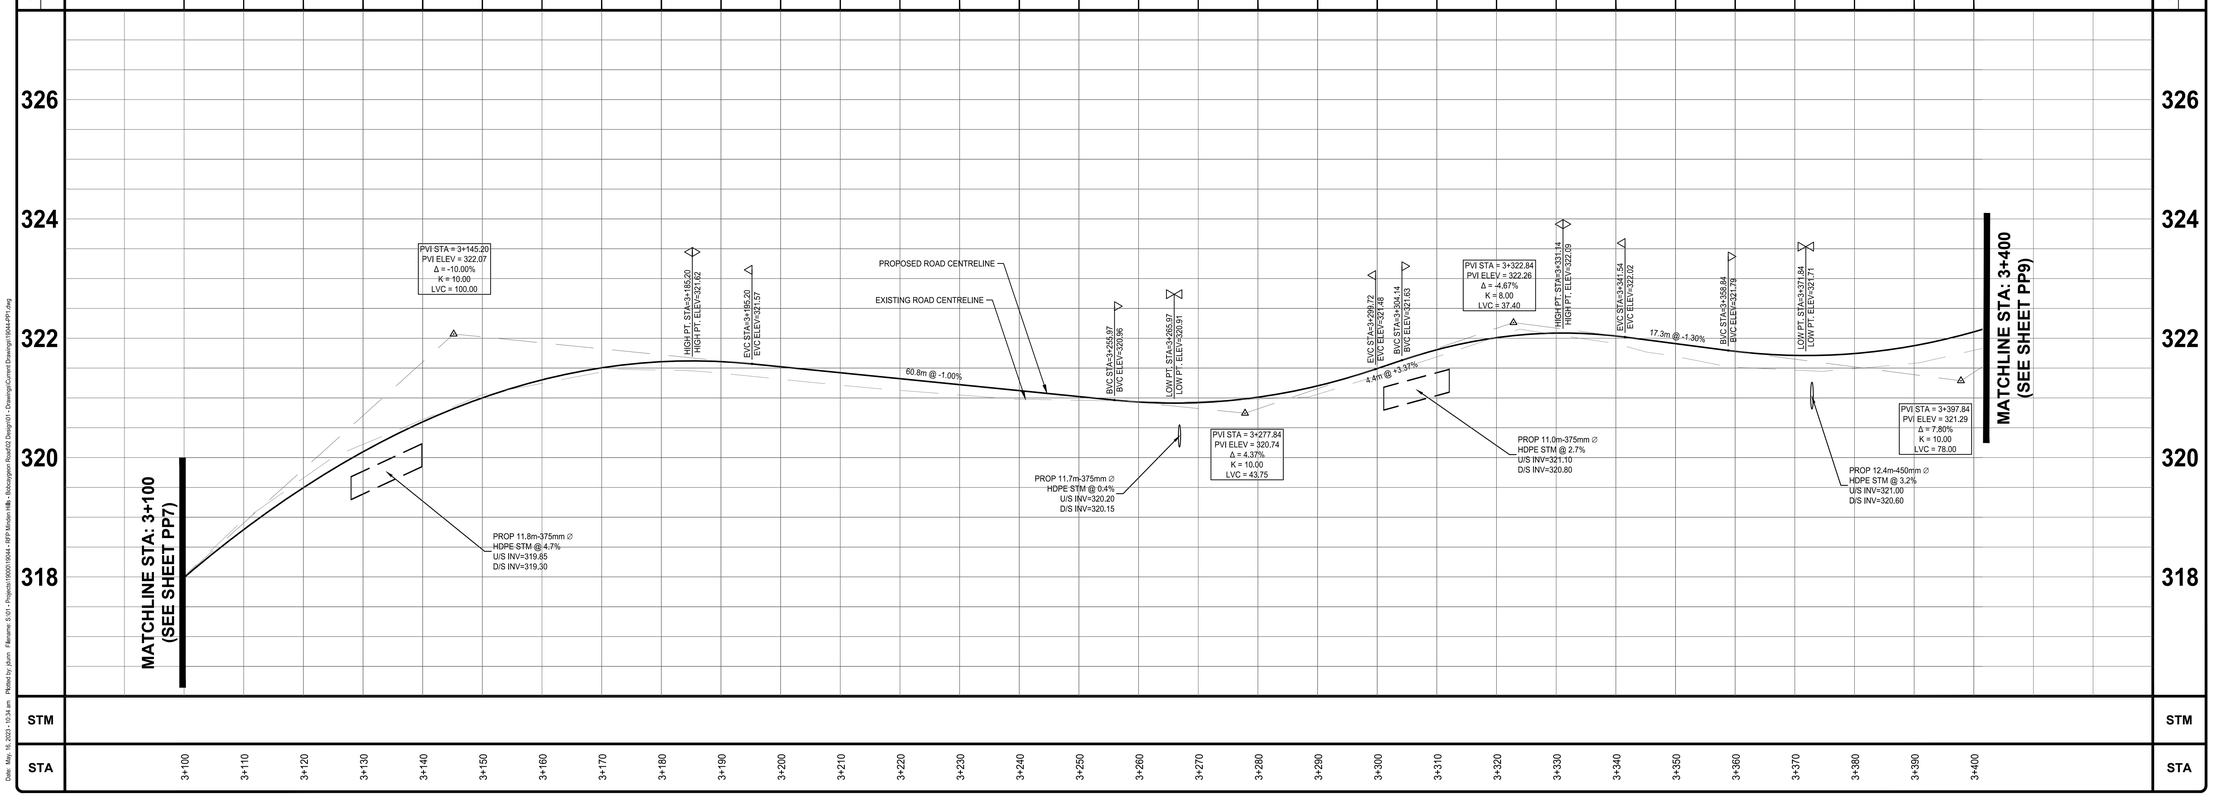

NOTES:

1. ALL CONSTRUCTION AND MATERIALS TO BE IN ACCORDANCE WITH:
   -ONTARIO PROVINCIAL STANDARD DRAWINGS & SPECIFICATIONS
   -APPLICABLE CONTRACT DOCUMENTS AND ALL SPECIFICATIONS REFERENCED HEREIN.
2. THE CONTRACTOR SHALL CONSTRUCT ALL WORK IN ACCORDANCE WITH THE OCCUPATIONAL HEALTH AND SAFETY ACT, HEALTH AND SAFETY REGULATIONS FOR CONSTRUCTION PROJECTS.
3. THE CONTRACTOR SHALL RESTORE OR REPLACE DAMAGED SERVICES TO EXISTING OR BETTER CONDITION.
4. THE CONTRACTOR SHALL RESTORE ALL DISTURBED AREAS TO EXISTING OR BETTER CONDITION, OR PER THE ENGINEERING AND LANDSCAPE SPECIFICATIONS REFERENCED HEREIN.
5. THE CONTRACTOR SHALL COORDINATE AND PAY FOR ALL TRAFFIC CONTROL AND SAFETY MEASURES IN ACCORDANCE WITH THE ONTARIO TRAFFIC MANUAL, BOOK 7, TEMPORARY CONDITIONS.
6. THE CONTRACTOR SHALL DISPOSE OF ALL WASTE MATERIALS IN ACCORDANCE WITH THE MINISTRY OF THE ENVIRONMENT GUIDELINES AND LOCAL MUNICIPAL BYLAWS.
7. WHERE UTILITIES ARE SHOWN ON THE CONTRACT DRAWINGS, THEIR LOCATION IS APPROXIMATE. THE CONTRACTOR IS RESPONSIBLE FOR VERIFYING THE LOCATION OF ALL EXISTING UTILITIES PRIOR TO CONSTRUCTION.
8. THE CONTRACTOR IS RESPONSIBLE FOR OBTAINING ALL NECESSARY PERMITS TO COMPLETE THE WORK INCLUDING ROAD CUT PERMITS, OCCUPANCY PERMITS, ENCROACHMENT AGREEMENTS.
9. ANY UTILITY POLES THAT MAY BE UNDERMINED BY THE CONSTRUCTION ACTIVITY ARE TO BE BRACED. THE CONTRACTOR SHALL MAKE THE NECESSARY ARRANGEMENTS TO HAVE THE POLES BRACED IN ACCORDANCE WITH THE APPROPRIATE UTILITY REQUIREMENTS.
10. ALL EROSION AND SEDIMENT CONTROL MEASURES IDENTIFIED ON THE CONTRACT DRAWINGS ARE TO BE IN PLACE PRIOR TO THE START OF CONSTRUCTION.
11. ACCESS TO ALL PRIVATE PROPERTIES FRONTING THE CONSTRUCTION SHALL BE MAINTAINED AT ALL TIMES. TEMPORARY ACCESS RESTRICTIONS WILL ONLY BE PERMITTED WHERE REQUIRED TO FACILITATE UNDERGROUND SERVICING, ASPHALT AND CONCRETE PLACEMENT. THE CONTRACTOR SHALL PROVIDE 48 HOURS NOTICE TO THE COUNTY AND THE AFFECTED PROPERTY OWNERS PRIOR TO ACCESS INTERRUPTION.
12. ALL PROPERTY BARS DISTURBED OR DAMAGED DURING CONSTRUCTION SHALL BE REPLACED BY THE CONTRACTOR AT THE CONCLUSION OF THE CONTRACT, AT THEIR EXPENSE.
13. ALL DIMENSIONS SHALL BE CHECKED AND VERIFIED IN THE FIELD BY THE CONTRACTOR PRIOR TO CONSTRUCTION. ANY DISCREPANCIES SHALL BE REPORTED IMMEDIATELY TO THE ENGINEER.
14. EXISTING SIGNAGE WITHIN THE ROAD ALLOWANCE SHALL BE REMOVED AND SALVAGED BY THE CONTRACTOR PRIOR TO CONSTRUCTION AND REINSTALLED UPON COMPLETION. REGULATORY SIGNAGE SHALL REMAIN IN PLACE AT ALL TIMES.

No.	REVISION	BY	DATE
4.			
3.	ISSUED FOR TENDER	JD	2022-11-30
2.	ISSUED FOR 90% REVIEW	JD	2022-03-11
1.	ISSUED FOR 50% REVIEW	JD	2019-11-05

ENGAGE ENGINEERING
www.engageeng.ca • 171 King Street, Suite 120, Peterborough, ON • Phone: (705) 755-0427

RECONSTRUCTION OF BOBCAYGEON ROAD

TOWNSHIP OF MINDEN HILLS


PROPOSED PLAN & PROFILE STA: 3+100 - 3+400

MINDEN, ONTARIO


DRAWN BY: J.DUNN	STAMP:
DESIGNED BY: J.DUNN	
APPROVED BY: P.HURLEY	
DATE: 2019-10-22	
SCALE: 1:500H 1:50V	

PROJECT NUMBER:	FILE NAME:	SHEET:
19044	19044-PP1	8 of 35

19044-PP1
Date: May. 16, 2023 - 10:34 am Plotted by: jdunn Filename: S:\01 - Projects\19000\19044 - RFP Minden Hills - Bobcaygeon Road\02 Design\01 - Drawings\Current Drawings\19044-PP1.dwg

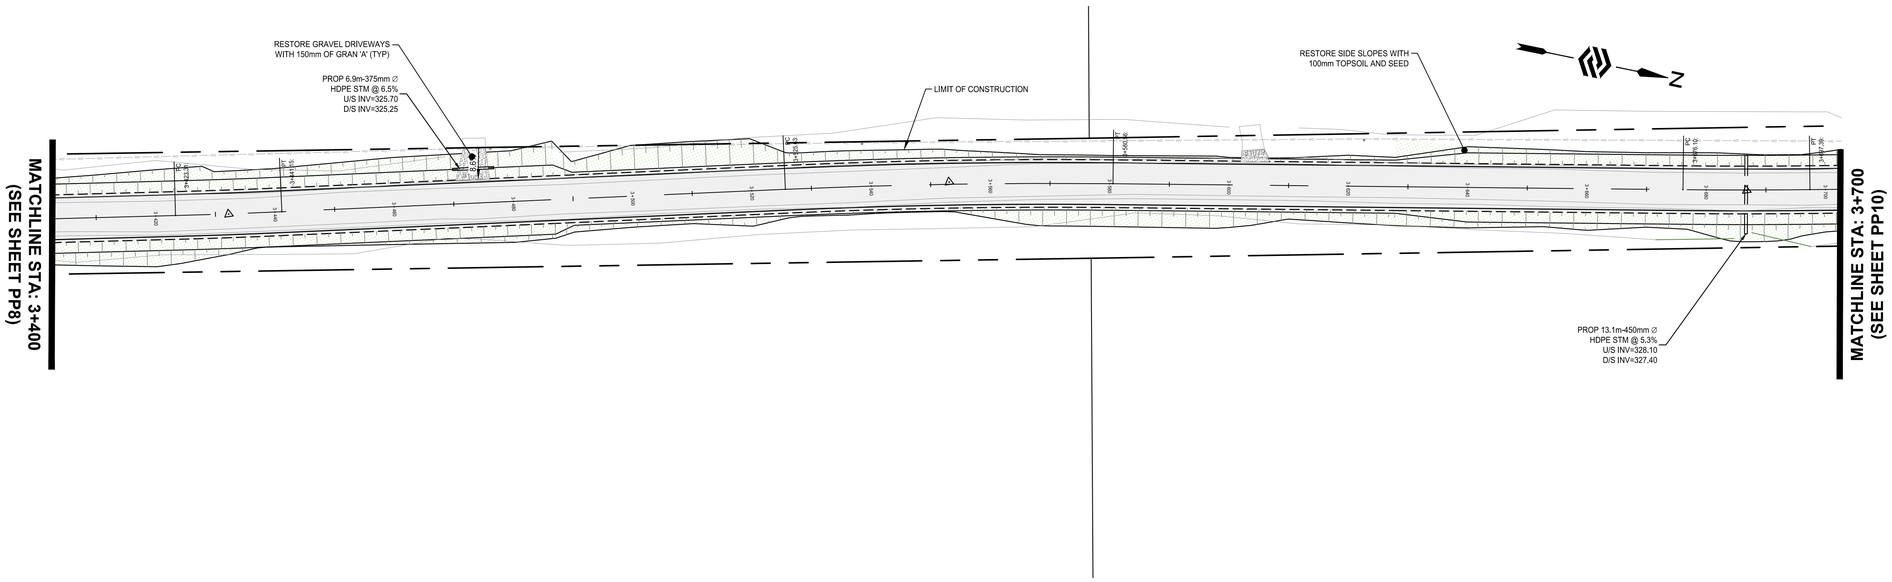

BOBCAYGEON RD STA: 3+400 - 3+700

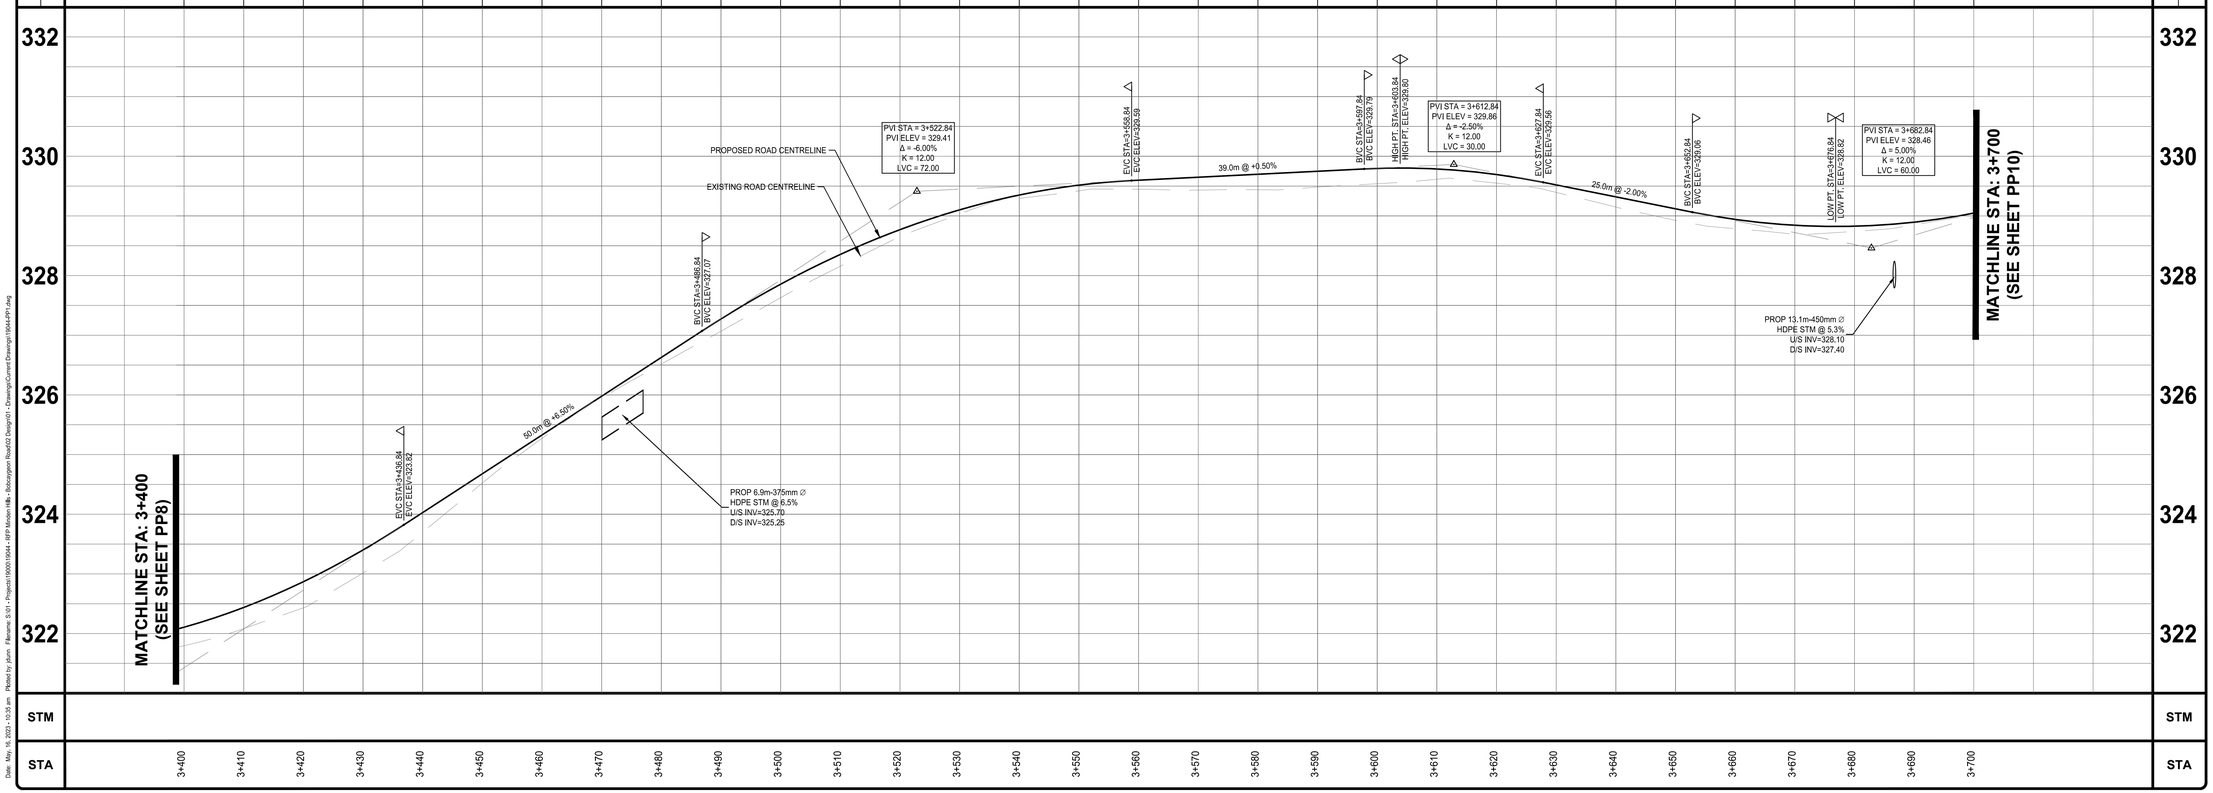

NOTES:

1. ALL CONSTRUCTION AND MATERIALS TO BE IN ACCORDANCE WITH:
   -ONTARIO PROVINCIAL STANDARD DRAWINGS & SPECIFICATIONS
   -APPLICABLE CONTRACT DOCUMENTS AND ALL SPECIFICATIONS REFERENCED HEREIN.
2. THE CONTRACTOR SHALL CONSTRUCT ALL WORK IN ACCORDANCE WITH THE OCCUPATIONAL HEALTH AND SAFETY ACT, HEALTH AND SAFETY REGULATIONS FOR CONSTRUCTION PROJECTS.
3. THE CONTRACTOR SHALL RESTORE OR REPLACE DAMAGED SERVICES TO EXISTING OR BETTER CONDITION.
4. THE CONTRACTOR SHALL RESTORE ALL DISTURBED AREAS TO EXISTING OR BETTER CONDITION, OR PER THE ENGINEERING AND LANDSCAPE SPECIFICATIONS REFERENCED HEREIN.
5. THE CONTRACTOR SHALL COORDINATE AND PAY FOR ALL TRAFFIC CONTROL AND SAFETY MEASURES IN ACCORDANCE WITH THE ONTARIO TRAFFIC MANUAL, BOOK 7, TEMPORARY CONDITIONS.
6. THE CONTRACTOR SHALL DISPOSE OF ALL WASTE MATERIALS IN ACCORDANCE WITH THE MINISTRY OF THE ENVIRONMENT GUIDELINES AND LOCAL MUNICIPAL BYLAWS.
7. WHERE UTILITIES ARE SHOWN ON THE CONTRACT DRAWINGS, THEIR LOCATION IS APPROXIMATE. THE CONTRACTOR IS RESPONSIBLE FOR VERIFYING THE LOCATION OF ALL EXISTING UTILITIES PRIOR TO CONSTRUCTION.
8. THE CONTRACTOR IS RESPONSIBLE FOR OBTAINING ALL NECESSARY PERMITS TO COMPLETE THE WORK INCLUDING ROAD CUT PERMITS, OCCUPANCY PERMITS, ENCROACHMENT AGREEMENTS.
9. ANY UTILITY POLES THAT MAY BE UNDERMINED BY THE CONSTRUCTION ACTIVITY ARE TO BE BRACED. THE CONTRACTOR SHALL MAKE THE NECESSARY ARRANGEMENTS TO HAVE THE POLES BRACED IN ACCORDANCE WITH THE APPROPRIATE UTILITY REQUIREMENTS.
10. ALL EROSION AND SEDIMENT CONTROL MEASURES IDENTIFIED ON THE CONTRACT DRAWINGS ARE TO BE IN PLACE PRIOR TO THE START OF CONSTRUCTION.
11. ACCESS TO ALL PRIVATE PROPERTIES FRONTING THE CONSTRUCTION SHALL BE MAINTAINED AT ALL TIMES. TEMPORARY ACCESS RESTRICTIONS WILL ONLY BE PERMITTED WHERE REQUIRED TO FACILITATE UNDERGROUND SERVICING, ASPHALT AND CONCRETE PLACEMENT. THE CONTRACTOR SHALL PROVIDE 48 HOURS NOTICE TO THE COUNTY AND THE AFFECTED PROPERTY OWNERS PRIOR TO ACCESS INTERRUPTION.
12. ALL PROPERTY BARS DISTURBED OR DAMAGED DURING CONSTRUCTION SHALL BE REPLACED BY THE CONTRACTOR AT THE CONCLUSION OF THE CONTRACT, AT THEIR EXPENSE.
13. ALL DIMENSIONS SHALL BE CHECKED AND VERIFIED IN THE FIELD BY THE CONTRACTOR PRIOR TO CONSTRUCTION. ANY DISCREPANCIES SHALL BE REPORTED IMMEDIATELY TO THE ENGINEER.
14. EXISTING SIGNAGE WITHIN THE ROAD ALLOWANCE SHALL BE REMOVED AND SALVAGED BY THE CONTRACTOR PRIOR TO CONSTRUCTION AND REINSTALLED UPON COMPLETION. REGULATORY SIGNAGE SHALL REMAIN IN PLACE AT ALL TIMES.

No.	REVISION	BY	DATE
4.			
3.	ISSUED FOR TENDER	JD	2022-11-30
2.	ISSUED FOR 90% REVIEW	JD	2022-03-11
1.	ISSUED FOR 50% REVIEW	JD	2019-11-05

ENGAGE ENGINEERING
www.engageeng.ca • 171 King Street, Suite 120, Peterborough, ON • Phone: (705) 755-0427

RECONSTRUCTION OF BOBCAYGEON ROAD

TOWNSHIP OF MINDEN HILLS


PROPOSED PLAN & PROFILE STA: 3+400 - 3+700

MINDEN, ONTARIO


DRAWN BY: J.DUNN	STAMP:
DESIGNED BY: J.DUNN	
APPROVED BY: P.HURLEY	
DATE: 2019-10-22	
SCALE: 1:500H 1:50V	

PROJECT NUMBER:	FILE NAME:	SHEET:
19044	19044-PP1	9 of 35

19044-PP1
Date: May. 16, 2023 - 10:25 am Plotted by: jdunn Filename: S:\01 - Projects\19000\19044 - RFP Minden Hills - Bobcaygeon Road\02 Design\01 - Drawings\Current Drawings\19044-PP1.dwg

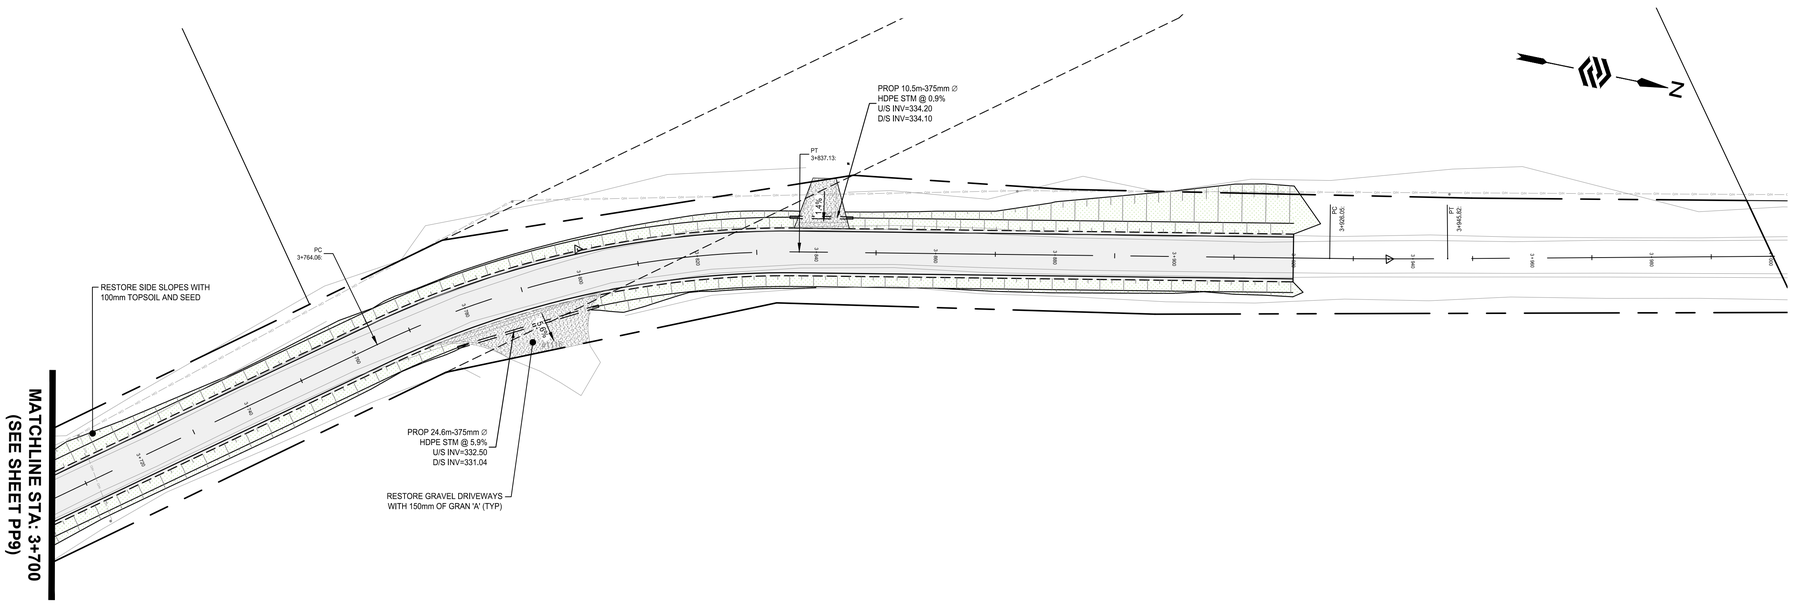

BOBCAYGEON RD STA: 3+700 - 4+000

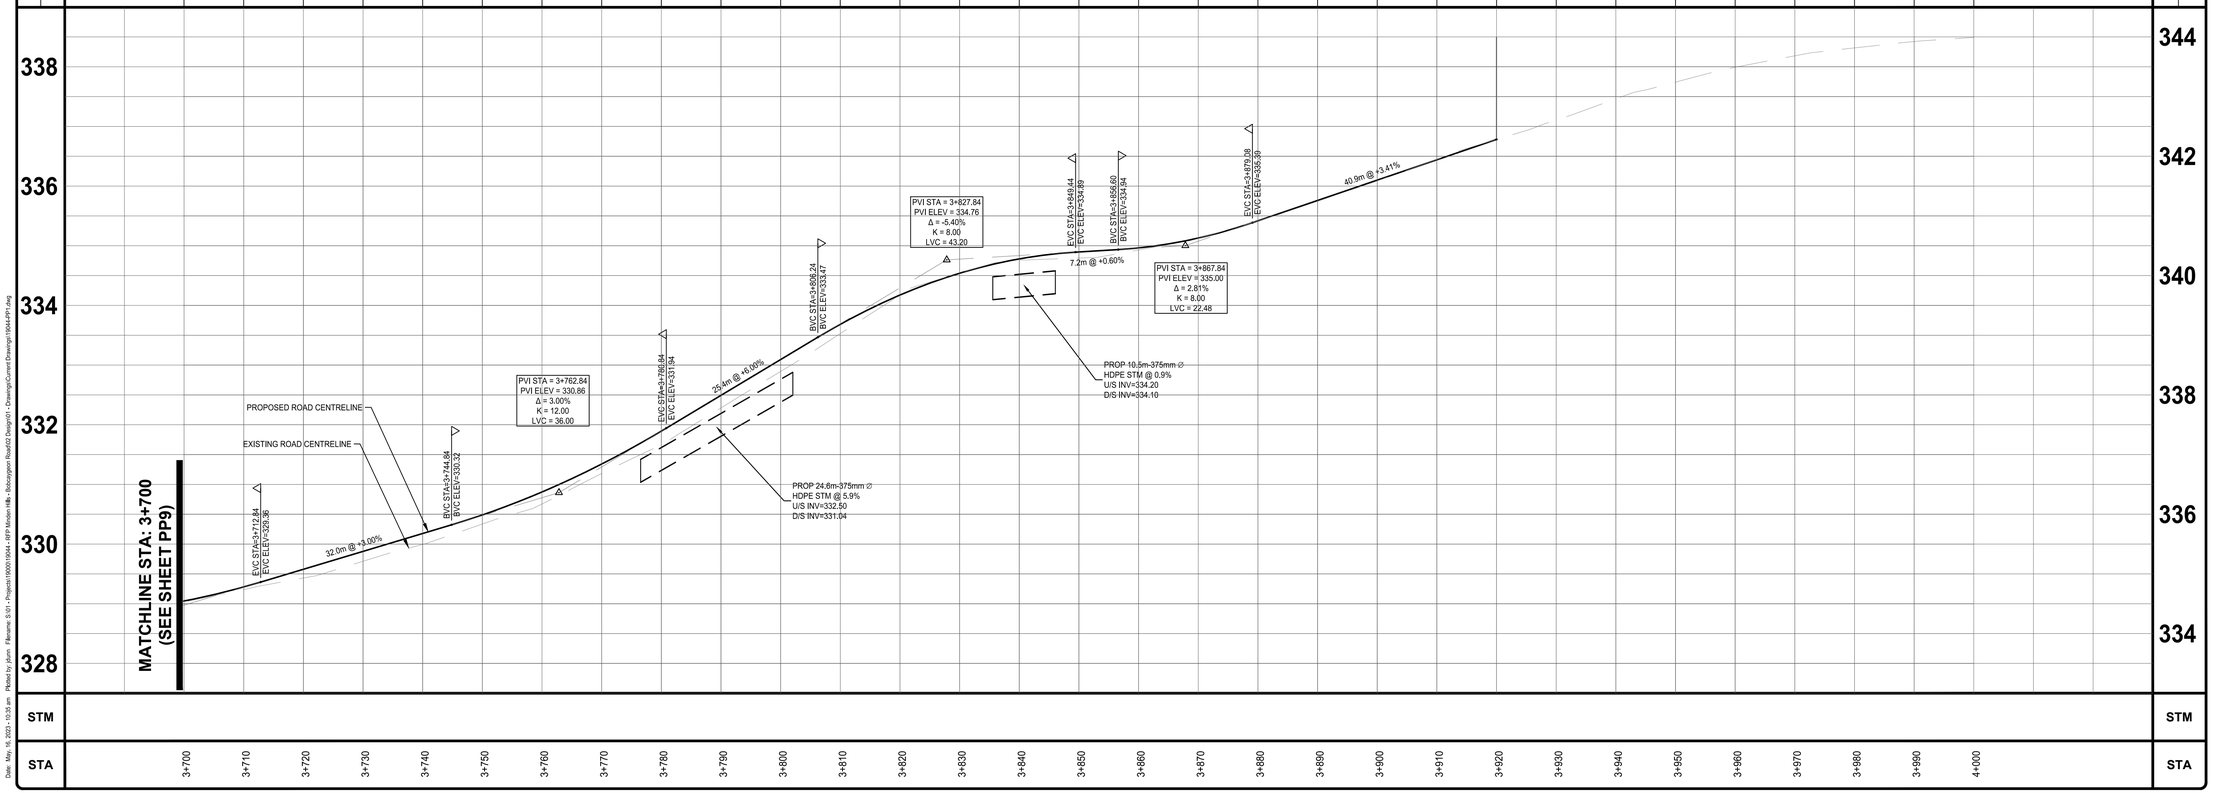

NOTES:

1. ALL CONSTRUCTION AND MATERIALS TO BE IN ACCORDANCE WITH:
   -ONTARIO PROVINCIAL STANDARD DRAWINGS & SPECIFICATIONS
   -APPLICABLE CONTRACT DOCUMENTS AND ALL SPECIFICATIONS REFERENCED HEREIN.
2. THE CONTRACTOR SHALL CONSTRUCT ALL WORK IN ACCORDANCE WITH THE OCCUPATIONAL HEALTH AND SAFETY ACT, HEALTH AND SAFETY REGULATIONS FOR CONSTRUCTION PROJECTS.
3. THE CONTRACTOR SHALL RESTORE OR REPLACE DAMAGED SERVICES TO EXISTING OR BETTER CONDITION.
4. THE CONTRACTOR SHALL RESTORE ALL DISTURBED AREAS TO EXISTING OR BETTER CONDITION, OR PER THE ENGINEERING AND LANDSCAPE SPECIFICATIONS REFERENCED HEREIN.
5. THE CONTRACTOR SHALL COORDINATE AND PAY FOR ALL TRAFFIC CONTROL AND SAFETY MEASURES IN ACCORDANCE WITH THE ONTARIO TRAFFIC MANUAL, BOOK 7, TEMPORARY CONDITIONS.
6. THE CONTRACTOR SHALL DISPOSE OF ALL WASTE MATERIALS IN ACCORDANCE WITH THE MINISTRY OF THE ENVIRONMENT GUIDELINES AND LOCAL MUNICIPAL BYLAWS.
7. WHERE UTILITIES ARE SHOWN ON THE CONTRACT DRAWINGS, THEIR LOCATION IS APPROXIMATE. THE CONTRACTOR IS RESPONSIBLE FOR VERIFYING THE LOCATION OF ALL EXISTING UTILITIES PRIOR TO CONSTRUCTION.
8. THE CONTRACTOR IS RESPONSIBLE FOR OBTAINING ALL NECESSARY PERMITS TO COMPLETE THE WORK INCLUDING ROAD CUT PERMITS, OCCUPANCY PERMITS, ENCROACHMENT AGREEMENTS.
9. ANY UTILITY POLES THAT MAY BE UNDERMINED BY THE CONSTRUCTION ACTIVITY ARE TO BE BRACED. THE CONTRACTOR SHALL MAKE THE NECESSARY ARRANGEMENTS TO HAVE THE POLES BRACED IN ACCORDANCE WITH THE APPROPRIATE UTILITY REQUIREMENTS.
10. ALL EROSION AND SEDIMENT CONTROL MEASURES IDENTIFIED ON THE CONTRACT DRAWINGS ARE TO BE IN PLACE PRIOR TO THE START OF CONSTRUCTION.
11. ACCESS TO ALL PRIVATE PROPERTIES FRONTING THE CONSTRUCTION SHALL BE MAINTAINED AT ALL TIMES. TEMPORARY ACCESS RESTRICTIONS WILL ONLY BE PERMITTED WHERE REQUIRED TO FACILITATE UNDERGROUND SERVICING, ASPHALT AND CONCRETE PLACEMENT. THE CONTRACTOR SHALL PROVIDE 48 HOURS NOTICE TO THE COUNTY AND THE AFFECTED PROPERTY OWNERS PRIOR TO ACCESS INTERRUPTION.
12. ALL PROPERTY BARS DISTURBED OR DAMAGED DURING CONSTRUCTION SHALL BE REPLACED BY THE CONTRACTOR AT THE CONCLUSION OF THE CONTRACT, AT THEIR EXPENSE.
13. ALL DIMENSIONS SHALL BE CHECKED AND VERIFIED IN THE FIELD BY THE CONTRACTOR PRIOR TO CONSTRUCTION. ANY DISCREPANCIES SHALL BE REPORTED IMMEDIATELY TO THE ENGINEER.
14. EXISTING SIGNAGE WITHIN THE ROAD ALLOWANCE SHALL BE REMOVED AND SALVAGED BY THE CONTRACTOR PRIOR TO CONSTRUCTION AND REINSTALLED UPON COMPLETION. REGULATORY SIGNAGE SHALL REMAIN IN PLACE AT ALL TIMES.

No.	REVISION	BY	DATE
4.			
3.	ISSUED FOR TENDER	JD	2022-11-30
2.	ISSUED FOR 90% REVIEW	JD	2022-03-11
1.	ISSUED FOR 50% REVIEW	JD	2019-11-05

ENGAGE ENGINEERING
www.engageeng.ca • 171 King Street, Suite 120, Peterborough, ON • Phone: (705) 755-0427

RECONSTRUCTION OF BOBCAYGEON ROAD

TOWNSHIP OF MINDEN HILLS


PROPOSED PLAN & PROFILE STA: 3+700 TO CONSTRUCTION LIMITS

MINDEN, ONTARIO


DRAWN BY: J.DUNN	STAMP:
DESIGNED BY: J.DUNN	
APPROVED BY: P.HURLEY	
DATE: 2019-10-22	
SCALE: 1:500H 1:50V	

PROJECT NUMBER:	FILE NAME:	SHEET:
19044	19044-PP1	10 of 35

19044-PP1
Date: May. 16, 2023 - 10:25 am Plotted by: jdunn Filename: S:\01 - Projects\19000\19044 - RFP Minden Hills - Bobcaygeon Road\02 Design\01 - Drawings\Current Drawings\19044-PP1.dwg

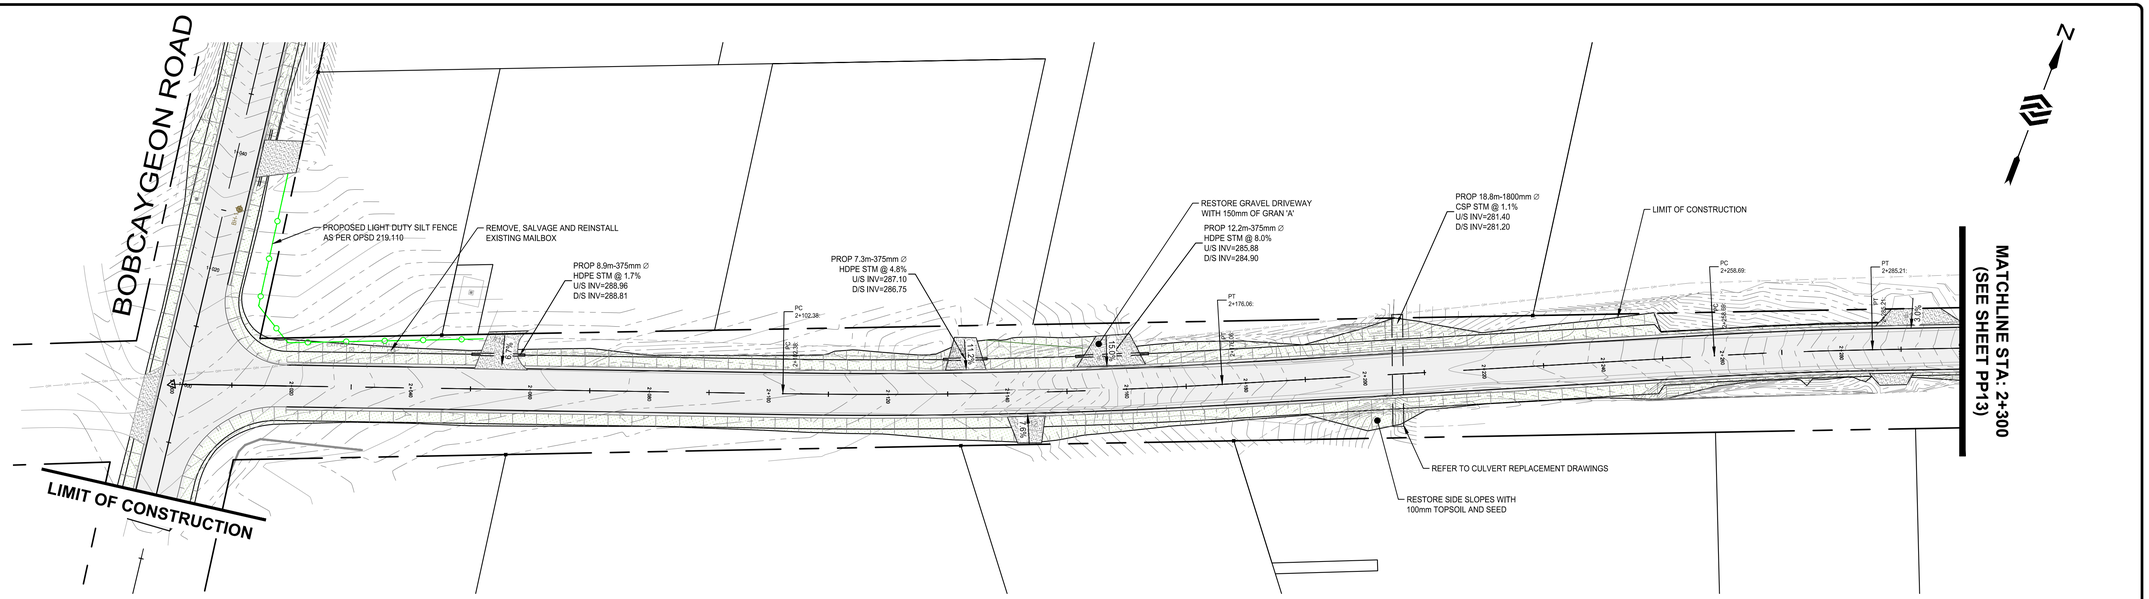

SCOTCH LINE EAST STA: 2+000-2+300

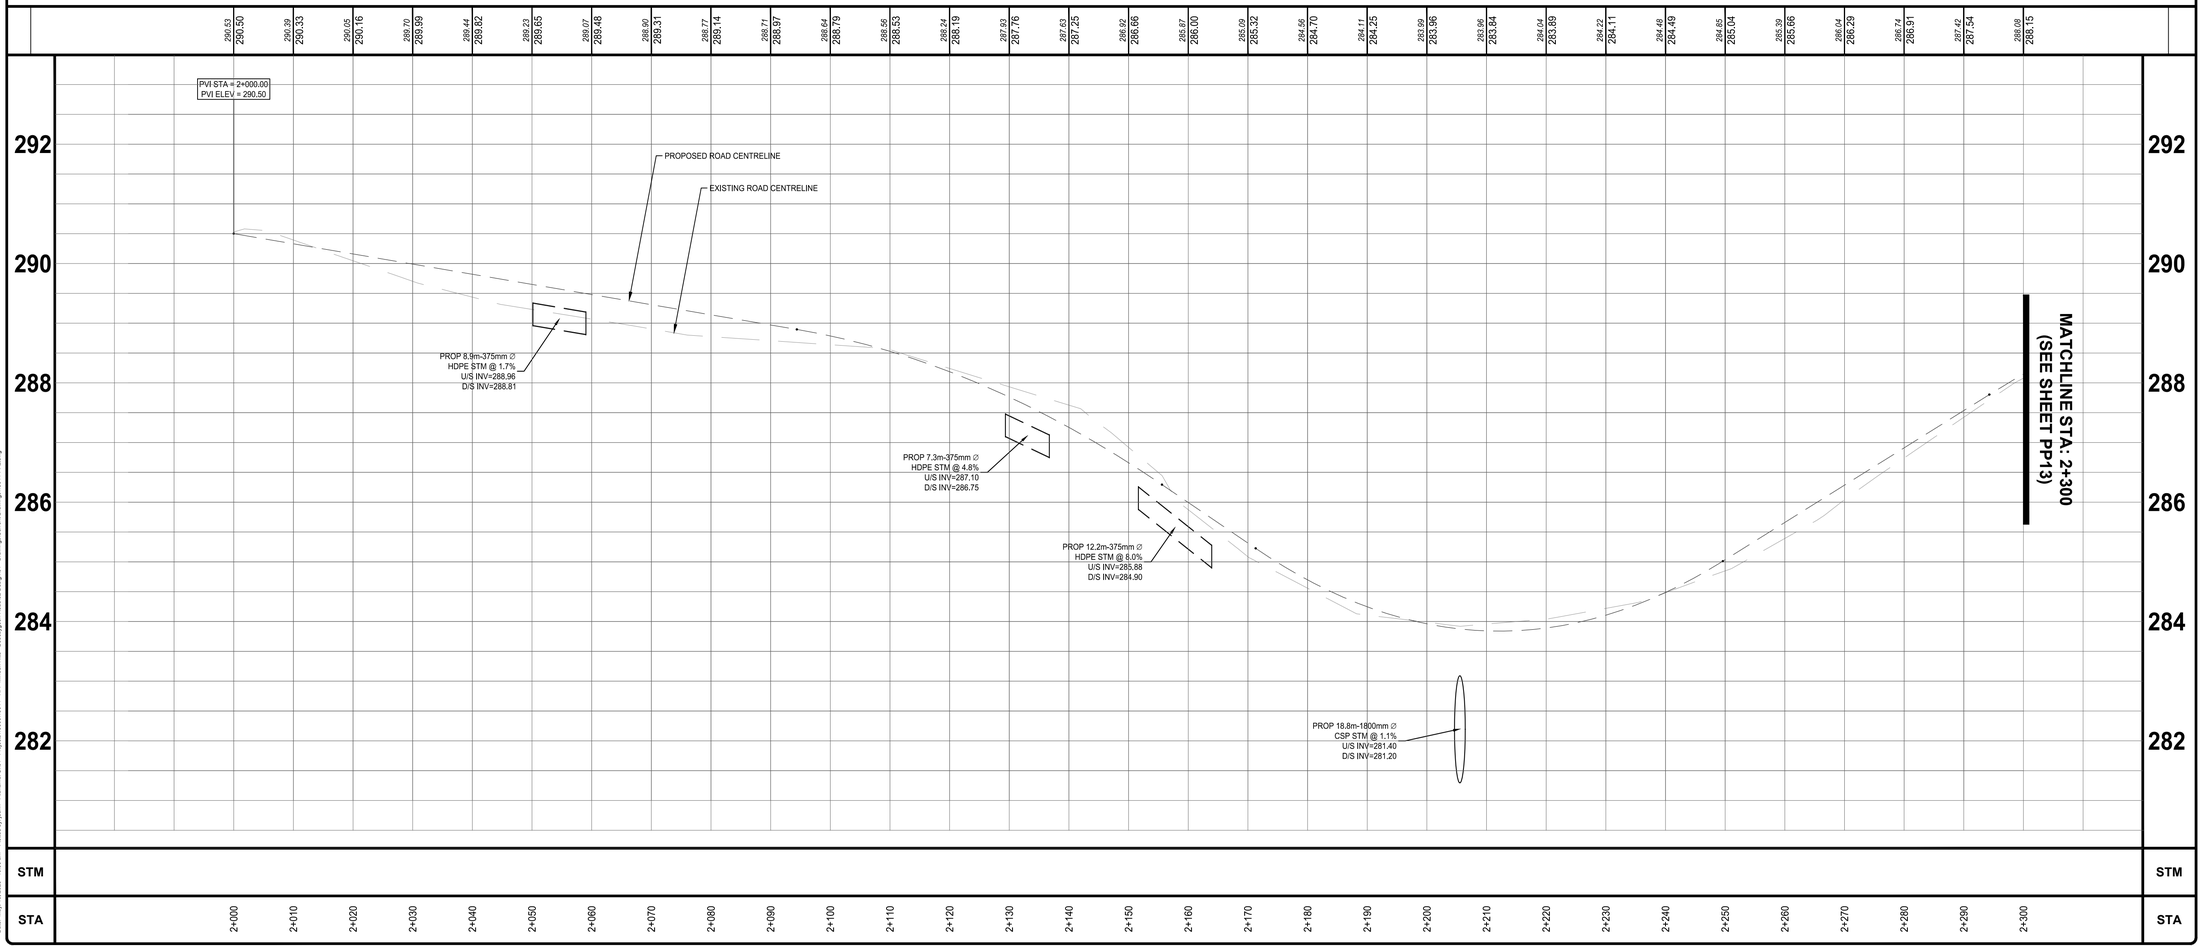

NOTES:

1. ALL CONSTRUCTION AND MATERIALS TO BE IN ACCORDANCE WITH:

-ONTARIO PROVINCIAL STANDARD DRAWINGS & SPECIFICATIONS
-APPLICABLE CONTRACT DOCUMENTS AND ALL SPECIFICATIONS REFERENCED HEREIN.

2. THE CONTRACTOR SHALL CONSTRUCT ALL WORK IN ACCORDANCE WITH THE OCCUPATIONAL HEALTH AND SAFETY ACT, HEALTH AND SAFETY REGULATIONS FOR CONSTRUCTION PROJECTS.

3. THE CONTRACTOR SHALL RESTORE OR REPLACE DAMAGED SERVICES TO EXISTING OR BETTER CONDITION.

4. THE CONTRACTOR SHALL RESTORE ALL DISTURBED AREAS TO EXISTING OR BETTER CONDITION, OR PER THE ENGINEERING AND LANDSCAPE SPECIFICATIONS REFERENCED HEREIN.

5. THE CONTRACTOR SHALL COORDINATE AND PAY FOR ALL TRAFFIC CONTROL AND SAFETY MEASURES IN ACCORDANCE WITH THE ONTARIO TRAFFIC MANUAL, BOOK 7, TEMPORARY CONDITIONS.

6. THE CONTRACTOR SHALL DISPOSE OF ALL WASTE MATERIALS IN ACCORDANCE WITH THE MINISTRY OF THE ENVIRONMENT GUIDELINES AND LOCAL MUNICIPAL BYLAWS.

7. WHERE UTILITIES ARE SHOWN ON THE CONTRACT DRAWINGS, THEIR LOCATION IS APPROXIMATE. THE CONTRACTOR IS RESPONSIBLE FOR VERIFYING THE LOCATION OF ALL EXISTING UTILITIES PRIOR TO CONSTRUCTION.

8. THE CONTRACTOR IS RESPONSIBLE FOR OBTAINING ALL NECESSARY PERMITS TO COMPLETE THE WORK INCLUDING ROAD CUT PERMITS, OCCUPANCY PERMITS, ENCROACHMENT AGREEMENTS.

9. ANY UTILITY POLES THAT MAY BE UNDERMINED BY THE CONSTRUCTION ACTIVITY ARE TO BE BRACED. THE CONTRACTOR SHALL MAKE THE NECESSARY ARRANGEMENTS TO HAVE THE POLES BRACED IN ACCORDANCE WITH THE APPROPRIATE UTILITY REQUIREMENTS.

10. ALL EROSION AND SEDIMENT CONTROL MEASURES IDENTIFIED ON THE CONTRACT DRAWINGS ARE TO BE IN PLACE PRIOR TO THE START OF CONSTRUCTION.

11. ACCESS TO ALL PRIVATE PROPERTIES FRONTING THE CONSTRUCTION SHALL BE MAINTAINED AT ALL TIMES. TEMPORARY ACCESS RESTRICTIONS WILL ONLY BE PERMITTED WHERE REQUIRED TO FACILITATE UNDERGROUND SERVICING, ASPHALT AND CONCRETE PLACEMENT. THE CONTRACTOR SHALL PROVIDE 48 HOURS NOTICE TO THE COUNTY AND THE AFFECTED PROPERTY OWNERS PRIOR TO ACCESS INTERRUPTION.

12. ALL PROPERTY BARS DISTURBED OR DAMAGED DURING CONSTRUCTION SHALL BE REPLACED BY THE CONTRACTOR AT THE CONCLUSION OF THE CONTRACT, AT THEIR EXPENSE.

13. ALL DIMENSIONS SHALL BE CHECKED AND VERIFIED IN THE FIELD BY THE CONTRACTOR PRIOR TO CONSTRUCTION. ANY DISCREPANCIES SHALL BE REPORTED IMMEDIATELY TO THE ENGINEER.

14. EXISTING SIGNAGE WITHIN THE ROAD ALLOWANCE SHALL BE REMOVED AND SALVAGED BY THE CONTRACTOR PRIOR TO CONSTRUCTION AND REINSTALLED UPON COMPLETION. REGULATORY SIGNAGE SHALL REMAIN IN PLACE AT ALL TIMES.

No.	REVISION	BY	DATE
4.			
3.	ISSUED FOR TENDER	JD	2022-11-30
2.	ISSUED FOR 90% REVIEW	JD	2022-03-11
1.	ISSUED FOR 50% REVIEW	JD	2019-11-05

ENGAGE ENGINEERING
www.engageeng.ca • 171 King Street, Suite 120, Peterborough, ON • Phone: (705) 755-0427

SCOTCH LINE E

TOWNSHIP OF MINDEN HILLS


PROPOSED PLAN & PROFILE STA: 2+000-2+300

MINDEN, ONTARIO


DRAWN BY: J.DUNN	STAMP:
DESIGNED BY: J.DUNN	
APPROVED BY: P.HURLEY	
DATE: 2021-02-23	
SCALE: 1:500H 1:50V	

PROJECT NUMBER:	FILE NAME:	SHEET:
19044	PP12	11 of 35

19044-PP2
Date: May. 16, 2023 - 10:36 am Plotted by: jdunn F:\Munimi...S:\01 - Projects\19000\19044 – RFP Minden Hills – Bobcaygeon Road\02 Design\01 - Drawings\Current Drawings\19044-PP2.dwg

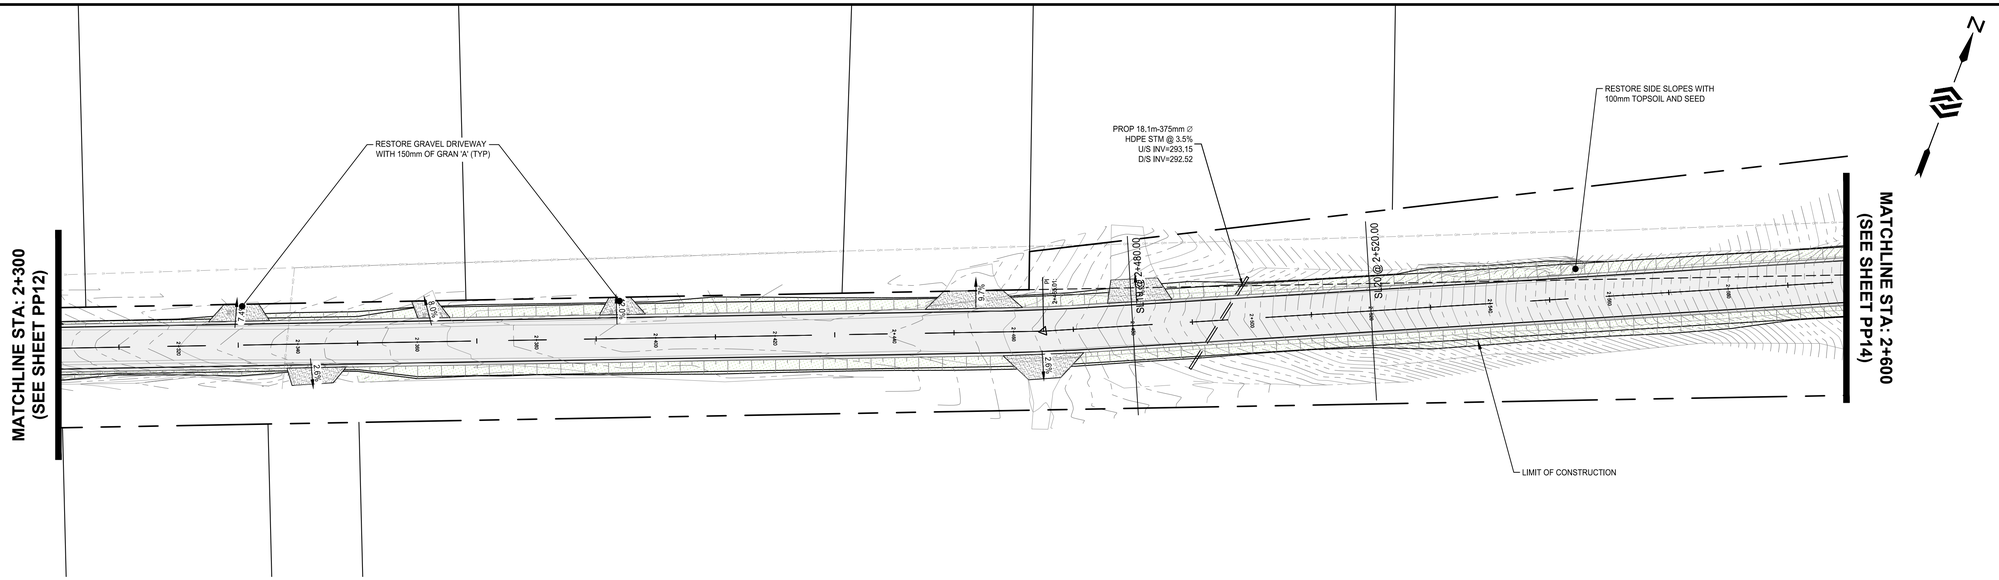

SCOTCH LINE EAST STA: 2+300-2+600

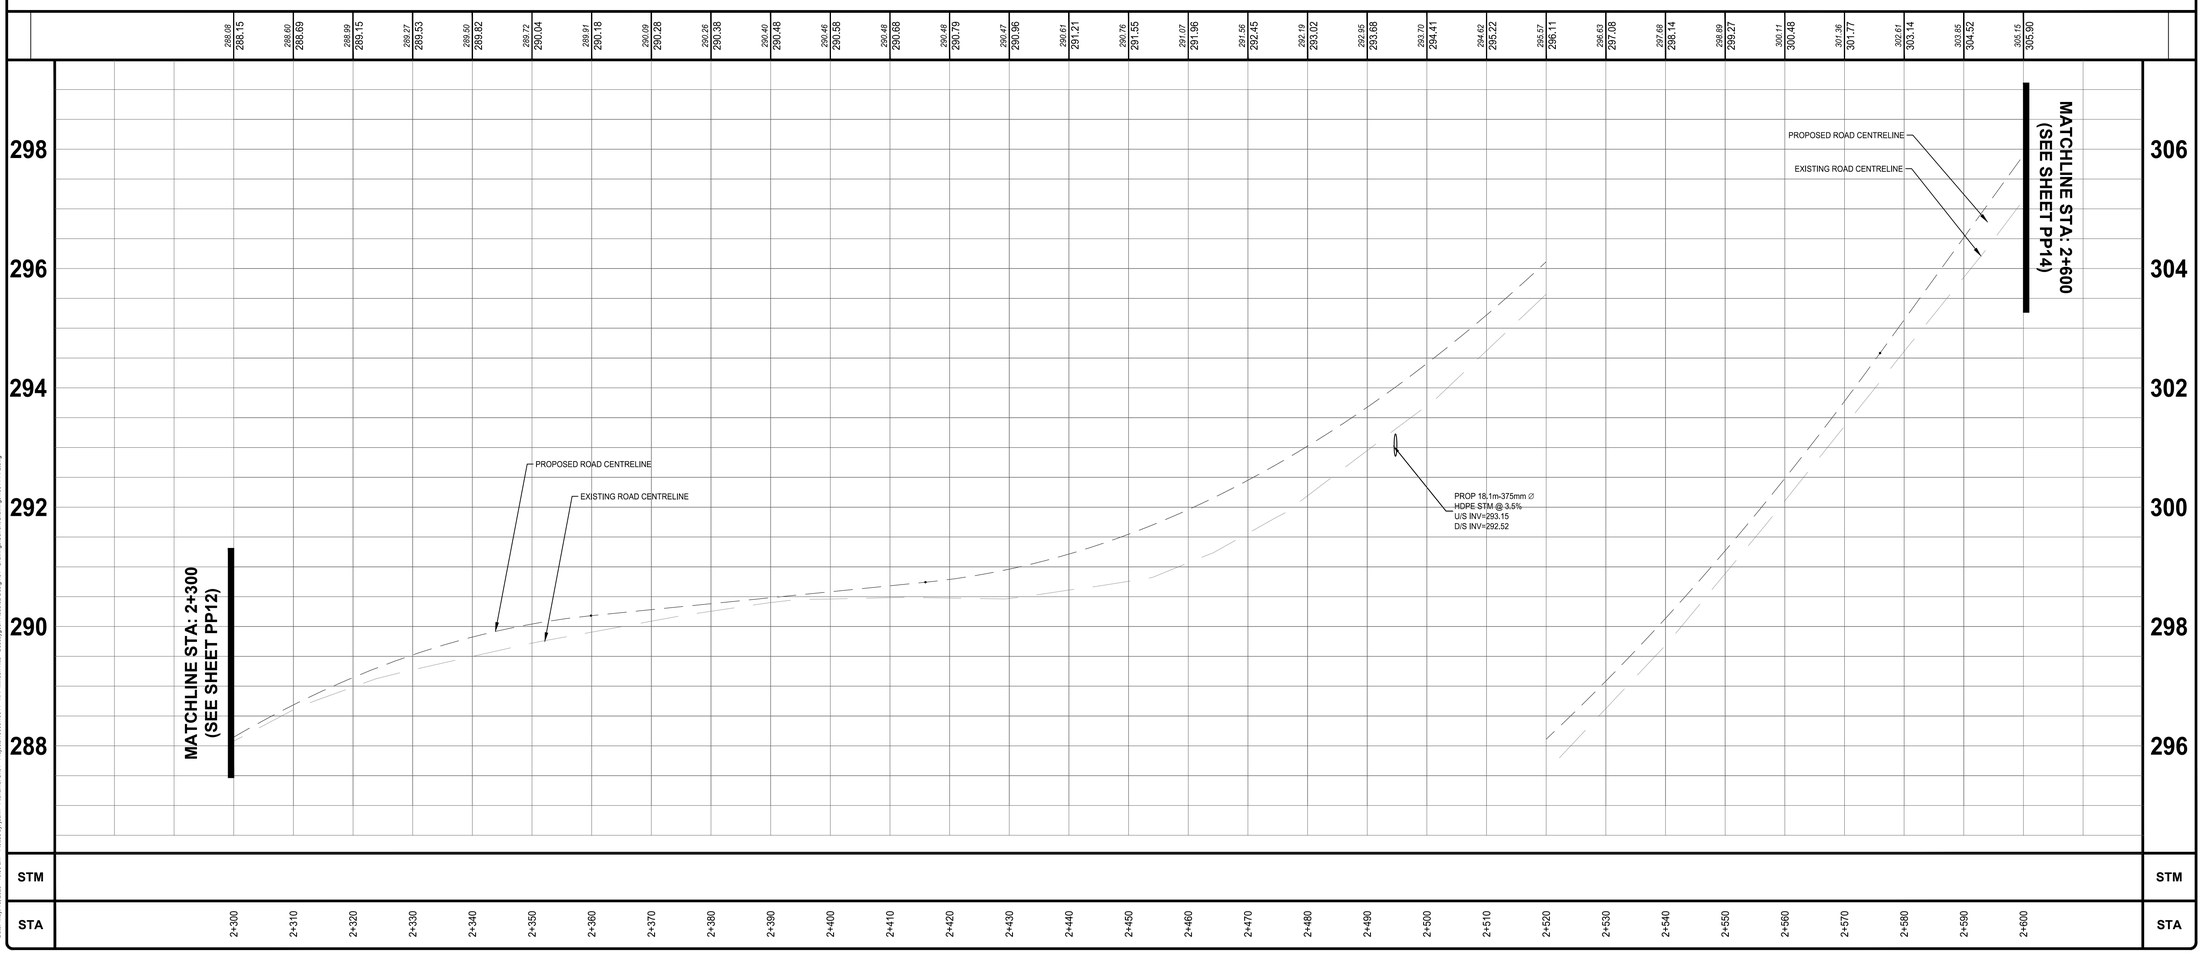

NOTES:

1. ALL CONSTRUCTION AND MATERIALS TO BE IN ACCORDANCE WITH:

-ONTARIO PROVINCIAL STANDARD DRAWINGS & SPECIFICATIONS
-APPLICABLE CONTRACT DOCUMENTS AND ALL SPECIFICATIONS REFERENCED HEREIN.

2. THE CONTRACTOR SHALL CONSTRUCT ALL WORK IN ACCORDANCE WITH THE OCCUPATIONAL HEALTH AND SAFETY ACT, HEALTH AND SAFETY REGULATIONS FOR CONSTRUCTION PROJECTS.

3. THE CONTRACTOR SHALL RESTORE OR REPLACE DAMAGED SERVICES TO EXISTING OR BETTER CONDITION.

4. THE CONTRACTOR SHALL RESTORE ALL DISTURBED AREAS TO EXISTING OR BETTER CONDITION, OR PER THE ENGINEERING AND LANDSCAPE SPECIFICATIONS REFERENCED HEREIN.

5. THE CONTRACTOR SHALL COORDINATE AND PAY FOR ALL TRAFFIC CONTROL AND SAFETY MEASURES IN ACCORDANCE WITH THE ONTARIO TRAFFIC MANUAL, BOOK 7, TEMPORARY CONDITIONS.

6. THE CONTRACTOR SHALL DISPOSE OF ALL WASTE MATERIALS IN ACCORDANCE WITH THE MINISTRY OF THE ENVIRONMENT GUIDELINES AND LOCAL MUNICIPAL BYLAWS.

7. WHERE UTILITIES ARE SHOWN ON THE CONTRACT DRAWINGS, THEIR LOCATION IS APPROXIMATE. THE CONTRACTOR IS RESPONSIBLE FOR VERIFYING THE LOCATION OF ALL EXISTING UTILITIES PRIOR TO CONSTRUCTION.

8. THE CONTRACTOR IS RESPONSIBLE FOR OBTAINING ALL NECESSARY PERMITS TO COMPLETE THE WORK INCLUDING ROAD CUT PERMITS, OCCUPANCY PERMITS, ENCROACHMENT AGREEMENTS.

9. ANY UTILITY POLES THAT MAY BE UNDERMINED BY THE CONSTRUCTION ACTIVITY ARE TO BE BRACED. THE CONTRACTOR SHALL MAKE THE NECESSARY ARRANGEMENTS TO HAVE THE POLES BRACED IN ACCORDANCE WITH THE APPROPRIATE UTILITY REQUIREMENTS.

10. ALL EROSION AND SEDIMENT CONTROL MEASURES IDENTIFIED ON THE CONTRACT DRAWINGS ARE TO BE IN PLACE PRIOR TO THE START OF CONSTRUCTION.

11. ACCESS TO ALL PRIVATE PROPERTIES FRONTING THE CONSTRUCTION SHALL BE MAINTAINED AT ALL TIMES. TEMPORARY ACCESS RESTRICTIONS WILL ONLY BE PERMITTED WHERE REQUIRED TO FACILITATE UNDERGROUND SERVICING, ASPHALT AND CONCRETE PLACEMENT. THE CONTRACTOR SHALL PROVIDE 48 HOURS NOTICE TO THE COUNTY AND THE AFFECTED PROPERTY OWNERS PRIOR TO ACCESS INTERRUPTION.

12. ALL PROPERTY BARS DISTURBED OR DAMAGED DURING CONSTRUCTION SHALL BE REPLACED BY THE CONTRACTOR AT THE CONCLUSION OF THE CONTRACT, AT THEIR EXPENSE.

13. ALL DIMENSIONS SHALL BE CHECKED AND VERIFIED IN THE FIELD BY THE CONTRACTOR PRIOR TO CONSTRUCTION. ANY DISCREPANCIES SHALL BE REPORTED IMMEDIATELY TO THE ENGINEER.

14. EXISTING SIGNAGE WITHIN THE ROAD ALLOWANCE SHALL BE REMOVED AND SALVAGED BY THE CONTRACTOR PRIOR TO CONSTRUCTION AND REINSTALLED UPON COMPLETION. REGULATORY SIGNAGE SHALL REMAIN IN PLACE AT ALL TIMES.

No.	REVISION	BY	DATE
4.			
3.	ISSUED FOR TENDER	JD	2022-11-30
2.	ISSUED FOR 90% REVIEW	JD	2022-03-11
1.	ISSUED FOR 50% REVIEW	JD	2019-11-05

ENGAGE ENGINEERING
www.engageeng.ca • 171 King Street, Suite 120, Peterborough, ON • Phone: (705) 755-0427

SCOTCH LINE E

TOWNSHIP OF MINDEN HILLS


PROPOSED PLAN & PROFILE STA: 2+300-2+600

MINDEN, ONTARIO


DRAWN BY: J.DUNN	STAMP:
DESIGNED BY: J.DUNN	
APPROVED BY: P.HURLEY	
DATE: 2021-02-23	
SCALE: 1:500H 1:50V	

PROJECT NUMBER:	FILE NAME:	SHEET:
19044	PP13	12 of 35

19044-PP2
Date: May. 16, 2023 - 10:36 am Plotted by: JDunn File name: S:\01 - Projects\19000\19044 - RFP Minden Hills - Bobcaygeon Road\02 Design\01 - Drawings\Current Drawings\19044-PP2.dwg

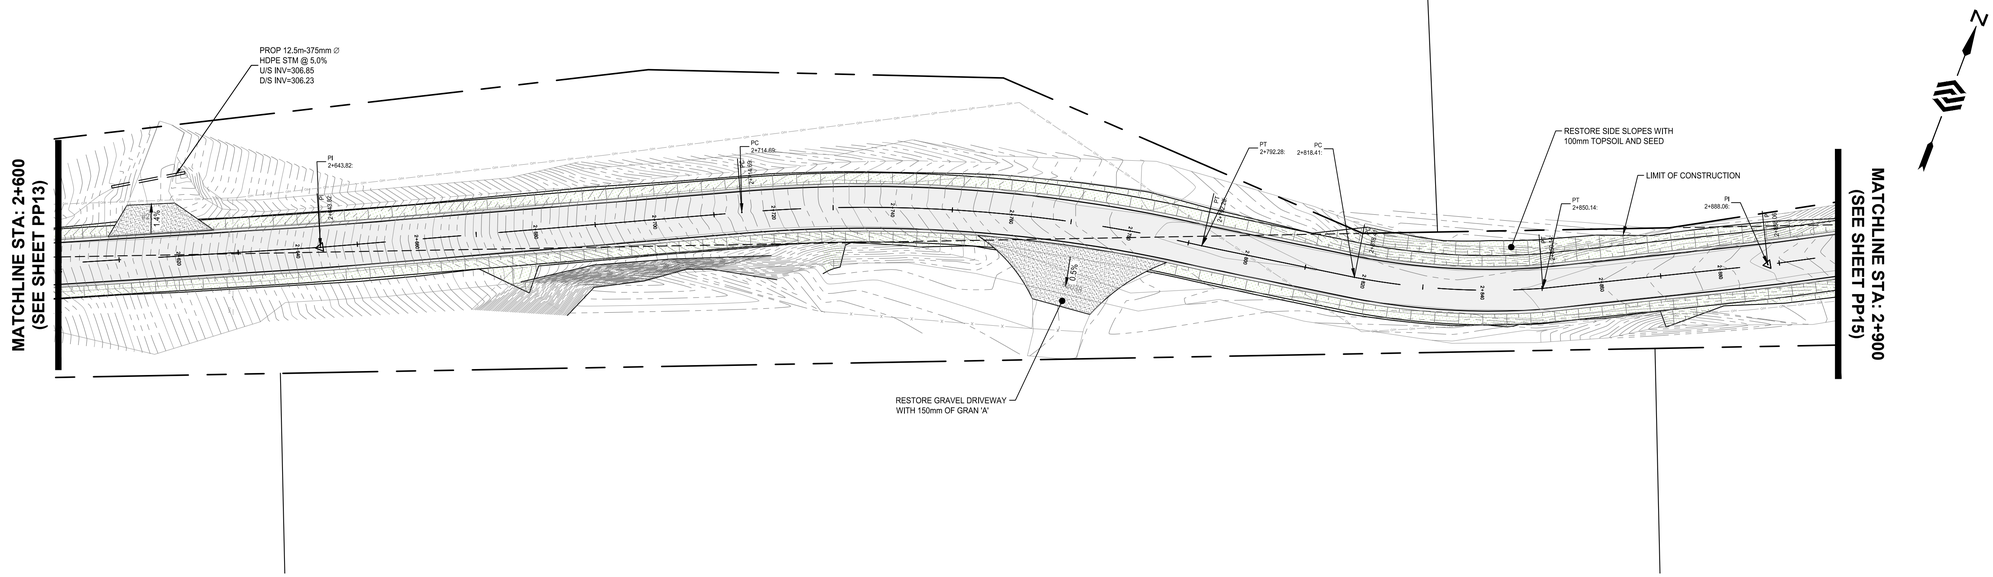

SCOTCH LINE EAST STA: 2+600-2+900

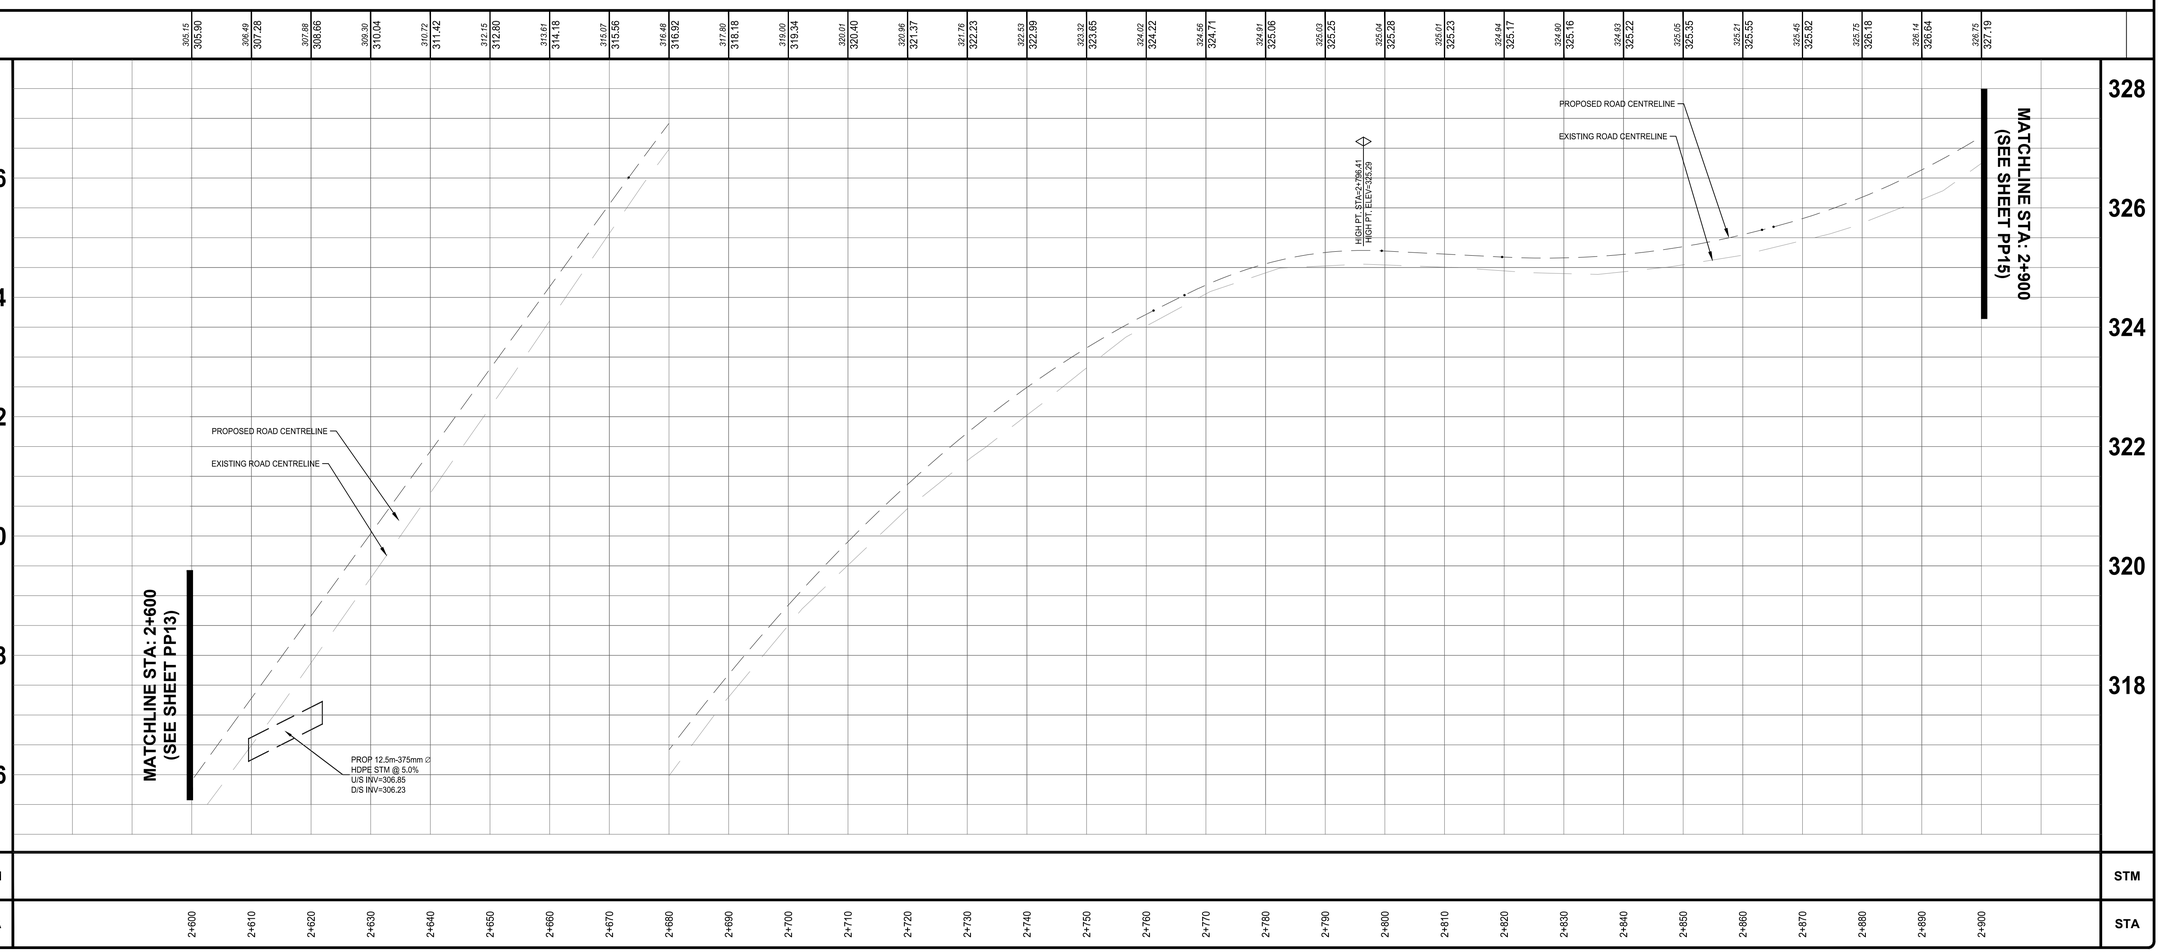

NOTES:

1. ALL CONSTRUCTION AND MATERIALS TO BE IN ACCORDANCE WITH:

-ONTARIO PROVINCIAL STANDARD DRAWINGS & SPECIFICATIONS
-APPLICABLE CONTRACT DOCUMENTS AND ALL SPECIFICATIONS REFERENCED HEREIN.

2. THE CONTRACTOR SHALL CONSTRUCT ALL WORK IN ACCORDANCE WITH THE OCCUPATIONAL HEALTH AND SAFETY ACT, HEALTH AND SAFETY REGULATIONS FOR CONSTRUCTION PROJECTS.

3. THE CONTRACTOR SHALL RESTORE OR REPLACE DAMAGED SERVICES TO EXISTING OR BETTER CONDITION.

4. THE CONTRACTOR SHALL RESTORE ALL DISTURBED AREAS TO EXISTING OR BETTER CONDITION, OR PER THE ENGINEERING AND LANDSCAPE SPECIFICATIONS REFERENCED HEREIN.

5. THE CONTRACTOR SHALL COORDINATE AND PAY FOR ALL TRAFFIC CONTROL AND SAFETY MEASURES IN ACCORDANCE WITH THE ONTARIO TRAFFIC MANUAL, BOOK 7, TEMPORARY CONDITIONS.

6. THE CONTRACTOR SHALL DISPOSE OF ALL WASTE MATERIALS IN ACCORDANCE WITH THE MINISTRY OF THE ENVIRONMENT GUIDELINES AND LOCAL MUNICIPAL BYLAWS.

7. WHERE UTILITIES ARE SHOWN ON THE CONTRACT DRAWINGS, THEIR LOCATION IS APPROXIMATE. THE CONTRACTOR IS RESPONSIBLE FOR VERIFYING THE LOCATION OF ALL EXISTING UTILITIES PRIOR TO CONSTRUCTION.

8. THE CONTRACTOR IS RESPONSIBLE FOR OBTAINING ALL NECESSARY PERMITS TO COMPLETE THE WORK INCLUDING ROAD CUT PERMITS, OCCUPANCY PERMITS, ENCROACHMENT AGREEMENTS.

9. ANY UTILITY POLES THAT MAY BE UNDERMINED BY THE CONSTRUCTION ACTIVITY ARE TO BE BRACED. THE CONTRACTOR SHALL MAKE THE NECESSARY ARRANGEMENTS TO HAVE THE POLES BRACED IN ACCORDANCE WITH THE APPROPRIATE UTILITY REQUIREMENTS.

10. ALL EROSION AND SEDIMENT CONTROL MEASURES IDENTIFIED ON THE CONTRACT DRAWINGS ARE TO BE IN PLACE PRIOR TO THE START OF CONSTRUCTION.

11. ACCESS TO ALL PRIVATE PROPERTIES FRONTING THE CONSTRUCTION SHALL BE MAINTAINED AT ALL TIMES. TEMPORARY ACCESS RESTRICTIONS WILL ONLY BE PERMITTED WHERE REQUIRED TO FACILITATE UNDERGROUND SERVICING, ASPHALT AND CONCRETE PLACEMENT. THE CONTRACTOR SHALL PROVIDE 48 HOURS NOTICE TO THE COUNTY AND THE AFFECTED PROPERTY OWNERS PRIOR TO ACCESS INTERRUPTION.

12. ALL PROPERTY BARS DISTURBED OR DAMAGED DURING CONSTRUCTION SHALL BE REPLACED BY THE CONTRACTOR AT THE CONCLUSION OF THE CONTRACT, AT THEIR EXPENSE.

13. ALL DIMENSIONS SHALL BE CHECKED AND VERIFIED IN THE FIELD BY THE CONTRACTOR PRIOR TO CONSTRUCTION. ANY DISCREPANCIES SHALL BE REPORTED IMMEDIATELY TO THE ENGINEER.

14. EXISTING SIGNAGE WITHIN THE ROAD ALLOWANCE SHALL BE REMOVED AND SALVAGED BY THE CONTRACTOR PRIOR TO CONSTRUCTION AND REINSTALLED UPON COMPLETION. REGULATORY SIGNAGE SHALL REMAIN IN PLACE AT ALL TIMES.

No.	REVISION	BY	DATE
4.			
3.	ISSUED FOR TENDER	JD	2022-11-30
2.	ISSUED FOR 90% REVIEW	JD	2022-03-11
1.	ISSUED FOR 50% REVIEW	JD	2019-11-05

ENGAGE ENGINEERING
www.engageeng.ca • 171 King Street, Suite 120, Peterborough, ON • Phone: (705) 755-0427

SCOTCH LINE E

TOWNSHIP OF MINDEN HILLS


PROPOSED PLAN & PROFILE STA: 2+600-2+900

MINDEN, ONTARIO


DRAWN BY: J.DUNN	STAMP:
DESIGNED BY: J.DUNN	
APPROVED BY: P.HURLEY	
DATE: 2021-02-23	
SCALE: 1:500H 1:50V	

PROJECT NUMBER:	FILE NAME:	SHEET:
19044	PP14	13 of 35

19044-PP2
Date: May. 18, 2023 - 10:37 am Plotted by: jdunn File name: S:\01 - Projects\19000\19044 - RFP Minden Hills - Bobcaygeon Road\02 Design\01 - Drawings\Current Drawings\19044-PP2.dwg

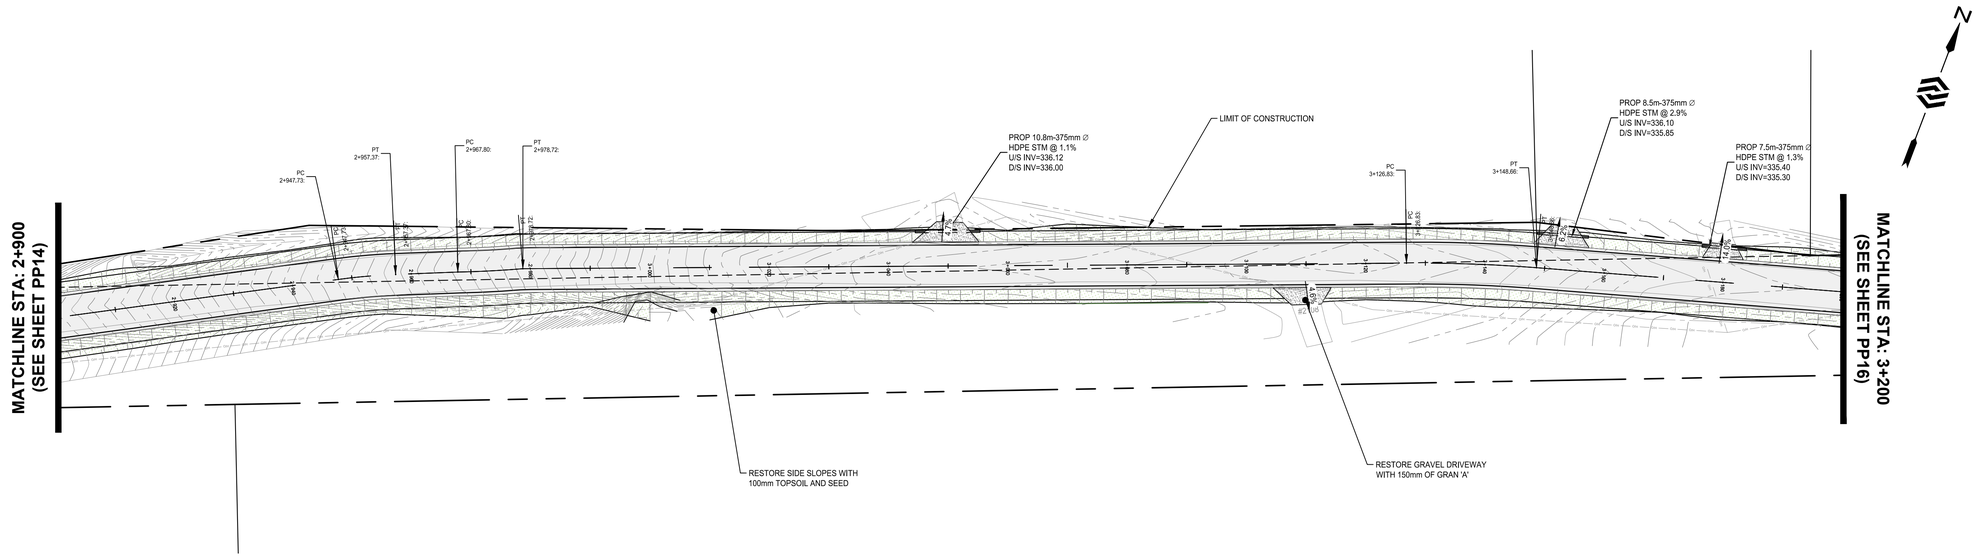

SCOTCH LINE EAST STA: 2+900-3+200

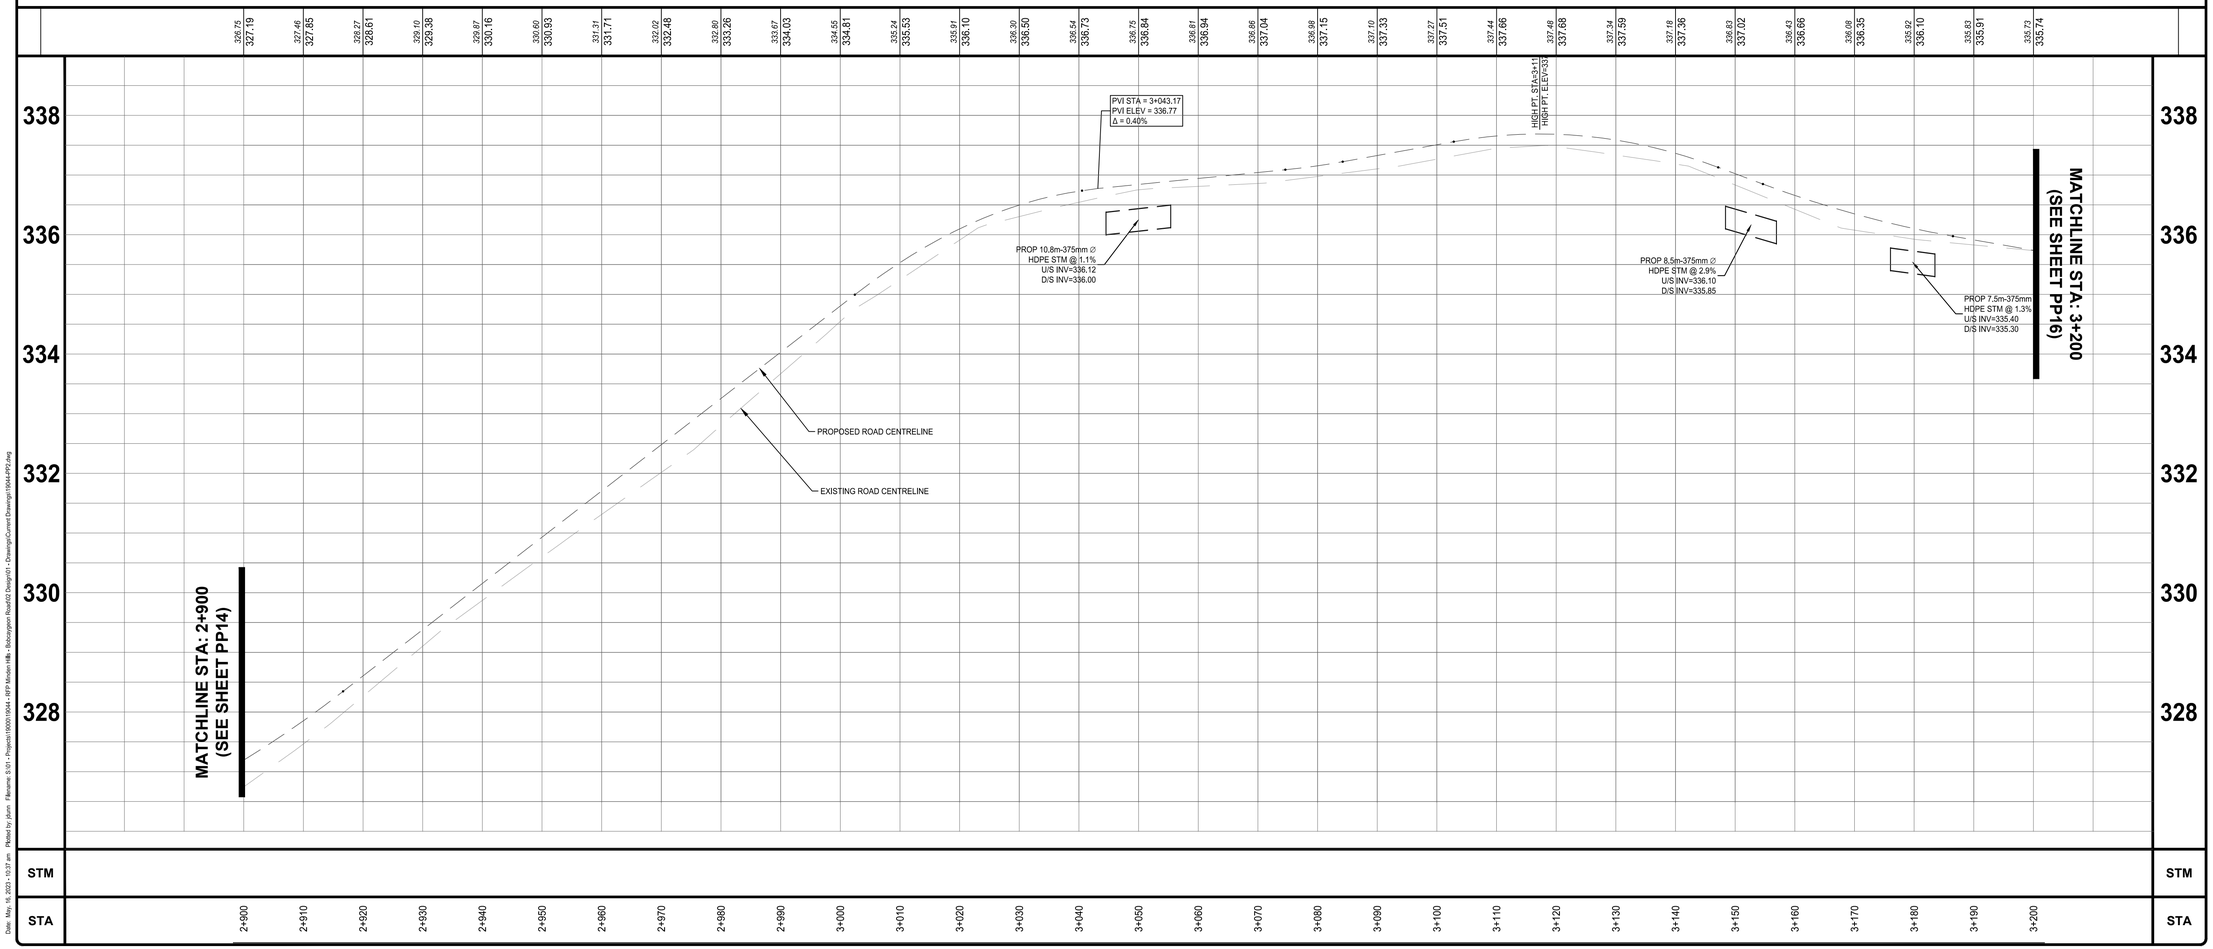

NOTES:

1. ALL CONSTRUCTION AND MATERIALS TO BE IN ACCORDANCE WITH:

-ONTARIO PROVINCIAL STANDARD DRAWINGS & SPECIFICATIONS
-APPLICABLE CONTRACT DOCUMENTS AND ALL SPECIFICATIONS REFERENCED HEREIN.

2. THE CONTRACTOR SHALL CONSTRUCT ALL WORK IN ACCORDANCE WITH THE OCCUPATIONAL HEALTH AND SAFETY ACT, HEALTH AND SAFETY REGULATIONS FOR CONSTRUCTION PROJECTS.

3. THE CONTRACTOR SHALL RESTORE OR REPLACE DAMAGED SERVICES TO EXISTING OR BETTER CONDITION.

4. THE CONTRACTOR SHALL RESTORE ALL DISTURBED AREAS TO EXISTING OR BETTER CONDITION, OR PER THE ENGINEERING AND LANDSCAPE SPECIFICATIONS REFERENCED HEREIN.

5. THE CONTRACTOR SHALL COORDINATE AND PAY FOR ALL TRAFFIC CONTROL AND SAFETY MEASURES IN ACCORDANCE WITH THE ONTARIO TRAFFIC MANUAL, BOOK 7, TEMPORARY CONDITIONS.

6. THE CONTRACTOR SHALL DISPOSE OF ALL WASTE MATERIALS IN ACCORDANCE WITH THE MINISTRY OF THE ENVIRONMENT GUIDELINES AND LOCAL MUNICIPAL BYLAWS.

7. WHERE UTILITIES ARE SHOWN ON THE CONTRACT DRAWINGS, THEIR LOCATION IS APPROXIMATE. THE CONTRACTOR IS RESPONSIBLE FOR VERIFYING THE LOCATION OF ALL EXISTING UTILITIES PRIOR TO CONSTRUCTION.

8. THE CONTRACTOR IS RESPONSIBLE FOR OBTAINING ALL NECESSARY PERMITS TO COMPLETE THE WORK INCLUDING ROAD CUT PERMITS, OCCUPANCY PERMITS, ENCROACHMENT AGREEMENTS.

9. ANY UTILITY POLES THAT MAY BE UNDERMINED BY THE CONSTRUCTION ACTIVITY ARE TO BE BRACED. THE CONTRACTOR SHALL MAKE THE NECESSARY ARRANGEMENTS TO HAVE THE POLES BRACED IN ACCORDANCE WITH THE APPROPRIATE UTILITY REQUIREMENTS.

10. ALL EROSION AND SEDIMENT CONTROL MEASURES IDENTIFIED ON THE CONTRACT DRAWINGS ARE TO BE IN PLACE PRIOR TO THE START OF CONSTRUCTION.

11. ACCESS TO ALL PRIVATE PROPERTIES FRONTING THE CONSTRUCTION SHALL BE MAINTAINED AT ALL TIMES. TEMPORARY ACCESS RESTRICTIONS WILL ONLY BE PERMITTED WHERE REQUIRED TO FACILITATE UNDERGROUND SERVICING, ASPHALT AND CONCRETE PLACEMENT. THE CONTRACTOR SHALL PROVIDE 48 HOURS NOTICE TO THE COUNTY AND THE AFFECTED PROPERTY OWNERS PRIOR TO ACCESS INTERRUPTION.

12. ALL PROPERTY BARS DISTURBED OR DAMAGED DURING CONSTRUCTION SHALL BE REPLACED BY THE CONTRACTOR AT THE CONCLUSION OF THE CONTRACT, AT THEIR EXPENSE.

13. ALL DIMENSIONS SHALL BE CHECKED AND VERIFIED IN THE FIELD BY THE CONTRACTOR PRIOR TO CONSTRUCTION. ANY DISCREPANCIES SHALL BE REPORTED IMMEDIATELY TO THE ENGINEER.

14. EXISTING SIGNAGE WITHIN THE ROAD ALLOWANCE SHALL BE REMOVED AND SALVAGED BY THE CONTRACTOR PRIOR TO CONSTRUCTION AND REINSTALLED UPON COMPLETION. REGULATORY SIGNAGE SHALL REMAIN IN PLACE AT ALL TIMES.

No.	REVISION	BY	DATE
4.			
3.	ISSUED FOR TENDER	JD	2022-11-30
2.	ISSUED FOR 90% REVIEW	JD	2022-03-11
1.	ISSUED FOR 50% REVIEW	JD	2019-11-05

ENGAGE ENGINEERING
www.engageeng.ca • 171 King Street, Suite 120, Peterborough, ON • Phone: (705) 755-0427

SCOTCH LINE E

TOWNSHIP OF MINDEN HILLS

PROPOSED PLAN & PROFILE STA: 2+900-3+200


MINDEN, ONTARIO

DRAWN BY: J.DUNN	STAMP:
DESIGNED BY: J.DUNN	
APPROVED BY: P.HURLEY	
DATE: 2021-02-23	


SCALE: 1:500H 1:50V

PROJECT NUMBER:	FILE NAME:	SHEET:
19044	PP15	14 of 35

19044-PP2
Date: May 16, 2022 - 10:37 am Plotted by: JDunn File name: S:\01 - Projects\19000\19044 - RFP Minden Hills - Bobcaygeon Road\02 Design\01 - Drawings\Current Drawings\19044-PP2.dwg

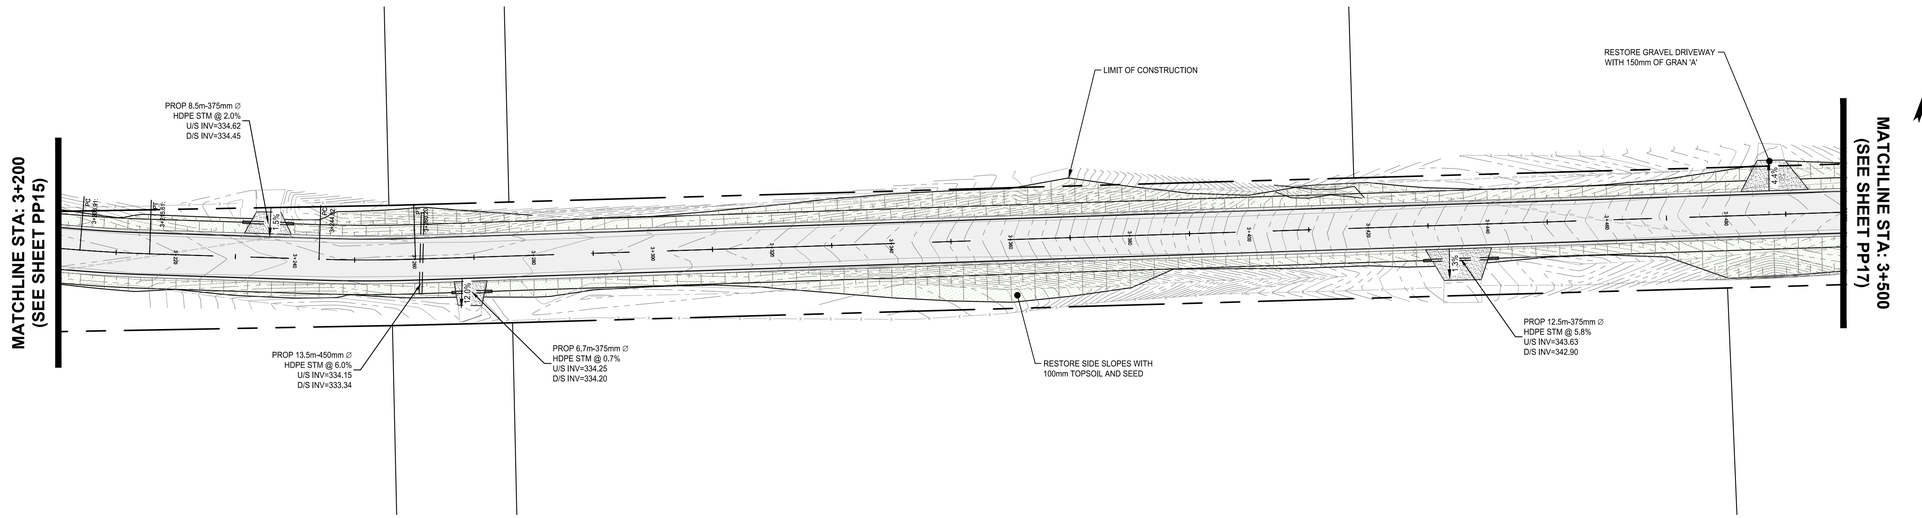

SCOTCH LINE EAST STA: 3+200-3+500

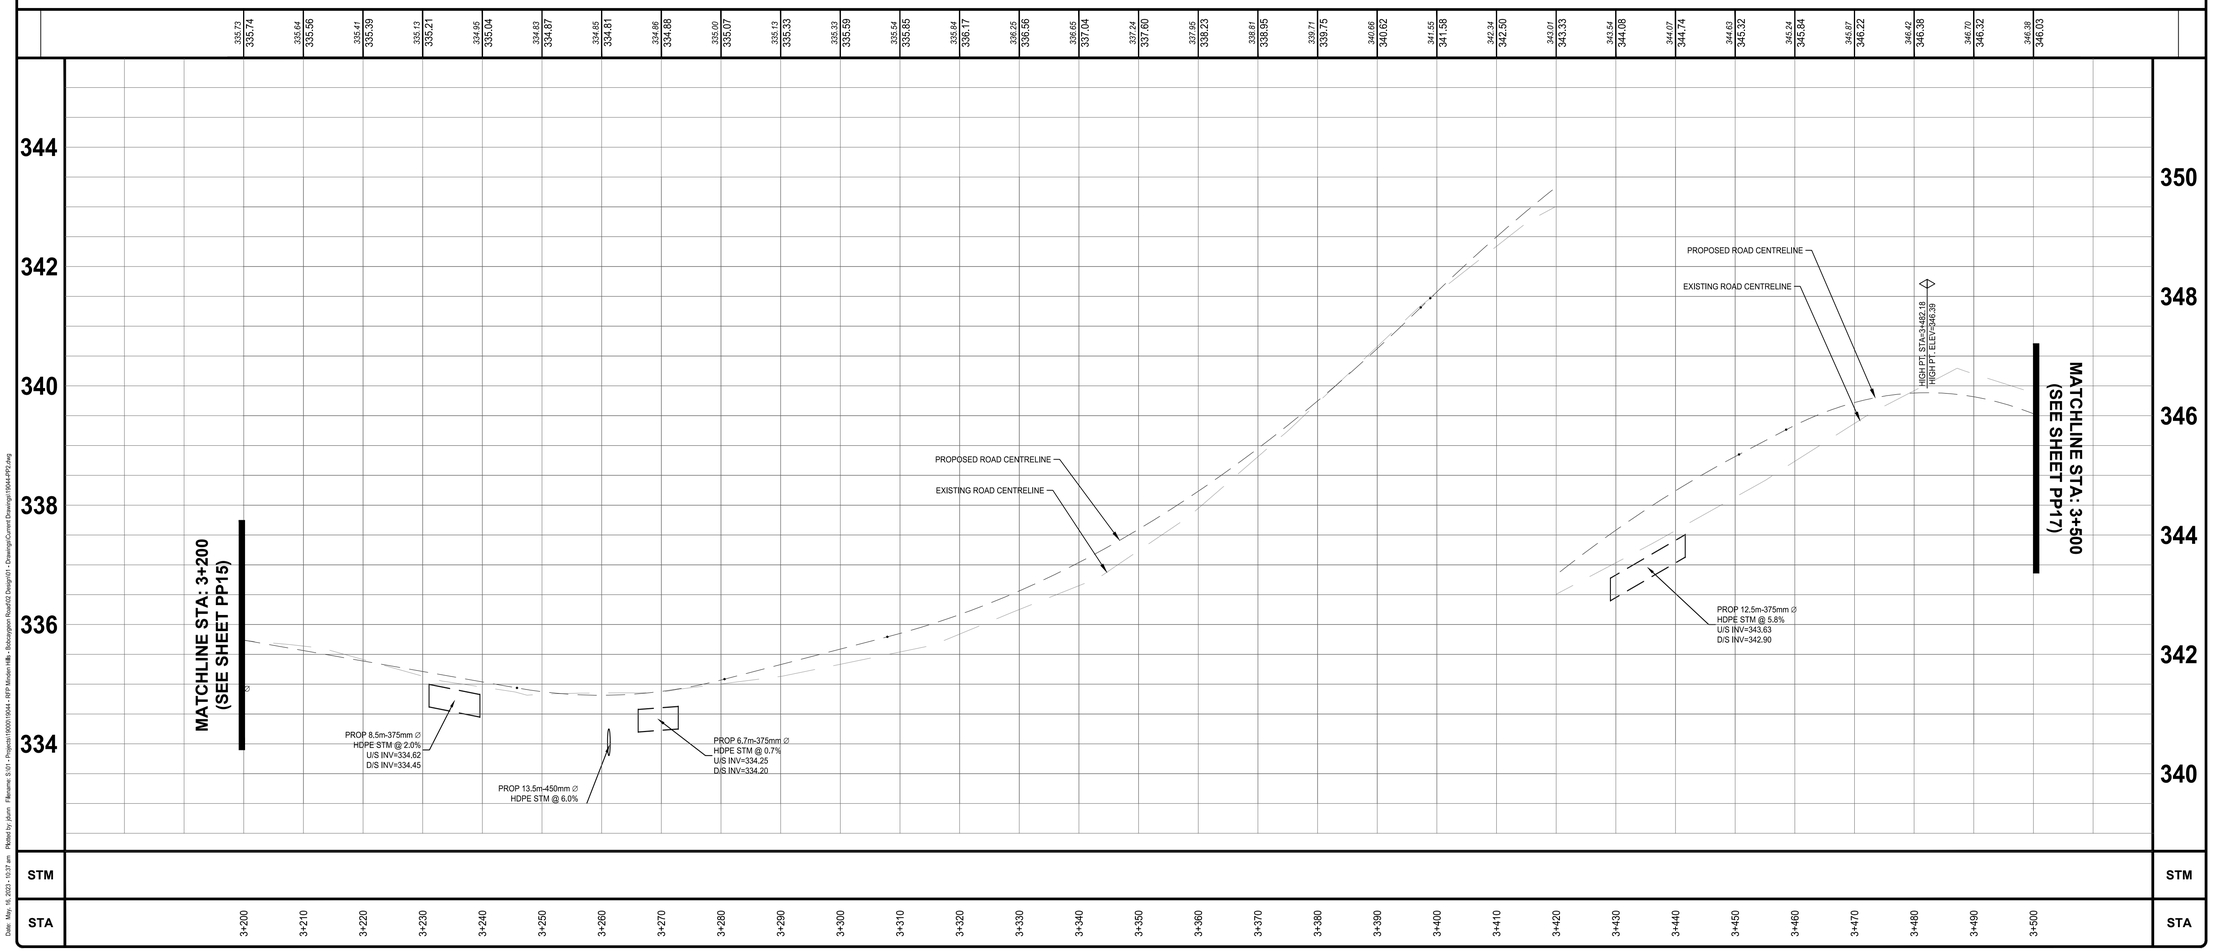

NOTES:

1. ALL CONSTRUCTION AND MATERIALS TO BE IN ACCORDANCE WITH:

-ONTARIO PROVINCIAL STANDARD DRAWINGS & SPECIFICATIONS
-APPLICABLE CONTRACT DOCUMENTS AND ALL SPECIFICATIONS REFERENCED HEREIN.

2. THE CONTRACTOR SHALL CONSTRUCT ALL WORK IN ACCORDANCE WITH THE OCCUPATIONAL HEALTH AND SAFETY ACT, HEALTH AND SAFETY REGULATIONS FOR CONSTRUCTION PROJECTS.

3. THE CONTRACTOR SHALL RESTORE OR REPLACE DAMAGED SERVICES TO EXISTING OR BETTER CONDITION.

4. THE CONTRACTOR SHALL RESTORE ALL DISTURBED AREAS TO EXISTING OR BETTER CONDITION, OR PER THE ENGINEERING AND LANDSCAPE SPECIFICATIONS REFERENCED HEREIN.

5. THE CONTRACTOR SHALL COORDINATE AND PAY FOR ALL TRAFFIC CONTROL AND SAFETY MEASURES IN ACCORDANCE WITH THE ONTARIO TRAFFIC MANUAL, BOOK 7, TEMPORARY CONDITIONS.

6. THE CONTRACTOR SHALL DISPOSE OF ALL WASTE MATERIALS IN ACCORDANCE WITH THE MINISTRY OF THE ENVIRONMENT GUIDELINES AND LOCAL MUNICIPAL BYLAWS.

7. WHERE UTILITIES ARE SHOWN ON THE CONTRACT DRAWINGS, THEIR LOCATION IS APPROXIMATE. THE CONTRACTOR IS RESPONSIBLE FOR VERIFYING THE LOCATION OF ALL EXISTING UTILITIES PRIOR TO CONSTRUCTION.

8. THE CONTRACTOR IS RESPONSIBLE FOR OBTAINING ALL NECESSARY PERMITS TO COMPLETE THE WORK INCLUDING ROAD CUT PERMITS, OCCUPANCY PERMITS, ENCROACHMENT AGREEMENTS.

9. ANY UTILITY POLES THAT MAY BE UNDERMINED BY THE CONSTRUCTION ACTIVITY ARE TO BE BRACED. THE CONTRACTOR SHALL MAKE THE NECESSARY ARRANGEMENTS TO HAVE THE POLES BRACED IN ACCORDANCE WITH THE APPROPRIATE UTILITY REQUIREMENTS.

10. ALL EROSION AND SEDIMENT CONTROL MEASURES IDENTIFIED ON THE CONTRACT DRAWINGS ARE TO BE IN PLACE PRIOR TO THE START OF CONSTRUCTION.

11. ACCESS TO ALL PRIVATE PROPERTIES FRONTING THE CONSTRUCTION SHALL BE MAINTAINED AT ALL TIMES. TEMPORARY ACCESS RESTRICTIONS WILL ONLY BE PERMITTED WHERE REQUIRED TO FACILITATE UNDERGROUND SERVICING, ASPHALT AND CONCRETE PLACEMENT. THE CONTRACTOR SHALL PROVIDE 48 HOURS NOTICE TO THE COUNTY AND THE AFFECTED PROPERTY OWNERS PRIOR TO ACCESS INTERRUPTION.

12. ALL PROPERTY BARS DISTURBED OR DAMAGED DURING CONSTRUCTION SHALL BE REPLACED BY THE CONTRACTOR AT THE CONCLUSION OF THE CONTRACT, AT THEIR EXPENSE.

13. ALL DIMENSIONS SHALL BE CHECKED AND VERIFIED IN THE FIELD BY THE CONTRACTOR PRIOR TO CONSTRUCTION. ANY DISCREPANCIES SHALL BE REPORTED IMMEDIATELY TO THE ENGINEER.

14. EXISTING SIGNAGE WITHIN THE ROAD ALLOWANCE SHALL BE REMOVED AND SALVAGED BY THE CONTRACTOR PRIOR TO CONSTRUCTION AND REINSTALLED UPON COMPLETION. REGULATORY SIGNAGE SHALL REMAIN IN PLACE AT ALL TIMES.

No.	REVISION	BY	DATE
4.			
3.	ISSUED FOR TENDER	JD	2022-11-30
2.	ISSUED FOR 90% REVIEW	JD	2022-03-11
1.	ISSUED FOR 50% REVIEW	JD	2019-11-05

ENGAGE ENGINEERING
www.engageeng.ca • 177 King Street, Suite 120, Peterborough, ON • Phone: (705) 755-0427

SCOTCH LINE E

TOWNSHIP OF MINDEN HILLS


PROPOSED PLAN & PROFILE STA: 3+200-3+500

MINDEN, ONTARIO


DRAWN BY: J.DUNN	STAMP:
DESIGNED BY: J.DUNN	
APPROVED BY: P.HURLEY	
DATE: 2021-02-23	
SCALE: 1:500H 1:50V	

PROJECT NUMBER:	FILE NAME:	SHEET:
19044	PP16	15 of 35

19044-PP2
Date: May. 16, 2023 - 10:37 am Plotted by: jdunn File name: S:\01 - Projects\19000\19044 - RFP Minden Hills - Robinsgrain Road\02 Design\01 - Drawings\Current Drawings\19044-PP2.dwg

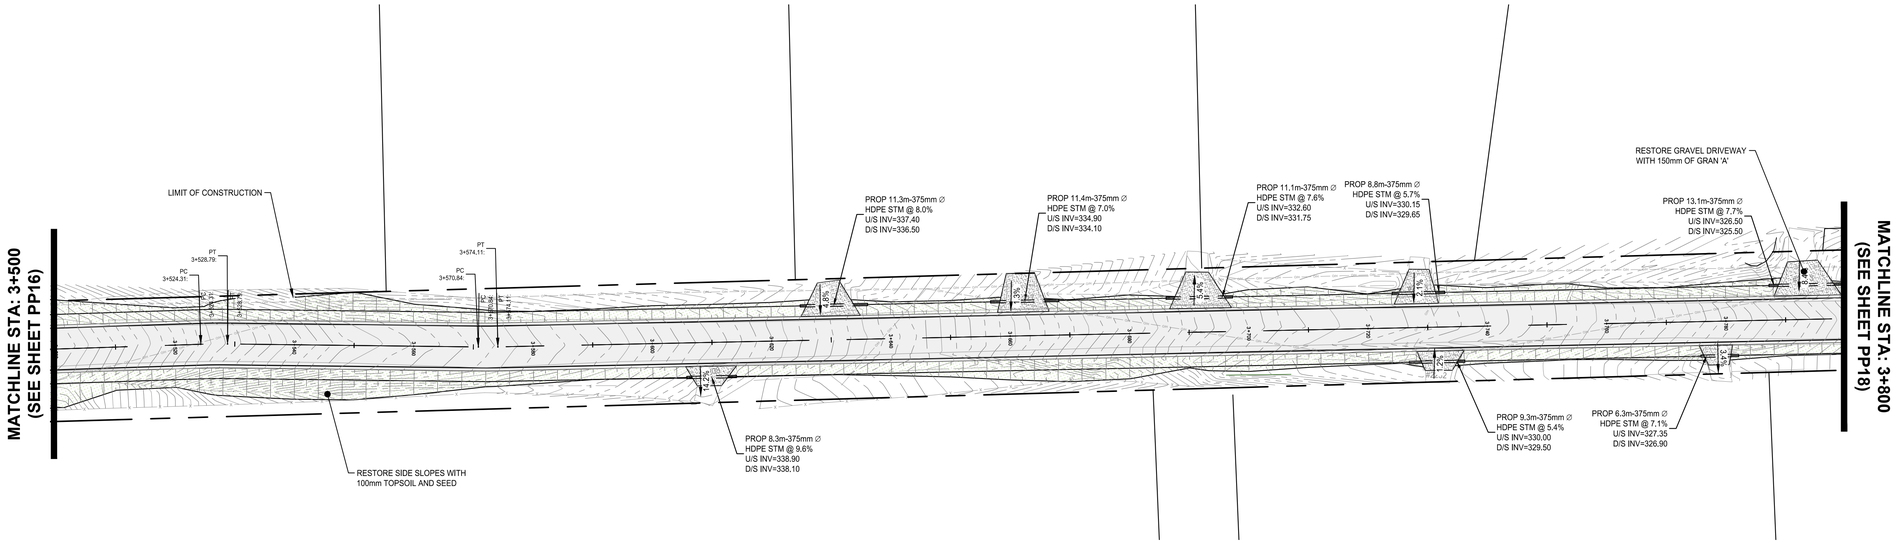

SCOTCH LINE EAST STA: 3+500-3+800

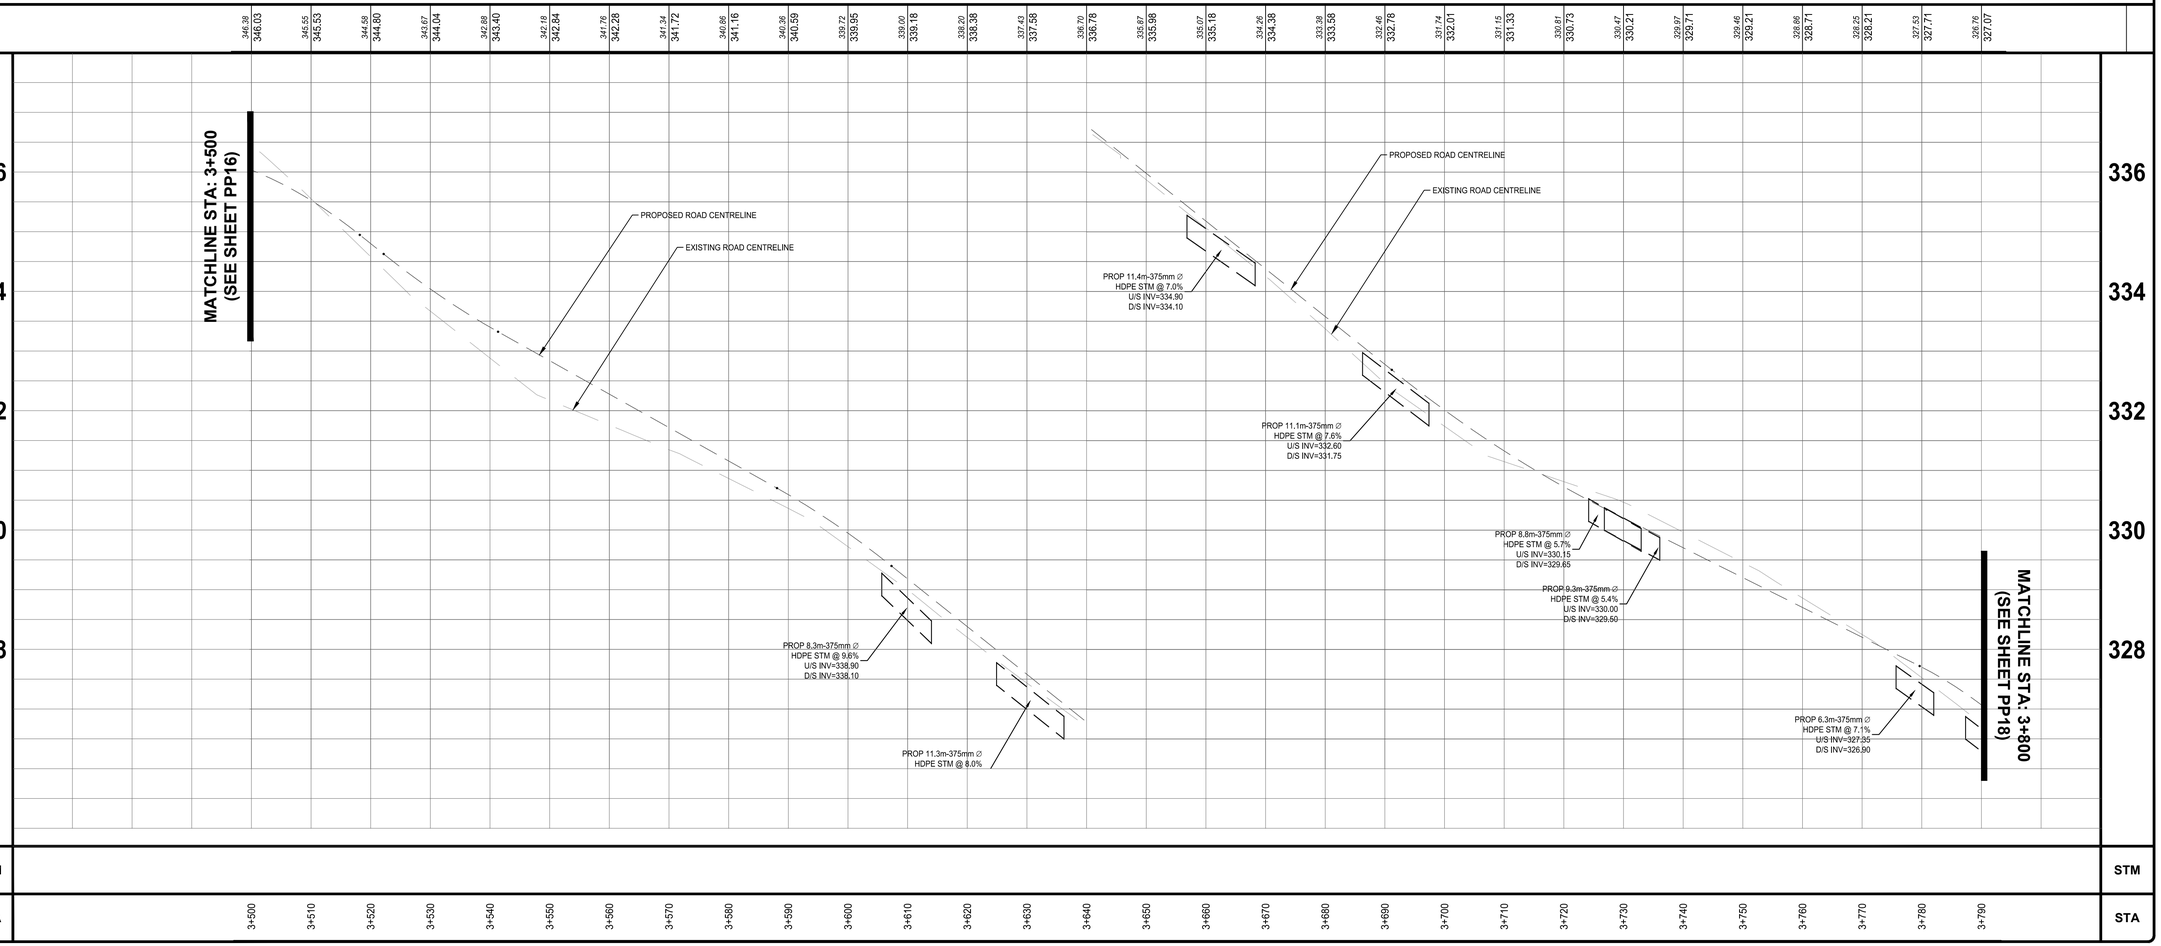

NOTES:

1. ALL CONSTRUCTION AND MATERIALS TO BE IN ACCORDANCE WITH:

-ONTARIO PROVINCIAL STANDARD DRAWINGS & SPECIFICATIONS
-APPLICABLE CONTRACT DOCUMENTS AND ALL SPECIFICATIONS REFERENCED HEREIN.

2. THE CONTRACTOR SHALL CONSTRUCT ALL WORK IN ACCORDANCE WITH THE OCCUPATIONAL HEALTH AND SAFETY ACT, HEALTH AND SAFETY REGULATIONS FOR CONSTRUCTION PROJECTS.

3. THE CONTRACTOR SHALL RESTORE OR REPLACE DAMAGED SERVICES TO EXISTING OR BETTER CONDITION.

4. THE CONTRACTOR SHALL RESTORE ALL DISTURBED AREAS TO EXISTING OR BETTER CONDITION, OR PER THE ENGINEERING AND LANDSCAPE SPECIFICATIONS REFERENCED HEREIN.

5. THE CONTRACTOR SHALL COORDINATE AND PAY FOR ALL TRAFFIC CONTROL AND SAFETY MEASURES IN ACCORDANCE WITH THE ONTARIO TRAFFIC MANUAL, BOOK 7, TEMPORARY CONDITIONS.

6. THE CONTRACTOR SHALL DISPOSE OF ALL WASTE MATERIALS IN ACCORDANCE WITH THE MINISTRY OF THE ENVIRONMENT GUIDELINES AND LOCAL MUNICIPAL BYLAWS.

7. WHERE UTILITIES ARE SHOWN ON THE CONTRACT DRAWINGS, THEIR LOCATION IS APPROXIMATE. THE CONTRACTOR IS RESPONSIBLE FOR VERIFYING THE LOCATION OF ALL EXISTING UTILITIES PRIOR TO CONSTRUCTION.

8. THE CONTRACTOR IS RESPONSIBLE FOR OBTAINING ALL NECESSARY PERMITS TO COMPLETE THE WORK INCLUDING ROAD CUT PERMITS, OCCUPANCY PERMITS, ENCROACHMENT AGREEMENTS.

9. ANY UTILITY POLES THAT MAY BE UNDERMINED BY THE CONSTRUCTION ACTIVITY ARE TO BE BRACED. THE CONTRACTOR SHALL MAKE THE NECESSARY ARRANGEMENTS TO HAVE THE POLES BRACED IN ACCORDANCE WITH THE APPROPRIATE UTILITY REQUIREMENTS.

10. ALL EROSION AND SEDIMENT CONTROL MEASURES IDENTIFIED ON THE CONTRACT DRAWINGS ARE TO BE IN PLACE PRIOR TO THE START OF CONSTRUCTION.

11. ACCESS TO ALL PRIVATE PROPERTIES FRONTING THE CONSTRUCTION SHALL BE MAINTAINED AT ALL TIMES. TEMPORARY ACCESS RESTRICTIONS WILL ONLY BE PERMITTED WHERE REQUIRED TO FACILITATE UNDERGROUND SERVICING, ASPHALT AND CONCRETE PLACEMENT. THE CONTRACTOR SHALL PROVIDE 48 HOURS NOTICE TO THE COUNTY AND THE AFFECTED PROPERTY OWNERS PRIOR TO ACCESS INTERRUPTION.

12. ALL PROPERTY BARS DISTURBED OR DAMAGED DURING CONSTRUCTION SHALL BE REPLACED BY THE CONTRACTOR AT THE CONCLUSION OF THE CONTRACT, AT THEIR EXPENSE.

13. ALL DIMENSIONS SHALL BE CHECKED AND VERIFIED IN THE FIELD BY THE CONTRACTOR PRIOR TO CONSTRUCTION. ANY DISCREPANCIES SHALL BE REPORTED IMMEDIATELY TO THE ENGINEER.

14. EXISTING SIGNAGE WITHIN THE ROAD ALLOWANCE SHALL BE REMOVED AND SALVAGED BY THE CONTRACTOR PRIOR TO CONSTRUCTION AND REINSTALLED UPON COMPLETION. REGULATORY SIGNAGE SHALL REMAIN IN PLACE AT ALL TIMES.

No.	REVISION	BY	DATE
4.			
3.	ISSUED FOR TENDER	JD	2022-11-30
2.	ISSUED FOR 90% REVIEW	JD	2022-03-11
1.	ISSUED FOR 50% REVIEW	JD	2019-11-05

ENGAGE ENGINEERING
www.engageeng.ca • 171 King Street, Suite 120, Peterborough, ON • Phone: (705) 755-0427

SCOTCH LINE E

TOWNSHIP OF MINDEN HILLS


PROPOSED PLAN & PROFILE STA: 3+500-3+800

MINDEN, ONTARIO


DRAWN BY: J.DUNN	STAMP:
DESIGNED BY: J.DUNN	
APPROVED BY: P.HURLEY	
DATE: 2021-02-23	
SCALE: 1:500H 1:50V	

PROJECT NUMBER:	FILE NAME:	SHEET:
19044	PP17	16 of 35

19044-PP2
Date: May. 16, 2023 - 10:37 am Plotted by: jdunn Filename: S:\01 - Projects\19000\19044 - RFP Minden Hills - Roboygeon Road\02 Design\01 - Drawings\Current Drawings\19044-PP2.dwg

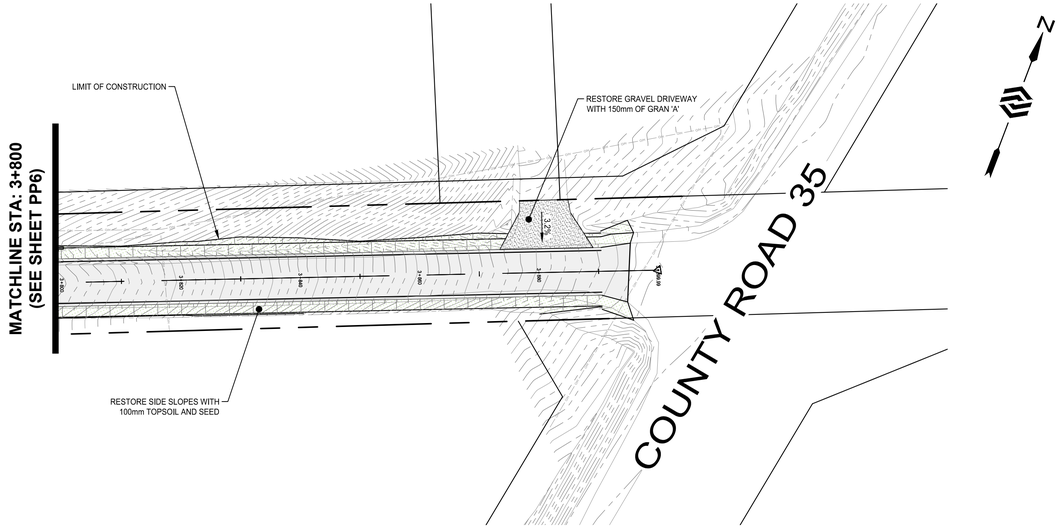

SCOTCH LINE EAST STA: 3+800-3+900

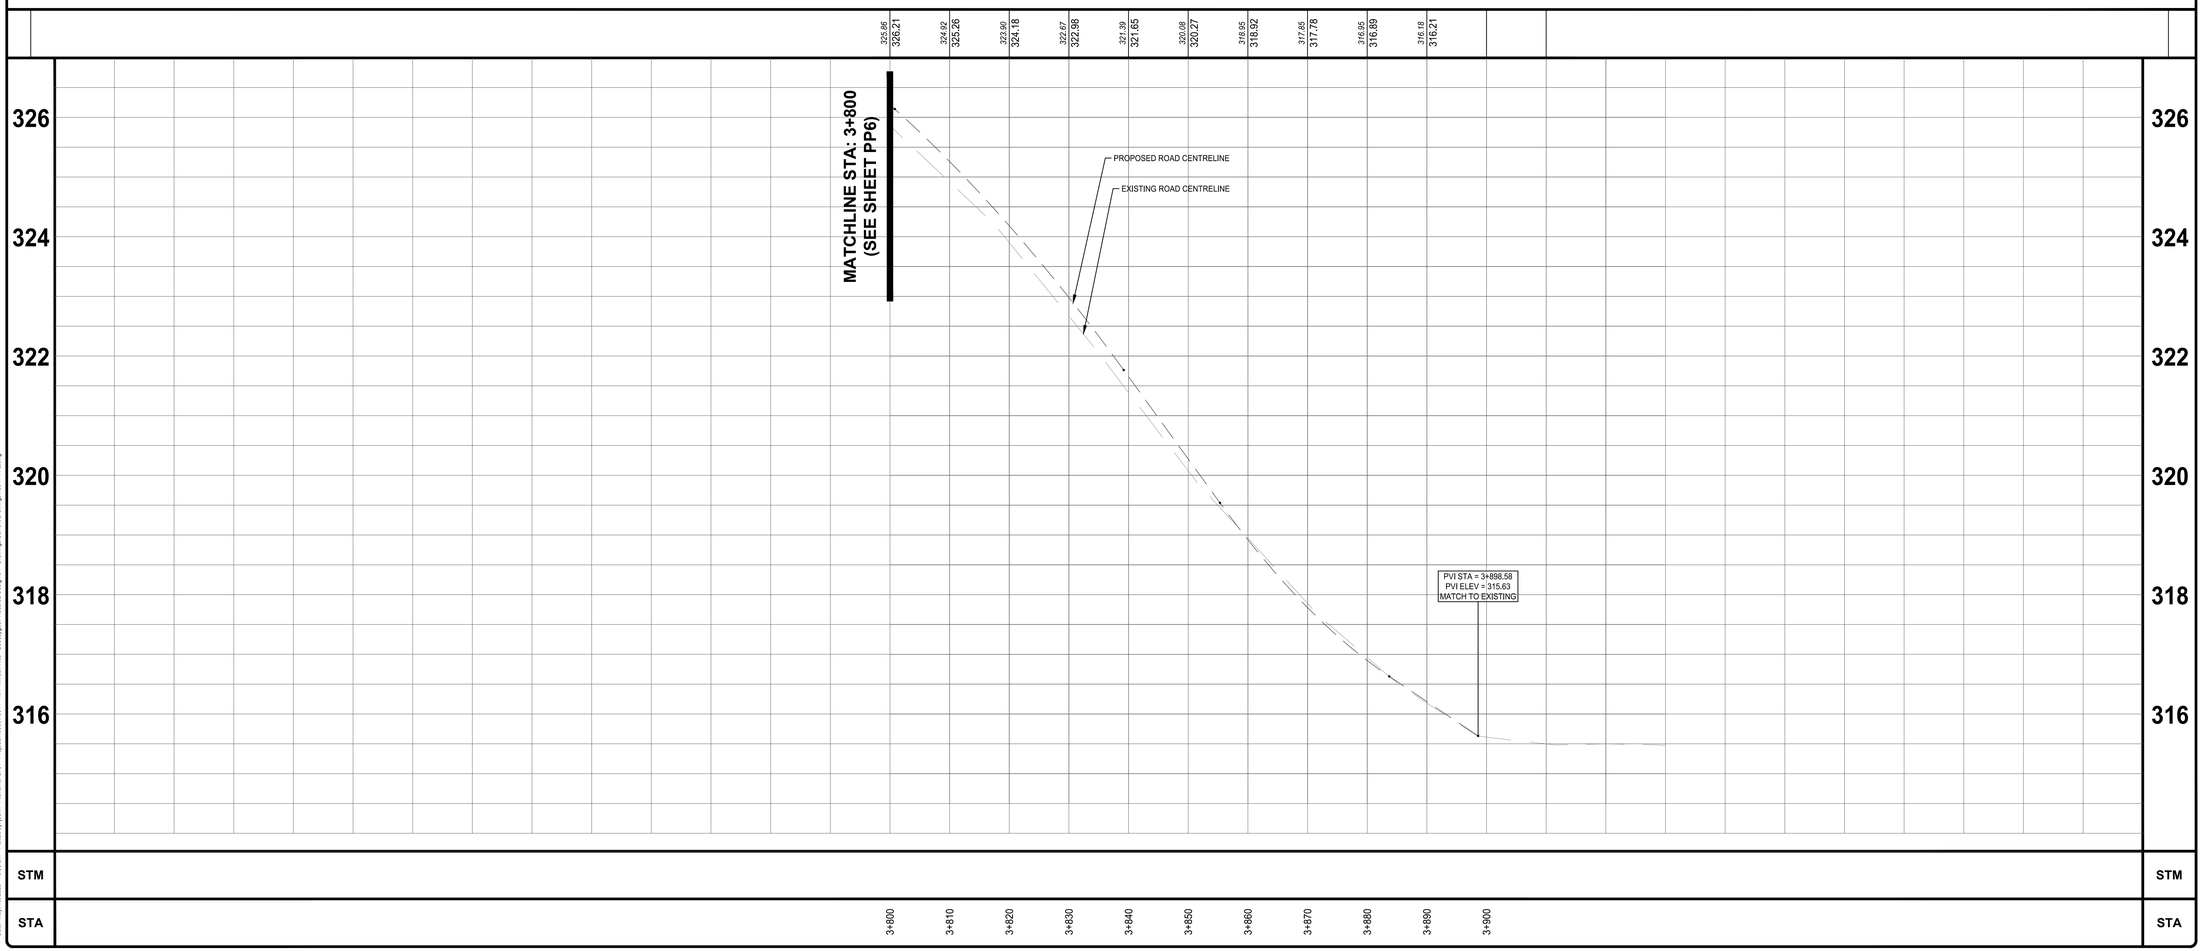

NOTES:

1. ALL CONSTRUCTION AND MATERIALS TO BE IN ACCORDANCE WITH:

-ONTARIO PROVINCIAL STANDARD DRAWINGS & SPECIFICATIONS
-APPLICABLE CONTRACT DOCUMENTS AND ALL SPECIFICATIONS REFERENCED HEREIN.

2. THE CONTRACTOR SHALL CONSTRUCT ALL WORK IN ACCORDANCE WITH THE OCCUPATIONAL HEALTH AND SAFETY ACT, HEALTH AND SAFETY REGULATIONS FOR CONSTRUCTION PROJECTS.

3. THE CONTRACTOR SHALL RESTORE OR REPLACE DAMAGED SERVICES TO EXISTING OR BETTER CONDITION.

4. THE CONTRACTOR SHALL RESTORE ALL DISTURBED AREAS TO EXISTING OR BETTER CONDITION, OR PER THE ENGINEERING AND LANDSCAPE SPECIFICATIONS REFERENCED HEREIN.

5. THE CONTRACTOR SHALL COORDINATE AND PAY FOR ALL TRAFFIC CONTROL AND SAFETY MEASURES IN ACCORDANCE WITH THE ONTARIO TRAFFIC MANUAL, BOOK 7, TEMPORARY CONDITIONS.

6. THE CONTRACTOR SHALL DISPOSE OF ALL WASTE MATERIALS IN ACCORDANCE WITH THE MINISTRY OF THE ENVIRONMENT GUIDELINES AND LOCAL MUNICIPAL BYLAWS.

7. WHERE UTILITIES ARE SHOWN ON THE CONTRACT DRAWINGS, THEIR LOCATION IS APPROXIMATE. THE CONTRACTOR IS RESPONSIBLE FOR VERIFYING THE LOCATION OF ALL EXISTING UTILITIES PRIOR TO CONSTRUCTION.

8. THE CONTRACTOR IS RESPONSIBLE FOR OBTAINING ALL NECESSARY PERMITS TO COMPLETE THE WORK INCLUDING ROAD CUT PERMITS, OCCUPANCY PERMITS, ENCROACHMENT AGREEMENTS.

9. ANY UTILITY POLES THAT MAY BE UNDERMINED BY THE CONSTRUCTION ACTIVITY ARE TO BE BRACED. THE CONTRACTOR SHALL MAKE THE NECESSARY ARRANGEMENTS TO HAVE THE POLES BRACED IN ACCORDANCE WITH THE APPROPRIATE UTILITY REQUIREMENTS.

10. ALL EROSION AND SEDIMENT CONTROL MEASURES IDENTIFIED ON THE CONTRACT DRAWINGS ARE TO BE IN PLACE PRIOR TO THE START OF CONSTRUCTION.

11. ACCESS TO ALL PRIVATE PROPERTIES FRONTING THE CONSTRUCTION SHALL BE MAINTAINED AT ALL TIMES. TEMPORARY ACCESS RESTRICTIONS WILL ONLY BE PERMITTED WHERE REQUIRED TO FACILITATE UNDERGROUND SERVICING, ASPHALT AND CONCRETE PLACEMENT. THE CONTRACTOR SHALL PROVIDE 48 HOURS NOTICE TO THE COUNTY AND THE AFFECTED PROPERTY OWNERS PRIOR TO ACCESS INTERRUPTION.

12. ALL PROPERTY BARS DISTURBED OR DAMAGED DURING CONSTRUCTION SHALL BE REPLACED BY THE CONTRACTOR AT THE CONCLUSION OF THE CONTRACT, AT THEIR EXPENSE.

13. ALL DIMENSIONS SHALL BE CHECKED AND VERIFIED IN THE FIELD BY THE CONTRACTOR PRIOR TO CONSTRUCTION. ANY DISCREPANCIES SHALL BE REPORTED IMMEDIATELY TO THE ENGINEER.

14. EXISTING SIGNAGE WITHIN THE ROAD ALLOWANCE SHALL BE REMOVED AND SALVAGED BY THE CONTRACTOR PRIOR TO CONSTRUCTION AND REINSTALLED UPON COMPLETION. REGULATORY SIGNAGE SHALL REMAIN IN PLACE AT ALL TIMES.

No.	REVISION	BY	DATE
4.			
3.	ISSUED FOR TENDER	JD	2022-11-30
2.	ISSUED FOR 90% REVIEW	JD	2022-03-11
1.	ISSUED FOR 50% REVIEW	JD	2019-11-05

ENGAGE ENGINEERING
www.engageeng.ca • 171 King Street, Suite 120, Peterborough, ON • Phone: (705) 755-0427

SCOTCH LINE E

TOWNSHIP OF MINDEN HILLS


PROPOSED PLAN & PROFILE STA: 3+800-3+900

MINDEN, ONTARIO


DRAWN BY: J.DUNN	STAMP:
DESIGNED BY: J.DUNN	
APPROVED BY: P.HURLEY	
DATE: 2021-02-23	
SCALE: 1:500H 1:50V	

PROJECT NUMBER:	FILE NAME:	SHEET:
19044	PP18	17 of 35

19044-PP2
Date: May. 16, 2022 - 10:38 am Plotted by: jdunn File name: S:\01 - Projects\19000\19044 - RFP Minden Hills - Bobcaygeon Road\02 Design\01 - Drawings\Current Drawings\19044-PP2.dwg

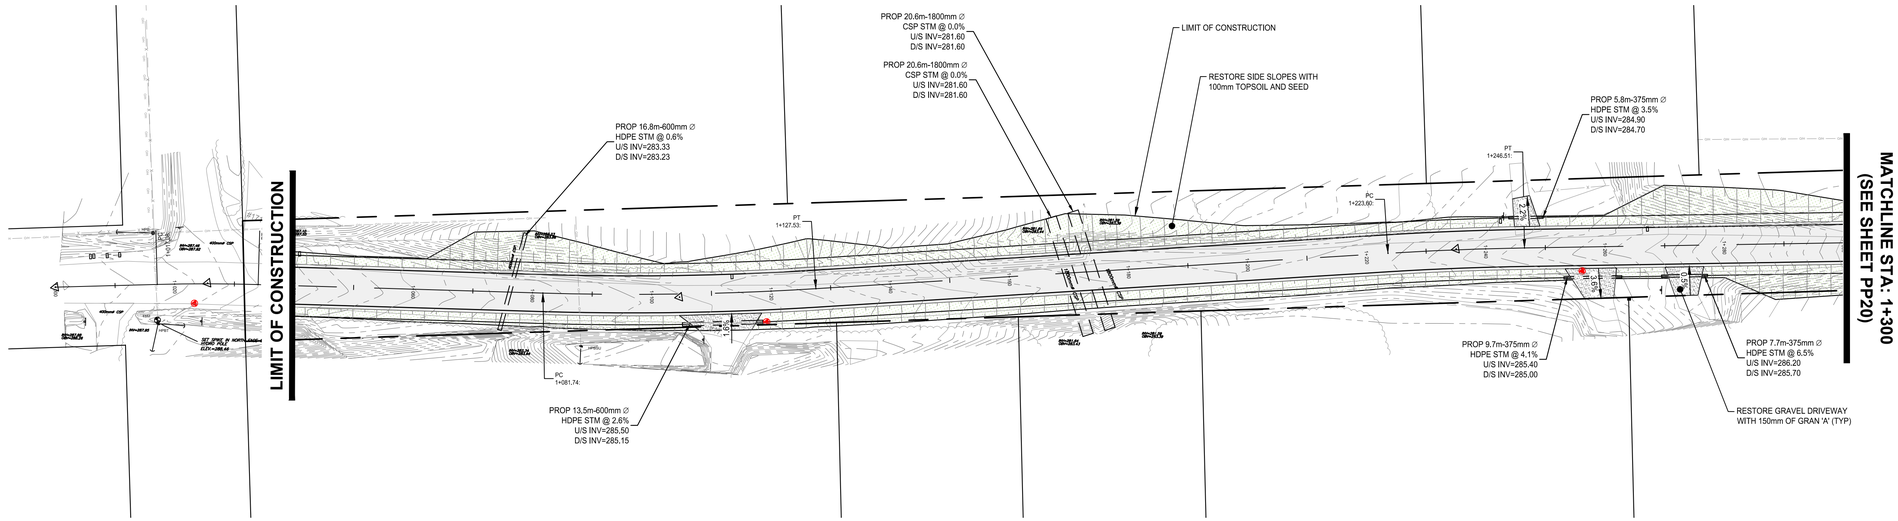

SCOTCH LINE WEST STA: 1+000-1+300

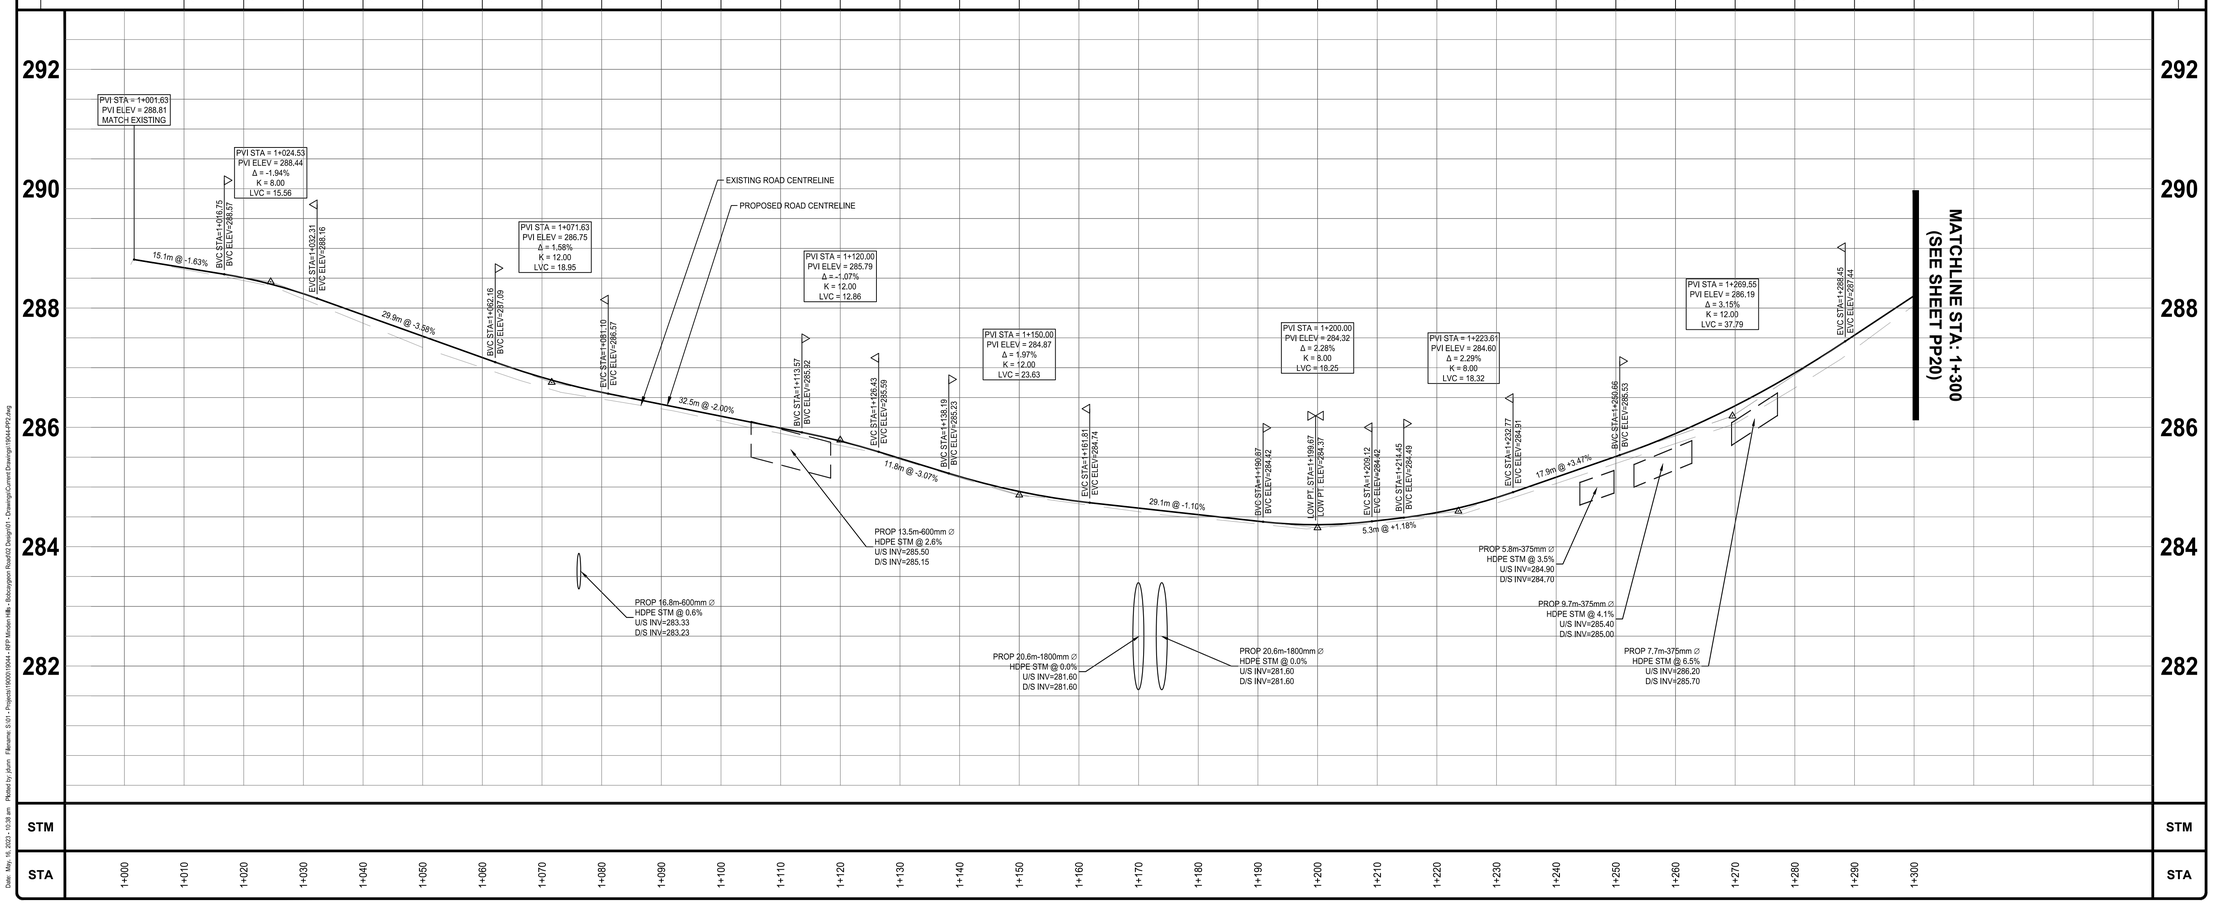

NOTES:

1. ALL CONSTRUCTION AND MATERIALS TO BE IN ACCORDANCE WITH:

-ONTARIO PROVINCIAL STANDARD DRAWINGS & SPECIFICATIONS
-APPLICABLE CONTRACT DOCUMENTS AND ALL SPECIFICATIONS REFERENCED HEREIN.

2. THE CONTRACTOR SHALL CONSTRUCT ALL WORK IN ACCORDANCE WITH THE OCCUPATIONAL HEALTH AND SAFETY ACT, HEALTH AND SAFETY REGULATIONS FOR CONSTRUCTION PROJECTS.

3. THE CONTRACTOR SHALL RESTORE OR REPLACE DAMAGED SERVICES TO EXISTING OR BETTER CONDITION.

4. THE CONTRACTOR SHALL RESTORE ALL DISTURBED AREAS TO EXISTING OR BETTER CONDITION, OR PER THE ENGINEERING AND LANDSCAPE SPECIFICATIONS REFERENCED HEREIN.

5. THE CONTRACTOR SHALL COORDINATE AND PAY FOR ALL TRAFFIC CONTROL AND SAFETY MEASURES IN ACCORDANCE WITH THE ONTARIO TRAFFIC MANUAL, BOOK 7, TEMPORARY CONDITIONS.

6. THE CONTRACTOR SHALL DISPOSE OF ALL WASTE MATERIALS IN ACCORDANCE WITH THE MINISTRY OF THE ENVIRONMENT GUIDELINES AND LOCAL MUNICIPAL BYLAWS.

7. WHERE UTILITIES ARE SHOWN ON THE CONTRACT DRAWINGS, THEIR LOCATION IS APPROXIMATE. THE CONTRACTOR IS RESPONSIBLE FOR VERIFYING THE LOCATION OF ALL EXISTING UTILITIES PRIOR TO CONSTRUCTION.

8. THE CONTRACTOR IS RESPONSIBLE FOR OBTAINING ALL NECESSARY PERMITS TO COMPLETE THE WORK INCLUDING ROAD CUT PERMITS, OCCUPANCY PERMITS, ENCROACHMENT AGREEMENTS.

9. ANY UTILITY POLES THAT MAY BE UNDERMINED BY THE CONSTRUCTION ACTIVITY ARE TO BE BRACED. THE CONTRACTOR SHALL MAKE THE NECESSARY ARRANGEMENTS TO HAVE THE POLES BRACED IN ACCORDANCE WITH THE APPROPRIATE UTILITY REQUIREMENTS.

10. ALL EROSION AND SEDIMENT CONTROL MEASURES IDENTIFIED ON THE CONTRACT DRAWINGS ARE TO BE IN PLACE PRIOR TO THE START OF CONSTRUCTION.

11. ACCESS TO ALL PRIVATE PROPERTIES FRONTING THE CONSTRUCTION SHALL BE MAINTAINED AT ALL TIMES. TEMPORARY ACCESS RESTRICTIONS WILL ONLY BE PERMITTED WHERE REQUIRED TO FACILITATE UNDERGROUND SERVICING, ASPHALT AND CONCRETE PLACEMENT. THE CONTRACTOR SHALL PROVIDE 48 HOURS NOTICE TO THE COUNTY AND THE AFFECTED PROPERTY OWNERS PRIOR TO ACCESS INTERRUPTION.

12. ALL PROPERTY BARS DISTURBED OR DAMAGED DURING CONSTRUCTION SHALL BE REPLACED BY THE CONTRACTOR AT THE CONCLUSION OF THE CONTRACT, AT THEIR EXPENSE.

13. ALL DIMENSIONS SHALL BE CHECKED AND VERIFIED IN THE FIELD BY THE CONTRACTOR PRIOR TO CONSTRUCTION. ANY DISCREPANCIES SHALL BE REPORTED IMMEDIATELY TO THE ENGINEER.

14. EXISTING SIGNAGE WITHIN THE ROAD ALLOWANCE SHALL BE REMOVED AND SALVAGED BY THE CONTRACTOR PRIOR TO CONSTRUCTION AND REINSTALLED UPON COMPLETION. REGULATORY SIGNAGE SHALL REMAIN IN PLACE AT ALL TIMES.

No.	REVISION	BY	DATE
4.			
3.	ISSUED FOR TENDER	JD	2022-11-30
2.	ISSUED FOR 90% REVIEW	JD	2022-03-11
1.	ISSUED FOR 50% REVIEW	JD	2019-11-05

ENGAGE ENGINEERING
www.engageeng.ca • 171 King Street, Suite 120, Peterborough, ON • Phone: (705) 755-0427

SCOTCH LINE W

TOWNSHIP OF MINDEN HILLS


PROPOSED PLAN & PROFILE STA: 1+000-1+300

MINDEN, ONTARIO


DRAWN BY: J.DUNN	STAMP:
DESIGNED BY: J.DUNN	
APPROVED BY: P.HURLEY	
DATE: 2021-02-23	
SCALE: 1:500H 1:50V	

PROJECT NUMBER:	FILE NAME:	SHEET:
19044	PP19	18 of 35

19044-PP2
Date: May. 16, 2022 - 10:38 am Plotted by: jdunn F:\Resume S:\01 - Projects\19000\19044 - RFP Minden Hills - Bobcaygeon Road\02 Design\01 - Drawings\Current Drawings\19044-PP2.dwg

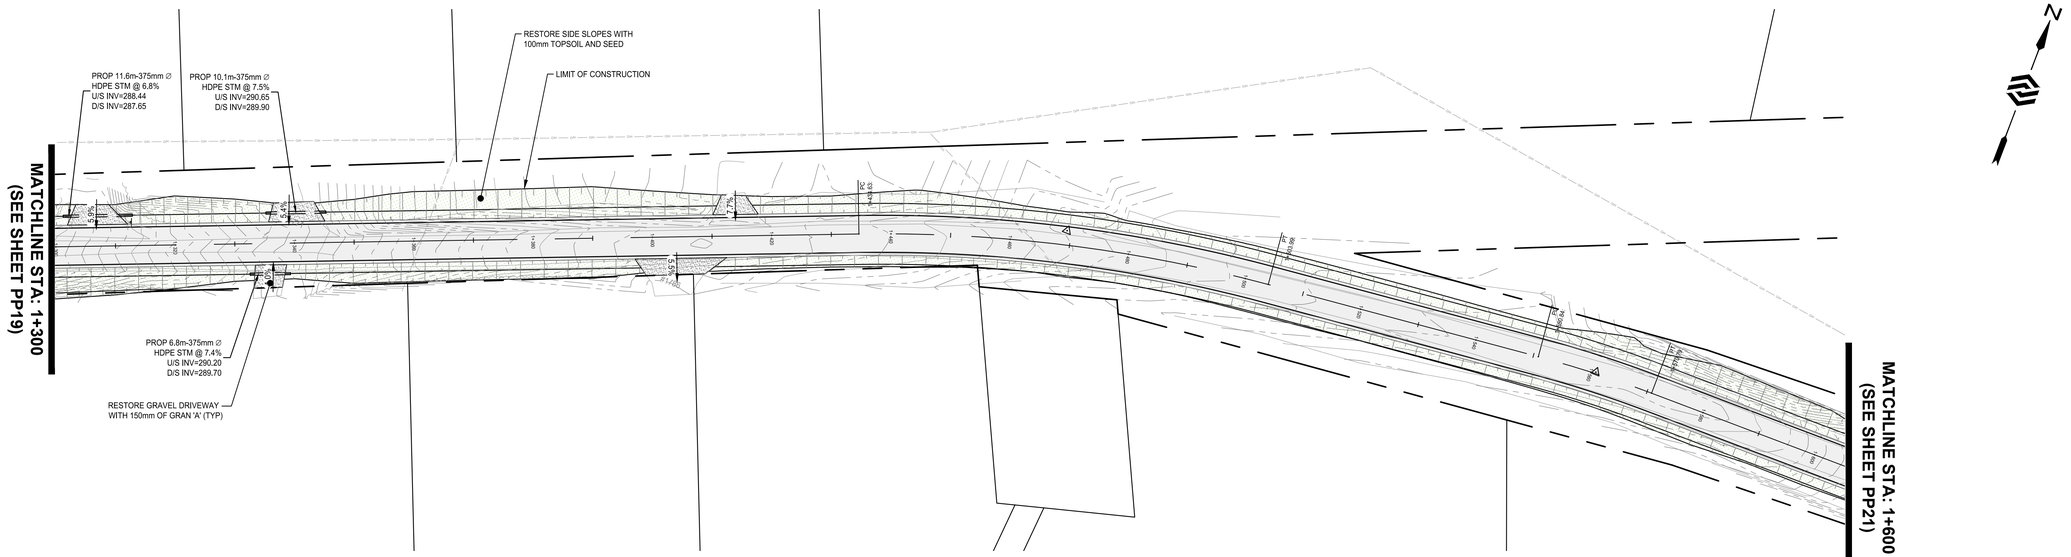

SCOTCH LINE WEST STA: 1+300-1+600

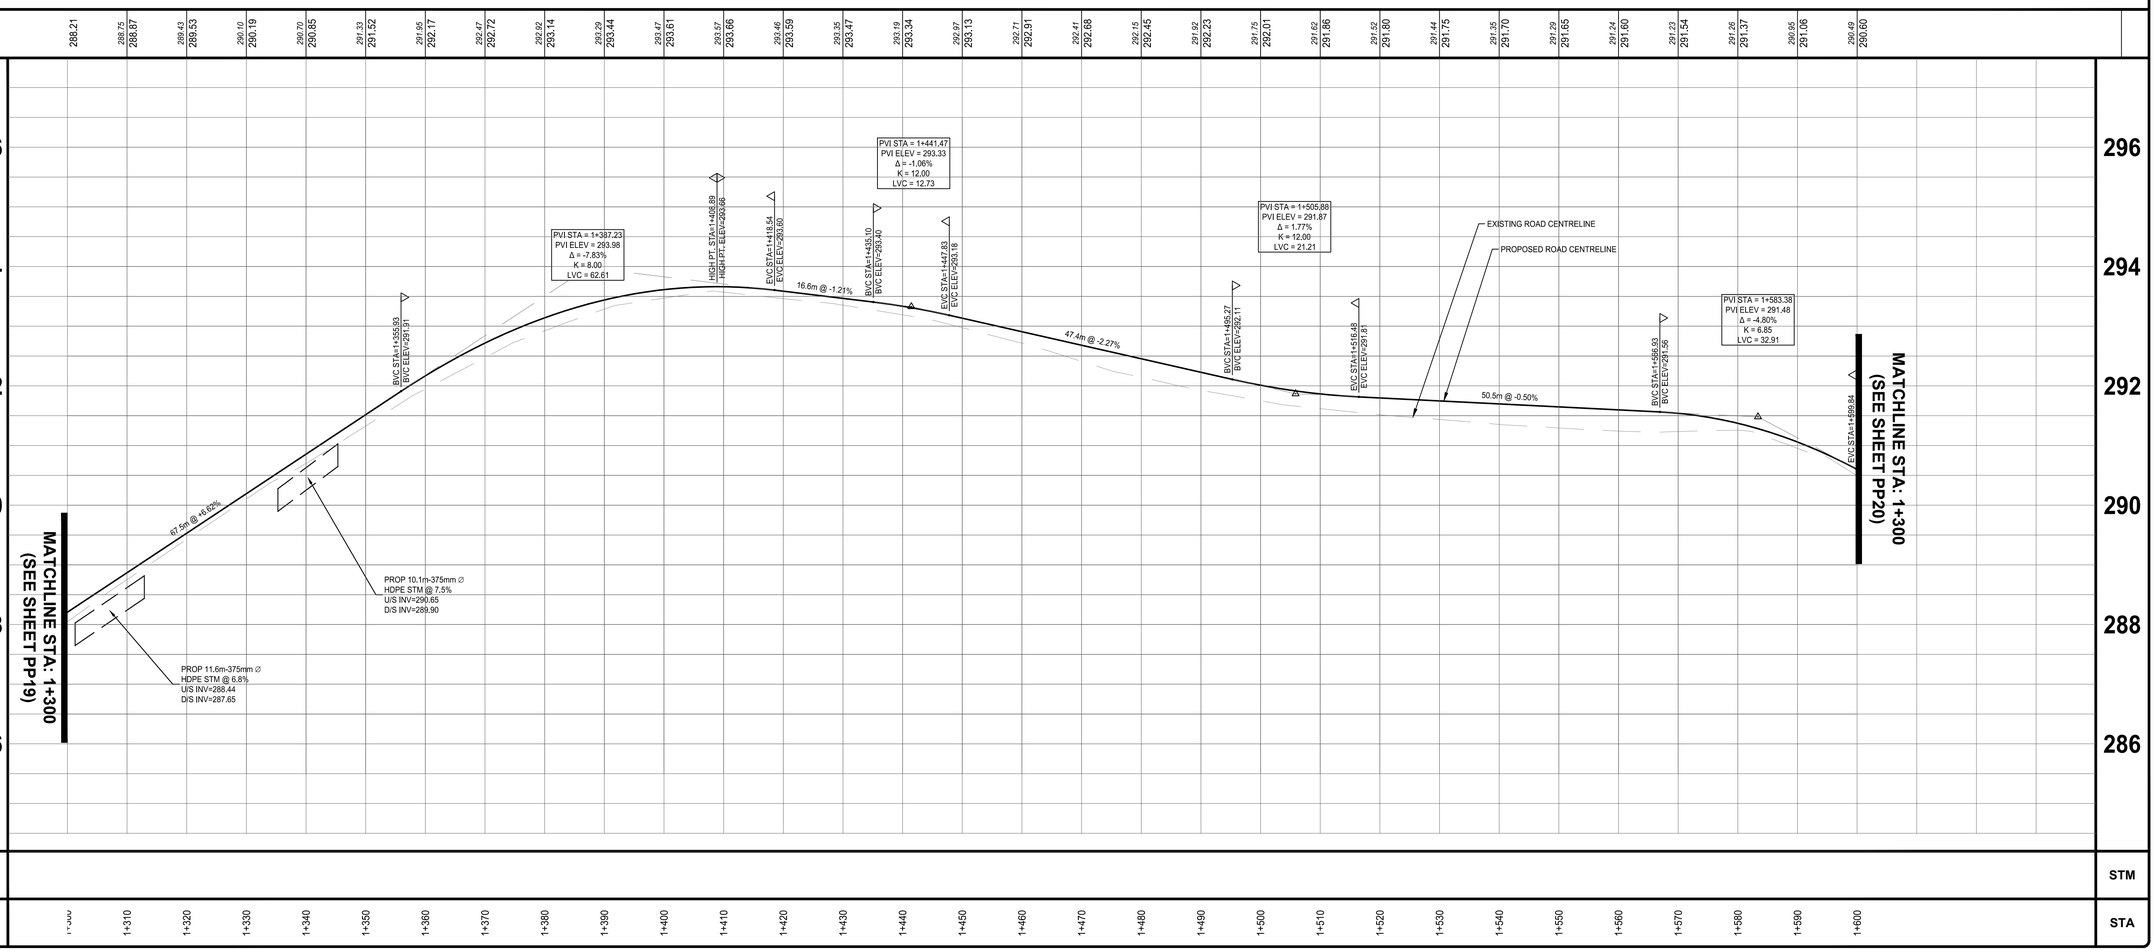

NOTES:

1. ALL CONSTRUCTION AND MATERIALS TO BE IN ACCORDANCE WITH:

-ONTARIO PROVINCIAL STANDARD DRAWINGS & SPECIFICATIONS
-APPLICABLE CONTRACT DOCUMENTS AND ALL SPECIFICATIONS REFERENCED HEREIN.

2. THE CONTRACTOR SHALL CONSTRUCT ALL WORK IN ACCORDANCE WITH THE OCCUPATIONAL HEALTH AND SAFETY ACT, HEALTH AND SAFETY REGULATIONS FOR CONSTRUCTION PROJECTS.

3. THE CONTRACTOR SHALL RESTORE OR REPLACE DAMAGED SERVICES TO EXISTING OR BETTER CONDITION.

4. THE CONTRACTOR SHALL RESTORE ALL DISTURBED AREAS TO EXISTING OR BETTER CONDITION, OR PER THE ENGINEERING AND LANDSCAPE SPECIFICATIONS REFERENCED HEREIN.

5. THE CONTRACTOR SHALL COORDINATE AND PAY FOR ALL TRAFFIC CONTROL AND SAFETY MEASURES IN ACCORDANCE WITH THE ONTARIO TRAFFIC MANUAL, BOOK 7, TEMPORARY CONDITIONS.

6. THE CONTRACTOR SHALL DISPOSE OF ALL WASTE MATERIALS IN ACCORDANCE WITH THE MINISTRY OF THE ENVIRONMENT GUIDELINES AND LOCAL MUNICIPAL BYLAWS.

7. WHERE UTILITIES ARE SHOWN ON THE CONTRACT DRAWINGS, THEIR LOCATION IS APPROXIMATE. THE CONTRACTOR IS RESPONSIBLE FOR VERIFYING THE LOCATION OF ALL EXISTING UTILITIES PRIOR TO CONSTRUCTION.

8. THE CONTRACTOR IS RESPONSIBLE FOR OBTAINING ALL NECESSARY PERMITS TO COMPLETE THE WORK INCLUDING ROAD CUT PERMITS, OCCUPANCY PERMITS, ENCROACHMENT AGREEMENTS.

9. ANY UTILITY POLES THAT MAY BE UNDERMINED BY THE CONSTRUCTION ACTIVITY ARE TO BE BRACED. THE CONTRACTOR SHALL MAKE THE NECESSARY ARRANGEMENTS TO HAVE THE POLES BRACED IN ACCORDANCE WITH THE APPROPRIATE UTILITY REQUIREMENTS.

10. ALL EROSION AND SEDIMENT CONTROL MEASURES IDENTIFIED ON THE CONTRACT DRAWINGS ARE TO BE IN PLACE PRIOR TO THE START OF CONSTRUCTION.

11. ACCESS TO ALL PRIVATE PROPERTIES FRONTING THE CONSTRUCTION SHALL BE MAINTAINED AT ALL TIMES. TEMPORARY ACCESS RESTRICTIONS WILL ONLY BE PERMITTED WHERE REQUIRED TO FACILITATE UNDERGROUND SERVICING, ASPHALT AND CONCRETE PLACEMENT. THE CONTRACTOR SHALL PROVIDE 48 HOURS NOTICE TO THE COUNTY AND THE AFFECTED PROPERTY OWNERS PRIOR TO ACCESS INTERRUPTION.

12. ALL PROPERTY BARS DISTURBED OR DAMAGED DURING CONSTRUCTION SHALL BE REPLACED BY THE CONTRACTOR AT THE CONCLUSION OF THE CONTRACT, AT THEIR EXPENSE.

13. ALL DIMENSIONS SHALL BE CHECKED AND VERIFIED IN THE FIELD BY THE CONTRACTOR PRIOR TO CONSTRUCTION. ANY DISCREPANCIES SHALL BE REPORTED IMMEDIATELY TO THE ENGINEER.

14. EXISTING SIGNAGE WITHIN THE ROAD ALLOWANCE SHALL BE REMOVED AND SALVAGED BY THE CONTRACTOR PRIOR TO CONSTRUCTION AND REINSTALLED UPON COMPLETION. REGULATORY SIGNAGE SHALL REMAIN IN PLACE AT ALL TIMES.

No.	REVISION	BY	DATE
4.			
3.	ISSUED FOR TENDER	JD	2022-11-30
2.	ISSUED FOR 90% REVIEW	JD	2022-03-11
1.	ISSUED FOR 50% REVIEW	JD	2019-11-05

ENGAGE ENGINEERING
www.engageeng.ca • 177 King Street, Suite 120, Peterborough, ON • Phone: (705) 755-0427

SCOTCH LINE W

TOWNSHIP OF MINDEN HILLS


PROPOSED PLAN & PROFILE STA: 1+300-1+600

MINDEN, ONTARIO

DRAWN BY: J.DUNN	STAMP:
DESIGNED BY: J.DUNN	
APPROVED BY: P.HURLEY	
DATE: 2021-02-23	
SCALE: 1:500H 1:50V	


PROJECT NUMBER:	FILE NAME:	SHEET:
19044	PP19	19 of 35

19044-PP2
Date: May. 16, 2023 - 10:38 am Plotted by: jdunn File/name: S:\01 - Projects\19000\19044 - RFP Minden Hills - Robcaygeon Road\02 Design\01 - Drawings\Current Drawings\19044-PP2.dwg

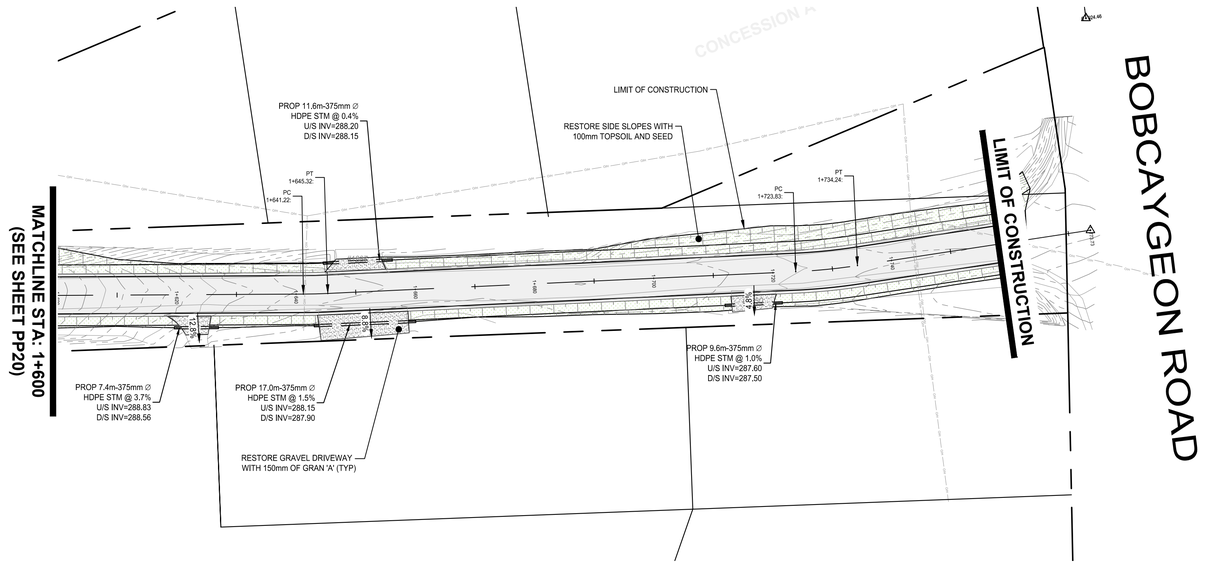

SCOTCH LINE WEST STA: 1+600-1+780

290.49 290.60 | 290.66 290.07 | 289.21 289.59 | 288.84 289.21 | 288.67 288.93 | 288.42 288.75 | 288.34 288.65 | 288.31 288.57 | 288.36 288.48 | 288.39 288.40 | 288.32 288.31 | 288.24 288.22 | 288.09 288.14 | 287.92 288.05 | 287.84 287.96 | 287.81 287.88 | 287.78 287.79 | 287.70 287.70

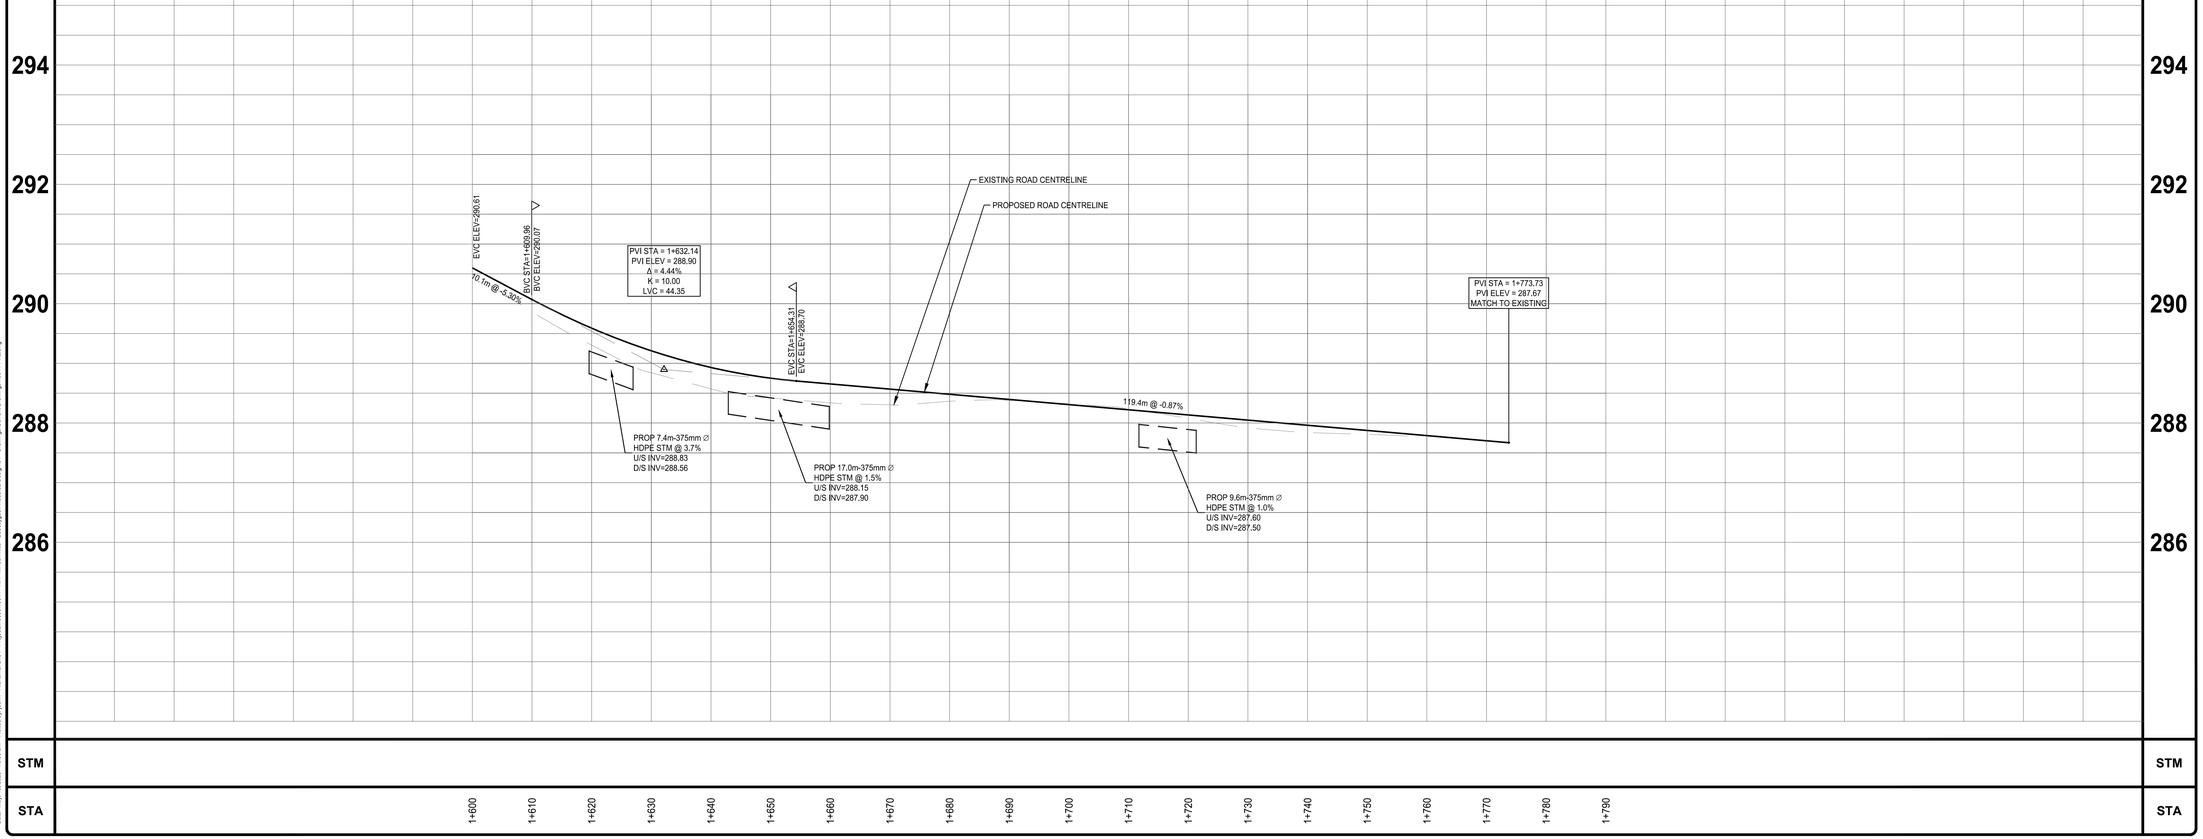

STM

STA 1+600 1+610 1+620 1+630 1+640 1+650 1+660 1+670 1+680 1+690 1+700 1+710 1+720 1+730 1+740 1+750 1+760 1+770 1+780 1+790

NOTES:

1. ALL CONSTRUCTION AND MATERIALS TO BE IN ACCORDANCE WITH:

-ONTARIO PROVINCIAL STANDARD DRAWINGS & SPECIFICATIONS
-APPLICABLE CONTRACT DOCUMENTS AND ALL SPECIFICATIONS REFERENCED HEREIN.

2. THE CONTRACTOR SHALL CONSTRUCT ALL WORK IN ACCORDANCE WITH THE OCCUPATIONAL HEALTH AND SAFETY ACT, HEALTH AND SAFETY REGULATIONS FOR CONSTRUCTION PROJECTS.

3. THE CONTRACTOR SHALL RESTORE OR REPLACE DAMAGED SERVICES TO EXISTING OR BETTER CONDITION.

4. THE CONTRACTOR SHALL RESTORE ALL DISTURBED AREAS TO EXISTING OR BETTER CONDITION, OR PER THE ENGINEERING AND LANDSCAPE SPECIFICATIONS REFERENCED HEREIN.

5. THE CONTRACTOR SHALL COORDINATE AND PAY FOR ALL TRAFFIC CONTROL AND SAFETY MEASURES IN ACCORDANCE WITH THE ONTARIO TRAFFIC MANUAL, BOOK 7, TEMPORARY CONDITIONS.

6. THE CONTRACTOR SHALL DISPOSE OF ALL WASTE MATERIALS IN ACCORDANCE WITH THE MINISTRY OF THE ENVIRONMENT GUIDELINES AND LOCAL MUNICIPAL BYLAWS.

7. WHERE UTILITIES ARE SHOWN ON THE CONTRACT DRAWINGS, THEIR LOCATION IS APPROXIMATE. THE CONTRACTOR IS RESPONSIBLE FOR VERIFYING THE LOCATION OF ALL EXISTING UTILITIES PRIOR TO CONSTRUCTION.

8. THE CONTRACTOR IS RESPONSIBLE FOR OBTAINING ALL NECESSARY PERMITS TO COMPLETE THE WORK INCLUDING ROAD CUT PERMITS, OCCUPANCY PERMITS, ENCROACHMENT AGREEMENTS.

9. ANY UTILITY POLES THAT MAY BE UNDERMINED BY THE CONSTRUCTION ACTIVITY ARE TO BE BRACED. THE CONTRACTOR SHALL MAKE THE NECESSARY ARRANGEMENTS TO HAVE THE POLES BRACED IN ACCORDANCE WITH THE APPROPRIATE UTILITY REQUIREMENTS.

10. ALL EROSION AND SEDIMENT CONTROL MEASURES IDENTIFIED ON THE CONTRACT DRAWINGS ARE TO BE IN PLACE PRIOR TO THE START OF CONSTRUCTION.

11. ACCESS TO ALL PRIVATE PROPERTIES FRONTING THE CONSTRUCTION SHALL BE MAINTAINED AT ALL TIMES. TEMPORARY ACCESS RESTRICTIONS WILL ONLY BE PERMITTED WHERE REQUIRED TO FACILITATE UNDERGROUND SERVICING, ASPHALT AND CONCRETE PLACEMENT. THE CONTRACTOR SHALL PROVIDE 48 HOURS NOTICE TO THE COUNTY AND THE AFFECTED PROPERTY OWNERS PRIOR TO ACCESS INTERRUPTION.

12. ALL PROPERTY BARS DISTURBED OR DAMAGED DURING CONSTRUCTION SHALL BE REPLACED BY THE CONTRACTOR AT THE CONCLUSION OF THE CONTRACT, AT THEIR EXPENSE.

13. ALL DIMENSIONS SHALL BE CHECKED AND VERIFIED IN THE FIELD BY THE CONTRACTOR PRIOR TO CONSTRUCTION. ANY DISCREPANCIES SHALL BE REPORTED IMMEDIATELY TO THE ENGINEER.

14. EXISTING SIGNAGE WITHIN THE ROAD ALLOWANCE SHALL BE REMOVED AND SALVAGED BY THE CONTRACTOR PRIOR TO CONSTRUCTION AND REINSTALLED UPON COMPLETION. REGULATORY SIGNAGE SHALL REMAIN IN PLACE AT ALL TIMES.

No.	REVISION	BY	DATE
4.			
3.	ISSUED FOR TENDER	JD	2022-11-30
2.	ISSUED FOR 90% REVIEW	JD	2022-03-11
1.	ISSUED FOR 50% REVIEW	JD	2019-11-05

ENGAGE ENGINEERING
www.engageeng.ca • 171 King Street, Suite 120, Peterborough, ON • Phone: (705) 755-0427

SCOTCH LINE W

TOWNSHIP OF MINDEN HILLS


PROPOSED PLAN & PROFILE STA: 1+600-1+780

MINDEN, ONTARIO

DRAWN BY: J.DUNN	STAMP:
DESIGNED BY: J.DUNN	
APPROVED BY: P.HURLEY	
DATE: 2021-02-23	
SCALE: 1:500H 1:50V	

PROJECT NUMBER:	FILE NAME:	SHEET:
19044	PP21	20 of 35


19044-PP2
Date: May. 16, 2022 - 10:39 am Plotted by: jdunn File name: S:\01 - Projects\19000\19044 – RFP Minden Hills - Bobcaygeon Road\02 Design\01 - Drawings\Current Drawings\19044-PP2.dwg

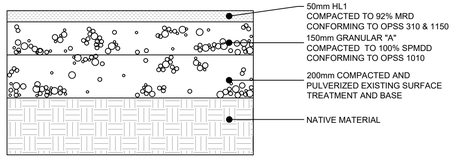

NOTES:
1. ALL DIMENSIONS ARE IN MILLIMETERS UNLESS OTHERWISE NOTED.

RIGHT-OF-WAY PAVEMENT STRUCTURE


SCALE: N.T.S.

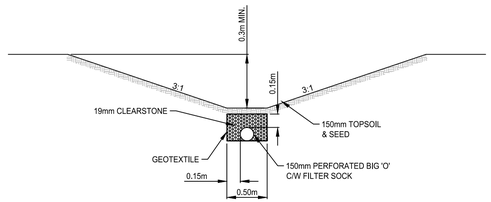

NOTES:
1. REAR YARD SWALE SUBDRAIN FOR LOTS 4-9 SHALL OUTLET TO CB27.
2. REAR YARD SWALE SUBDRAIN FOR LOTS 23-28 SHALL OUTLET TO STORMWATER MANAGEMENT POND AND SHALL INCLUDE RODENT GRATE AS PER OPSD 207.044.

TYPICAL DRAINAGE SWALE W/ SUBDRAIN

SCALE: N.T.S.

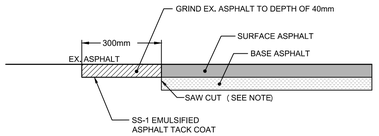


NOTES:

1. TRANSITION TREATMENT REQUIRED AT ALL BUTT JOINTS. THE EXISTING PAVEMENT EDGES SHALL BE "SAW CUT" TO FORM A STRAIGHT, CLEAN VERTICAL FACE.
2. APPLY UNIFORM COATING OF SS-1 EMULSIFIED TACK COAT TO EXISTING ASPHALT EXISTING ASPHALT AT THE TRANSITION TREATMENT AREA.

ASPHALT TRANSITION TREATMENT

SCALE: N.T.S.

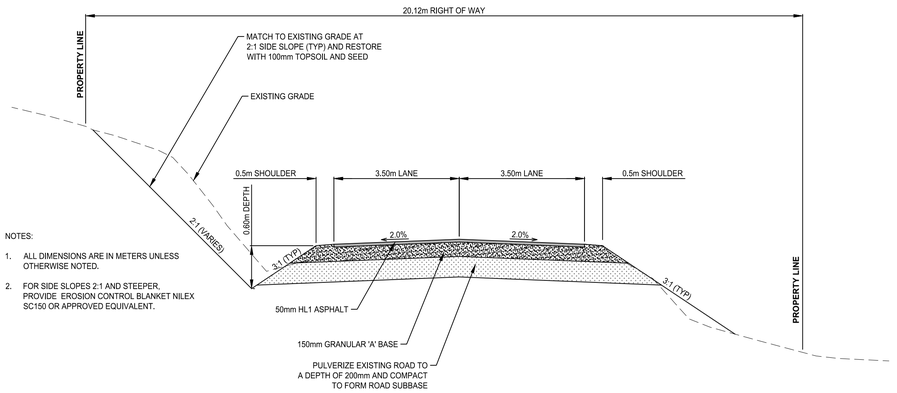

NOTES:

1. ALL DIMENSIONS ARE IN METERS UNLESS OTHERWISE NOTED.
2. FOR SIDE SLOPES 2:1 AND STEEPER, PROVIDE EROSION CONTROL BLANKET NILEX SC150 OR APPROVED EQUIVALENT.

TYPICAL ROAD CROSS SECTION

SCALE: N.T.S.

NOTES:

1. ALL CONSTRUCTION AND MATERIALS TO BE IN ACCORDANCE WITH:
   -ONTARIO PROVINCIAL STANDARD DRAWINGS & SPECIFICATIONS
   -APPLICABLE CONTRACT DOCUMENTS AND ALL SPECIFICATIONS REFERENCED HEREIN.
2. THE CONTRACTOR SHALL CONSTRUCT ALL WORK IN ACCORDANCE WITH THE OCCUPATIONAL HEALTH AND SAFETY ACT, HEALTH AND SAFETY REGULATIONS FOR CONSTRUCTION PROJECTS.
3. THE CONTRACTOR SHALL RESTORE OR REPLACE DAMAGED SERVICES TO EXISTING OR BETTER CONDITION.
4. THE CONTRACTOR SHALL RESTORE ALL DISTURBED AREAS TO EXISTING OR BETTER CONDITION, OR PER THE ENGINEERING AND LANDSCAPE SPECIFICATIONS REFERENCED HEREIN.
5. THE CONTRACTOR SHALL COORDINATE AND PAY FOR ALL TRAFFIC CONTROL AND SAFETY MEASURES IN ACCORDANCE WITH THE ONTARIO TRAFFIC MANUAL, BOOK 7, TEMPORARY CONDITIONS.
6. THE CONTRACTOR SHALL DISPOSE OF ALL WASTE MATERIALS IN ACCORDANCE WITH THE MINISTRY OF THE ENVIRONMENT GUIDELINES AND LOCAL MUNICIPAL BYLAWS.
7. WHERE UTILITIES ARE SHOWN ON THE CONTRACT DRAWINGS, THEIR LOCATION IS APPROXIMATE. THE CONTRACTOR IS RESPONSIBLE FOR VERIFYING THE LOCATION OF ALL EXISTING UTILITIES PRIOR TO CONSTRUCTION.
8. THE CONTRACTOR IS RESPONSIBLE FOR OBTAINING ALL NECESSARY PERMITS TO COMPLETE THE WORK INCLUDING ROAD CUT PERMITS, OCCUPANCY PERMITS, ENCROACHMENT AGREEMENTS.
9. ANY UTILITY POLES THAT MAY BE UNDERMINED BY THE CONSTRUCTION ACTIVITY ARE TO BE BRACED. THE CONTRACTOR SHALL MAKE THE NECESSARY ARRANGEMENTS TO HAVE THE POLES BRACED IN ACCORDANCE WITH THE APPROPRIATE UTILITY REQUIREMENTS.
10. ALL EROSION AND SEDIMENT CONTROL MEASURES IDENTIFIED ON THE CONTRACT DRAWINGS ARE TO BE IN PLACE PRIOR TO THE START OF CONSTRUCTION.
11. ACCESS TO ALL PRIVATE PROPERTIES FRONTING THE CONSTRUCTION SHALL BE MAINTAINED AT ALL TIMES. TEMPORARY ACCESS RESTRICTIONS WILL ONLY BE PERMITTED WHERE REQUIRED TO FACILITATE UNDERGROUND SERVICING, ASPHALT AND CONCRETE PLACEMENT. THE CONTRACTOR SHALL PROVIDE 48 HOURS NOTICE TO THE COUNTY AND THE AFFECTED PROPERTY OWNERS PRIOR TO ACCESS INTERRUPTION.
12. ALL PROPERTY BARS DISTURBED OR DAMAGED DURING CONSTRUCTION SHALL BE REPLACED BY THE CONTRACTOR AT THE CONCLUSION OF THE CONTRACT, AT THEIR EXPENSE.
13. ALL DIMENSIONS SHALL BE CHECKED AND VERIFIED IN THE FIELD BY THE CONTRACTOR PRIOR TO CONSTRUCTION. ANY DISCREPANCIES SHALL BE REPORTED IMMEDIATELY TO THE ENGINEER.
14. EXISTING SIGNAGE WITHIN THE ROAD ALLOWANCE SHALL BE REMOVED AND SALVAGED BY THE CONTRACTOR PRIOR TO CONSTRUCTION AND REINSTALLED UPON COMPLETION. REGULATORY SIGNAGE SHALL REMAIN IN PLACE AT ALL TIMES.

No.	REVISION	BY	DATE
1.	ISSUED FOR TENDER	JD	2020-08-21

ENGAGE ENGINEERING
www.engageeng.ca • 171 King Street, Suite 120, Peterborough, ON • Phone: (705) 755-0427

RECONSTRUCTION OF BOBCAYGEON ROAD

TOWNSHIP OF MINDEN HILLS


STANDARD DETAILS


MINDEN, ONTARIO


DRAWN BY: J.DUNN	STAMP:
DESIGNED BY: J.DUNN	
APPROVED BY: P.HURLEY	
DATE: 2020-03-18	
SCALE: AS NOTED	


PROJECT NUMBER:	SHEET NAME:	SHEET:
19044	DT1	21 of 35


19044-PP1
Date: May. 16, 2023 - 10:39 am Plotted by: jdunn Filename: S:\01 - Projects\19000\19044 - RFP Minden Hills - Bobcaygeon Road\02 Design\01 - Drawings\Current Drawings\19044-PP1.dwg

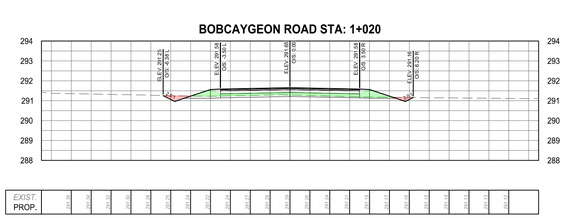


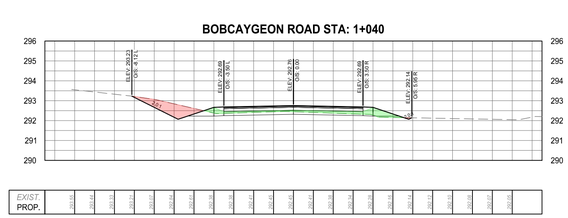


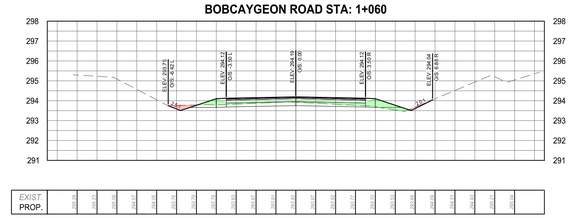


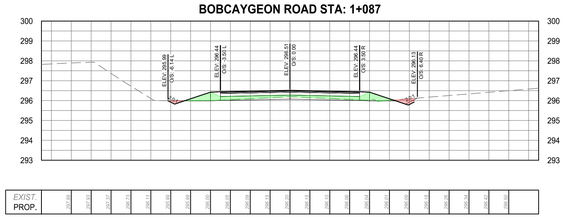


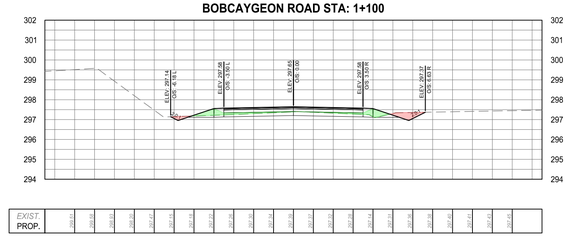


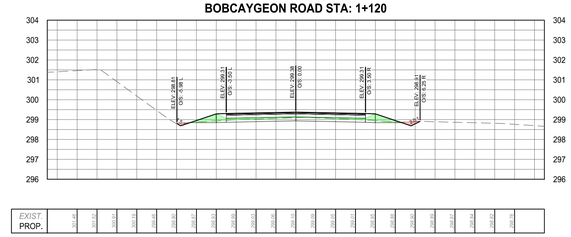


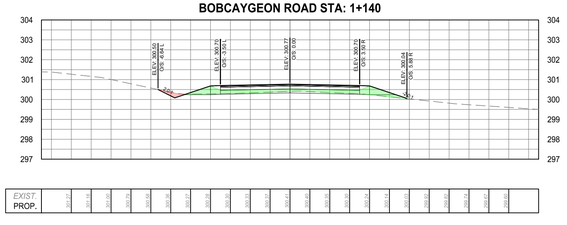


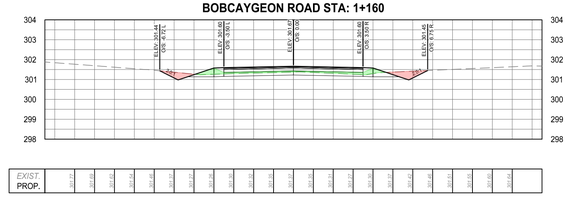

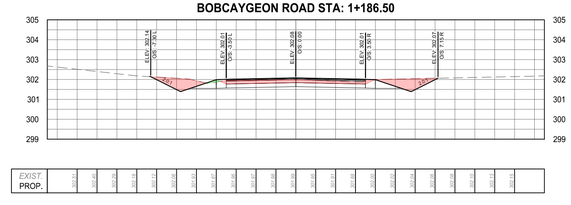

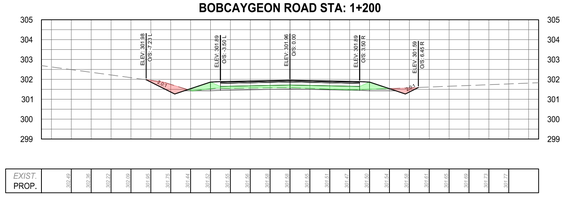

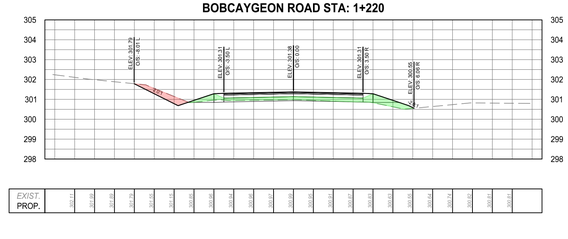

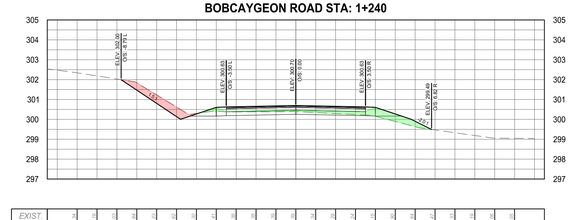

NOTES:

1. ALL CONSTRUCTION AND MATERIALS TO BE IN ACCORDANCE WITH:
   -ONTARIO PROVINCIAL STANDARD DRAWINGS & SPECIFICATIONS
   -APPLICABLE CONTRACT DOCUMENTS AND ALL SPECIFICATIONS REFERENCED HEREIN.
2. THE CONTRACTOR SHALL CONSTRUCT ALL WORK IN ACCORDANCE WITH THE OCCUPATIONAL HEALTH AND SAFETY ACT, HEALTH AND SAFETY REGULATIONS FOR CONSTRUCTION PROJECTS.
3. THE CONTRACTOR SHALL RESTORE OR REPLACE DAMAGED SERVICES TO EXISTING OR BETTER CONDITION.
4. THE CONTRACTOR SHALL RESTORE ALL DISTURBED AREAS TO EXISTING OR BETTER CONDITION, OR PER THE ENGINEERING AND LANDSCAPE SPECIFICATIONS REFERENCED HEREIN.
5. THE CONTRACTOR SHALL COORDINATE AND PAY FOR ALL TRAFFIC CONTROL AND SAFETY MEASURES IN ACCORDANCE WITH THE ONTARIO TRAFFIC MANUAL, BOOK 7, TEMPORARY CONDITIONS.
6. THE CONTRACTOR SHALL DISPOSE OF ALL WASTE MATERIALS IN ACCORDANCE WITH THE MINISTRY OF THE ENVIRONMENT GUIDELINES AND LOCAL MUNICIPAL BYLAWS.
7. WHERE UTILITIES ARE SHOWN ON THE CONTRACT DRAWINGS, THEIR LOCATION IS APPROXIMATE. THE CONTRACTOR IS RESPONSIBLE FOR VERIFYING THE LOCATION OF ALL EXISTING UTILITIES PRIOR TO CONSTRUCTION.
8. THE CONTRACTOR IS RESPONSIBLE FOR OBTAINING ALL NECESSARY PERMITS TO COMPLETE THE WORK INCLUDING ROAD CUT PERMITS, OCCUPANCY PERMITS, ENCROACHMENT AGREEMENTS.
9. ANY UTILITY POLES THAT MAY BE UNDERMINED BY THE CONSTRUCTION ACTIVITY ARE TO BE BRACED. THE CONTRACTOR SHALL MAKE THE NECESSARY ARRANGEMENTS TO HAVE THE POLES BRACED IN ACCORDANCE WITH THE APPROPRIATE UTILITY REQUIREMENTS.
10. ALL EROSION AND SEDIMENT CONTROL MEASURES IDENTIFIED ON THE CONTRACT DRAWINGS ARE TO BE IN PLACE PRIOR TO THE START OF CONSTRUCTION.
11. ACCESS TO ALL PRIVATE PROPERTIES FRONTING THE CONSTRUCTION SHALL BE MAINTAINED AT ALL TIMES. TEMPORARY ACCESS RESTRICTIONS WILL ONLY BE PERMITTED WHERE REQUIRED TO FACILITATE UNDERGROUND SERVICING, ASPHALT AND CONCRETE PLACEMENT. THE CONTRACTOR SHALL PROVIDE 48 HOURS NOTICE TO THE COUNTY AND THE AFFECTED PROPERTY OWNERS PRIOR TO ACCESS INTERRUPTION.
12. ALL PROPERTY BARS DISTURBED OR DAMAGED DURING CONSTRUCTION SHALL BE REPLACED BY THE CONTRACTOR AT THE CONCLUSION OF THE CONTRACT, AT THEIR EXPENSE.
13. ALL DIMENSIONS SHALL BE CHECKED AND VERIFIED IN THE FIELD BY THE CONTRACTOR PRIOR TO CONSTRUCTION. ANY DISCREPANCIES SHALL BE REPORTED IMMEDIATELY TO THE ENGINEER.
14. EXISTING SIGNAGE WITHIN THE ROAD ALLOWANCE SHALL BE REMOVED AND SALVAGED BY THE CONTRACTOR PRIOR TO CONSTRUCTION AND REINSTALLED UPON COMPLETION. REGULATORY SIGNAGE SHALL REMAIN IN PLACE AT ALL TIMES.

No.	REVISION	BY	DATE
3.	ISSUED FOR TENDER	JD	2022-11-30
2.	ISSUED FOR 90% REVIEW	JD	2022-03-11
1.	ISSUED FOR 50% REVIEW	JD	2019-11-05

ENGAGE ENGINEERING
www.engageeng.ca • 171 King Street, Suite 120, Peterborough, ON • Phone: (705) 750-0427

RECONSTRUCTION OF BOBCAYGEON ROAD

TOWNSHIP OF MINDEN HILLS


PROPOSED CROSS SECTIONS


MINDEN, ONTARIO


DRAWN BY: J.DUNN	STAMP:
DESIGNED BY: J.DUNN	
APPROVED BY: P.HURLEY	
DATE: 2022-03-11	
SCALE:	


PROJECT NUMBER:	SHEET NAME:	SHEET:
19044	XS1	22 of 35


19044-SR2
Date: May. 16, 2023 - 10:49 am Plotted by: jdunn File name: S:\01 - Projects\19000\19044 - REP Minden Hills - Bobcaygeon Road\02 Design\01 - Drawings\Current Drawings\19044-SR2.dwg

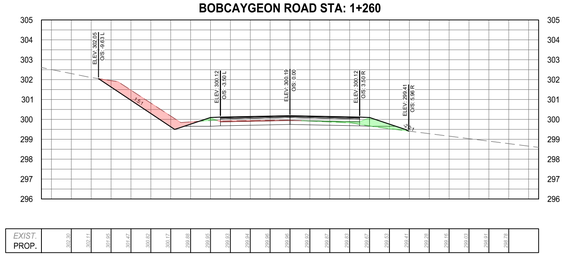


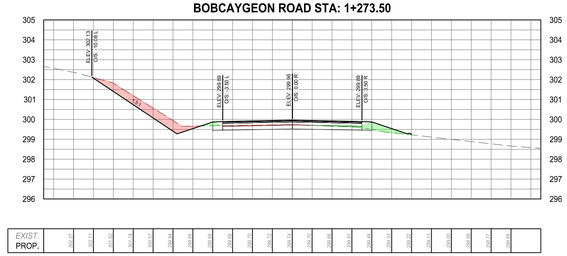


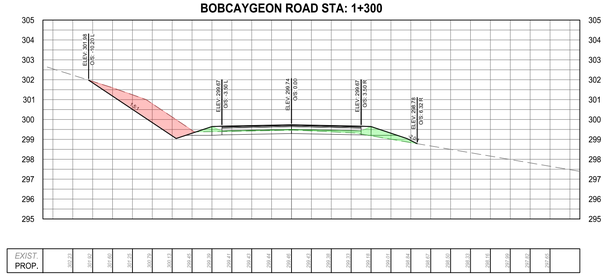


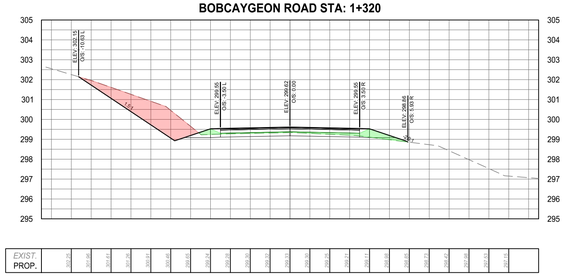


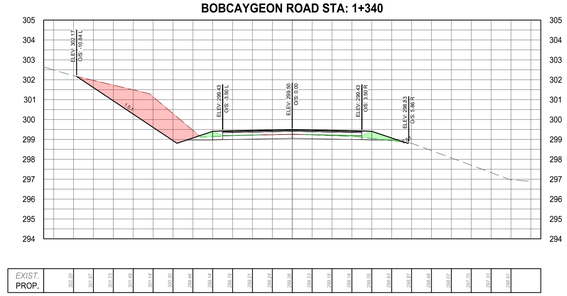


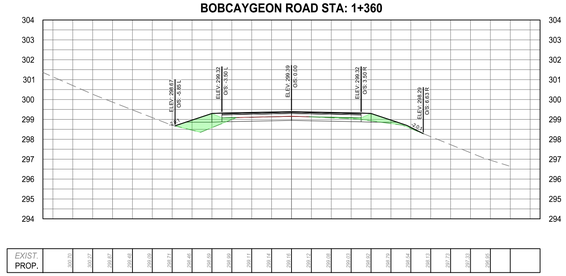


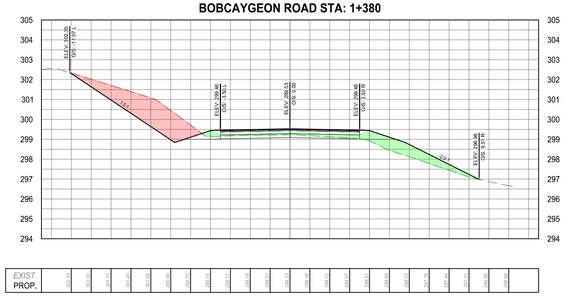


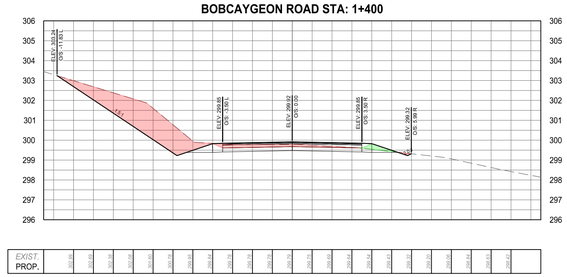

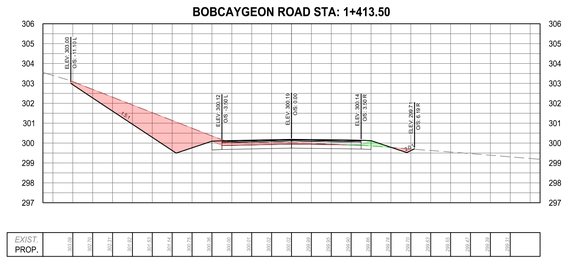

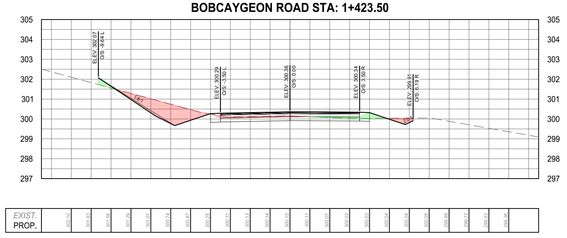

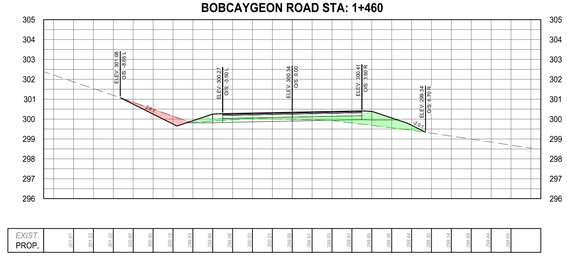

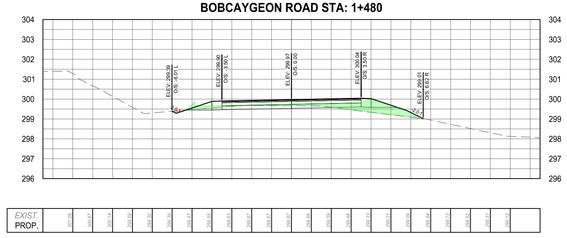

NOTES:

1. ALL CONSTRUCTION AND MATERIALS TO BE IN ACCORDANCE WITH:
   - -ONTARIO PROVINCIAL STANDARD DRAWINGS & SPECIFICATIONS
   - -APPLICABLE CONTRACT DOCUMENTS AND ALL SPECIFICATIONS REFERENCED HEREIN.
2. THE CONTRACTOR SHALL CONSTRUCT ALL WORK IN ACCORDANCE WITH THE OCCUPATIONAL HEALTH AND SAFETY ACT, HEALTH AND SAFETY REGULATIONS FOR CONSTRUCTION PROJECTS.
3. THE CONTRACTOR SHALL RESTORE OR REPLACE DAMAGED SERVICES TO EXISTING OR BETTER CONDITION.
4. THE CONTRACTOR SHALL RESTORE ALL DISTURBED AREAS TO EXISTING OR BETTER CONDITION, OR PER THE ENGINEERING AND LANDSCAPE SPECIFICATIONS REFERENCED HEREIN.
5. THE CONTRACTOR SHALL COORDINATE AND PAY FOR ALL TRAFFIC CONTROL AND SAFETY MEASURES IN ACCORDANCE WITH THE ONTARIO TRAFFIC MANUAL, BOOK 7, TEMPORARY CONDITIONS.
6. THE CONTRACTOR SHALL DISPOSE OF ALL WASTE MATERIALS IN ACCORDANCE WITH THE MINISTRY OF THE ENVIRONMENT GUIDELINES AND LOCAL MUNICIPAL BYLAWS.
7. WHERE UTILITIES ARE SHOWN ON THE CONTRACT DRAWINGS, THEIR LOCATION IS APPROXIMATE. THE CONTRACTOR IS RESPONSIBLE FOR VERIFYING THE LOCATION OF ALL EXISTING UTILITIES PRIOR TO CONSTRUCTION.
8. THE CONTRACTOR IS RESPONSIBLE FOR OBTAINING ALL NECESSARY PERMITS TO COMPLETE THE WORK INCLUDING ROAD CUT PERMITS, OCCUPANCY PERMITS, ENCROACHMENT AGREEMENTS.
9. ANY UTILITY POLES THAT MAY BE UNDERMINED BY THE CONSTRUCTION ACTIVITY ARE TO BE BRACED. THE CONTRACTOR SHALL MAKE THE NECESSARY ARRANGEMENTS TO HAVE THE POLES BRACED IN ACCORDANCE WITH THE APPROPRIATE UTILITY REQUIREMENTS.
10. ALL EROSION AND SEDIMENT CONTROL MEASURES IDENTIFIED ON THE CONTRACT DRAWINGS ARE TO BE IN PLACE PRIOR TO THE START OF CONSTRUCTION.
11. ACCESS TO ALL PRIVATE PROPERTIES FRONTING THE CONSTRUCTION SHALL BE MAINTAINED AT ALL TIMES. TEMPORARY ACCESS RESTRICTIONS WILL ONLY BE PERMITTED WHERE REQUIRED TO FACILITATE UNDERGROUND SERVICING, ASPHALT AND CONCRETE PLACEMENT. THE CONTRACTOR SHALL PROVIDE 48 HOURS NOTICE TO THE COUNTY AND THE AFFECTED PROPERTY OWNERS PRIOR TO ACCESS INTERRUPTION.
12. ALL PROPERTY BARS DISTURBED OR DAMAGED DURING CONSTRUCTION SHALL BE REPLACED BY THE CONTRACTOR AT THE CONCLUSION OF THE CONTRACT, AT THEIR EXPENSE.
13. ALL DIMENSIONS SHALL BE CHECKED AND VERIFIED IN THE FIELD BY THE CONTRACTOR PRIOR TO CONSTRUCTION. ANY DISCREPANCIES SHALL BE REPORTED IMMEDIATELY TO THE ENGINEER.
14. EXISTING SIGNAGE WITHIN THE ROAD ALLOWANCE SHALL BE REMOVED AND SALVAGED BY THE CONTRACTOR PRIOR TO CONSTRUCTION AND REINSTALLED UPON COMPLETION. REGULATORY SIGNAGE SHALL REMAIN IN PLACE AT ALL TIMES.

No.	REVISION	BY	DATE
3.	ISSUED FOR TENDER	JD	2022-11-30
2.	ISSUED FOR 90% REVIEW	JD	2022-03-11
1.	ISSUED FOR 50% REVIEW	JD	2019-11-05

ENGAGE ENGINEERING
www.engageeng.ca • 171 King Street, Suite 120, Peterborough, ON • Phone: (705) 750-0427

RECONSTRUCTION OF BOBCAYGEON ROAD

TOWNSHIP OF MINDEN HILLS


PROPOSED CROSS SECTIONS


MINDEN, ON


DRAWN BY: J.DUNN	STAMP:
DESIGNED BY: J.DUNN	
APPROVED BY: P.HURLEY	
DATE: 2022-03-11	
SCALE: 1:150	


PROJECT NUMBER:	SHEET NAME:	SHEET:
19044	XS2	23 of 35


19044-SR2
Date: May. 16, 2023 - 10:40 am Plotted by: JDunn File name: S:\01 - Projects\19000\19044 - REP Minden Hills - Bobcaygeon Road\02 Design\01 - Drawings\Current Drawings\19044-SR2.dwg

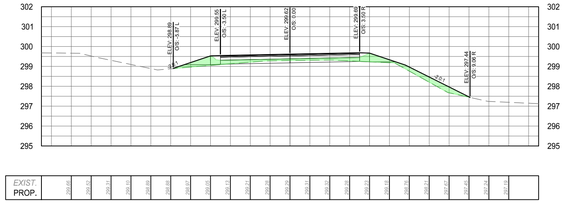


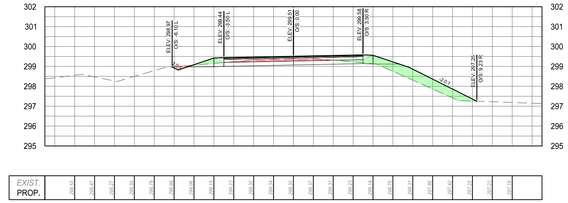


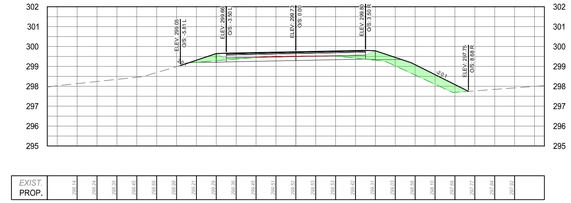


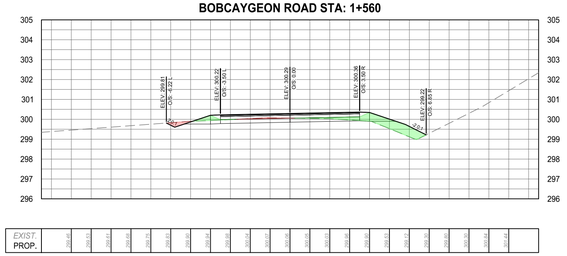


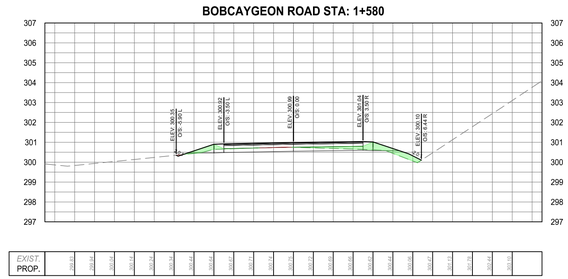


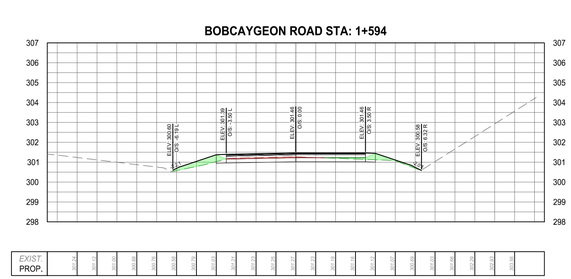


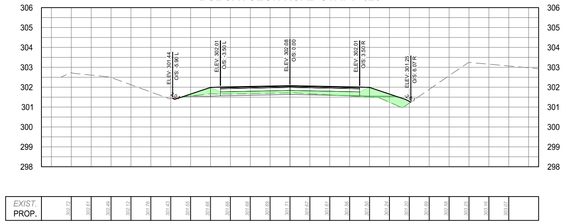


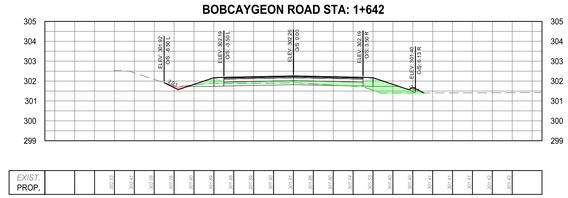


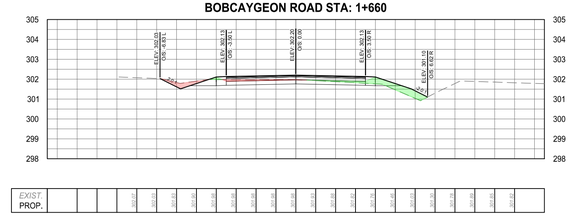

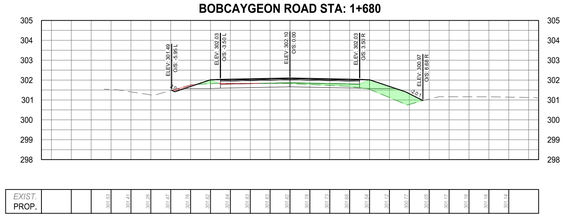

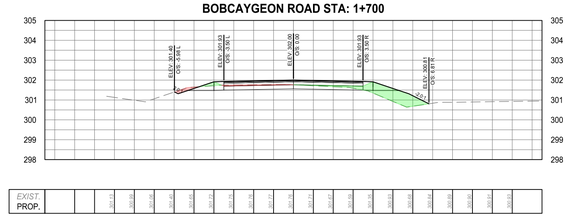

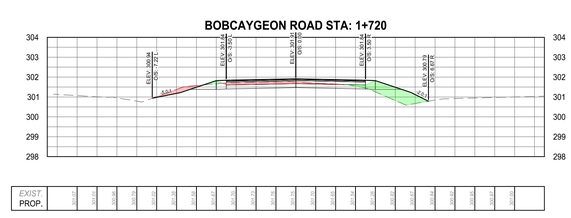

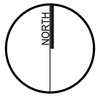

NOTES:

1. ALL CONSTRUCTION AND MATERIALS TO BE IN ACCORDANCE WITH:
   - ONTARIO PROVINCIAL STANDARD DRAWINGS & SPECIFICATIONS
   - APPLICABLE CONTRACT DOCUMENTS AND ALL SPECIFICATIONS REFERENCED HEREIN.
2. THE CONTRACTOR SHALL CONSTRUCT ALL WORK IN ACCORDANCE WITH THE OCCUPATIONAL HEALTH AND SAFETY ACT, HEALTH AND SAFETY REGULATIONS FOR CONSTRUCTION PROJECTS.
3. THE CONTRACTOR SHALL RESTORE OR REPLACE DAMAGED SERVICES TO EXISTING OR BETTER CONDITION.
4. THE CONTRACTOR SHALL RESTORE ALL DISTURBED AREAS TO EXISTING OR BETTER CONDITION, OR PER THE ENGINEERING AND LANDSCAPE SPECIFICATIONS REFERENCED HEREIN.
5. THE CONTRACTOR SHALL COORDINATE AND PAY FOR ALL TRAFFIC CONTROL AND SAFETY MEASURES IN ACCORDANCE WITH THE ONTARIO TRAFFIC MANUAL, BOOK 7, TEMPORARY CONDITIONS.
6. THE CONTRACTOR SHALL DISPOSE OF ALL WASTE MATERIALS IN ACCORDANCE WITH THE MINISTRY OF THE ENVIRONMENT GUIDELINES AND LOCAL MUNICIPAL BYLAWS.
7. WHERE UTILITIES ARE SHOWN ON THE CONTRACT DRAWINGS, THEIR LOCATION IS APPROXIMATE. THE CONTRACTOR IS RESPONSIBLE FOR VERIFYING THE LOCATION OF ALL EXISTING UTILITIES PRIOR TO CONSTRUCTION.
8. THE CONTRACTOR IS RESPONSIBLE FOR OBTAINING ALL NECESSARY PERMITS TO COMPLETE THE WORK INCLUDING ROAD CUT PERMITS, OCCUPANCY PERMITS, ENCROACHMENT AGREEMENTS.
9. ANY UTILITY POLES THAT MAY BE UNDERMINED BY THE CONSTRUCTION ACTIVITY ARE TO BE BRACED. THE CONTRACTOR SHALL MAKE THE NECESSARY ARRANGEMENTS TO HAVE THE POLES BRACED IN ACCORDANCE WITH THE APPROPRIATE UTILITY REQUIREMENTS.
10. ALL EROSION AND SEDIMENT CONTROL MEASURES IDENTIFIED ON THE CONTRACT DRAWINGS ARE TO BE IN PLACE PRIOR TO THE START OF CONSTRUCTION.
11. ACCESS TO ALL PRIVATE PROPERTIES FRONTING THE CONSTRUCTION SHALL BE MAINTAINED AT ALL TIMES. TEMPORARY ACCESS RESTRICTIONS WILL ONLY BE PERMITTED WHERE REQUIRED TO FACILITATE UNDERGROUND SERVICING, ASPHALT AND CONCRETE PLACEMENT. THE CONTRACTOR SHALL PROVIDE 48 HOURS NOTICE TO THE COUNTY AND THE AFFECTED PROPERTY OWNERS PRIOR TO ACCESS INTERRUPTION.
12. ALL PROPERTY BARS DISTURBED OR DAMAGED DURING CONSTRUCTION SHALL BE REPLACED BY THE CONTRACTOR AT THE CONCLUSION OF THE CONTRACT, AT THEIR EXPENSE.
13. ALL DIMENSIONS SHALL BE CHECKED AND VERIFIED IN THE FIELD BY THE CONTRACTOR PRIOR TO CONSTRUCTION. ANY DISCREPANCIES SHALL BE REPORTED IMMEDIATELY TO THE ENGINEER.
14. EXISTING SIGNAGE WITHIN THE ROAD ALLOWANCE SHALL BE REMOVED AND SALVAGED BY THE CONTRACTOR PRIOR TO CONSTRUCTION AND REINSTALLED UPON COMPLETION. REGULATORY SIGNAGE SHALL REMAIN IN PLACE AT ALL TIMES.

No.	REVISION	BY	DATE
3.	ISSUED FOR TENDER	JD	2022-11-30
2.	ISSUED FOR 90% REVIEW	JD	2022-03-11
1.	ISSUED FOR 50% REVIEW	JD	2019-11-05

ENGAGE ENGINEERING
www.engageeng.ca • 171 King Street, Suite 120, Peterborough, ON • Phone: (705) 750-0427

RECONSTRUCTION OF BOBCAYGEON ROAD

TOWNSHIP OF MINDEN HILLS


PROPOSED CROSS SECTIONS

MINDEN, ON


DRAWN BY: J.DUNN	STAMP:
DESIGNED BY: J.DUNN	
APPROVED BY: P.HURLEY	
DATE: 2022-03-11	
SCALE: 1:150	

PROJECT NUMBER:	SHEET NAME:	SHEET:
19044	XS3	24 of 35


19044-SR2
Date May. 16, 2023 - 10:40 am Plotted by JDunn File name S:\01 - Projects\19000\19044 - REP Minden Hills - Bobcaygeon Road\02 Design\01 - Drawings\Current Drawings\19044-SR2.dwg

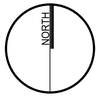


BOBCAYGEON ROAD STA: 1+740

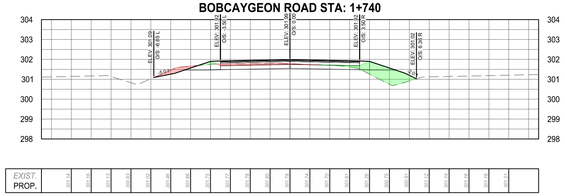


BOBCAYGEON ROAD STA: 1+760

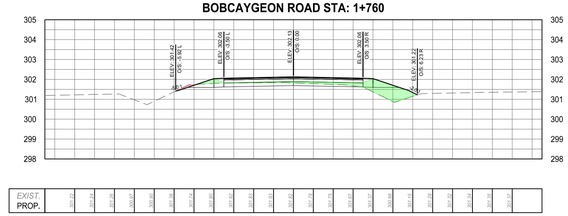


BOBCAYGEON ROAD STA: 1+780

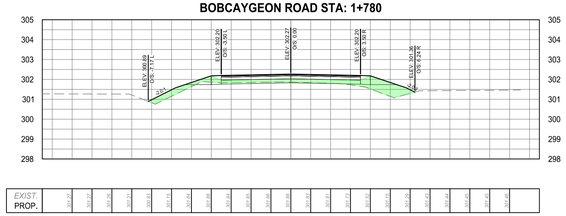


BOBCAYGEON ROAD STA: 1+806

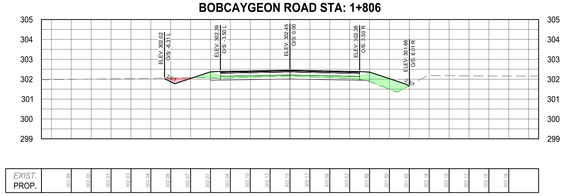

BOBCAYGEON ROAD STA: 1+820

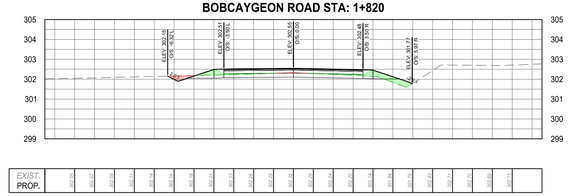


BOBCAYGEON ROAD STA: 1+847

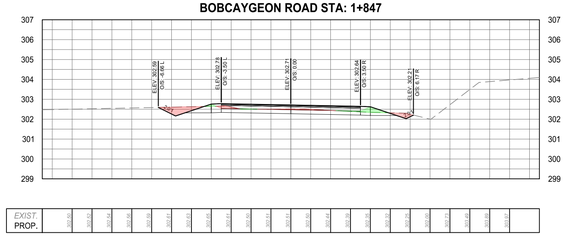

BOBCAYGEON ROAD STA: 1+860




BOBCAYGEON ROAD STA: 1+875.01

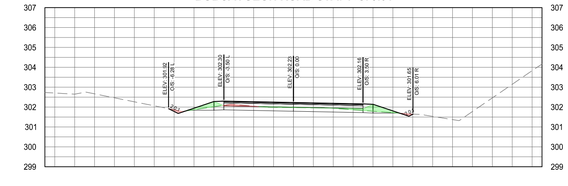


BOBCAYGEON ROAD STA: 1+900




BOBCAYGEON ROAD STA: 1+920

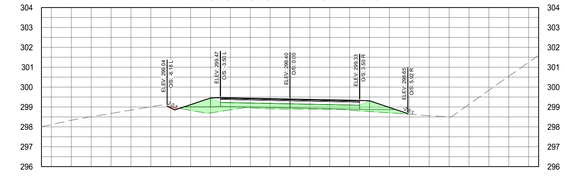

BOBCAYGEON ROAD STA: 1+940

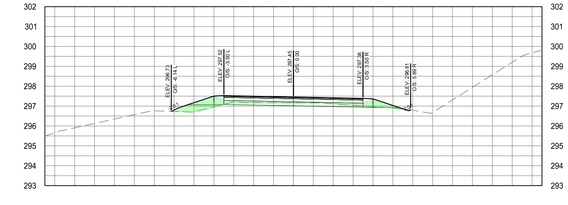

BOBCAYGEON ROAD STA: 1+966.50

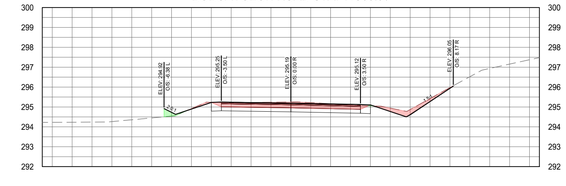

NOTES:

1. ALL CONSTRUCTION AND MATERIALS TO BE IN ACCORDANCE WITH:
   - -ONTARIO PROVINCIAL STANDARD DRAWINGS & SPECIFICATIONS
   - -APPLICABLE CONTRACT DOCUMENTS AND ALL SPECIFICATIONS REFERENCED HEREIN.
2. THE CONTRACTOR SHALL CONSTRUCT ALL WORK IN ACCORDANCE WITH THE OCCUPATIONAL HEALTH AND SAFETY ACT, HEALTH AND SAFETY REGULATIONS FOR CONSTRUCTION PROJECTS.
3. THE CONTRACTOR SHALL RESTORE OR REPLACE DAMAGED SERVICES TO EXISTING OR BETTER CONDITION.
4. THE CONTRACTOR SHALL RESTORE ALL DISTURBED AREAS TO EXISTING OR BETTER CONDITION, OR PER THE ENGINEERING AND LANDSCAPE SPECIFICATIONS REFERENCED HEREIN.
5. THE CONTRACTOR SHALL COORDINATE AND PAY FOR ALL TRAFFIC CONTROL AND SAFETY MEASURES IN ACCORDANCE WITH THE ONTARIO TRAFFIC MANUAL, BOOK 7, TEMPORARY CONDITIONS.
6. THE CONTRACTOR SHALL DISPOSE OF ALL WASTE MATERIALS IN ACCORDANCE WITH THE MINISTRY OF THE ENVIRONMENT GUIDELINES AND LOCAL MUNICIPAL BYLAWS.
7. WHERE UTILITIES ARE SHOWN ON THE CONTRACT DRAWINGS, THEIR LOCATION IS APPROXIMATE. THE CONTRACTOR IS RESPONSIBLE FOR VERIFYING THE LOCATION OF ALL EXISTING UTILITIES PRIOR TO CONSTRUCTION.
8. THE CONTRACTOR IS RESPONSIBLE FOR OBTAINING ALL NECESSARY PERMITS TO COMPLETE THE WORK INCLUDING ROAD CUT PERMITS, OCCUPANCY PERMITS, ENCROACHMENT AGREEMENTS.
9. ANY UTILITY POLES THAT MAY BE UNDERMINED BY THE CONSTRUCTION ACTIVITY ARE TO BE BRACED. THE CONTRACTOR SHALL MAKE THE NECESSARY ARRANGEMENTS TO HAVE THE POLES BRACED IN ACCORDANCE WITH THE APPROPRIATE UTILITY REQUIREMENTS.
10. ALL EROSION AND SEDIMENT CONTROL MEASURES IDENTIFIED ON THE CONTRACT DRAWINGS ARE TO BE IN PLACE PRIOR TO THE START OF CONSTRUCTION.
11. ACCESS TO ALL PRIVATE PROPERTIES FRONTING THE CONSTRUCTION SHALL BE MAINTAINED AT ALL TIMES. TEMPORARY ACCESS RESTRICTIONS WILL ONLY BE PERMITTED WHERE REQUIRED TO FACILITATE UNDERGROUND SERVICING, ASPHALT AND CONCRETE PLACEMENT. THE CONTRACTOR SHALL PROVIDE 48 HOURS NOTICE TO THE COUNTY AND THE AFFECTED PROPERTY OWNERS PRIOR TO ACCESS INTERRUPTION.
12. ALL PROPERTY BARS DISTURBED OR DAMAGED DURING CONSTRUCTION SHALL BE REPLACED BY THE CONTRACTOR AT THE CONCLUSION OF THE CONTRACT, AT THEIR EXPENSE.
13. ALL DIMENSIONS SHALL BE CHECKED AND VERIFIED IN THE FIELD BY THE CONTRACTOR PRIOR TO CONSTRUCTION. ANY DISCREPANCIES SHALL BE REPORTED IMMEDIATELY TO THE ENGINEER.
14. EXISTING SIGNAGE WITHIN THE ROAD ALLOWANCE SHALL BE REMOVED AND SALVAGED BY THE CONTRACTOR PRIOR TO CONSTRUCTION AND REINSTALLED UPON COMPLETION. REGULATORY SIGNAGE SHALL REMAIN IN PLACE AT ALL TIMES.

No.	REVISION	BY	DATE
3.	ISSUED FOR TENDER	JD	2022-11-30
2.	ISSUED FOR 90% REVIEW	JD	2022-03-11
1.	ISSUED FOR 50% REVIEW	JD	2019-11-05

ENGAGE ENGINEERING
www.engageeng.ca • 171 King Street, Suite 120, Peterborough, ON • Phone: (705) 750-0427

RECONSTRUCTION OF BOBCAYGEON ROAD

TOWNSHIP OF MINDEN HILLS


PROPOSED CROSS SECTIONS


MINDEN, ON


DRAWN BY: J.DUNN	STAMP:
DESIGNED BY: J.DUNN	
APPROVED BY: P.HURLEY	
DATE: 2022-03-11	
SCALE: 1:150	


PROJECT NUMBER:	SHEET NAME:	SHEET:
19044	XS4	25 of 35


19044-SR2
Date May. 16, 2023 - 10:41 am Plotted by JDunn File name S:\01 - Projects\19000-19044 - REP Minden Hills - Bobcaygeon Road\02 Design\01 - Drawings\Current Drawings\19044-SR2.dwg

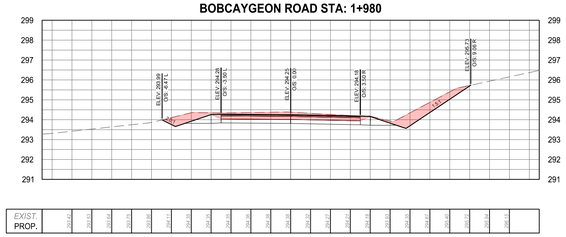


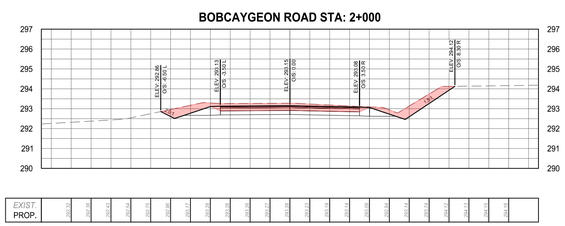


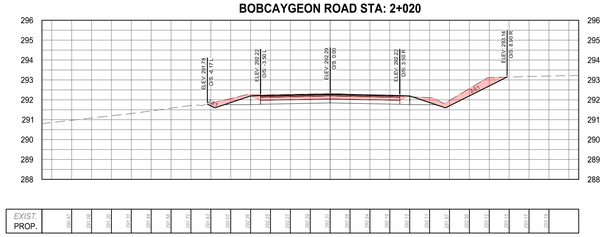


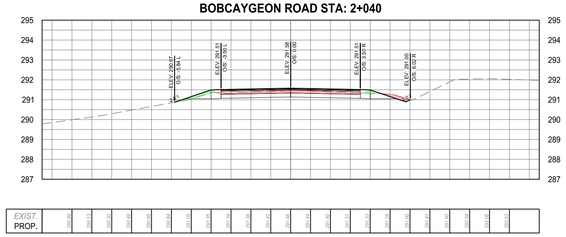


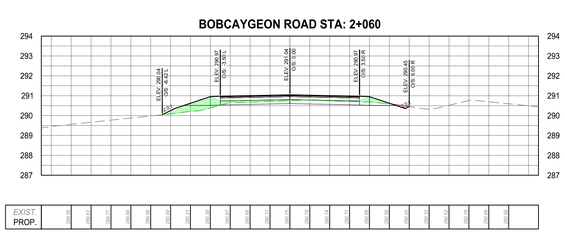


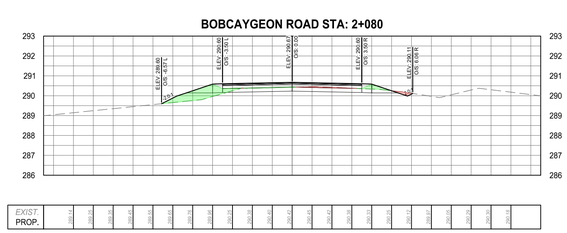


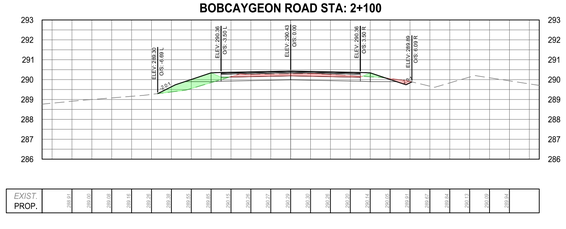


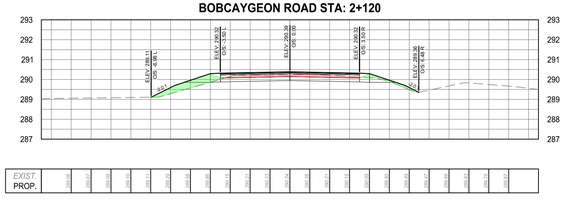


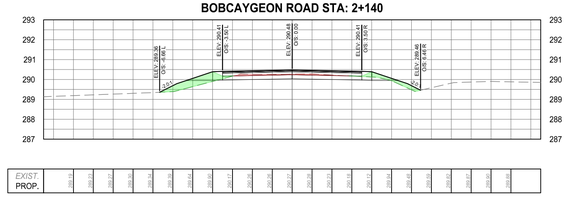

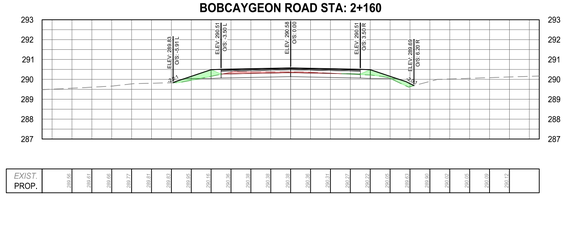

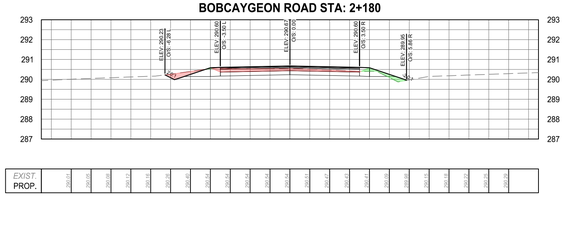

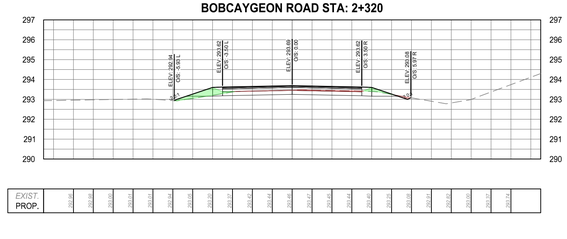

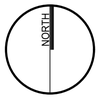

NOTES:

1. ALL CONSTRUCTION AND MATERIALS TO BE IN ACCORDANCE WITH:
   - -ONTARIO PROVINCIAL STANDARD DRAWINGS & SPECIFICATIONS
   - -APPLICABLE CONTRACT DOCUMENTS AND ALL SPECIFICATIONS REFERENCED HEREIN.
2. THE CONTRACTOR SHALL CONSTRUCT ALL WORK IN ACCORDANCE WITH THE OCCUPATIONAL HEALTH AND SAFETY ACT, HEALTH AND SAFETY REGULATIONS FOR CONSTRUCTION PROJECTS.
3. THE CONTRACTOR SHALL RESTORE OR REPLACE DAMAGED SERVICES TO EXISTING OR BETTER CONDITION.
4. THE CONTRACTOR SHALL RESTORE ALL DISTURBED AREAS TO EXISTING OR BETTER CONDITION, OR PER THE ENGINEERING AND LANDSCAPE SPECIFICATIONS REFERENCED HEREIN.
5. THE CONTRACTOR SHALL COORDINATE AND PAY FOR ALL TRAFFIC CONTROL AND SAFETY MEASURES IN ACCORDANCE WITH THE ONTARIO TRAFFIC MANUAL, BOOK 7, TEMPORARY CONDITIONS.
6. THE CONTRACTOR SHALL DISPOSE OF ALL WASTE MATERIALS IN ACCORDANCE WITH THE MINISTRY OF THE ENVIRONMENT GUIDELINES AND LOCAL MUNICIPAL BYLAWS.
7. WHERE UTILITIES ARE SHOWN ON THE CONTRACT DRAWINGS, THEIR LOCATION IS APPROXIMATE. THE CONTRACTOR IS RESPONSIBLE FOR VERIFYING THE LOCATION OF ALL EXISTING UTILITIES PRIOR TO CONSTRUCTION.
8. THE CONTRACTOR IS RESPONSIBLE FOR OBTAINING ALL NECESSARY PERMITS TO COMPLETE THE WORK INCLUDING ROAD CUT PERMITS, OCCUPANCY PERMITS, ENCROACHMENT AGREEMENTS.
9. ANY UTILITY POLES THAT MAY BE UNDERMINED BY THE CONSTRUCTION ACTIVITY ARE TO BE BRACED. THE CONTRACTOR SHALL MAKE THE NECESSARY ARRANGEMENTS TO HAVE THE POLES BRACED IN ACCORDANCE WITH THE APPROPRIATE UTILITY REQUIREMENTS.
10. ALL EROSION AND SEDIMENT CONTROL MEASURES IDENTIFIED ON THE CONTRACT DRAWINGS ARE TO BE IN PLACE PRIOR TO THE START OF CONSTRUCTION.
11. ACCESS TO ALL PRIVATE PROPERTIES FRONTING THE CONSTRUCTION SHALL BE MAINTAINED AT ALL TIMES. TEMPORARY ACCESS RESTRICTIONS WILL ONLY BE PERMITTED WHERE REQUIRED TO FACILITATE UNDERGROUND SERVICING, ASPHALT AND CONCRETE PLACEMENT. THE CONTRACTOR SHALL PROVIDE 48 HOURS NOTICE TO THE COUNTY AND THE AFFECTED PROPERTY OWNERS PRIOR TO ACCESS INTERRUPTION.
12. ALL PROPERTY BARS DISTURBED OR DAMAGED DURING CONSTRUCTION SHALL BE REPLACED BY THE CONTRACTOR AT THE CONCLUSION OF THE CONTRACT, AT THEIR EXPENSE.
13. ALL DIMENSIONS SHALL BE CHECKED AND VERIFIED IN THE FIELD BY THE CONTRACTOR PRIOR TO CONSTRUCTION. ANY DISCREPANCIES SHALL BE REPORTED IMMEDIATELY TO THE ENGINEER.
14. EXISTING SIGNAGE WITHIN THE ROAD ALLOWANCE SHALL BE REMOVED AND SALVAGED BY THE CONTRACTOR PRIOR TO CONSTRUCTION AND REINSTALLED UPON COMPLETION. REGULATORY SIGNAGE SHALL REMAIN IN PLACE AT ALL TIMES.

No.	REVISION	BY	DATE
3.	ISSUED FOR TENDER	JD	2022-11-30
2.	ISSUED FOR 90% REVIEW	JD	2022-03-11
1.	ISSUED FOR 50% REVIEW	JD	2019-11-05

ENGAGE ENGINEERING
www.engageeng.ca • 171 King Street, Suite 120, Peterborough, ON • Phone: (705) 750-0427

RECONSTRUCTION OF BOBCAYGEON ROAD

TOWNSHIP OF MINDEN HILLS


PROPOSED CROSS SECTIONS


MINDEN, ON


DRAWN BY: J.DUNN	STAMP:
DESIGNED BY: J.DUNN	
APPROVED BY: P.HURLEY	
DATE: 2022-03-11	
SCALE: 1:150	


PROJECT NUMBER:	SHEET NAME:	SHEET:
19044	XS5	26 of 35


19044-SR2
Date: May. 16, 2023 - 10:41 am Plotted by: JDunn File name: S:\01 - Projects\19000\19044 - REP Minden Hills - Bobcaygeon Road\02 Design\01 - Drawings\Current Drawings\19044-SR2.dwg

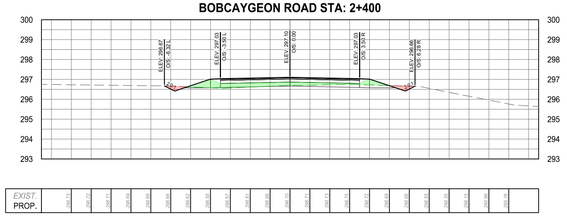


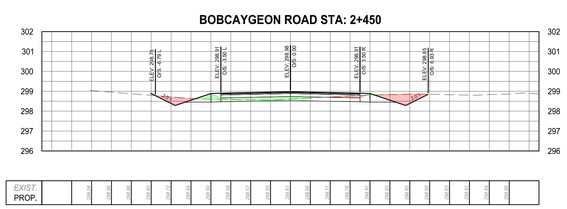


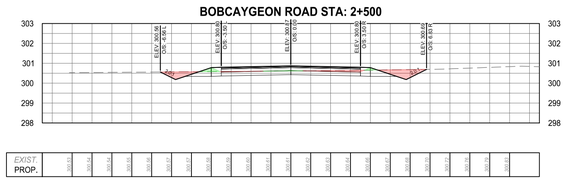


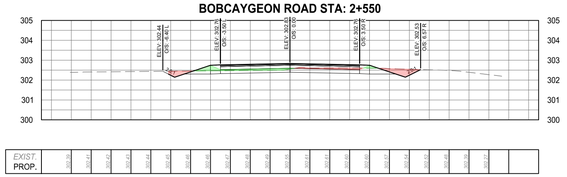


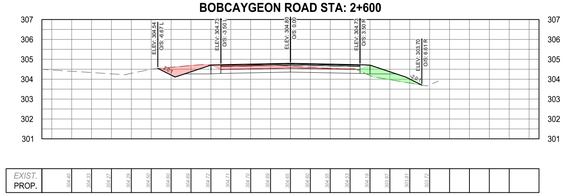


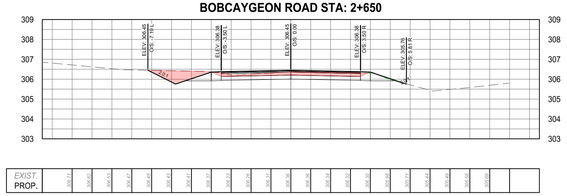


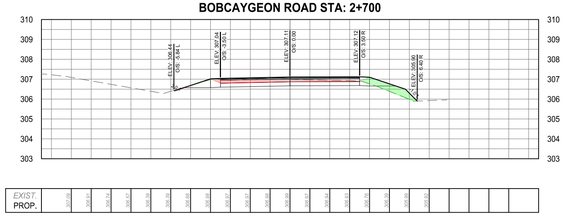


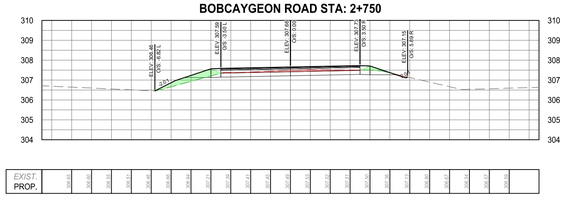

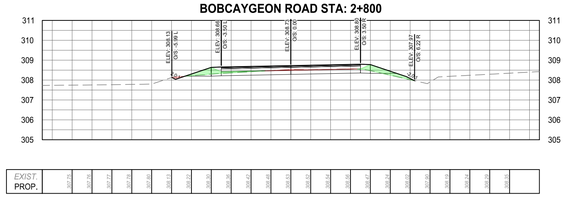

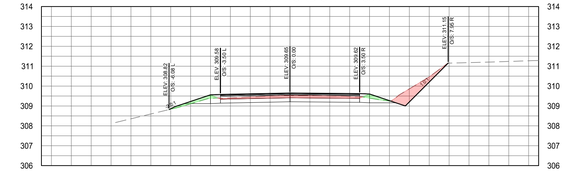

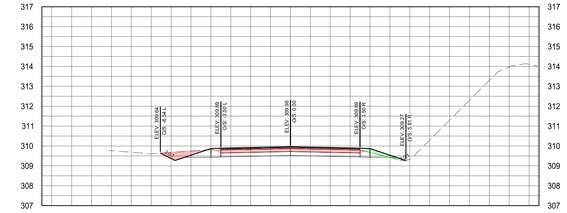

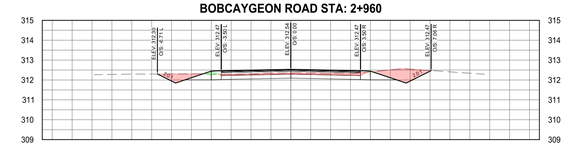

NOTES:

1. ALL CONSTRUCTION AND MATERIALS TO BE IN ACCORDANCE WITH:
   - -ONTARIO PROVINCIAL STANDARD DRAWINGS & SPECIFICATIONS
   - -APPLICABLE CONTRACT DOCUMENTS AND ALL SPECIFICATIONS REFERENCED HEREIN.
2. THE CONTRACTOR SHALL CONSTRUCT ALL WORK IN ACCORDANCE WITH THE OCCUPATIONAL HEALTH AND SAFETY ACT, HEALTH AND SAFETY REGULATIONS FOR CONSTRUCTION PROJECTS.
3. THE CONTRACTOR SHALL RESTORE OR REPLACE DAMAGED SERVICES TO EXISTING OR BETTER CONDITION.
4. THE CONTRACTOR SHALL RESTORE ALL DISTURBED AREAS TO EXISTING OR BETTER CONDITION, OR PER THE ENGINEERING AND LANDSCAPE SPECIFICATIONS REFERENCED HEREIN.
5. THE CONTRACTOR SHALL COORDINATE AND PAY FOR ALL TRAFFIC CONTROL AND SAFETY MEASURES IN ACCORDANCE WITH THE ONTARIO TRAFFIC MANUAL, BOOK 7, TEMPORARY CONDITIONS.
6. THE CONTRACTOR SHALL DISPOSE OF ALL WASTE MATERIALS IN ACCORDANCE WITH THE MINISTRY OF THE ENVIRONMENT GUIDELINES AND LOCAL MUNICIPAL BYLAWS.
7. WHERE UTILITIES ARE SHOWN ON THE CONTRACT DRAWINGS, THEIR LOCATION IS APPROXIMATE. THE CONTRACTOR IS RESPONSIBLE FOR VERIFYING THE LOCATION OF ALL EXISTING UTILITIES PRIOR TO CONSTRUCTION.
8. THE CONTRACTOR IS RESPONSIBLE FOR OBTAINING ALL NECESSARY PERMITS TO COMPLETE THE WORK INCLUDING ROAD CUT PERMITS, OCCUPANCY PERMITS, ENCROACHMENT AGREEMENTS.
9. ANY UTILITY POLES THAT MAY BE UNDERMINED BY THE CONSTRUCTION ACTIVITY ARE TO BE BRACED. THE CONTRACTOR SHALL MAKE THE NECESSARY ARRANGEMENTS TO HAVE THE POLES BRACED IN ACCORDANCE WITH THE APPROPRIATE UTILITY REQUIREMENTS.
10. ALL EROSION AND SEDIMENT CONTROL MEASURES IDENTIFIED ON THE CONTRACT DRAWINGS ARE TO BE IN PLACE PRIOR TO THE START OF CONSTRUCTION.
11. ACCESS TO ALL PRIVATE PROPERTIES FRONTING THE CONSTRUCTION SHALL BE MAINTAINED AT ALL TIMES. TEMPORARY ACCESS RESTRICTIONS WILL ONLY BE PERMITTED WHERE REQUIRED TO FACILITATE UNDERGROUND SERVICING, ASPHALT AND CONCRETE PLACEMENT. THE CONTRACTOR SHALL PROVIDE 48 HOURS NOTICE TO THE COUNTY AND THE AFFECTED PROPERTY OWNERS PRIOR TO ACCESS INTERRUPTION.
12. ALL PROPERTY BARS DISTURBED OR DAMAGED DURING CONSTRUCTION SHALL BE REPLACED BY THE CONTRACTOR AT THE CONCLUSION OF THE CONTRACT, AT THEIR EXPENSE.
13. ALL DIMENSIONS SHALL BE CHECKED AND VERIFIED IN THE FIELD BY THE CONTRACTOR PRIOR TO CONSTRUCTION. ANY DISCREPANCIES SHALL BE REPORTED IMMEDIATELY TO THE ENGINEER.
14. EXISTING SIGNAGE WITHIN THE ROAD ALLOWANCE SHALL BE REMOVED AND SALVAGED BY THE CONTRACTOR PRIOR TO CONSTRUCTION AND REINSTALLED UPON COMPLETION. REGULATORY SIGNAGE SHALL REMAIN IN PLACE AT ALL TIMES.

No.	REVISION	BY	DATE
3.	ISSUED FOR TENDER	JD	2022-11-30
2.	ISSUED FOR 90% REVIEW	JD	2022-03-11
1.	ISSUED FOR 50% REVIEW	JD	2019-11-05

ENGAGE ENGINEERING
www.engageeng.ca • 171 King Street, Suite 120, Peterborough, ON • Phone: (705) 755-0427

RECONSTRUCTION OF BOBCAYGEON ROAD

TOWNSHIP OF MINDEN HILLS

PROPOSED CROSS SECTIONS


MINDEN, ON

DRAWN BY: J.DUNN	STAMP:
DESIGNED BY: J.DUNN	
APPROVED BY: P.HURLEY	
DATE: 2022-03-11	
SCALE:	


PROJECT NUMBER:	SHEET NAME:	SHEET:
19044	XS6	27 of 35

19044-SR2
Date: May. 16, 2023 - 10:41 am Plotted by: JDunn File name: S:\01 - Projects\19000\19044 - REP Minden Hills - Bobcaygeon Road\02 Design\01 - Drawings\Current Drawings\19044-SR2.dwg


BOBCAYGEON ROAD STA: 3+000

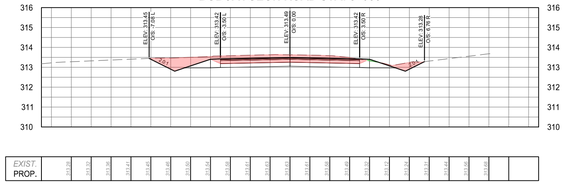


BOBCAYGEON ROAD STA: 3+050

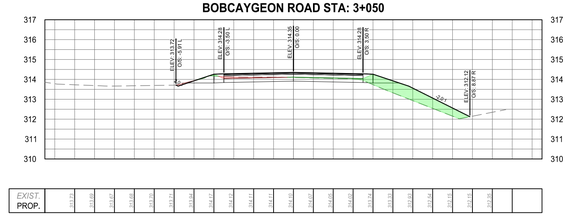


BOBCAYGEON ROAD STA: 3+100

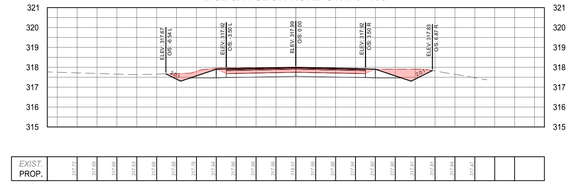


BOBCAYGEON ROAD STA: 3+150

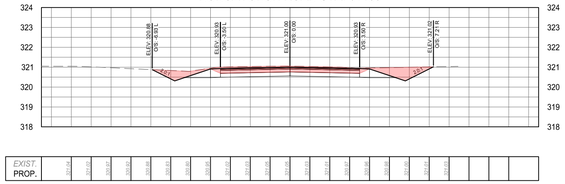


BOBCAYGEON ROAD STA: 3+200

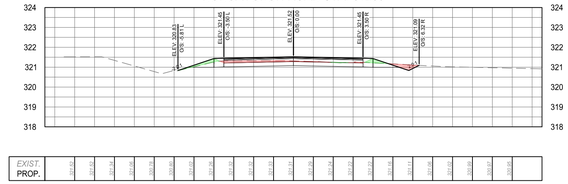


BOBCAYGEON ROAD STA: 3+250

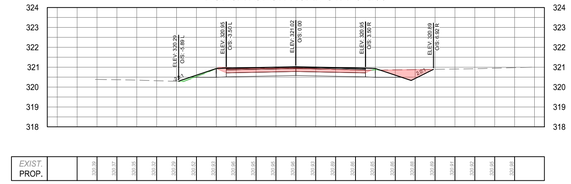


BOBCAYGEON ROAD STA: 3+300

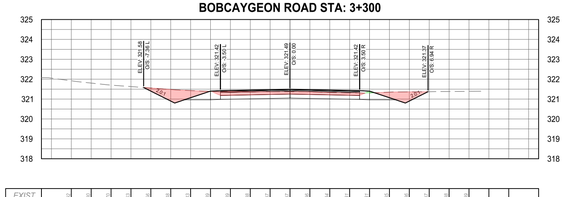


BOBCAYGEON ROAD STA: 3+350

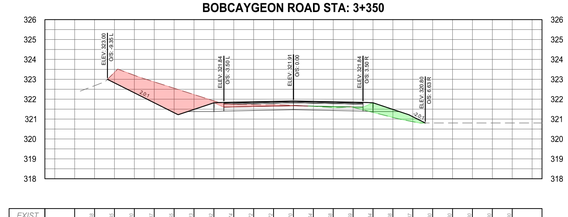


BOBCAYGEON ROAD STA: 3+400

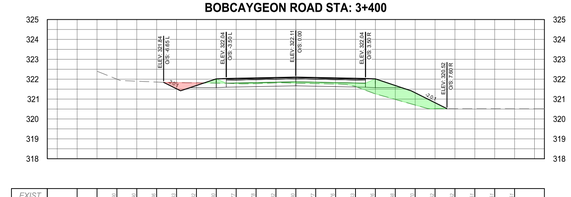


BOBCAYGEON ROAD STA: 3+450

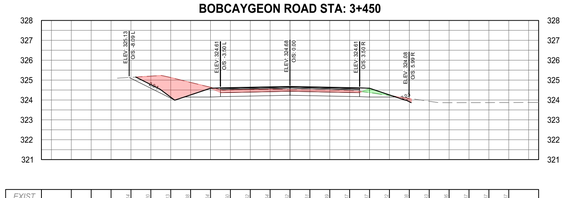

BOBCAYGEON ROAD STA: 3+500

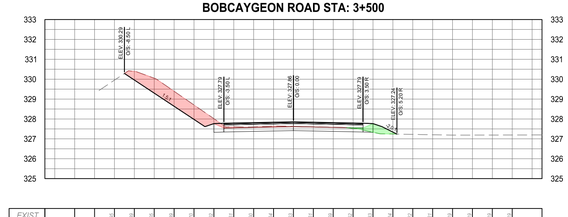

BOBCAYGEON ROAD STA: 3+550

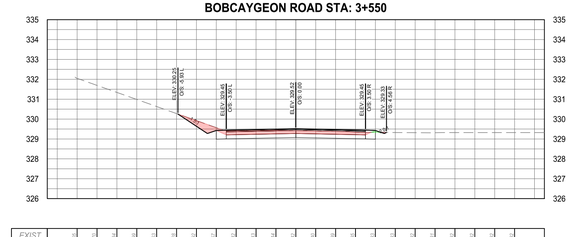

NOTES:

1. ALL CONSTRUCTION AND MATERIALS TO BE IN ACCORDANCE WITH:
   - -ONTARIO PROVINCIAL STANDARD DRAWINGS & SPECIFICATIONS
   - -APPLICABLE CONTRACT DOCUMENTS AND ALL SPECIFICATIONS REFERENCED HEREIN.
2. THE CONTRACTOR SHALL CONSTRUCT ALL WORK IN ACCORDANCE WITH THE OCCUPATIONAL HEALTH AND SAFETY ACT, HEALTH AND SAFETY REGULATIONS FOR CONSTRUCTION PROJECTS.
3. THE CONTRACTOR SHALL RESTORE OR REPLACE DAMAGED SERVICES TO EXISTING OR BETTER CONDITION.
4. THE CONTRACTOR SHALL RESTORE ALL DISTURBED AREAS TO EXISTING OR BETTER CONDITION, OR PER THE ENGINEERING AND LANDSCAPE SPECIFICATIONS REFERENCED HEREIN.
5. THE CONTRACTOR SHALL COORDINATE AND PAY FOR ALL TRAFFIC CONTROL AND SAFETY MEASURES IN ACCORDANCE WITH THE ONTARIO TRAFFIC MANUAL, BOOK 7, TEMPORARY CONDITIONS.
6. THE CONTRACTOR SHALL DISPOSE OF ALL WASTE MATERIALS IN ACCORDANCE WITH THE MINISTRY OF THE ENVIRONMENT GUIDELINES AND LOCAL MUNICIPAL BYLAWS.
7. WHERE UTILITIES ARE SHOWN ON THE CONTRACT DRAWINGS, THEIR LOCATION IS APPROXIMATE. THE CONTRACTOR IS RESPONSIBLE FOR VERIFYING THE LOCATION OF ALL EXISTING UTILITIES PRIOR TO CONSTRUCTION.
8. THE CONTRACTOR IS RESPONSIBLE FOR OBTAINING ALL NECESSARY PERMITS TO COMPLETE THE WORK INCLUDING ROAD CUT PERMITS, OCCUPANCY PERMITS, ENCROACHMENT AGREEMENTS.
9. ANY UTILITY POLES THAT MAY BE UNDERMINED BY THE CONSTRUCTION ACTIVITY ARE TO BE BRACED. THE CONTRACTOR SHALL MAKE THE NECESSARY ARRANGEMENTS TO HAVE THE POLES BRACED IN ACCORDANCE WITH THE APPROPRIATE UTILITY REQUIREMENTS.
10. ALL EROSION AND SEDIMENT CONTROL MEASURES IDENTIFIED ON THE CONTRACT DRAWINGS ARE TO BE IN PLACE PRIOR TO THE START OF CONSTRUCTION.
11. ACCESS TO ALL PRIVATE PROPERTIES FRONTING THE CONSTRUCTION SHALL BE MAINTAINED AT ALL TIMES. TEMPORARY ACCESS RESTRICTIONS WILL ONLY BE PERMITTED WHERE REQUIRED TO FACILITATE UNDERGROUND SERVICING, ASPHALT AND CONCRETE PLACEMENT. THE CONTRACTOR SHALL PROVIDE 48 HOURS NOTICE TO THE COUNTY AND THE AFFECTED PROPERTY OWNERS PRIOR TO ACCESS INTERRUPTION.
12. ALL PROPERTY BARS DISTURBED OR DAMAGED DURING CONSTRUCTION SHALL BE REPLACED BY THE CONTRACTOR AT THE CONCLUSION OF THE CONTRACT, AT THEIR EXPENSE.
13. ALL DIMENSIONS SHALL BE CHECKED AND VERIFIED IN THE FIELD BY THE CONTRACTOR PRIOR TO CONSTRUCTION. ANY DISCREPANCIES SHALL BE REPORTED IMMEDIATELY TO THE ENGINEER.
14. EXISTING SIGNAGE WITHIN THE ROAD ALLOWANCE SHALL BE REMOVED AND SALVAGED BY THE CONTRACTOR PRIOR TO CONSTRUCTION AND REINSTALLED UPON COMPLETION. REGULATORY SIGNAGE SHALL REMAIN IN PLACE AT ALL TIMES.

No.	REVISION	BY	DATE
3.	ISSUED FOR TENDER	JD	2022-11-30
2.	ISSUED FOR 90% REVIEW	JD	2022-03-11
1.	ISSUED FOR 50% REVIEW	JD	2019-11-05

ENGAGE ENGINEERING
www.engageeng.ca • 171 King Street, Suite 120, Peterborough, ON • Phone: (705) 755-0427

RECONSTRUCTION OF BOBCAYGEON ROAD

TOWNSHIP OF MINDEN HILLS


PROPOSED CROSS SECTIONS


MINDEN, ON


DRAWN BY: J.DUNN	STAMP:
DESIGNED BY: J.DUNN	
APPROVED BY: P.HURLEY	
DATE: 2022-03-11	
SCALE:	


PROJECT NUMBER:	SHEET NAME:	SHEET:
19044	XS7	28 of 35

19044-SR2
Date: May, 16, 2023 - 10:41 am Plotted by: JDunn File name: S:\01 - Projects\19000\19044 - REP Minden Hills - Bobcaygeon Road\02 Design\01 - Drawings\Current Drawings\19044-SR2.dwg

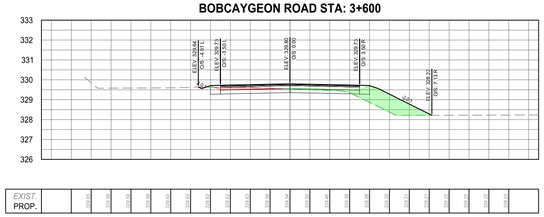

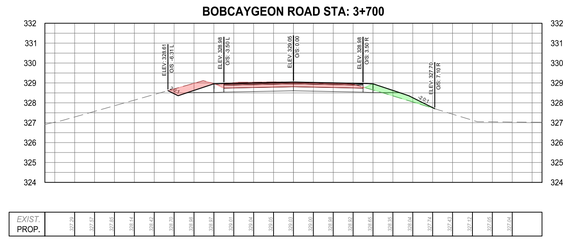

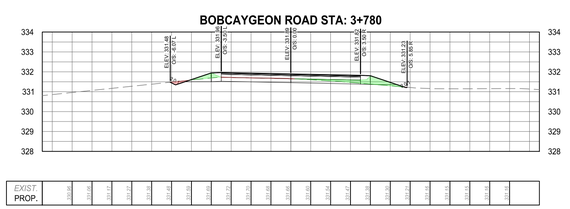

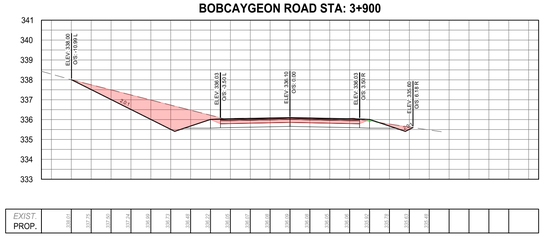

NORTH

NOTES:

1. ALL CONSTRUCTION AND MATERIALS TO BE IN ACCORDANCE WITH:
   -ONTARIO PROVINCIAL STANDARD DRAWINGS & SPECIFICATIONS
   -APPLICABLE CONTRACT DOCUMENTS AND ALL SPECIFICATIONS REFERENCED HEREIN.
2. THE CONTRACTOR SHALL CONSTRUCT ALL WORK IN ACCORDANCE WITH THE OCCUPATIONAL HEALTH AND SAFETY ACT, HEALTH AND SAFETY REGULATIONS FOR CONSTRUCTION PROJECTS.
3. THE CONTRACTOR SHALL RESTORE OR REPLACE DAMAGED SERVICES TO EXISTING OR BETTER CONDITION.
4. THE CONTRACTOR SHALL RESTORE ALL DISTURBED AREAS TO EXISTING OR BETTER CONDITION, OR PER THE ENGINEERING AND LANDSCAPE SPECIFICATIONS REFERENCED HEREIN.
5. THE CONTRACTOR SHALL COORDINATE AND PAY FOR ALL TRAFFIC CONTROL AND SAFETY MEASURES IN ACCORDANCE WITH THE ONTARIO TRAFFIC MANUAL, BOOK 7, TEMPORARY CONDITIONS.
6. THE CONTRACTOR SHALL DISPOSE OF ALL WASTE MATERIALS IN ACCORDANCE WITH THE MINISTRY OF THE ENVIRONMENT GUIDELINES AND LOCAL MUNICIPAL BYLAWS.
7. WHERE UTILITIES ARE SHOWN ON THE CONTRACT DRAWINGS, THEIR LOCATION IS APPROXIMATE. THE CONTRACTOR IS RESPONSIBLE FOR VERIFYING THE LOCATION OF ALL EXISTING UTILITIES PRIOR TO CONSTRUCTION.
8. THE CONTRACTOR IS RESPONSIBLE FOR OBTAINING ALL NECESSARY PERMITS TO COMPLETE THE WORK INCLUDING ROAD CUT PERMITS, OCCUPANCY PERMITS, ENCROACHMENT AGREEMENTS.
9. ANY UTILITY POLES THAT MAY BE UNDERMINED BY THE CONSTRUCTION ACTIVITY ARE TO BE BRACED. THE CONTRACTOR SHALL MAKE THE NECESSARY ARRANGEMENTS TO HAVE THE POLES BRACED IN ACCORDANCE WITH THE APPROPRIATE UTILITY REQUIREMENTS.
10. ALL EROSION AND SEDIMENT CONTROL MEASURES IDENTIFIED ON THE CONTRACT DRAWINGS ARE TO BE IN PLACE PRIOR TO THE START OF CONSTRUCTION.
11. ACCESS TO ALL PRIVATE PROPERTIES FRONTING THE CONSTRUCTION SHALL BE MAINTAINED AT ALL TIMES. TEMPORARY ACCESS RESTRICTIONS WILL ONLY BE PERMITTED WHERE REQUIRED TO FACILITATE UNDERGROUND SERVICING, ASPHALT AND CONCRETE PLACEMENT. THE CONTRACTOR SHALL PROVIDE 48 HOURS NOTICE TO THE COUNTY AND THE AFFECTED PROPERTY OWNERS PRIOR TO ACCESS INTERRUPTION.
12. ALL PROPERTY BARS DISTURBED OR DAMAGED DURING CONSTRUCTION SHALL BE REPLACED BY THE CONTRACTOR AT THE CONCLUSION OF THE CONTRACT, AT THEIR EXPENSE.
13. ALL DIMENSIONS SHALL BE CHECKED AND VERIFIED IN THE FIELD BY THE CONTRACTOR PRIOR TO CONSTRUCTION. ANY DISCREPANCIES SHALL BE REPORTED IMMEDIATELY TO THE ENGINEER.
14. EXISTING SIGNAGE WITHIN THE ROAD ALLOWANCE SHALL BE REMOVED AND SALVAGED BY THE CONTRACTOR PRIOR TO CONSTRUCTION AND REINSTALLED UPON COMPLETION. REGULATORY SIGNAGE SHALL REMAIN IN PLACE AT ALL TIMES.

No.	REVISION	BY	DATE
3.	ISSUED FOR TENDER	JD	2022-11-30
2.	ISSUED FOR 90% REVIEW	JD	2022-03-11
1.	ISSUED FOR 50% REVIEW	JD	2019-11-05

ENGAGE ENGINEERING
www.engageeng.ca • 171 King Street, Suite 120, Peterborough, ON • Phone: (705) 750-0427

RECONSTRUCTION OF BOBCAYGEON ROAD

TOWNSHIP OF MINDEN HILLS

PROPOSED CROSS SECTIONS


MINDEN, ON

DRAWN BY: J.DUNN	STAMP:
DESIGNED BY: J.DUNN	
APPROVED BY: P.HURLEY	
DATE: 2022-03-11	
SCALE:	


PROJECT NUMBER:	SHEET NAME:	SHEET:
19044	XS8	29 of 35

19044-SR2
Date May. 16, 2023 - 10:42 am Plotted by JDunn File name S:\01 - Projects\19000\19044 - REP Minden Hills - Bobcaygeon Road\02 Design\01 - Drawings\Current Drawings\19044-SR2.dwg


SCOTCH LINE E_2023 STA: 2+050

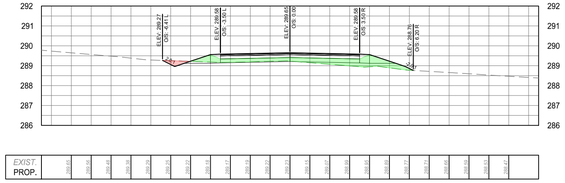


SCOTCH LINE E_2023 STA: 2+100

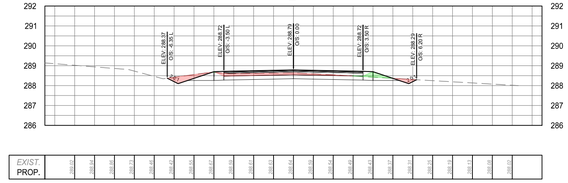


SCOTCH LINE E_2023 STA: 2+150

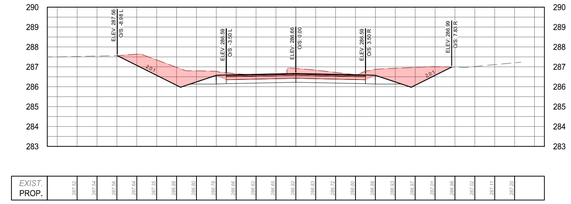


SCOTCH LINE E_2023 STA: 2+200

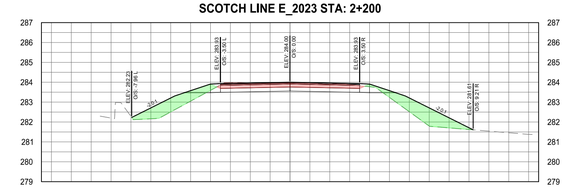


SCOTCH LINE E_2023 STA: 2+250

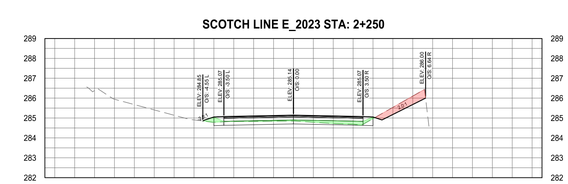


SCOTCH LINE E_2023 STA: 2+300

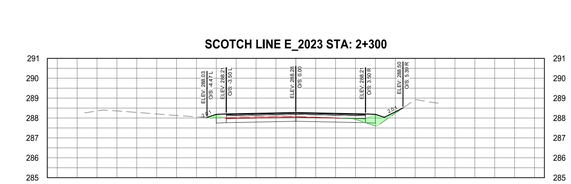


SCOTCH LINE E_2023 STA: 2+350

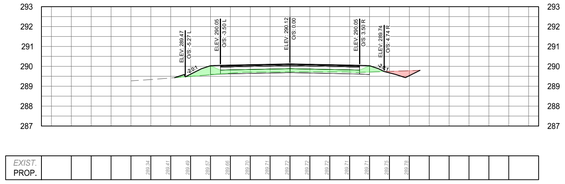


SCOTCH LINE E_2023 STA: 2+400

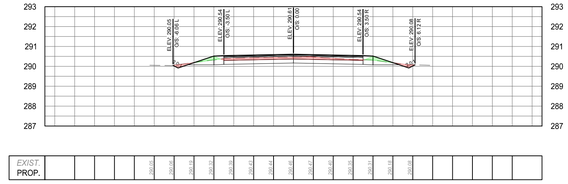


SCOTCH LINE E_2023 STA: 2+450

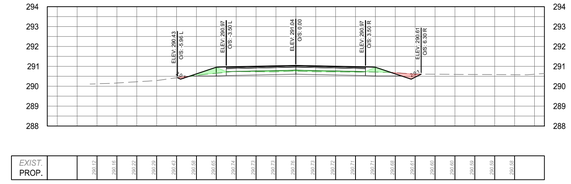


SCOTCH LINE E_2023 STA: 2+500

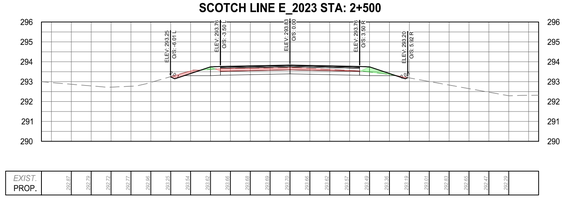


SCOTCH LINE E_2023 STA: 2+550

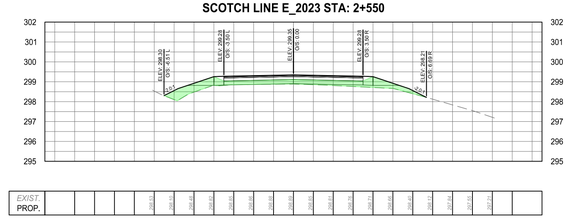

SCOTCH LINE E_2023 STA: 2+600

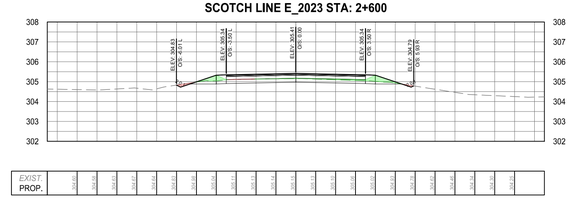

SCOTCH LINE E_2023 STA: 2+650

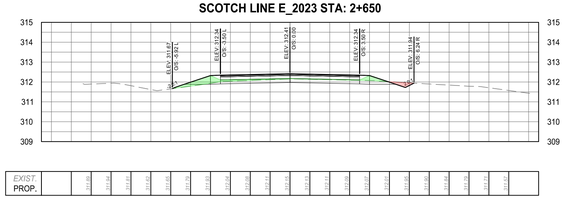

NOTES:

1. ALL CONSTRUCTION AND MATERIALS TO BE IN ACCORDANCE WITH:
   -ONTARIO PROVINCIAL STANDARD DRAWINGS & SPECIFICATIONS
   -APPLICABLE CONTRACT DOCUMENTS AND ALL SPECIFICATIONS REFERENCED HEREIN.
2. THE CONTRACTOR SHALL CONSTRUCT ALL WORK IN ACCORDANCE WITH THE OCCUPATIONAL HEALTH AND SAFETY ACT, HEALTH AND SAFETY REGULATIONS FOR CONSTRUCTION PROJECTS.
3. THE CONTRACTOR SHALL RESTORE OR REPLACE DAMAGED SERVICES TO EXISTING OR BETTER CONDITION.
4. THE CONTRACTOR SHALL RESTORE ALL DISTURBED AREAS TO EXISTING OR BETTER CONDITION, OR PER THE ENGINEERING AND LANDSCAPE SPECIFICATIONS REFERENCED HEREIN.
5. THE CONTRACTOR SHALL COORDINATE AND PAY FOR ALL TRAFFIC CONTROL AND SAFETY MEASURES IN ACCORDANCE WITH THE ONTARIO TRAFFIC MANUAL, BOOK 7, TEMPORARY CONDITIONS.
6. THE CONTRACTOR SHALL DISPOSE OF ALL WASTE MATERIALS IN ACCORDANCE WITH THE MINISTRY OF THE ENVIRONMENT GUIDELINES AND LOCAL MUNICIPAL BYLAWS.
7. WHERE UTILITIES ARE SHOWN ON THE CONTRACT DRAWINGS, THEIR LOCATION IS APPROXIMATE. THE CONTRACTOR IS RESPONSIBLE FOR VERIFYING THE LOCATION OF ALL EXISTING UTILITIES PRIOR TO CONSTRUCTION.
8. THE CONTRACTOR IS RESPONSIBLE FOR OBTAINING ALL NECESSARY PERMITS TO COMPLETE THE WORK INCLUDING ROAD CUT PERMITS, OCCUPANCY PERMITS, ENCROACHMENT AGREEMENTS.
9. ANY UTILITY POLES THAT MAY BE UNDERMINED BY THE CONSTRUCTION ACTIVITY ARE TO BE BRACED. THE CONTRACTOR SHALL MAKE THE NECESSARY ARRANGEMENTS TO HAVE THE POLES BRACED IN ACCORDANCE WITH THE APPROPRIATE UTILITY REQUIREMENTS.
10. ALL EROSION AND SEDIMENT CONTROL MEASURES IDENTIFIED ON THE CONTRACT DRAWINGS ARE TO BE IN PLACE PRIOR TO THE START OF CONSTRUCTION.
11. ACCESS TO ALL PRIVATE PROPERTIES FRONTING THE CONSTRUCTION SHALL BE MAINTAINED AT ALL TIMES. TEMPORARY ACCESS RESTRICTIONS WILL ONLY BE PERMITTED WHERE REQUIRED TO FACILITATE UNDERGROUND SERVICING, ASPHALT AND CONCRETE PLACEMENT. THE CONTRACTOR SHALL PROVIDE 48 HOURS NOTICE TO THE COUNTY AND THE AFFECTED PROPERTY OWNERS PRIOR TO ACCESS INTERRUPTION.
12. ALL PROPERTY BARS DISTURBED OR DAMAGED DURING CONSTRUCTION SHALL BE REPLACED BY THE CONTRACTOR AT THE CONCLUSION OF THE CONTRACT, AT THEIR EXPENSE.
13. ALL DIMENSIONS SHALL BE CHECKED AND VERIFIED IN THE FIELD BY THE CONTRACTOR PRIOR TO CONSTRUCTION. ANY DISCREPANCIES SHALL BE REPORTED IMMEDIATELY TO THE ENGINEER.
14. EXISTING SIGNAGE WITHIN THE ROAD ALLOWANCE SHALL BE REMOVED AND SALVAGED BY THE CONTRACTOR PRIOR TO CONSTRUCTION AND REINSTALLED UPON COMPLETION. REGULATORY SIGNAGE SHALL REMAIN IN PLACE AT ALL TIMES.

No.	REVISION	BY	DATE
3.	ISSUED FOR TENDER	JD	2022-11-30
2.	ISSUED FOR 90% REVIEW	JD	2022-03-11
1.	ISSUED FOR 50% REVIEW	JD	2019-11-05

ENGAGE ENGINEERING
www.engageeng.ca • 171 King Street, Suite 125, Peterborough, ON • Phone: (705) 750-0427

RECONSTRUCTION OF BOBCAYGEON ROAD

TOWNSHIP OF MINDEN HILLS

PROPOSED CROSS SECTIONS


MINDEN, ON

DRAWN BY: J.DUNN	STAMP:
DESIGNED BY: J.DUNN	
APPROVED BY: P.HURLEY	
DATE: 2022-03-11	
SCALE:	


PROJECT NUMBER:	SHEET NAME:	SHEET:
19044	XS9	30 of 35

19044-SR2
Date: May. 16, 2023 - 10:42 am Plotted by: jdunn Filename: S:\01 - Projects\19000\19044 - RFP Minden Hills - Bobcaygeon Road\02 Design\01 - Drawings\Current Drawings\19044-SR2.dwg


SCOTCH LINE E_2023 STA: 2+700

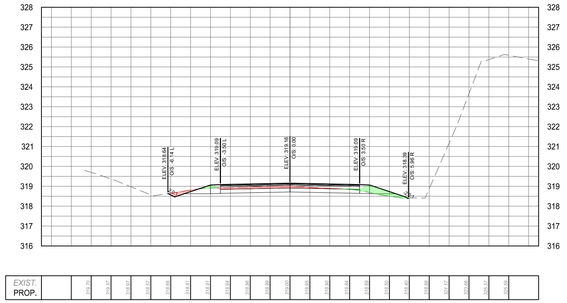


SCOTCH LINE E_2023 STA: 2+750

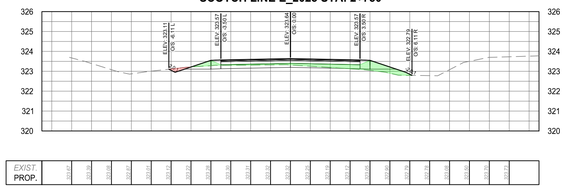

SCOTCH LINE E_2023 STA: 2+800

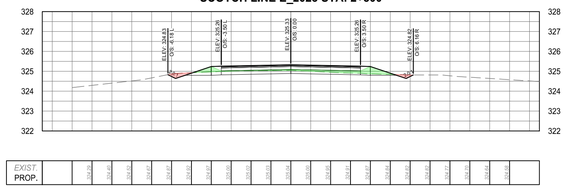


SCOTCH LINE E_2023 STA: 2+850

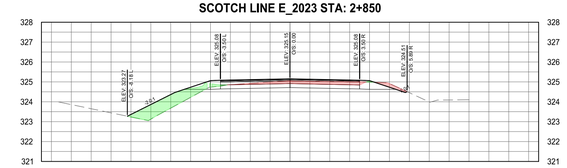


SCOTCH LINE E_2023 STA: 2+900




SCOTCH LINE E_2023 STA: 2+950

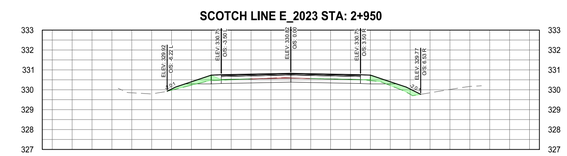


SCOTCH LINE E_2023 STA: 3+000

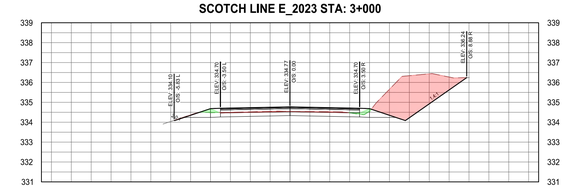

SCOTCH LINE E_2023 STA: 3+050

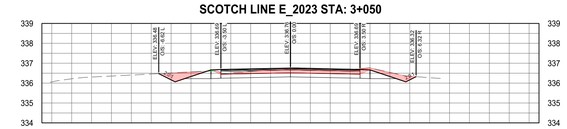

SCOTCH LINE E_2023 STA: 3+100

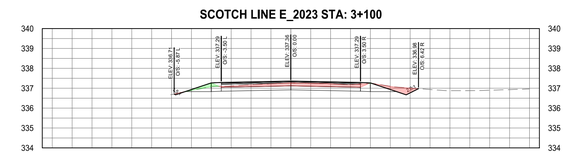

NOTES:

1. ALL CONSTRUCTION AND MATERIALS TO BE IN ACCORDANCE WITH:
   - -ONTARIO PROVINCIAL STANDARD DRAWINGS & SPECIFICATIONS
   - -APPLICABLE CONTRACT DOCUMENTS AND ALL SPECIFICATIONS REFERENCED HEREIN.
2. THE CONTRACTOR SHALL CONSTRUCT ALL WORK IN ACCORDANCE WITH THE OCCUPATIONAL HEALTH AND SAFETY ACT, HEALTH AND SAFETY REGULATIONS FOR CONSTRUCTION PROJECTS.
3. THE CONTRACTOR SHALL RESTORE OR REPLACE DAMAGED SERVICES TO EXISTING OR BETTER CONDITION.
4. THE CONTRACTOR SHALL RESTORE ALL DISTURBED AREAS TO EXISTING OR BETTER CONDITION, OR PER THE ENGINEERING AND LANDSCAPE SPECIFICATIONS REFERENCED HEREIN.
5. THE CONTRACTOR SHALL COORDINATE AND PAY FOR ALL TRAFFIC CONTROL AND SAFETY MEASURES IN ACCORDANCE WITH THE ONTARIO TRAFFIC MANUAL, BOOK 7, TEMPORARY CONDITIONS.
6. THE CONTRACTOR SHALL DISPOSE OF ALL WASTE MATERIALS IN ACCORDANCE WITH THE MINISTRY OF THE ENVIRONMENT GUIDELINES AND LOCAL MUNICIPAL BYLAWS.
7. WHERE UTILITIES ARE SHOWN ON THE CONTRACT DRAWINGS, THEIR LOCATION IS APPROXIMATE. THE CONTRACTOR IS RESPONSIBLE FOR VERIFYING THE LOCATION OF ALL EXISTING UTILITIES PRIOR TO CONSTRUCTION.
8. THE CONTRACTOR IS RESPONSIBLE FOR OBTAINING ALL NECESSARY PERMITS TO COMPLETE THE WORK INCLUDING ROAD CUT PERMITS, OCCUPANCY PERMITS, ENCROACHMENT AGREEMENTS.
9. ANY UTILITY POLES THAT MAY BE UNDERMINED BY THE CONSTRUCTION ACTIVITY ARE TO BE BRACED. THE CONTRACTOR SHALL MAKE THE NECESSARY ARRANGEMENTS TO HAVE THE POLES BRACED IN ACCORDANCE WITH THE APPROPRIATE UTILITY REQUIREMENTS.
10. ALL EROSION AND SEDIMENT CONTROL MEASURES IDENTIFIED ON THE CONTRACT DRAWINGS ARE TO BE IN PLACE PRIOR TO THE START OF CONSTRUCTION.
11. ACCESS TO ALL PRIVATE PROPERTIES FRONTING THE CONSTRUCTION SHALL BE MAINTAINED AT ALL TIMES. TEMPORARY ACCESS RESTRICTIONS WILL ONLY BE PERMITTED WHERE REQUIRED TO FACILITATE UNDERGROUND SERVICING, ASPHALT AND CONCRETE PLACEMENT. THE CONTRACTOR SHALL PROVIDE 48 HOURS NOTICE TO THE COUNTY AND THE AFFECTED PROPERTY OWNERS PRIOR TO ACCESS INTERRUPTION.
12. ALL PROPERTY BARS DISTURBED OR DAMAGED DURING CONSTRUCTION SHALL BE REPLACED BY THE CONTRACTOR AT THE CONCLUSION OF THE CONTRACT, AT THEIR EXPENSE.
13. ALL DIMENSIONS SHALL BE CHECKED AND VERIFIED IN THE FIELD BY THE CONTRACTOR PRIOR TO CONSTRUCTION. ANY DISCREPANCIES SHALL BE REPORTED IMMEDIATELY TO THE ENGINEER.
14. EXISTING SIGNAGE WITHIN THE ROAD ALLOWANCE SHALL BE REMOVED AND SALVAGED BY THE CONTRACTOR PRIOR TO CONSTRUCTION AND REINSTALLED UPON COMPLETION. REGULATORY SIGNAGE SHALL REMAIN IN PLACE AT ALL TIMES.

No.	REVISION	BY	DATE
3.	ISSUED FOR TENDER	JD	2022-11-30
2.	ISSUED FOR 90% REVIEW	JD	2022-03-11
1.	ISSUED FOR 50% REVIEW	JD	2019-11-05

ENGAGE ENGINEERING
www.engageeng.ca • 171 King Street, Suite 120, Peterborough, ON • Phone: (705) 750-0427

RECONSTRUCTION OF BOBCAYGEON ROAD

TOWNSHIP OF MINDEN HILLS


PROPOSED CROSS SECTIONS


MINDEN, ON


DRAWN BY: J.DUNN	STAMP:
DESIGNED BY: J.DUNN	
APPROVED BY: P.HURLEY	
DATE: 2022-03-11	
SCALE:	


PROJECT NUMBER:	SHEET NAME:	SHEET:
19044	XS10	31 of 35


19044-SR2
Date: May. 16, 2023 - 10:42 am Plotted by: jdunn Filename: S:\01 - Projects\19000\19044 - RFP Minden Hills - Bobcaygeon Road\02 Design\01 - Drawings\Current Drawings\19044-SR2.dwg

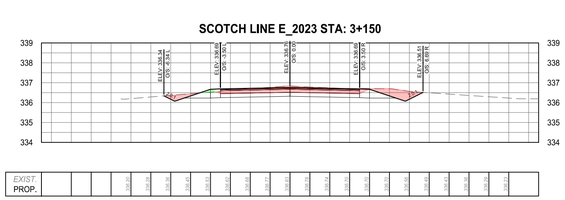


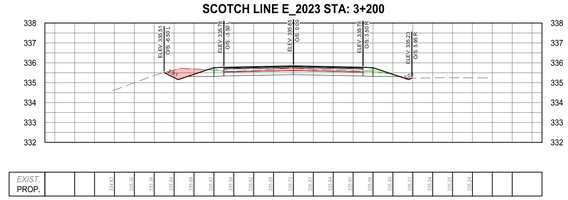


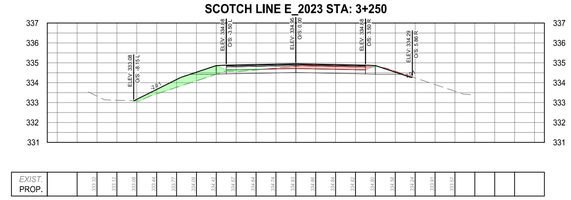


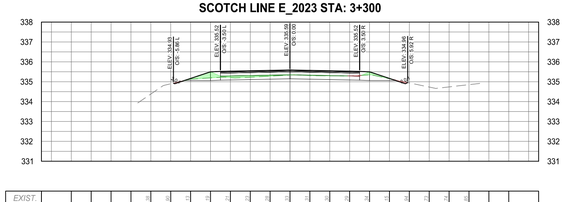


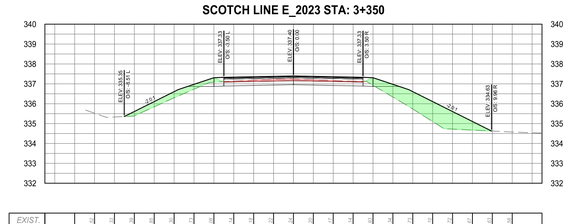


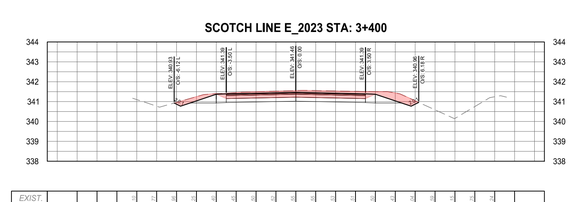


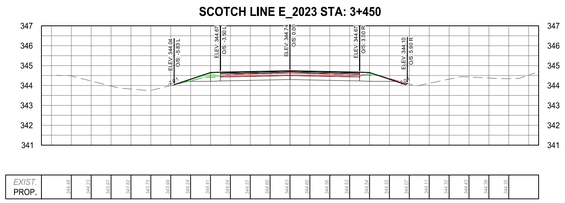


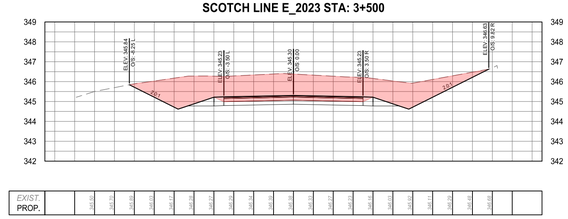

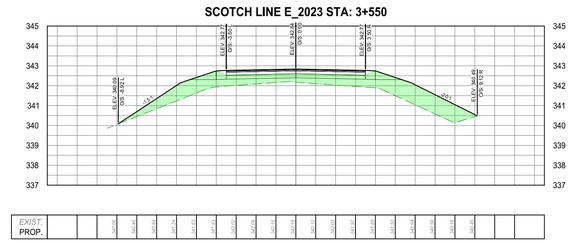

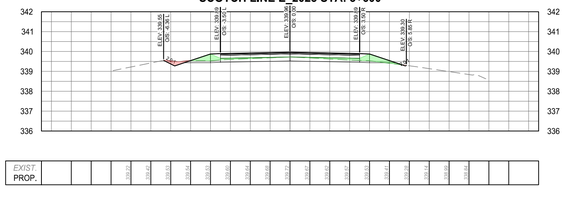

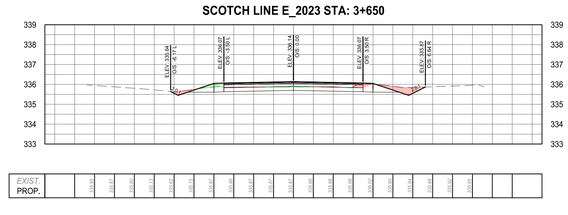

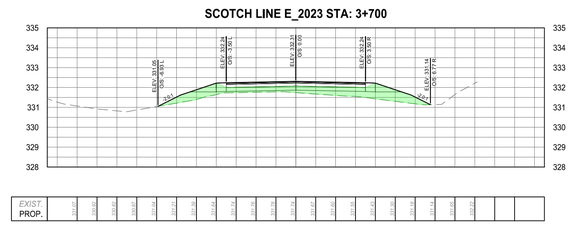

NOTES:

1. ALL CONSTRUCTION AND MATERIALS TO BE IN ACCORDANCE WITH:
   - -ONTARIO PROVINCIAL STANDARD DRAWINGS & SPECIFICATIONS
   - -APPLICABLE CONTRACT DOCUMENTS AND ALL SPECIFICATIONS REFERENCED HEREIN.
2. THE CONTRACTOR SHALL CONSTRUCT ALL WORK IN ACCORDANCE WITH THE OCCUPATIONAL HEALTH AND SAFETY ACT, HEALTH AND SAFETY REGULATIONS FOR CONSTRUCTION PROJECTS.
3. THE CONTRACTOR SHALL RESTORE OR REPLACE DAMAGED SERVICES TO EXISTING OR BETTER CONDITION.
4. THE CONTRACTOR SHALL RESTORE ALL DISTURBED AREAS TO EXISTING OR BETTER CONDITION, OR PER THE ENGINEERING AND LANDSCAPE SPECIFICATIONS REFERENCED HEREIN.
5. THE CONTRACTOR SHALL COORDINATE AND PAY FOR ALL TRAFFIC CONTROL AND SAFETY MEASURES IN ACCORDANCE WITH THE ONTARIO TRAFFIC MANUAL, BOOK 7, TEMPORARY CONDITIONS.
6. THE CONTRACTOR SHALL DISPOSE OF ALL WASTE MATERIALS IN ACCORDANCE WITH THE MINISTRY OF THE ENVIRONMENT GUIDELINES AND LOCAL MUNICIPAL BYLAWS.
7. WHERE UTILITIES ARE SHOWN ON THE CONTRACT DRAWINGS, THEIR LOCATION IS APPROXIMATE. THE CONTRACTOR IS RESPONSIBLE FOR VERIFYING THE LOCATION OF ALL EXISTING UTILITIES PRIOR TO CONSTRUCTION.
8. THE CONTRACTOR IS RESPONSIBLE FOR OBTAINING ALL NECESSARY PERMITS TO COMPLETE THE WORK INCLUDING ROAD CUT PERMITS, OCCUPANCY PERMITS, ENCROACHMENT AGREEMENTS.
9. ANY UTILITY POLES THAT MAY BE UNDERMINED BY THE CONSTRUCTION ACTIVITY ARE TO BE BRACED. THE CONTRACTOR SHALL MAKE THE NECESSARY ARRANGEMENTS TO HAVE THE POLES BRACED IN ACCORDANCE WITH THE APPROPRIATE UTILITY REQUIREMENTS.
10. ALL EROSION AND SEDIMENT CONTROL MEASURES IDENTIFIED ON THE CONTRACT DRAWINGS ARE TO BE IN PLACE PRIOR TO THE START OF CONSTRUCTION.
11. ACCESS TO ALL PRIVATE PROPERTIES FRONTING THE CONSTRUCTION SHALL BE MAINTAINED AT ALL TIMES. TEMPORARY ACCESS RESTRICTIONS WILL ONLY BE PERMITTED WHERE REQUIRED TO FACILITATE UNDERGROUND SERVICING, ASPHALT AND CONCRETE PLACEMENT. THE CONTRACTOR SHALL PROVIDE 48 HOURS NOTICE TO THE COUNTY AND THE AFFECTED PROPERTY OWNERS PRIOR TO ACCESS INTERRUPTION.
12. ALL PROPERTY BARS DISTURBED OR DAMAGED DURING CONSTRUCTION SHALL BE REPLACED BY THE CONTRACTOR AT THE CONCLUSION OF THE CONTRACT, AT THEIR EXPENSE.
13. ALL DIMENSIONS SHALL BE CHECKED AND VERIFIED IN THE FIELD BY THE CONTRACTOR PRIOR TO CONSTRUCTION. ANY DISCREPANCIES SHALL BE REPORTED IMMEDIATELY TO THE ENGINEER.
14. EXISTING SIGNAGE WITHIN THE ROAD ALLOWANCE SHALL BE REMOVED AND SALVAGED BY THE CONTRACTOR PRIOR TO CONSTRUCTION AND REINSTALLED UPON COMPLETION. REGULATORY SIGNAGE SHALL REMAIN IN PLACE AT ALL TIMES.

No.	REVISION	BY	DATE
3.	ISSUED FOR TENDER	JD	2022-11-30
2.	ISSUED FOR 90% REVIEW	JD	2022-03-11
1.	ISSUED FOR 50% REVIEW	JD	2019-11-05

ENGAGE ENGINEERING
www.engageeng.ca • 171 King Street, Suite 120, Peterborough, ON • Phone: (705) 750-0427

RECONSTRUCTION OF BOBCAYGEON ROAD

TOWNSHIP OF MINDEN HILLS


PROPOSED CROSS SECTIONS


MINDEN, ON


DRAWN BY: J.DUNN	STAMP:
DESIGNED BY: J.DUNN	
APPROVED BY: P.HURLEY	
DATE: 2022-03-11	
SCALE: 1:150	


PROJECT NUMBER:	SHEET NAME:	SHEET:
19044	XS11	32 of 35

19044-SR2
Date: May. 16, 2023 - 10:42 am Plotted by: jdunn File name: S:\01 - Projects\19000\19044 - REP Minden Hills - Bobcaygeon Road\02 Design\01 - Drawings\Current Drawings\19044-SR2.dwg

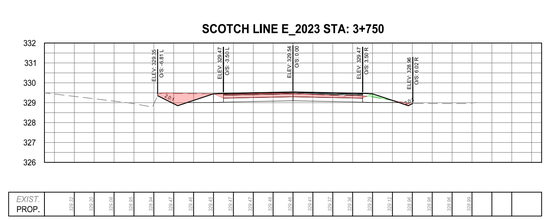

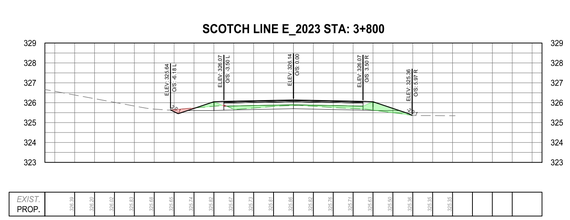

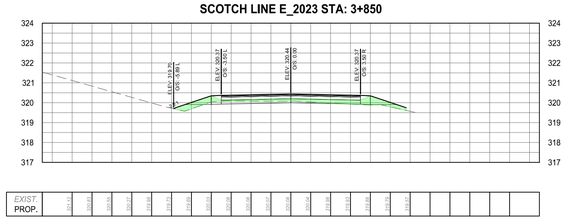

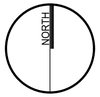

NOTES:

1. ALL CONSTRUCTION AND MATERIALS TO BE IN ACCORDANCE WITH:
   - -ONTARIO PROVINCIAL STANDARD DRAWINGS & SPECIFICATIONS
   - -APPLICABLE CONTRACT DOCUMENTS AND ALL SPECIFICATIONS REFERENCED HEREIN.
2. THE CONTRACTOR SHALL CONSTRUCT ALL WORK IN ACCORDANCE WITH THE OCCUPATIONAL HEALTH AND SAFETY ACT, HEALTH AND SAFETY REGULATIONS FOR CONSTRUCTION PROJECTS.
3. THE CONTRACTOR SHALL RESTORE OR REPLACE DAMAGED SERVICES TO EXISTING OR BETTER CONDITION.
4. THE CONTRACTOR SHALL RESTORE ALL DISTURBED AREAS TO EXISTING OR BETTER CONDITION, OR PER THE ENGINEERING AND LANDSCAPE SPECIFICATIONS REFERENCED HEREIN.
5. THE CONTRACTOR SHALL COORDINATE AND PAY FOR ALL TRAFFIC CONTROL AND SAFETY MEASURES IN ACCORDANCE WITH THE ONTARIO TRAFFIC MANUAL, BOOK 7, TEMPORARY CONDITIONS.
6. THE CONTRACTOR SHALL DISPOSE OF ALL WASTE MATERIALS IN ACCORDANCE WITH THE MINISTRY OF THE ENVIRONMENT GUIDELINES AND LOCAL MUNICIPAL BYLAWS.
7. WHERE UTILITIES ARE SHOWN ON THE CONTRACT DRAWINGS, THEIR LOCATION IS APPROXIMATE. THE CONTRACTOR IS RESPONSIBLE FOR VERIFYING THE LOCATION OF ALL EXISTING UTILITIES PRIOR TO CONSTRUCTION.
8. THE CONTRACTOR IS RESPONSIBLE FOR OBTAINING ALL NECESSARY PERMITS TO COMPLETE THE WORK INCLUDING ROAD CUT PERMITS, OCCUPANCY PERMITS, ENCROACHMENT AGREEMENTS.
9. ANY UTILITY POLES THAT MAY BE UNDERMINED BY THE CONSTRUCTION ACTIVITY ARE TO BE BRACED. THE CONTRACTOR SHALL MAKE THE NECESSARY ARRANGEMENTS TO HAVE THE POLES BRACED IN ACCORDANCE WITH THE APPROPRIATE UTILITY REQUIREMENTS.
10. ALL EROSION AND SEDIMENT CONTROL MEASURES IDENTIFIED ON THE CONTRACT DRAWINGS ARE TO BE IN PLACE PRIOR TO THE START OF CONSTRUCTION.
11. ACCESS TO ALL PRIVATE PROPERTIES FRONTING THE CONSTRUCTION SHALL BE MAINTAINED AT ALL TIMES. TEMPORARY ACCESS RESTRICTIONS WILL ONLY BE PERMITTED WHERE REQUIRED TO FACILITATE UNDERGROUND SERVICING, ASPHALT AND CONCRETE PLACEMENT. THE CONTRACTOR SHALL PROVIDE 48 HOURS NOTICE TO THE COUNTY AND THE AFFECTED PROPERTY OWNERS PRIOR TO ACCESS INTERRUPTION.
12. ALL PROPERTY BARS DISTURBED OR DAMAGED DURING CONSTRUCTION SHALL BE REPLACED BY THE CONTRACTOR AT THE CONCLUSION OF THE CONTRACT, AT THEIR EXPENSE.
13. ALL DIMENSIONS SHALL BE CHECKED AND VERIFIED IN THE FIELD BY THE CONTRACTOR PRIOR TO CONSTRUCTION. ANY DISCREPANCIES SHALL BE REPORTED IMMEDIATELY TO THE ENGINEER.
14. EXISTING SIGNAGE WITHIN THE ROAD ALLOWANCE SHALL BE REMOVED AND SALVAGED BY THE CONTRACTOR PRIOR TO CONSTRUCTION AND REINSTALLED UPON COMPLETION. REGULATORY SIGNAGE SHALL REMAIN IN PLACE AT ALL TIMES.

No.	REVISION	BY	DATE
3.	ISSUED FOR TENDER	JD	2022-11-30
2.	ISSUED FOR 90% REVIEW	JD	2022-03-11
1.	ISSUED FOR 50% REVIEW	JD	2019-11-05

ENGAGE ENGINEERING
www.engageeng.ca • 171 King Street, Suite 120, Peterborough, ON • Phone: (705) 750-0427

RECONSTRUCTION OF BOBCAYGEON ROAD

TOWNSHIP OF MINDEN HILLS

PROPOSED CROSS SECTIONS


MINDEN, ON

DRAWN BY: J.DUNN	STAMP:
DESIGNED BY: J.DUNN	
APPROVED BY: P.HURLEY	
DATE: 2022-03-11	
SCALE: 1:150	


PROJECT NUMBER:	SHEET NAME:	SHEET:
19044	XS12	33 of 35

19044-SR2
Date May. 16, 2023 - 10:42 am Plotted by JDunn File name S:\01 - Projects\19000\19044 - REP Minden Hills - Bobcaygeon Road\02 Design\01 - Drawings\Current Drawings\19044-SR2.dwg


SCOTCH LINE W STA: 1+050

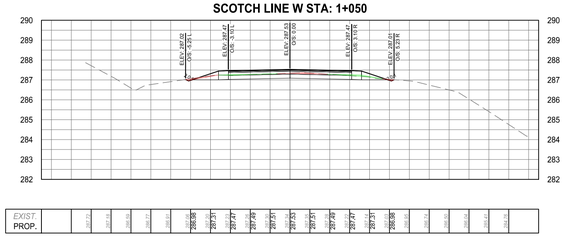


SCOTCH LINE W STA: 1+100

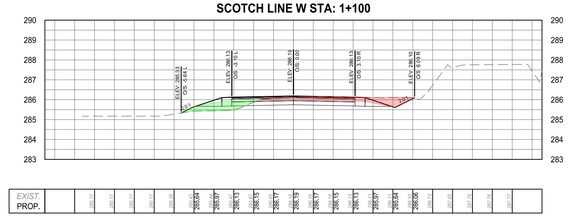


SCOTCH LINE W STA: 1+150

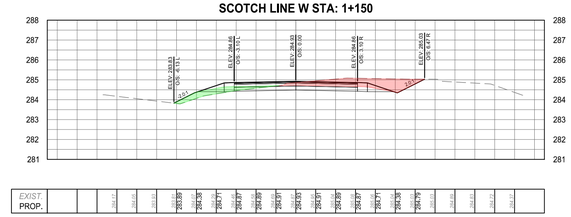


SCOTCH LINE W STA: 1+200

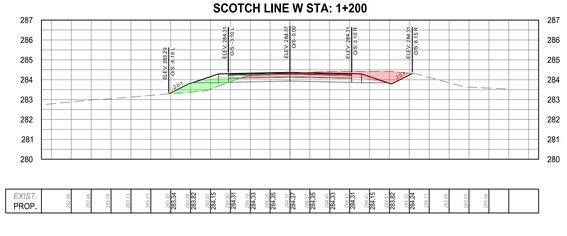


SCOTCH LINE W STA: 1+250

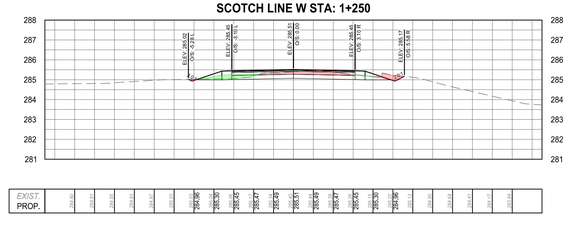


SCOTCH LINE W STA: 1+300

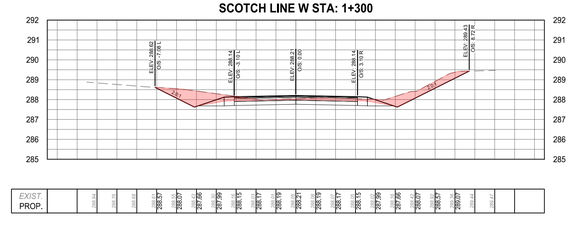


SCOTCH LINE W STA: 1+350

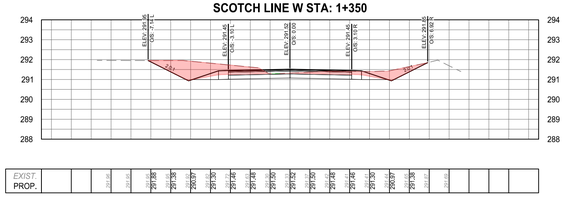


SCOTCH LINE W STA: 1+400

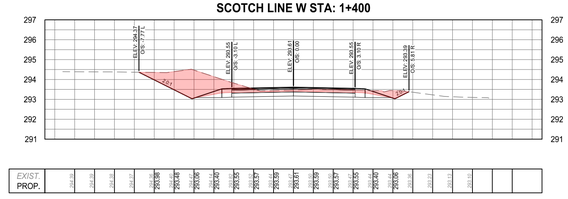


SCOTCH LINE W STA: 1+450

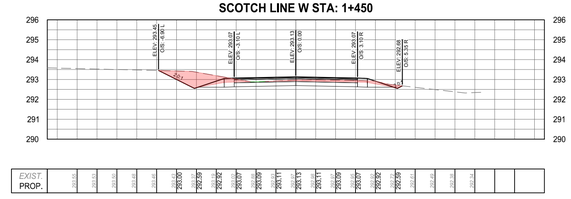


SCOTCH LINE W STA: 1+500

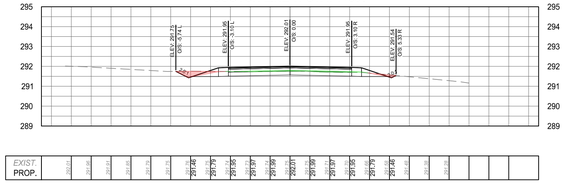

SCOTCH LINE W STA: 1+550

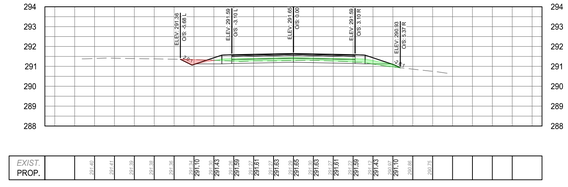

SCOTCH LINE W STA: 1+600

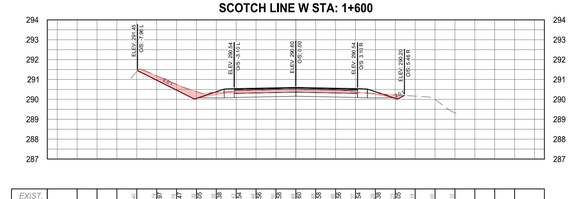

NOTES:

1. ALL CONSTRUCTION AND MATERIALS TO BE IN ACCORDANCE WITH:
   - -ONTARIO PROVINCIAL STANDARD DRAWINGS & SPECIFICATIONS
   - -APPLICABLE CONTRACT DOCUMENTS AND ALL SPECIFICATIONS REFERENCED HEREIN.
2. THE CONTRACTOR SHALL CONSTRUCT ALL WORK IN ACCORDANCE WITH THE OCCUPATIONAL HEALTH AND SAFETY ACT, HEALTH AND SAFETY REGULATIONS FOR CONSTRUCTION PROJECTS.
3. THE CONTRACTOR SHALL RESTORE OR REPLACE DAMAGED SERVICES TO EXISTING OR BETTER CONDITION.
4. THE CONTRACTOR SHALL RESTORE ALL DISTURBED AREAS TO EXISTING OR BETTER CONDITION, OR PER THE ENGINEERING AND LANDSCAPE SPECIFICATIONS REFERENCED HEREIN.
5. THE CONTRACTOR SHALL COORDINATE AND PAY FOR ALL TRAFFIC CONTROL AND SAFETY MEASURES IN ACCORDANCE WITH THE ONTARIO TRAFFIC MANUAL, BOOK 7, TEMPORARY CONDITIONS.
6. THE CONTRACTOR SHALL DISPOSE OF ALL WASTE MATERIALS IN ACCORDANCE WITH THE MINISTRY OF THE ENVIRONMENT GUIDELINES AND LOCAL MUNICIPAL BYLAWS.
7. WHERE UTILITIES ARE SHOWN ON THE CONTRACT DRAWINGS, THEIR LOCATION IS APPROXIMATE. THE CONTRACTOR IS RESPONSIBLE FOR VERIFYING THE LOCATION OF ALL EXISTING UTILITIES PRIOR TO CONSTRUCTION.
8. THE CONTRACTOR IS RESPONSIBLE FOR OBTAINING ALL NECESSARY PERMITS TO COMPLETE THE WORK INCLUDING ROAD CUT PERMITS, OCCUPANCY PERMITS, ENCROACHMENT AGREEMENTS.
9. ANY UTILITY POLES THAT MAY BE UNDERMINED BY THE CONSTRUCTION ACTIVITY ARE TO BE BRACED. THE CONTRACTOR SHALL MAKE THE NECESSARY ARRANGEMENTS TO HAVE THE POLES BRACED IN ACCORDANCE WITH THE APPROPRIATE UTILITY REQUIREMENTS.
10. ALL EROSION AND SEDIMENT CONTROL MEASURES IDENTIFIED ON THE CONTRACT DRAWINGS ARE TO BE IN PLACE PRIOR TO THE START OF CONSTRUCTION.
11. ACCESS TO ALL PRIVATE PROPERTIES FRONTING THE CONSTRUCTION SHALL BE MAINTAINED AT ALL TIMES. TEMPORARY ACCESS RESTRICTIONS WILL ONLY BE PERMITTED WHERE REQUIRED TO FACILITATE UNDERGROUND SERVICING, ASPHALT AND CONCRETE PLACEMENT. THE CONTRACTOR SHALL PROVIDE 48 HOURS NOTICE TO THE COUNTY AND THE AFFECTED PROPERTY OWNERS PRIOR TO ACCESS INTERRUPTION.
12. ALL PROPERTY BARS DISTURBED OR DAMAGED DURING CONSTRUCTION SHALL BE REPLACED BY THE CONTRACTOR AT THE CONCLUSION OF THE CONTRACT, AT THEIR EXPENSE.
13. ALL DIMENSIONS SHALL BE CHECKED AND VERIFIED IN THE FIELD BY THE CONTRACTOR PRIOR TO CONSTRUCTION. ANY DISCREPANCIES SHALL BE REPORTED IMMEDIATELY TO THE ENGINEER.
14. EXISTING SIGNAGE WITHIN THE ROAD ALLOWANCE SHALL BE REMOVED AND SALVAGED BY THE CONTRACTOR PRIOR TO CONSTRUCTION AND REINSTALLED UPON COMPLETION. REGULATORY SIGNAGE SHALL REMAIN IN PLACE AT ALL TIMES.

No.	REVISION	BY	DATE
3.	ISSUED FOR TENDER	JD	2022-11-30
2.	ISSUED FOR 90% REVIEW	JD	2022-03-11
1.	ISSUED FOR 50% REVIEW	JD	2019-11-05

ENGAGE ENGINEERING
www.engageeng.ca • 171 King Street, Suite 120, Peterborough, ON • Phone: (705) 750-0427

RECONSTRUCTION OF BOBCAYGEON ROAD

TOWNSHIP OF MINDEN HILLS


PROPOSED CROSS SECTIONS


MINDEN, ON


DRAWN BY: J.DUNN	STAMP:
DESIGNED BY: J.DUNN	
APPROVED BY: P.HURLEY	
DATE: 2022-03-11	
SCALE:	

PROJECT NUMBER:	SHEET NAME:	SHEET:
19044	XS13	34 of 35

19044-SR2
Date: May 16, 2023 - 10:43 am Plotted by: John Filename: S:\01 - Projects\19000\19044 - REP Minden Hills - Bobcaygeon Road\02 Design\01 - Drawings\Current Drawings\19044-SR2.dwg

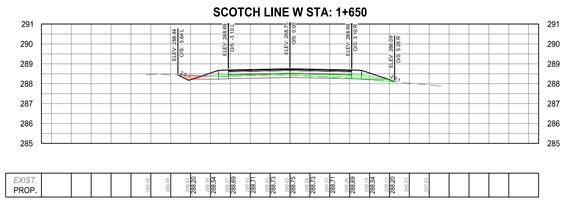

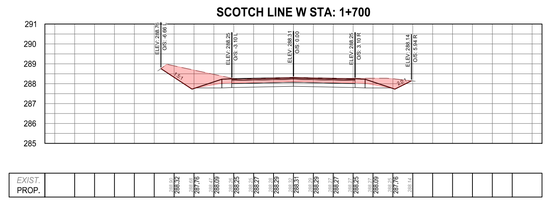

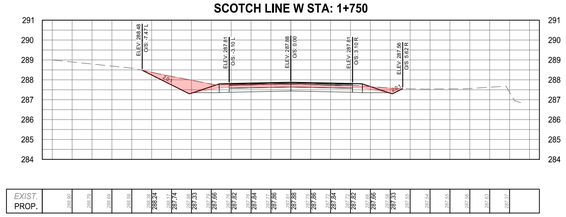

BOBCAYGEON ROAD CUT/FILL

EARTHWORKS TABLE

STATION	CUT AREA	FILL AREA	CUT VOLUME	FILL VOLUME	CUMULATIVE CUT VOLUME	CUMULATIVE FILL VOLUME	NET VOLUME
1+020	0.30m²	1.49m²	0.00m³	0.00m³	0.00m³	0.00m³	0.00m³
1+040	1.39m²	1.23m²	16.90m³	27.18m³	16.90m³	27.18m³	-10.28m³
1+060	0.24m²	1.24m²	16.37m³	24.73m³	33.27m³	51.91m³	-18.64m³
1+087	0.26m²	1.72m²	6.83m³	40.07m³	40.10m³	91.98m³	-51.88m³
1+100	0.48m²	0.94m²	4.84m³	17.33m³	44.94m³	109.31m³	-64.37m³
1+120	0.15m²	1.06m²	6.29m³	20.03m³	51.23m³	129.34m³	-78.10m³
1+140	0.16m²	1.98m²	3.10m³	30.39m³	54.33m³	159.73m³	-105.40m³
1+160	0.78m²	0.91m²	9.49m³	28.90m³	63.82m³	188.63m³	-124.82m³
1+186	3.08m²	0.05m²	51.21m³	12.66m³	115.03m³	201.30m³	-86.27m³
1+200	0.70m²	1.63m²	25.55m³	11.31m³	140.58m³	212.61m³	-72.03m³
1+220	0.66m²	2.22m²	13.69m³	38.51m³	154.27m³	251.12m³	-96.85m³
1+240	1.25m²	1.68m²	19.18m³	38.99m³	173.45m³	290.11m³	-116.66m³
1+260	2.11m²	0.77m²	33.59m³	24.44m³	207.04m³	314.55m³	-107.51m³
1+274	2.11m²	0.69m²	28.45m³	9.85m³	235.48m³	324.40m³	-88.91m³
1+300	3.29m²	1.30m²	71.53m³	26.35m³	307.01m³	350.75m³	-43.74m³
1+320	4.65m²	1.16m²	79.38m³	24.60m³	386.39m³	375.35m³	11.04m³
1+340	5.65m²	0.69m²	102.95m³	18.55m³	489.34m³	393.91m³	95.44m³
1+360	0.03m²	1.86m²	56.77m³	25.55m³	546.12m³	419.46m³	126.66m³
1+380	5.76m²	3.39m²	57.88m³	52.49m³	604.00m³	471.95m³	132.05m³
1+400	7.74m²	0.26m²	134.94m³	36.42m³	738.94m³	508.37m³	230.58m³
1+414	6.91m²	0.21m²	98.86m³	3.15m³	837.80m³	511.52m³	326.28m³
1+423	3.02m²	0.47m²	49.61m³	3.42m³	887.41m³	514.94m³	372.47m³
1+460	0.75m²	2.63m²	68.70m³	56.59m³	956.11m³	571.53m³	384.58m³
1+480	0.04m²	2.35m²	7.89m³	49.76m³	964.00m³	621.29m³	342.71m³
1+500	0.00m²	2.71m²	0.43m³	50.60m³	964.42m³	671.89m³	292.53m³
1+520	0.46m²	2.73m²	4.60m³	54.41m³	969.02m³	726.30m³	242.72m³
1+540	0.09m²	2.75m²	5.46m³	54.80m³	974.48m³	781.11m³	193.37m³
1+560	0.23m²	1.86m²	3.19m³	46.16m³	977.68m³	827.27m³	150.41m³
1+580	0.02m²	1.38m²	2.57m³	32.45m³	980.25m³	859.71m³	120.53m³
1+594	0.20m²	1.02m²	1.54m³	16.84m³	981.79m³	876.55m³	105.24m³
1+620	0.01m²	2.35m²	2.72m³	43.92m³	984.51m³	920.47m³	64.04m³
1+642	0.10m²	2.31m²	1.19m³	51.31m³	985.69m³	971.77m³	13.92m³
1+660	0.53m²	1.11m²	5.66m³	30.83m³	991.35m³	1002.60m³	-11.25m³
1+680	0.15m²	1.90m²	6.79m³	30.10m³	998.14m³	1032.70m³	-34.56m³
1+700	0.25m²	1.99m²	3.99m³	38.85m³	1002.12m³	1071.55m³	-69.43m³
1+720	0.78m²	1.73m²	10.30m³	37.18m³	1012.43m³	1108.73m³	-96.31m³
1+740	0.58m²	1.77m²	13.53m³	34.97m³	1025.95m³	1143.71m³	-117.75m³
1+760	0.06m²	2.17m²	6.37m³	39.35m³	1032.33m³	1183.06m³	-150.74m³
1+780	0.00m²	3.52m²	0.61m³	56.90m³	1032.94m³	1239.96m³	-207.03m³
1+806	0.21m²	1.83m²	2.75m³	69.58m³	1035.69m³	1309.54m³	-273.86m³
1+820	0.21m²	0.99m²	2.93m³	19.71m³	1038.61m³	1329.26m³	-290.64m³
1+847	0.89m²	0.27m²	14.80m³	17.00m³	1053.41m³	1346.25m³	-292.84m³
1+860	0.61m²	1.14m²	9.76m³	9.19m³	1063.17m³	1355.44m³	-292.27m³
1+875	0.18m²	0.72m²	5.96m³	14.00m³	1069.14m³	1369.44m³	-300.30m³
1+900	0.28m²	2.91m²	5.77m³	45.43m³	1074.90m³	1414.87m³	-339.97m³
1+920	0.04m²	3.56m²	3.18m³	64.75m³	1078.09m³	1479.63m³	-401.54m³
1+940	0.01m²	1.96m²	0.48m³	55.29m³	1078.56m³	1534.91m³	-456.35m³
1+967	2.56m²	0.17m²	34.00m³	28.23m³	1112.57m³	1563.14m³	-450.57m³
1+980	4.95m²	0.00m²	50.67m³	1.12m³	1163.24m³	1564.25m³	-401.01m³
2+000	4.91m²	0.00m²	98.59m³	0.00m³	1261.83m³	1564.25m³	-302.42m³
2+020	3.56m²	0.01m²	84.69m³	0.05m³	1346.52m³	1564.31m³	-217.79m³
2+040	0.87m²	0.27m²	44.33m³	2.76m³	1390.84m³	1567.07m³	-176.23m³
2+060	0.06m²	1.66m²	9.29m³	19.35m³	1400.13m³	1586.42m³	-186.29m³
2+080	0.17m²	1.57m²	2.25m³	32.38m³	1402.38m³	1618.81m³	-216.42m³
2+100	0.82m²	1.23m²	9.87m³	28.06m³	1412.25m³	1646.87m³	-234.61m³
2+120	0.67m²	1.37m²	14.86m³	26.03m³	1427.11m³	1672.90m³	-245.79m³
2+140	0.24m²	1.61m²	9.11m³	29.79m³	1436.22m³	1702.70m³	-266.47m³
2+160	0.31m²	0.90m²	5.57m³	25.09m³	1441.79m³	1727.79m³	-286.00m³
2+180	1.15m²	0.29m²	14.61m³	11.94m³	1456.40m³	1739.73m³	-283.33m³
2+320	0.21m²	0.72m²	95.26m³	70.69m³	1551.66m³	1810.42m³	-258.76m³
2+400	0.30m²	1.75m²	20.61m³	98.54m³	1572.27m³	1908.96m³	-336.69m³
2+450	1.31m²	0.78m²	40.30m³	63.17m³	1612.56m³	1972.13m³	-359.56m³
2+500	1.15m²	0.16m²	61.56m³	23.56m³	1674.12m³	1995.69m³	-321.57m³
2+550	0.82m²	0.51m²	49.30m³	16.75m³	1723.42m³	2012.44m³	-289.02m³
2+600	1.57m²	1.01m²	59.63m³	37.94m³	1783.04m³	2050.37m³	-267.33m³
2+650	2.16m²	0.04m²	93.20m³	26.12m³	1876.25m³	2076.49m³	-200.25m³
2+700	0.85m²	0.91m²	75.17m³	23.55m³	1951.42m³	2100.04m³	-148.62m³
2+750	0.38m²	0.91m²	30.76m³	45.44m³	1982.18m³	2145.48m³	-163.30m³
2+800	0.14m²	0.91m²	13.02m³	45.42m³	1995.19m³	2190.90m³	-195.71m³
2+850	1.69m²	0.41m²	45.62m³	32.86m³	2040.81m³	2223.77m³	-182.95m³
2+900	1.95m²	0.26m²	90.99m³	16.67m³	2131.80m³	2240.43m³	-108.63m³
2+960	2.15m²	0.07m²	123.04m³	9.77m³	2254.85m³	2250.20m³	4.65m³
3+000	4.31m²	0.03m²	129.12m³	1.86m³	2383.97m³	2252.06m³	131.91m³
3+050	0.20m²	2.74m²	112.59m³	69.10m³	2496.56m³	2321.16m³	175.40m³
3+100	3.38m²	0.00m²	89.40m³	68.47m³	2585.97m³	2389.63m³	196.34m³
3+150	4.10m²	0.00m²	186.89m³	0.00m³	2772.86m³	2389.63m³	383.23m³
3+200	0.55m²	0.31m²	116.13m³	7.80m³	2888.99m³	2397.43m³	491.56m³
3+250	2.10m²	0.14m²	66.16m³	11.22m³	2955.14m³	2408.65m³	546.50m³
3+300	2.92m²	0.02m²	125.53m³	3.98m³	3080.67m³	2412.62m³	668.05m³
3+350	4.87m²	1.13m²	194.78m³	28.85m³	3275.45m³	2441.47m³	833.98m³
3+400	0.41m²	2.89m²	132.08m³	100.50m³	3407.52m³	2541.96m³	865.56m³
3+450	2.97m²	0.17m²	84.63m³	76.38m³	3492.15m³	2618.35m³	873.81m³
3+500	3.12m²	0.49m²	152.14m³	16.45m³	3644.29m³	2634.80m³	1009.49m³
3+550	1.74m²	0.02m²	121.37m³	12.84m³	3765.67m³	2647.64m³	1118.03m³
3+600	0.30m²	2.61m²	50.94m³	65.90m³	3816.61m³	2713.54m³	1103.07m³
3+700	2.32m²	0.73m²	131.01m³	167.32m³	3947.62m³	2880.85m³	1066.77m³
3+780	0.11m²	0.90m²	97.39m³	65.12m³	4045.01m³	2945.97m³	1099.04m³
3+900	6.70m²	0.03m²	408.59m³	55.29m³	4453.60m³	3001.26m³	1452.34m³

SCOTCH LINE EAST CUT/FILL

EARTHWORKS TABLE

STATION	CUT AREA	FILL AREA	CUT VOLUME	FILL VOLUME	CUMULATIVE CUT VOLUME	CUMULATIVE FILL VOLUME	NET VOLUME
2+050	0.20m²	2.87m²	0.00m³	0.00m³	0.00m³	0.00m³	0.00m³
2+100	1.08m²	0.21m²	31.83m³	77.19m³	31.83m³	77.19m³	-45.36m³
2+150	7.80m²	0.00m²	221.76m³	5.35m³	253.59m³	82.54m³	171.04m³
2+200	1.56m²	4.65m²	234.02m³	116.24m³	487.60m³	198.78m³	288.82m³
2+250	0.91m²	0.75m²	61.88m³	135.01m³	549.48m³	333.79m³	215.69m³
2+300	0.29m²	0.61m²	29.89m³	34.13m³	579.37m³	367.91m³	211.46m³
2+350	0.30m²	1.74m²	14.57m³	58.82m³	593.94m³	426.74m³	167.20m³
2+400	0.80m²	0.27m²	27.43m³	50.31m³	621.37m³	477.05m³	144.33m³
2+450	0.23m²	0.70m²	25.78m³	24.40m³	647.16m³	501.45m³	145.71m³
2+500	0.89m²	0.26m²	27.95m³	24.09m³	675.11m³	525.53m³	149.57m³
2+550	0.00m²	3.73m²	22.20m³	99.86m³	697.31m³	625.39m³	71.92m³
2+600	0.09m²	0.63m²	2.27m³	109.02m³	699.58m³	734.41m³	-34.84m³
2+650	0.16m²	0.95m²	6.25m³	39.32m³	705.82m³	773.73m³	-67.91m³
2+700	0.60m²	0.65m²	19.07m³	39.84m³	724.89m³	813.57m³	-88.68m³
2+750	0.11m²	1.74m²	18.00m³	59.23m³	742.88m³	872.80m³	-129.92m³
2+800	0.25m²	0.96m²	9.00m³	67.13m³	751.89m³	939.93m³	-188.04m³
2+850	0.97m²	2.15m²	30.60m³	76.12m³	782.49m³	1016.05m³	-233.56m³
2+900	0.45m²	1.61m²	35.49m³	93.75m³	817.98m³	1109.80m³	-291.82m³
2+950	0.04m²	0.99m²	12.37m³	64.89m³	830.35m³	1174.69m³	-344.34m³
3+000	5.92m²	0.19m²	147.28m³	29.54m³	977.63m³	1204.23m³	-226.60m³
3+050	2.40m²	0.01m²	208.17m³	5.03m³	1185.80m³	1209.25m³	-23.45m³
3+100	1.30m²	0.16m²	92.54m³	4.28m³	1278.33m³	1213.53m³	64.80m³
3+150	2.89m²	0.06m²	104.37m³	5.57m³	1382.70m³	1219.10m³	163.60m³
3+200	1.18m²	0.17m²	101.73m³	5.79m³	1484.43m³	1224.89m³	259.54m³
3+250	0.77m²	1.59m²	48.86m³	43.68m³	1533.29m³	1268.57m³	264.72m³
3+300	0.06m²	0.63m²	20.81m³	55.22m³	1554.10m³	1323.79m³	230.31m³
3+350	0.44m²	5.29m²	12.33m³	147.97m³	1566.43m³	1471.76m³	94.68m³
3+400	3.58m²	0.00m²	100.38m³	132.22m³	1666.81m³	1603.98m³	62.83m³
3+450	0.85m²	0.26m²	110.63m³	6.57m³	1777.45m³	1610.55m³	166.89m³
3+500	19.12m²	0.00m²	499.18m³	6.57m³	2276.63m³	1617.13m³	659.50m³
3+550	0.00m²	11.09m²	477.93m³	277.08m³	2754.56m³	1894.20m³	860.35m³
3+600	0.16m²	0.99m²	3.87m³	302.29m³	2758.43m³	2196.50m³	561.93m³
3+650	0.75m²	0.14m²	22.71m³	28.23m³	2781.14m³	2224.72m³	556.41m³
3+700	0.00m²	5.31m²	18.82m³	136.18m³	2799.95m³	2360.91m³	439.05m³
3+750	2.22m²	0.10m²	55.44m³	135.14m³	2855.39m³	2496.05m³	359.35m³
3+800	0.15m²	1.34m²	59.12m³	35.85m³	2914.51m³	2531.90m³	382.62m³
3+850	0.00m²	2.11m²	3.68m³	86.21m³	2918.20m³	2618.11m³	300.09m³

SCOTCH LINE WEST CUT/FILL

EARTHWORKS TABLE

STATION	CUT AREA	FILL AREA	CUT VOLUME	FILL VOLUME	CUMULATIVE CUT VOLUME	CUMULATIVE FILL VOLUME	NET VOLUME
1+050	0.15m²	0.16m²	0.00m³	0.00m³	0.00m³	0.00m³	0.00m³
1+100	1.61m²	1.10m²	44.15m³	31.57m³	44.15m³	31.57m³	12.58m³
1+150	2.51m²	1.00m²	103.19m³	52.54m³	147.33m³	84.11m³	63.23m³
1+200	2.17m²	1.18m²	117.01m³	54.42m³	264.34m³	138.53m³	125.81m³
1+250	0.69m²	0.41m²	71.32m³	39.53m³	335.66m³	178.06m³	157.60m³
1+300	3.99m²	0.00m²	116.95m³	10.15m³	452.61m³	188.21m³	264.41m³
1+350	4.46m²	0.00m²	211.28m³	0.03m³	663.89m³	188.23m³	475.65m³
1+400	5.12m²	0.00m²	239.58m³	0.03m³	903.46m³	188.26m³	715.20m³
1+450	2.23m²	0.01m²	183.81m³	0.14m³	1087.27m³	188.40m³	898.87m³
1+500	0.44m²	0.31m²	66.60m³	7.87m³	1153.87m³	196.27m³	957.60m³
1+550	0.23m²	1.29m²	16.62m³	39.91m³	1170.49m³	236.18m³	934.31m³
1+600	1.81m²	0.00m²	51.06m³	32.17m³	1221.55m³	268.35m³	953.20m³
1+650	0.19m²	1.30m²	50.12m³	32.59m³	1271.67m³	300.94m³	970.73m³
1+700	4.22m²	0.00m²	110.37m³	32.59m³	1382.05m³	333.53m³	1048.51m³
1+750	2.59m²	0.00m²	170.33m³	0.00m³	1552.38m³	333.53m³	1218.84m³

NOTES:

1. ALL CONSTRUCTION AND MATERIALS TO BE IN ACCORDANCE WITH:
   -ONTARIO PROVINCIAL STANDARD DRAWINGS & SPECIFICATIONS
   -APPLICABLE CONTRACT DOCUMENTS AND ALL SPECIFICATIONS REFERENCED HEREIN.
2. THE CONTRACTOR SHALL CONSTRUCT ALL WORK IN ACCORDANCE WITH THE OCCUPATIONAL HEALTH AND SAFETY ACT, HEALTH AND SAFETY REGULATIONS FOR CONSTRUCTION PROJECTS.
3. THE CONTRACTOR SHALL RESTORE OR REPLACE DAMAGED SERVICES TO EXISTING OR BETTER CONDITION.
4. THE CONTRACTOR SHALL RESTORE ALL DISTURBED AREAS TO EXISTING OR BETTER CONDITION, OR PER THE ENGINEERING AND LANDSCAPE SPECIFICATIONS REFERENCED HEREIN.
5. THE CONTRACTOR SHALL COORDINATE AND PAY FOR ALL TRAFFIC CONTROL AND SAFETY MEASURES IN ACCORDANCE WITH THE ONTARIO TRAFFIC MANUAL, BOOK 7, TEMPORARY CONDITIONS.
6. THE CONTRACTOR SHALL DISPOSE OF ALL WASTE MATERIALS IN ACCORDANCE WITH THE MINISTRY OF THE ENVIRONMENT GUIDELINES AND LOCAL MUNICIPAL BYLAWS.
7. WHERE UTILITIES ARE SHOWN ON THE CONTRACT DRAWINGS, THEIR LOCATION IS APPROXIMATE. THE CONTRACTOR IS RESPONSIBLE FOR VERIFYING THE LOCATION OF ALL EXISTING UTILITIES PRIOR TO CONSTRUCTION.
8. THE CONTRACTOR IS RESPONSIBLE FOR OBTAINING ALL NECESSARY PERMITS TO COMPLETE THE WORK INCLUDING ROAD CUT PERMITS, OCCUPANCY PERMITS, ENCROACHMENT AGREEMENTS.
9. ANY UTILITY POLES THAT MAY BE UNDERMINED BY THE CONSTRUCTION ACTIVITY ARE TO BE BRACED. THE CONTRACTOR SHALL MAKE THE NECESSARY ARRANGEMENTS TO HAVE THE POLES BRACED IN ACCORDANCE WITH THE APPROPRIATE UTILITY REQUIREMENTS.
10. ALL EROSION AND SEDIMENT CONTROL MEASURES IDENTIFIED ON THE CONTRACT DRAWINGS ARE TO BE IN PLACE PRIOR TO THE START OF CONSTRUCTION.
11. ACCESS TO ALL PRIVATE PROPERTIES FRONTING THE CONSTRUCTION SHALL BE MAINTAINED AT ALL TIMES. TEMPORARY ACCESS RESTRICTIONS WILL ONLY BE PERMITTED WHERE REQUIRED TO FACILITATE UNDERGROUND SERVICING, ASPHALT AND CONCRETE PLACEMENT. THE CONTRACTOR SHALL PROVIDE 48 HOURS NOTICE TO THE COUNTY AND THE AFFECTED PROPERTY OWNERS PRIOR TO ACCESS INTERRUPTION.
12. ALL PROPERTY BARS DISTURBED OR DAMAGED DURING CONSTRUCTION SHALL BE REPLACED BY THE CONTRACTOR AT THE CONCLUSION OF THE CONTRACT, AT THEIR EXPENSE.
13. ALL DIMENSIONS SHALL BE CHECKED AND VERIFIED IN THE FIELD BY THE CONTRACTOR PRIOR TO CONSTRUCTION. ANY DISCREPANCIES SHALL BE REPORTED IMMEDIATELY TO THE ENGINEER.
14. EXISTING SIGNAGE WITHIN THE ROAD ALLOWANCE SHALL BE REMOVED AND SALVAGED BY THE CONTRACTOR PRIOR TO CONSTRUCTION AND REINSTALLED UPON COMPLETION. REGULATORY SIGNAGE SHALL REMAIN IN PLACE AT ALL TIMES.

No.	REVISION	BY	DATE
3.	ISSUED FOR TENDER	JD	2022-11-30
2.	ISSUED FOR 90% REVIEW	JD	2022-03-11
1.	ISSUED FOR 50% REVIEW	JD	2019-11-05

ENGAGE ENGINEERING
www.engageeng.ca ◆ 171 King Street, Suite 120, Peterborough, ON ◆ Phone: (705) 7540427

RECONSTRUCTION OF BOBCAYGEON ROAD

TOWNSHIP OF MINDEN HILLS

PROPOSED CROSS SECTIONS

MINDEN, ON

DRAWN BY: J.DUNN	STAMP:
DESIGNED BY: J.DUNN	
APPROVED BY: P.HURLEY	
DATE: 2022-03-11	
SCALE:	

PROJECT NUMBER:	SHEET NAME:	SHEET:
19044	XS14	35 of 35

19044-SR2
Date May 16, 2023 - 10:44 am Plotted by JohnP Filename S:\01 - Projects\19000\19044 - REP Minden Hills - Bobcaygeon Road\02 Design\01 - Drawings\Current Drawings\19044-SR2.dwg