
RECONSTRUCTION OF BOBCAYGEON ROAD

TOWNSHIP OF MINDEN HILLS

ENGAGE PROJECT No: 19044

ISSUED FOR TENDER

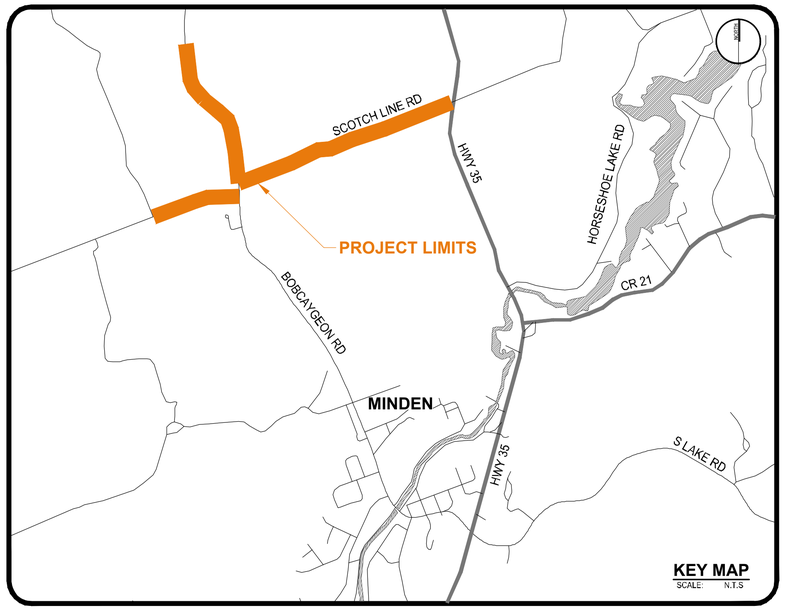

ENGAGE ENGINEERING


www.engageeng.ca • 171 King Street, Suite 120, Peterborough, ON • Phone: (705) 755-0427

TOWNSHIP OF MINDEN HILLS


RECONSTRUCTION OF BOBCAYGEON ROAD
TOWNSHIP OF MINDEN HILLS
ENGAGE PROJECT No: 19044
ISSUED FOR TENDER

ENGAGE ENGINEERING
www.engageeng.ca • 171 King Street, Suite 120, Peterborough, ON • Phone: (705) 755-0427

Date: Nov. 29, 2022 - 3:55 pm Plotted by: John Filename: S:\01 - Projects\19000-19044 - ETP Minden Hills - Bobcaygeon Road\02 Design\13 - Drawings\Current Drawings\19044-C01.dwg

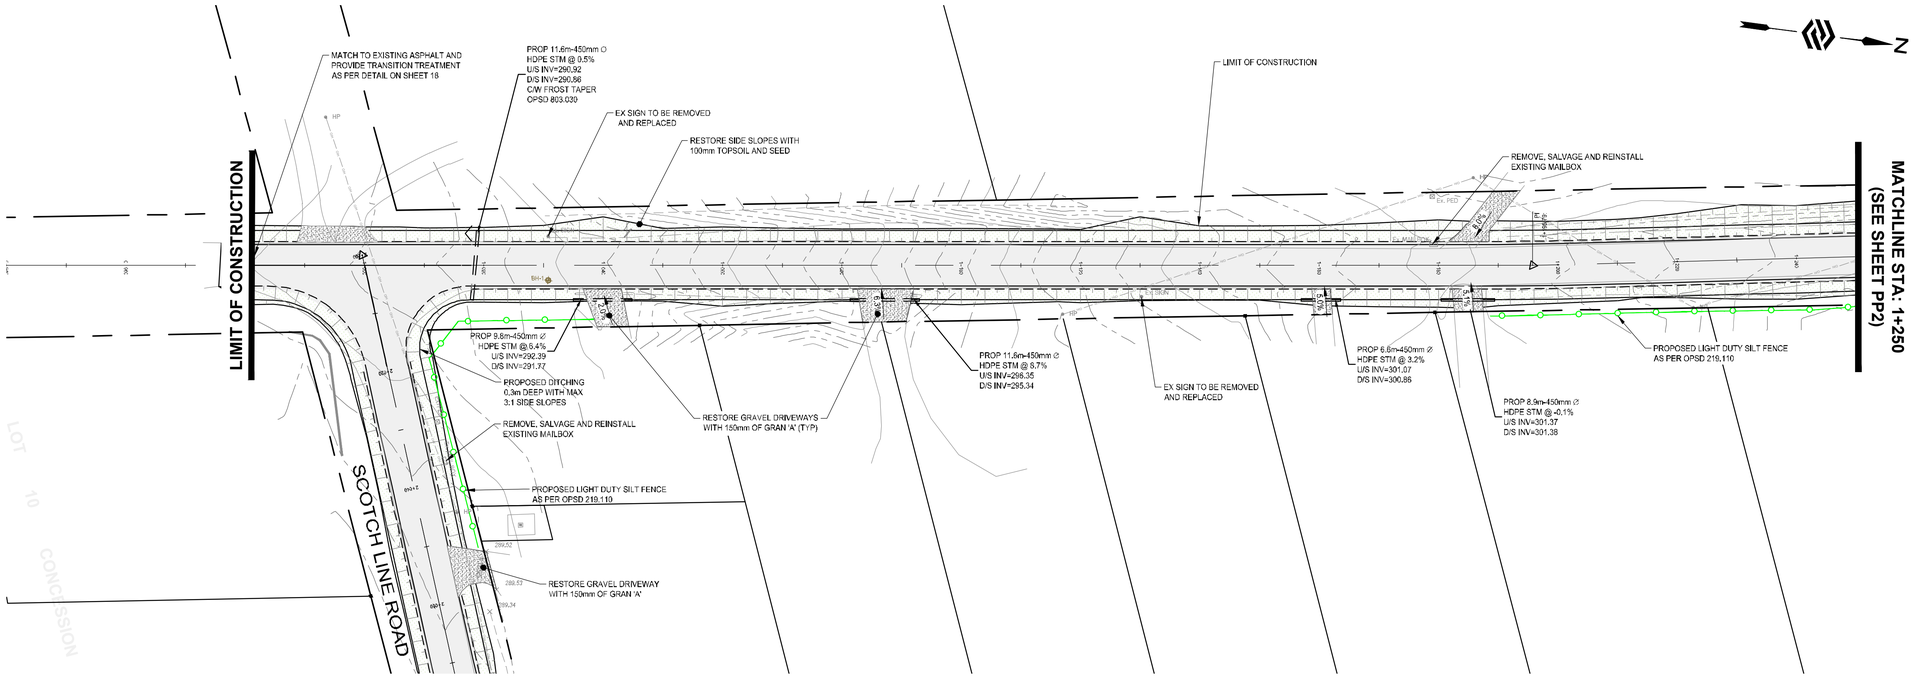

BOBCAYGEON ROAD STA: 1+000 - 1+250

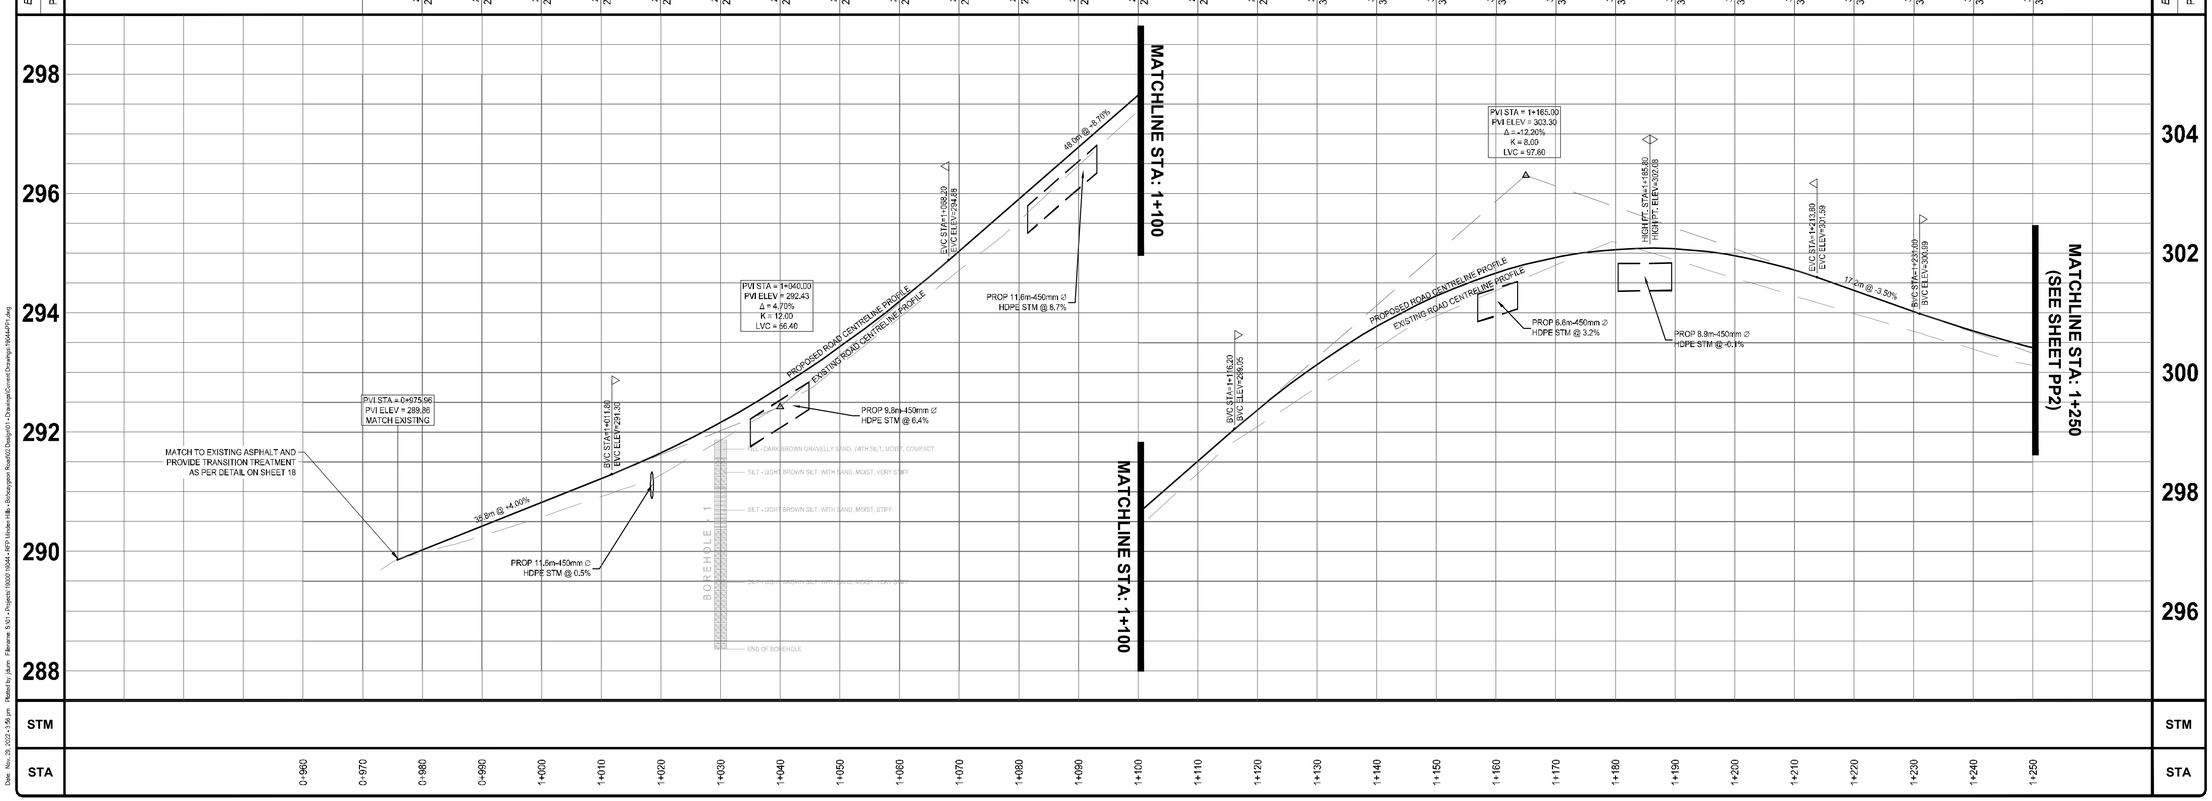

NOTES:

1. ALL CONSTRUCTION AND MATERIALS TO BE IN ACCORDANCE WITH:
 -ONTARIO PROVINCIAL STANDARD DRAWINGS & SPECIFICATIONS
 -APPLICABLE CONTRACT DOCUMENTS AND ALL SPECIFICATIONS REFERENCED HEREIN.
2. THE CONTRACTOR SHALL CONSTRUCT ALL WORK IN ACCORDANCE WITH THE OCCUPATIONAL HEALTH AND SAFETY ACT, HEALTH AND SAFETY REGULATIONS FOR CONSTRUCTION PROJECTS.
3. THE CONTRACTOR SHALL RESTORE OR REPLACE DAMAGED SERVICES TO EXISTING OR BETTER CONDITION.
4. THE CONTRACTOR SHALL RESTORE ALL DISTURBED AREAS TO EXISTING OR BETTER CONDITION, OR PER THE ENGINEERING AND LANDSCAPE SPECIFICATIONS REFERENCED HEREIN.
5. THE CONTRACTOR SHALL COORDINATE AND PAY FOR ALL TRAFFIC CONTROL AND SAFETY MEASURES IN ACCORDANCE WITH THE ONTARIO TRAFFIC MANUAL, BOOK 7, TEMPORARY CONDITIONS.
6. THE CONTRACTOR SHALL DISPOSE OF ALL WASTE MATERIALS IN ACCORDANCE WITH THE MINISTRY OF THE ENVIRONMENT GUIDELINES AND LOCAL MUNICIPAL BYLAWS.
7. WHERE UTILITIES ARE SHOWN ON THE CONTRACT DRAWINGS, THEIR LOCATION IS APPROXIMATE. THE CONTRACTOR IS RESPONSIBLE FOR VERIFYING THE LOCATION OF ALL EXISTING UTILITIES PRIOR TO CONSTRUCTION.
8. THE CONTRACTOR IS RESPONSIBLE FOR OBTAINING ALL NECESSARY PERMITS TO COMPLETE THE WORK INCLUDING ROAD CUT PERMITS, OCCUPANCY PERMITS, ENCROACHMENT AGREEMENTS.
9. ANY UTILITY POLES THAT MAY BE UNDERMINED BY THE CONSTRUCTION ACTIVITY ARE TO BE BRACED. THE CONTRACTOR SHALL MAKE THE NECESSARY ARRANGEMENTS TO HAVE THE POLES BRACED IN ACCORDANCE WITH THE APPROPRIATE UTILITY REQUIREMENTS.
10. ALL EROSION AND SEDIMENT CONTROL MEASURES IDENTIFIED ON THE CONTRACT DRAWINGS ARE TO BE IN PLACE PRIOR TO THE START OF CONSTRUCTION.
11. ACCESS TO ALL PRIVATE PROPERTIES FRONTING THE CONSTRUCTION SHALL BE MAINTAINED AT ALL TIMES. TEMPORARY ACCESS RESTRICTIONS WILL ONLY BE PERMITTED WHERE REQUIRED TO FACILITATE UNDERGROUND SERVICING, ASPHALT AND CONCRETE PLACEMENT. THE CONTRACTOR SHALL PROVIDE 48 HOURS NOTICE TO THE COUNTY AND THE AFFECTED PROPERTY OWNERS PRIOR TO ACCESS INTERRUPTION.
12. ALL PROPERTY BARS DISTURBED OR DAMAGED DURING CONSTRUCTION SHALL BE REPLACED BY THE CONTRACTOR AT THE CONCLUSION OF THE CONTRACT, AT THEIR EXPENSE.
13. ALL DIMENSIONS SHALL BE CHECKED AND VERIFIED IN THE FIELD BY THE CONTRACTOR PRIOR TO CONSTRUCTION. ANY DISCREPANCIES SHALL BE REPORTED IMMEDIATELY TO THE ENGINEER.
14. EXISTING SIGNAGE WITHIN THE ROAD ALLOWANCE SHALL BE REMOVED AND SALVAGED BY THE CONTRACTOR PRIOR TO CONSTRUCTION AND REINSTALLED UPON COMPLETION. REGULATORY SIGNAGE SHALL REMAIN IN PLACE AT ALL TIMES.

No.	REVISION	BY	DATE
4.			
3.	ISSUED FOR TENDER	JD	2022-11-30
2.	ISSUED FOR 90% REVIEW	JD	2022-03-11
1.	ISSUED FOR 50% REVIEW	JD	2019-11-05

ENGAGE ENGINEERING
www.engageeng.ca • 171 King Street, Suite 120 Peterborough, ON • Phone: (705) 755-0427

RECONSTRUCTION OF BOBCAYGEON ROAD

TOWNSHIP OF MINDEN HILLS


PROPOSED PLAN & PROFILE STA: 1+000 - 1+250

MINDEN, ONTARIO


DRAWN BY: J.DUNN	STAMP:
DESIGNED BY: J.DUNN	
APPROVED BY: P.HURLEY	
DATE: 2019-10-22	
SCALE: 1:500H 1:50V	

PROJECT NUMBER:	FILE NAME:	SHEET:
19044	19044-PP1	1 of 35

19044-PP1
Date: Nov. 25, 2022 - 1:59 pm Plotted by: jdunn Filename: S:\01 • Projects\19000 19044 - RFP Minden Hills - Bobcaygeon Road\02 Design\01 • Drawings\Current Drawings 19044-PP1.dwg

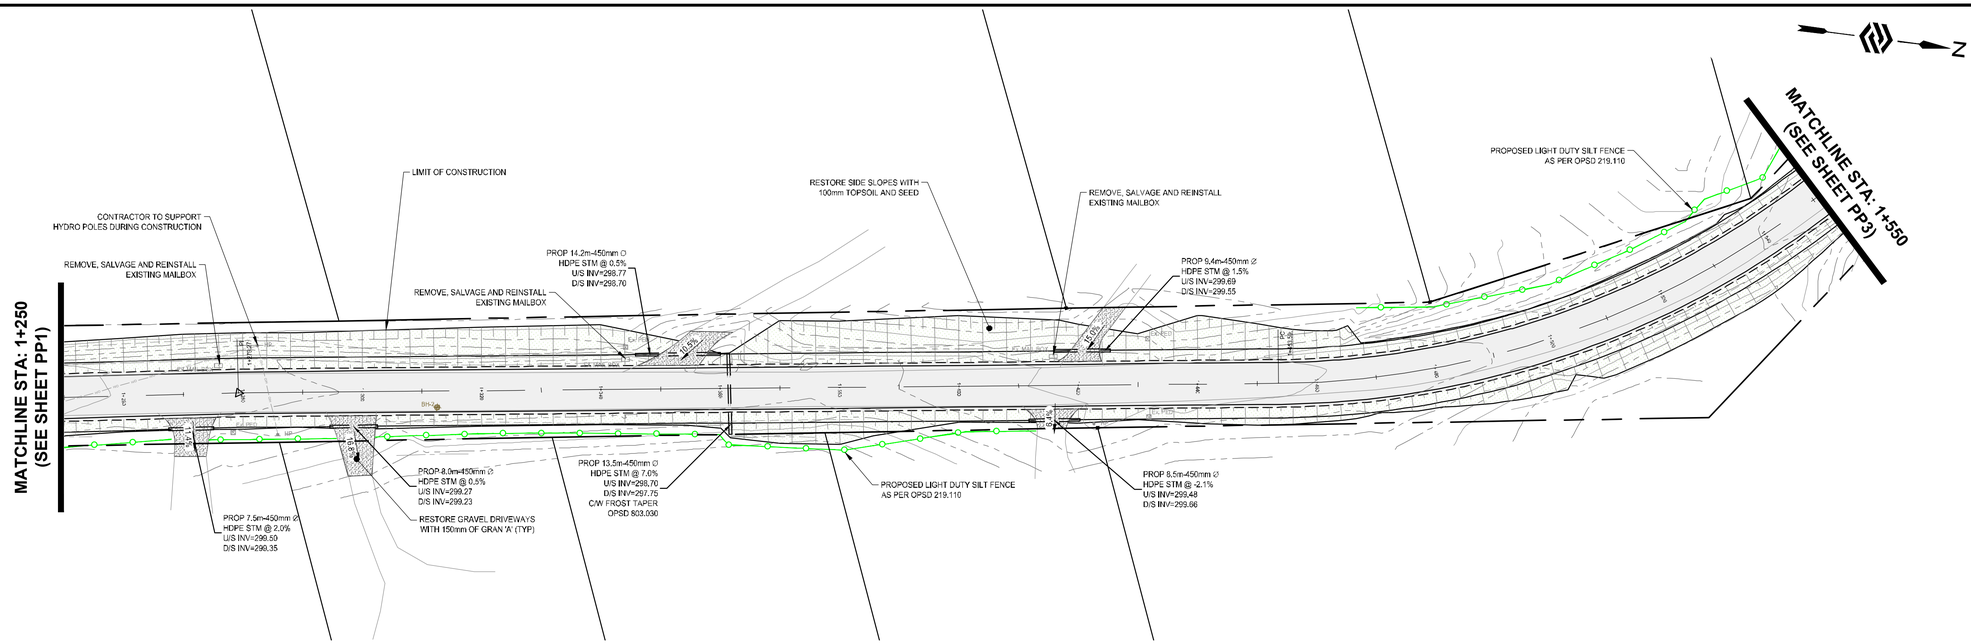

BOBCAYGEON ROAD STA: 1+250 - 1+550

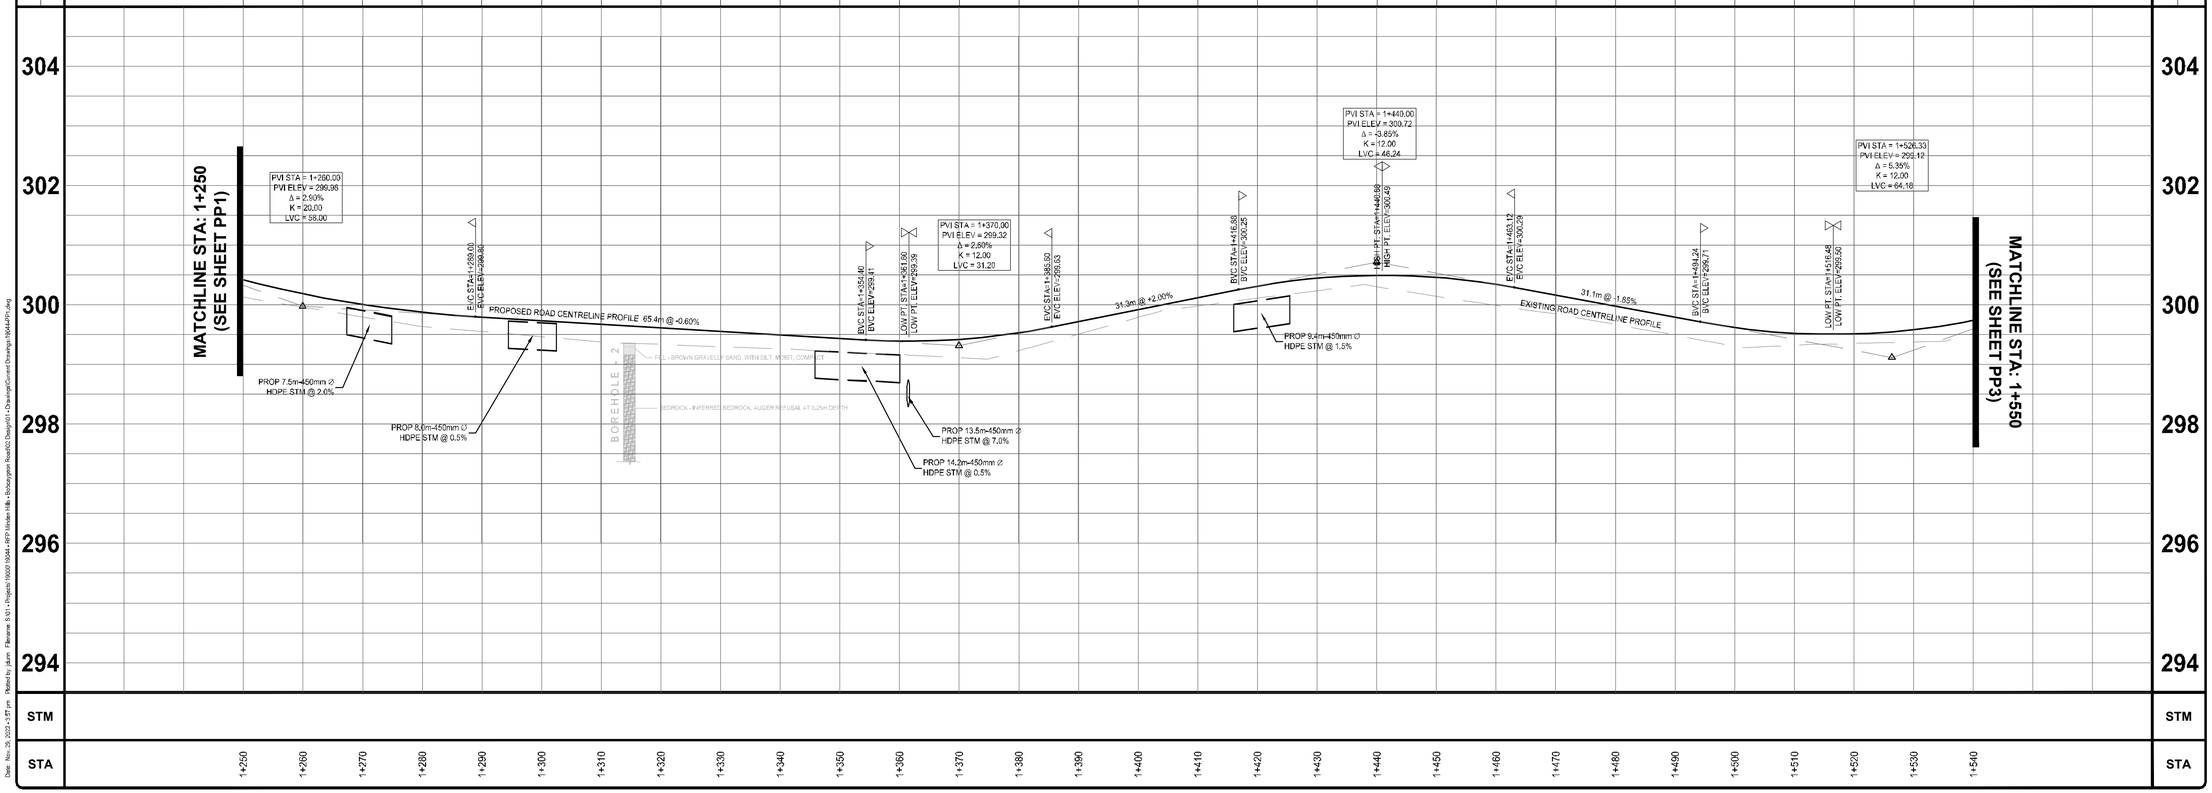

NOTES:

1. ALL CONSTRUCTION AND MATERIALS TO BE IN ACCORDANCE WITH:
 - ONTARIO PROVINCIAL STANDARD DRAWINGS & SPECIFICATIONS
 - APPLICABLE CONTRACT DOCUMENTS AND ALL SPECIFICATIONS REFERENCED HEREIN.
2. THE CONTRACTOR SHALL CONSTRUCT ALL WORK IN ACCORDANCE WITH THE OCCUPATIONAL HEALTH AND SAFETY ACT, HEALTH AND SAFETY REGULATIONS FOR CONSTRUCTION PROJECTS.
3. THE CONTRACTOR SHALL RESTORE OR REPLACE DAMAGED SERVICES TO EXISTING OR BETTER CONDITION.
4. THE CONTRACTOR SHALL RESTORE ALL DISTURBED AREAS TO EXISTING OR BETTER CONDITION, OR PER THE ENGINEERING AND LANDSCAPE SPECIFICATIONS REFERENCED HEREIN.
5. THE CONTRACTOR SHALL COORDINATE AND PAY FOR ALL TRAFFIC CONTROL AND SAFETY MEASURES IN ACCORDANCE WITH THE ONTARIO TRAFFIC MANUAL, BOOK 7, TEMPORARY CONDITIONS.
6. THE CONTRACTOR SHALL DISPOSE OF ALL WASTE MATERIALS IN ACCORDANCE WITH THE MINISTRY OF THE ENVIRONMENT GUIDELINES AND LOCAL MUNICIPAL BYLAWS.
7. WHERE UTILITIES ARE SHOWN ON THE CONTRACT DRAWINGS, THEIR LOCATION IS APPROXIMATE. THE CONTRACTOR IS RESPONSIBLE FOR VERIFYING THE LOCATION OF ALL EXISTING UTILITIES PRIOR TO CONSTRUCTION.
8. THE CONTRACTOR IS RESPONSIBLE FOR OBTAINING ALL NECESSARY PERMITS TO COMPLETE THE WORK INCLUDING ROAD CUT PERMITS, OCCUPANCY PERMITS, ENCROACHMENT AGREEMENTS.
9. ANY UTILITY POLES THAT MAY BE UNDERMINED BY THE CONSTRUCTION ACTIVITY ARE TO BE BRACED. THE CONTRACTOR SHALL MAKE THE NECESSARY ARRANGEMENTS TO HAVE THE POLES BRACED IN ACCORDANCE WITH THE APPROPRIATE UTILITY REQUIREMENTS.
10. ALL EROSION AND SEDIMENT CONTROL MEASURES IDENTIFIED ON THE CONTRACT DRAWINGS ARE TO BE IN PLACE PRIOR TO THE START OF CONSTRUCTION.
11. ACCESS TO ALL PRIVATE PROPERTIES FRONTING THE CONSTRUCTION SHALL BE MAINTAINED AT ALL TIMES. TEMPORARY ACCESS RESTRICTIONS WILL ONLY BE PERMITTED WHERE REQUIRED TO FACILITATE UNDERGROUND SERVICING, ASPHALT AND CONCRETE PLACEMENT. THE CONTRACTOR SHALL PROVIDE 48 HOURS NOTICE TO THE COUNTY AND THE AFFECTED PROPERTY OWNERS PRIOR TO ACCESS INTERRUPTION.
12. ALL PROPERTY BARS DISTURBED OR DAMAGED DURING CONSTRUCTION SHALL BE REPLACED BY THE CONTRACTOR AT THE CONCLUSION OF THE CONTRACT, AT THEIR EXPENSE.
13. ALL DIMENSIONS SHALL BE CHECKED AND VERIFIED IN THE FIELD BY THE CONTRACTOR PRIOR TO CONSTRUCTION. ANY DISCREPANCIES SHALL BE REPORTED IMMEDIATELY TO THE ENGINEER.
14. EXISTING SIGNAGE WITHIN THE ROAD ALLOWANCE SHALL BE REMOVED AND SALVAGED BY THE CONTRACTOR PRIOR TO CONSTRUCTION AND REINSTALLED UPON COMPLETION. REGULATORY SIGNAGE SHALL REMAIN IN PLACE AT ALL TIMES.

No.	REVISION	BY	DATE
4.			
3.	ISSUED FOR TENDER	JD	2022-11-30
2.	ISSUED FOR 90% REVIEW	JD	2022-03-11
1.	ISSUED FOR 50% REVIEW	JD	2019-11-05

ENGAGE ENGINEERING
www.engageeng.ca • 171 King Street, Suite 120 Peterborough, ON • P: (705) 755-0427

RECONSTRUCTION OF BOBCAYGEON ROAD

TOWNSHIP OF MINDEN HILLS


PROPOSED PLAN & PROFILE STA: 1+250 - 1+550

MINDEN, ONTARIO


DRAWN BY: J.DUNN	STAMP:
DESIGNED BY: J.DUNN	
APPROVED BY: P.HURLEY	
DATE: 2019-10-22	
SCALE: 1:500H 1:50V	

PROJECT NUMBER:	FILE NAME:	SHEET:
19044	19044-PP1	2 of 35

19044-PP1
Date: Nov. 29, 2022 - 1:57 pm Plotted by: jdunn File name: S:\01 - Projects\19000\19044 - MPP Minden Hills - Bobcaygeon Road\02 Design\01 - Drawings\Current Drawings\19044-PP1.dwg

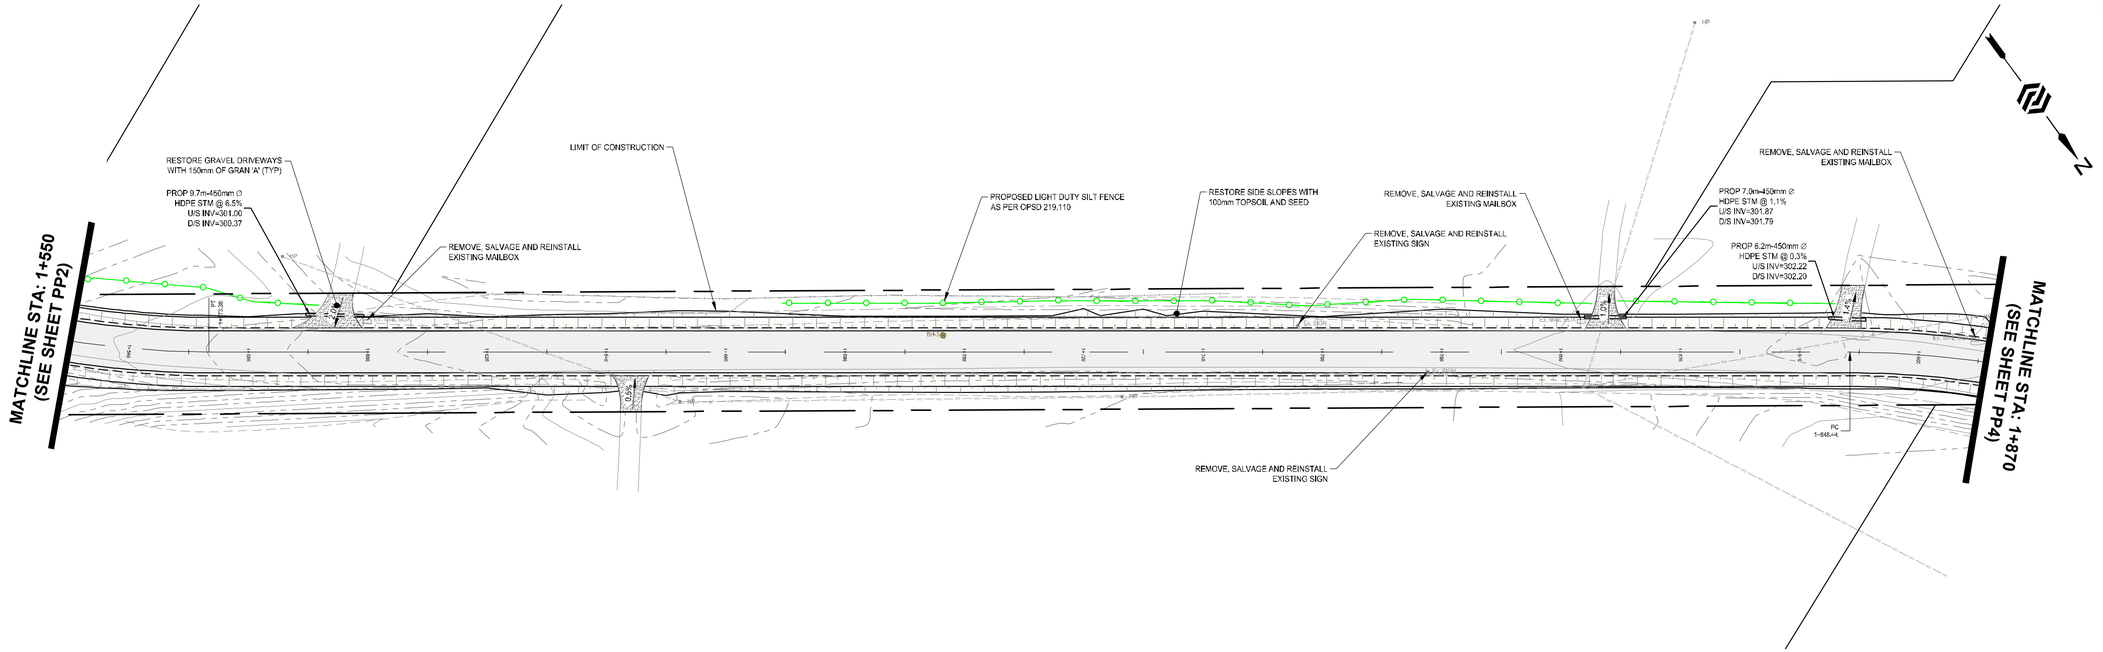

BOBCAYGEON ROAD STA: 1+550 - 1+870

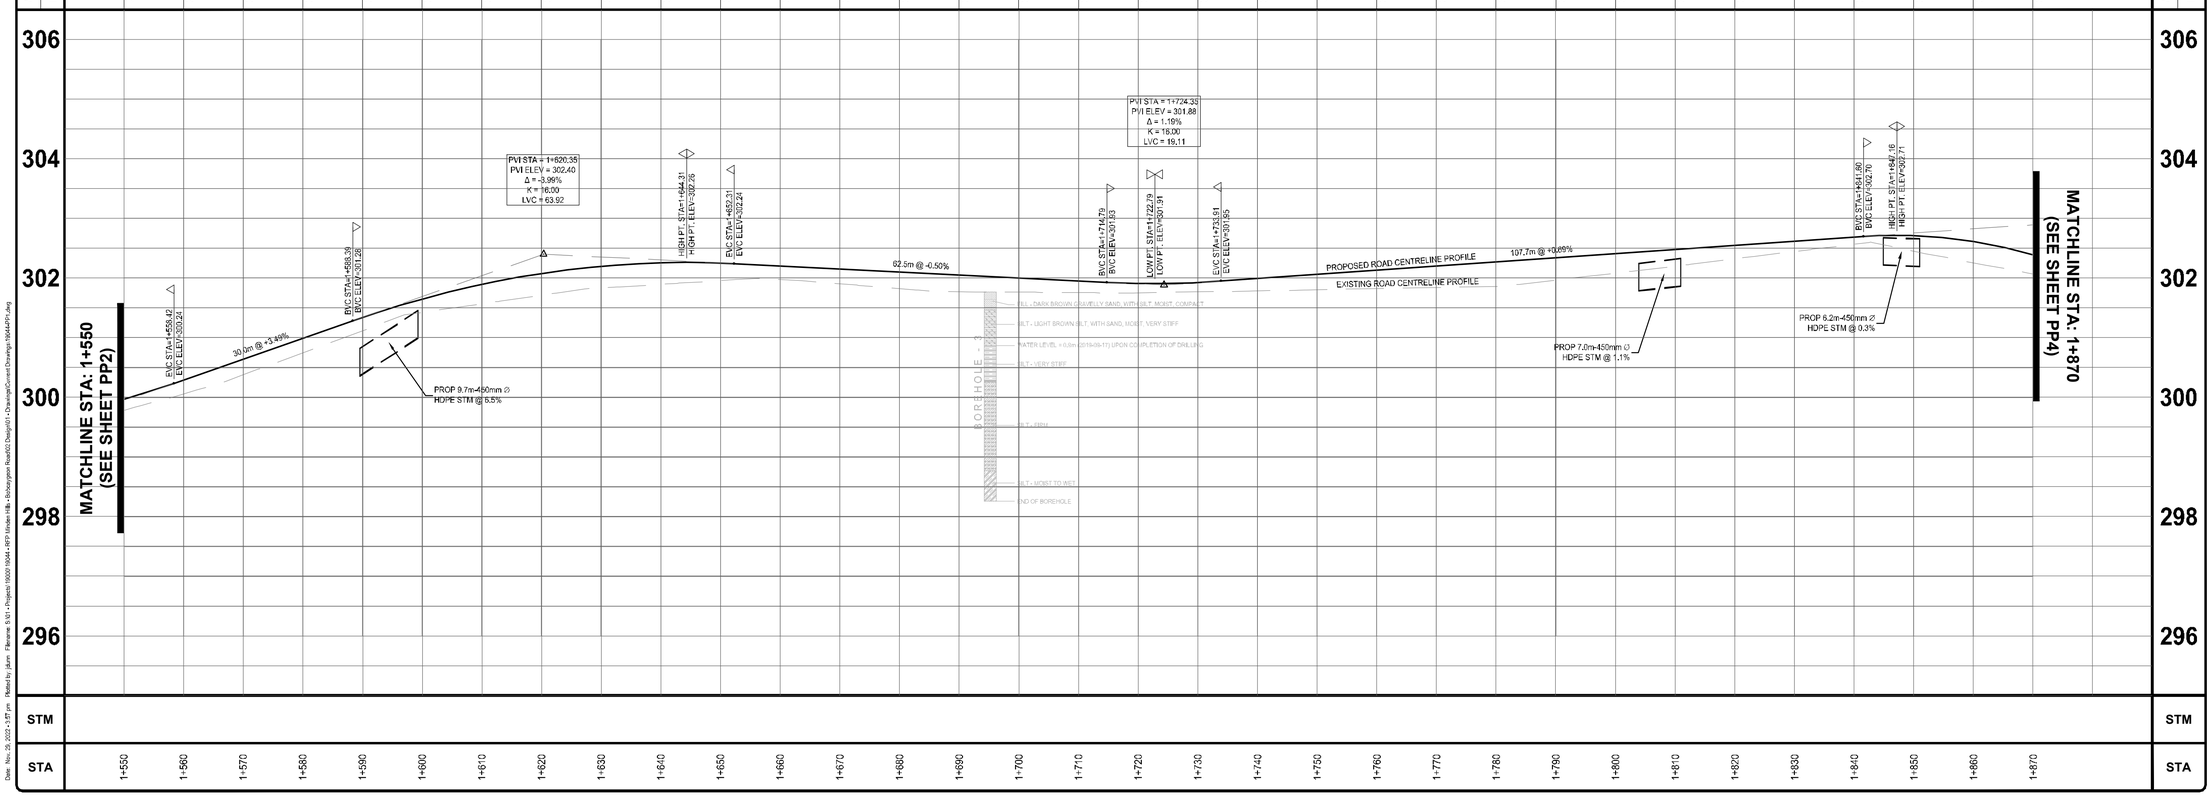

NOTES:

1. ALL CONSTRUCTION AND MATERIALS TO BE IN ACCORDANCE WITH:
 -ONTARIO PROVINCIAL STANDARD DRAWINGS & SPECIFICATIONS
 -APPLICABLE CONTRACT DOCUMENTS AND ALL SPECIFICATIONS REFERENCED HEREIN.
2. THE CONTRACTOR SHALL CONSTRUCT ALL WORK IN ACCORDANCE WITH THE OCCUPATIONAL HEALTH AND SAFETY ACT, HEALTH AND SAFETY REGULATIONS FOR CONSTRUCTION PROJECTS.
3. THE CONTRACTOR SHALL RESTORE OR REPLACE DAMAGED SERVICES TO EXISTING OR BETTER CONDITION.
4. THE CONTRACTOR SHALL RESTORE ALL DISTURBED AREAS TO EXISTING OR BETTER CONDITION, OR PER THE ENGINEERING AND LANDSCAPE SPECIFICATIONS REFERENCED HEREIN.
5. THE CONTRACTOR SHALL COORDINATE AND PAY FOR ALL TRAFFIC CONTROL AND SAFETY MEASURES IN ACCORDANCE WITH THE ONTARIO TRAFFIC MANUAL, BOOK 7, TEMPORARY CONDITIONS.
6. THE CONTRACTOR SHALL DISPOSE OF ALL WASTE MATERIALS IN ACCORDANCE WITH THE MINISTRY OF THE ENVIRONMENT GUIDELINES AND LOCAL MUNICIPAL BYLAWS.
7. WHERE UTILITIES ARE SHOWN ON THE CONTRACT DRAWINGS, THEIR LOCATION IS APPROXIMATE. THE CONTRACTOR IS RESPONSIBLE FOR VERIFYING THE LOCATION OF ALL EXISTING UTILITIES PRIOR TO CONSTRUCTION.
8. THE CONTRACTOR IS RESPONSIBLE FOR OBTAINING ALL NECESSARY PERMITS TO COMPLETE THE WORK INCLUDING ROAD CUT PERMITS, OCCUPANCY PERMITS, ENCROACHMENT AGREEMENTS.
9. ANY UTILITY POLES THAT MAY BE UNDERMINED BY THE CONSTRUCTION ACTIVITY ARE TO BE BRACED. THE CONTRACTOR SHALL MAKE THE NECESSARY ARRANGEMENTS TO HAVE THE POLES BRACED IN ACCORDANCE WITH THE APPROPRIATE UTILITY REQUIREMENTS.
10. ALL EROSION AND SEDIMENT CONTROL MEASURES IDENTIFIED ON THE CONTRACT DRAWINGS ARE TO BE IN PLACE PRIOR TO THE START OF CONSTRUCTION.
11. ACCESS TO ALL PRIVATE PROPERTIES FRONTING THE CONSTRUCTION SHALL BE MAINTAINED AT ALL TIMES. TEMPORARY ACCESS RESTRICTIONS WILL ONLY BE PERMITTED WHERE REQUIRED TO FACILITATE UNDERGROUND SERVICING, ASPHALT AND CONCRETE PLACEMENT. THE CONTRACTOR SHALL PROVIDE 48 HOURS NOTICE TO THE COUNTY AND THE AFFECTED PROPERTY OWNERS PRIOR TO ACCESS INTERRUPTION.
12. ALL PROPERTY BARS DISTURBED OR DAMAGED DURING CONSTRUCTION SHALL BE REPLACED BY THE CONTRACTOR AT THE CONCLUSION OF THE CONTRACT, AT THEIR EXPENSE.
13. ALL DIMENSIONS SHALL BE CHECKED AND VERIFIED IN THE FIELD BY THE CONTRACTOR PRIOR TO CONSTRUCTION. ANY DISCREPANCIES SHALL BE REPORTED IMMEDIATELY TO THE ENGINEER.
14. EXISTING SIGNAGE WITHIN THE ROAD ALLOWANCE SHALL BE REMOVED AND SALVAGED BY THE CONTRACTOR PRIOR TO CONSTRUCTION AND REINSTALLED UPON COMPLETION. REGULATORY SIGNAGE SHALL REMAIN IN PLACE AT ALL TIMES.

No.	REVISION	BY	DATE
4.			
3.	ISSUED FOR TENDER	JD	2022-11-30
2.	ISSUED FOR 90% REVIEW	JD	2022-03-11
1.	ISSUED FOR 50% REVIEW	JD	2019-11-05

ENGAGE ENGINEERING
www.engageeng.ca • 171 King Street, Suite 120 Peterborough, ON • Phone: (705) 755-0427

RECONSTRUCTION OF BOBCAYGEON ROAD

TOWNSHIP OF MINDEN HILLS


PROPOSED PLAN & PROFILE STA: 1+550 - 1+870

MINDEN, ONTARIO


DRAWN BY: J.DUNN	STAMP:
DESIGNED BY: J.DUNN	
APPROVED BY: P.HURLEY	
DATE: 2019-10-22	
SCALE: 1:500H 1:50V	

PROJECT NUMBER:	FILE NAME:	SHEET:
19044	19044-PP1	3 of 35

19044-PP1
Date: Nov. 25, 2022 - 1:57 pm Plotted by: jdunn Filename: S:\01 - Projects\19000 to 19044 - RFP\Minden Hills - Bobcaygeon Road\02 Design\01 - Drawings\Current Drawings 19044\PP1.dwg

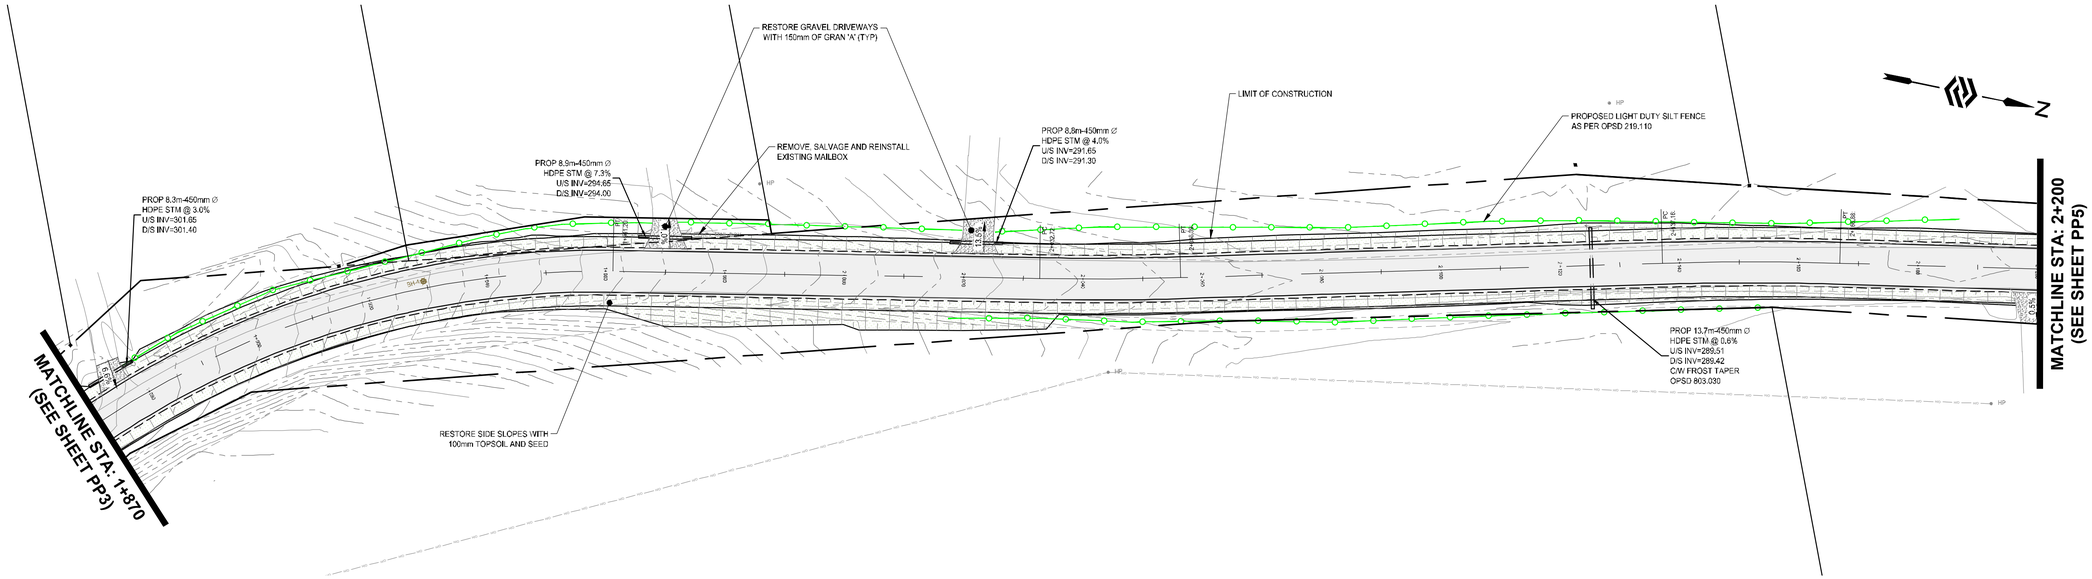

BOBCAYGEON ROAD STA: 1+870 - 2+200

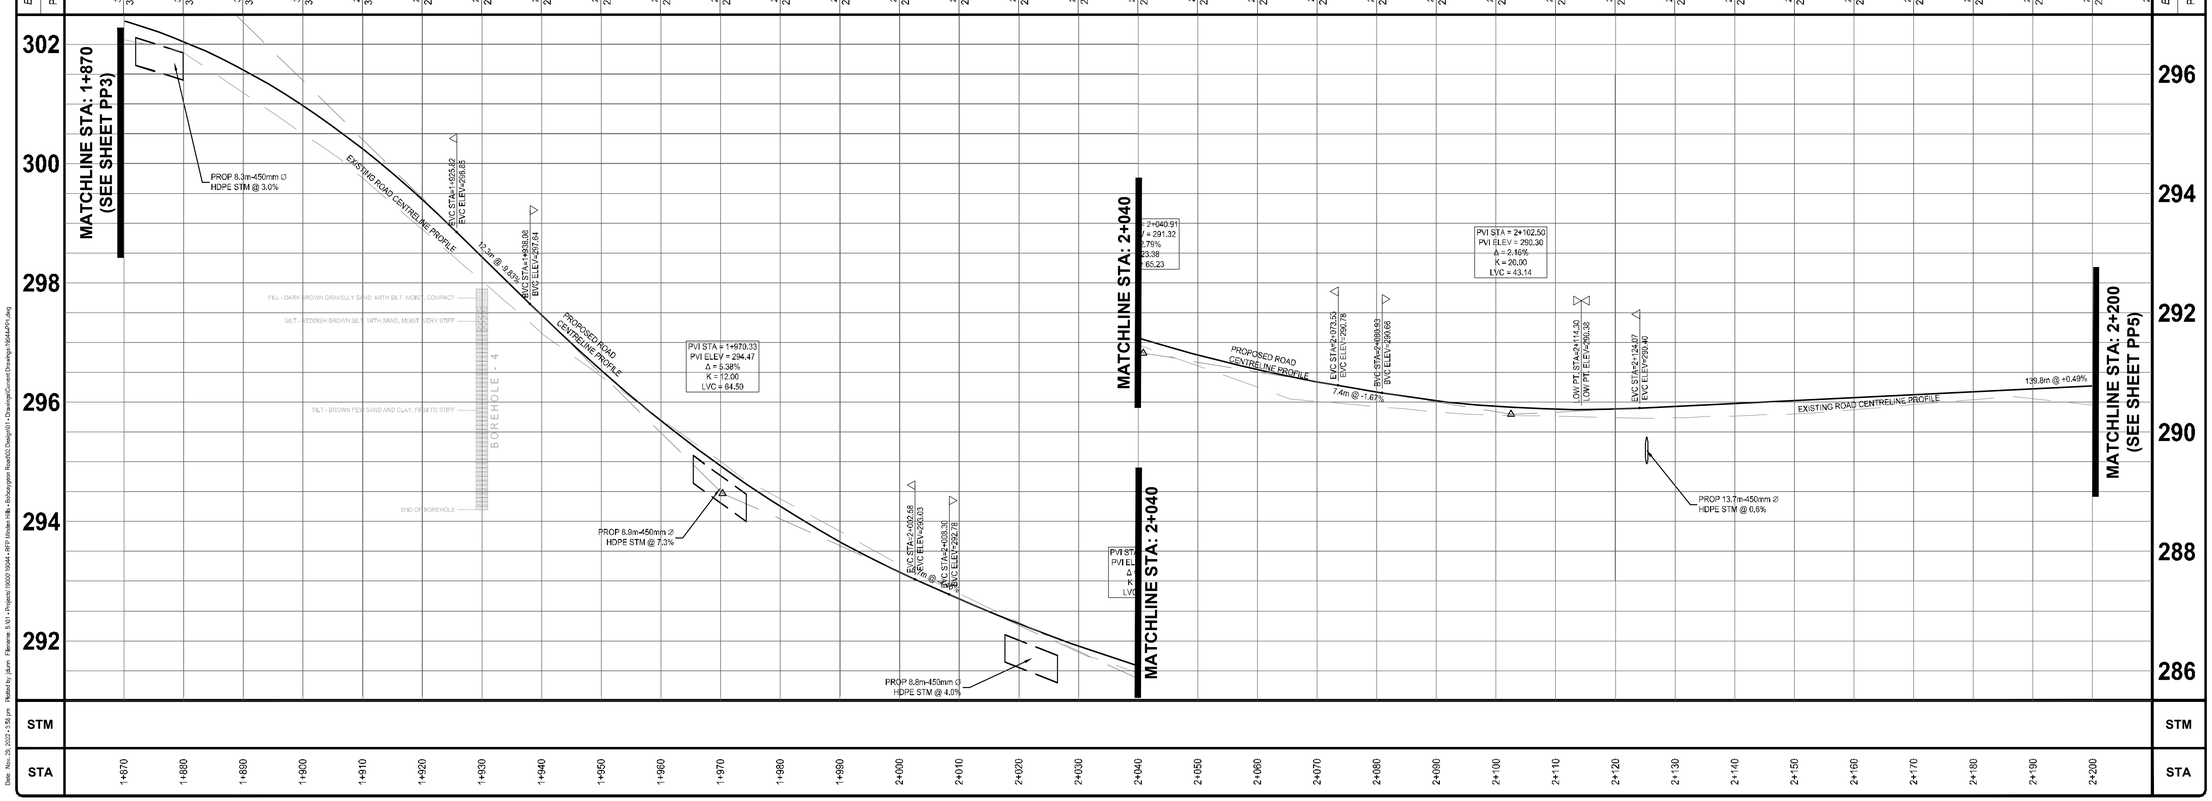

NOTES:

1. ALL CONSTRUCTION AND MATERIALS TO BE IN ACCORDANCE WITH:
 -ONTARIO PROVINCIAL STANDARD DRAWINGS & SPECIFICATIONS
 -APPLICABLE CONTRACT DOCUMENTS AND ALL SPECIFICATIONS REFERENCED HEREIN.
2. THE CONTRACTOR SHALL CONSTRUCT ALL WORK IN ACCORDANCE WITH THE OCCUPATIONAL HEALTH AND SAFETY ACT, HEALTH AND SAFETY REGULATIONS FOR CONSTRUCTION PROJECTS.
3. THE CONTRACTOR SHALL RESTORE OR REPLACE DAMAGED SERVICES TO EXISTING OR BETTER CONDITION.
4. THE CONTRACTOR SHALL RESTORE ALL DISTURBED AREAS TO EXISTING OR BETTER CONDITION, OR PER THE ENGINEERING AND LANDSCAPE SPECIFICATIONS REFERENCED HEREIN.
5. THE CONTRACTOR SHALL COORDINATE AND PAY FOR ALL TRAFFIC CONTROL AND SAFETY MEASURES IN ACCORDANCE WITH THE ONTARIO TRAFFIC MANUAL, BOOK 7, TEMPORARY CONDITIONS.
6. THE CONTRACTOR SHALL DISPOSE OF ALL WASTE MATERIALS IN ACCORDANCE WITH THE MINISTRY OF THE ENVIRONMENT GUIDELINES AND LOCAL MUNICIPAL BYLAWS.
7. WHERE UTILITIES ARE SHOWN ON THE CONTRACT DRAWINGS, THEIR LOCATION IS APPROXIMATE. THE CONTRACTOR IS RESPONSIBLE FOR VERIFYING THE LOCATION OF ALL EXISTING UTILITIES PRIOR TO CONSTRUCTION.
8. THE CONTRACTOR IS RESPONSIBLE FOR OBTAINING ALL NECESSARY PERMITS TO COMPLETE THE WORK INCLUDING ROAD CUT PERMITS, OCCUPANCY PERMITS, ENCROACHMENT AGREEMENTS.
9. ANY UTILITY POLES THAT MAY BE UNDERMINED BY THE CONSTRUCTION ACTIVITY ARE TO BE BRACED. THE CONTRACTOR SHALL MAKE THE NECESSARY ARRANGEMENTS TO HAVE THE POLES BRACED IN ACCORDANCE WITH THE APPROPRIATE UTILITY REQUIREMENTS.
10. ALL EROSION AND SEDIMENT CONTROL MEASURES IDENTIFIED ON THE CONTRACT DRAWINGS ARE TO BE IN PLACE PRIOR TO THE START OF CONSTRUCTION.
11. ACCESS TO ALL PRIVATE PROPERTIES FRONTING THE CONSTRUCTION SHALL BE MAINTAINED AT ALL TIMES. TEMPORARY ACCESS RESTRICTIONS WILL ONLY BE PERMITTED WHERE REQUIRED TO FACILITATE UNDERGROUND SERVICING, ASPHALT AND CONCRETE PLACEMENT. THE CONTRACTOR SHALL PROVIDE 48 HOURS NOTICE TO THE COUNTY AND THE AFFECTED PROPERTY OWNERS PRIOR TO ACCESS INTERRUPTION.
12. ALL PROPERTY BARS DISTURBED OR DAMAGED DURING CONSTRUCTION SHALL BE REPLACED BY THE CONTRACTOR AT THE CONCLUSION OF THE CONTRACT, AT THEIR EXPENSE.
13. ALL DIMENSIONS SHALL BE CHECKED AND VERIFIED IN THE FIELD BY THE CONTRACTOR PRIOR TO CONSTRUCTION. ANY DISCREPANCIES SHALL BE REPORTED IMMEDIATELY TO THE ENGINEER.
14. EXISTING SIGNAGE WITHIN THE ROAD ALLOWANCE SHALL BE REMOVED AND SALVAGED BY THE CONTRACTOR PRIOR TO CONSTRUCTION AND REINSTALLED UPON COMPLETION. REGULATORY SIGNAGE SHALL REMAIN IN PLACE AT ALL TIMES.

No.	REVISION	BY	DATE
4.			
3.	ISSUED FOR TENDER	JD	2022-11-30
2.	ISSUED FOR 90% REVIEW	JD	2022-03-11
1.	ISSUED FOR 50% REVIEW	JD	2019-11-05

ENGAGE ENGINEERING
www.engageeng.ca • 171 King Street, Suite 120 Peterborough, ON • P: (705) 755-0427

RECONSTRUCTION OF BOBCAYGEON ROAD

TOWNSHIP OF MINDEN HILLS


PROPOSED PLAN & PROFILE STA: 1+870 - 2+200

MINDEN, ONTARIO


DRAWN BY: J.DUNN	STAMP:
DESIGNED BY: J.DUNN	
APPROVED BY: P.HURLEY	
DATE: 2019-10-22	
SCALE: 1:500H 1:50V	

PROJECT NUMBER:	FILE NAME:	SHEET:
19044	19044-PP1	4 of 35

19044-PP1
Date: Nov. 29, 2022 - 1:59 pm Plotted by: jdunn Filename: S:\01 - Projects\19000 to 19044 - RFP Minden Hills - Bobcaygeon Road\02 Design\01 - Drawings\Current Drawings\19044-PP1.dwg

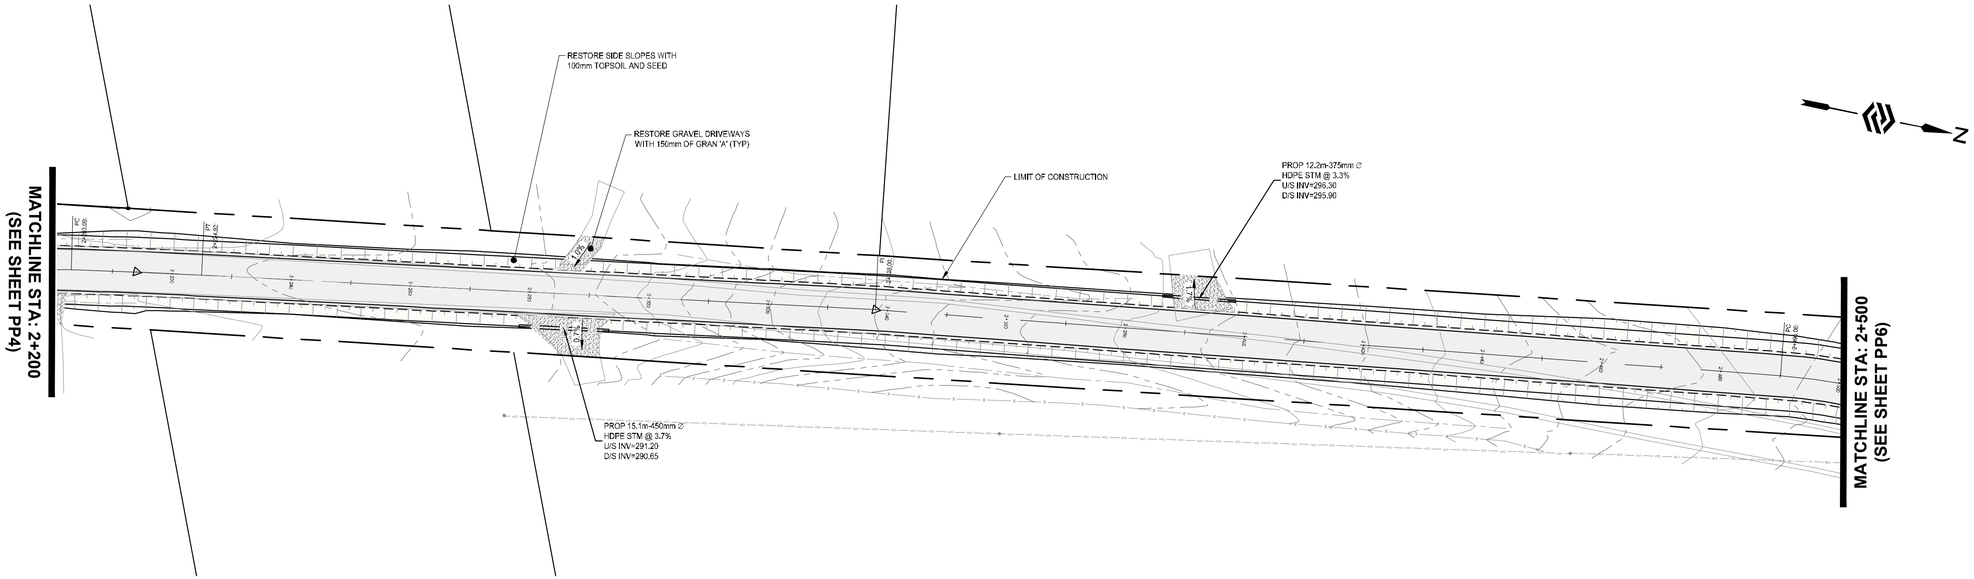

BOBCAYGEON RD STA: 2+200 - 2+500

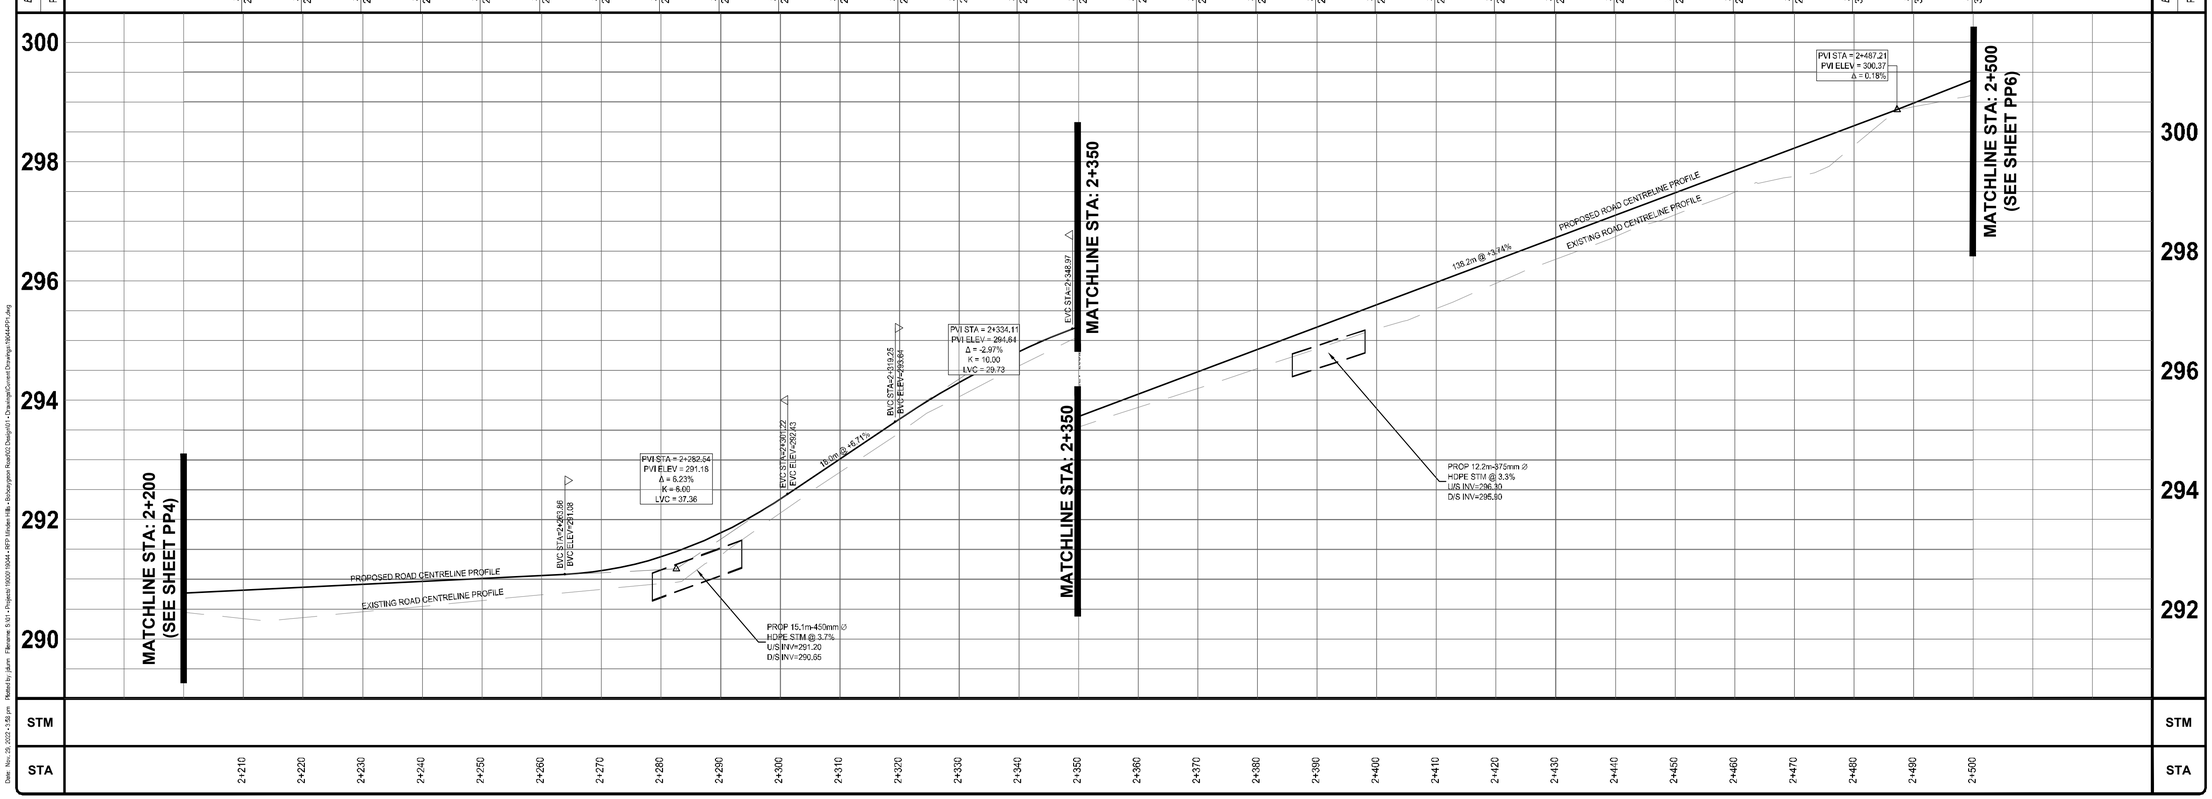

NOTES:

1. ALL CONSTRUCTION AND MATERIALS TO BE IN ACCORDANCE WITH:
 -ONTARIO PROVINCIAL STANDARD DRAWINGS & SPECIFICATIONS
 -APPLICABLE CONTRACT DOCUMENTS AND ALL SPECIFICATIONS REFERENCED HEREIN.
2. THE CONTRACTOR SHALL CONSTRUCT ALL WORK IN ACCORDANCE WITH THE OCCUPATIONAL HEALTH AND SAFETY ACT, HEALTH AND SAFETY REGULATIONS FOR CONSTRUCTION PROJECTS.
3. THE CONTRACTOR SHALL RESTORE OR REPLACE DAMAGED SERVICES TO EXISTING OR BETTER CONDITION.
4. THE CONTRACTOR SHALL RESTORE ALL DISTURBED AREAS TO EXISTING OR BETTER CONDITION, OR PER THE ENGINEERING AND LANDSCAPE SPECIFICATIONS REFERENCED HEREIN.
5. THE CONTRACTOR SHALL COORDINATE AND PAY FOR ALL TRAFFIC CONTROL AND SAFETY MEASURES IN ACCORDANCE WITH THE ONTARIO TRAFFIC MANUAL, BOOK 7, TEMPORARY CONDITIONS.
6. THE CONTRACTOR SHALL DISPOSE OF ALL WASTE MATERIALS IN ACCORDANCE WITH THE MINISTRY OF THE ENVIRONMENT GUIDELINES AND LOCAL MUNICIPAL BYLAWS.
7. WHERE UTILITIES ARE SHOWN ON THE CONTRACT DRAWINGS, THEIR LOCATION IS APPROXIMATE. THE CONTRACTOR IS RESPONSIBLE FOR VERIFYING THE LOCATION OF ALL EXISTING UTILITIES PRIOR TO CONSTRUCTION.
8. THE CONTRACTOR IS RESPONSIBLE FOR OBTAINING ALL NECESSARY PERMITS TO COMPLETE THE WORK INCLUDING ROAD CUT PERMITS, OCCUPANCY PERMITS, ENCROACHMENT AGREEMENTS.
9. ANY UTILITY POLES THAT MAY BE UNDERMINED BY THE CONSTRUCTION ACTIVITY ARE TO BE BRACED. THE CONTRACTOR SHALL MAKE THE NECESSARY ARRANGEMENTS TO HAVE THE POLES BRACED IN ACCORDANCE WITH THE APPROPRIATE UTILITY REQUIREMENTS.
10. ALL EROSION AND SEDIMENT CONTROL MEASURES IDENTIFIED ON THE CONTRACT DRAWINGS ARE TO BE IN PLACE PRIOR TO THE START OF CONSTRUCTION.
11. ACCESS TO ALL PRIVATE PROPERTIES FRONTING THE CONSTRUCTION SHALL BE MAINTAINED AT ALL TIMES. TEMPORARY ACCESS RESTRICTIONS WILL ONLY BE PERMITTED WHERE REQUIRED TO FACILITATE UNDERGROUND SERVICING, ASPHALT AND CONCRETE PLACEMENT. THE CONTRACTOR SHALL PROVIDE 48 HOURS NOTICE TO THE COUNTY AND THE AFFECTED PROPERTY OWNERS PRIOR TO ACCESS INTERRUPTION.
12. ALL PROPERTY BARS DISTURBED OR DAMAGED DURING CONSTRUCTION SHALL BE REPLACED BY THE CONTRACTOR AT THE CONCLUSION OF THE CONTRACT, AT THEIR EXPENSE.
13. ALL DIMENSIONS SHALL BE CHECKED AND VERIFIED IN THE FIELD BY THE CONTRACTOR PRIOR TO CONSTRUCTION. ANY DISCREPANCIES SHALL BE REPORTED IMMEDIATELY TO THE ENGINEER.
14. EXISTING SIGNAGE WITHIN THE ROAD ALLOWANCE SHALL BE REMOVED AND SALVAGED BY THE CONTRACTOR PRIOR TO CONSTRUCTION AND REINSTALLED UPON COMPLETION. REGULATORY SIGNAGE SHALL REMAIN IN PLACE AT ALL TIMES.

No.	REVISION	BY	DATE
4.			
3.	ISSUED FOR TENDER	JD	2022-11-30
2.	ISSUED FOR 90% REVIEW	JD	2022-03-11
1.	ISSUED FOR 50% REVIEW	JD	2019-11-05

ENGAGE ENGINEERING
www.engageeng.ca • 171 King Street, Suite 120 Peterborough, ON • P: (705) 755-0427

RECONSTRUCTION OF BOBCAYGEON ROAD

TOWNSHIP OF MINDEN HILLS


PROPOSED PLAN & PROFILE STA: 2+200 - 2+500

MINDEN, ONTARIO


DRAWN BY: J.DUNN	STAMP:
DESIGNED BY: J.DUNN	
APPROVED BY: P.HURLEY	
DATE: 2019-10-22	
SCALE: 1:500H 1:50V	

PROJECT NUMBER:	FILE NAME:	SHEET:
19044	19044-PP1	5 of 35

19044-PP1
Date: Nov. 25, 2022 - 1:55 pm Plotted by: jdunn Filename: S:\01 - Projects\19000\19044 - RFP Minden Hills - Bobcaygeon Road\02 Design\01 - Drawings\Current Drawings\19044-PP1.dwg

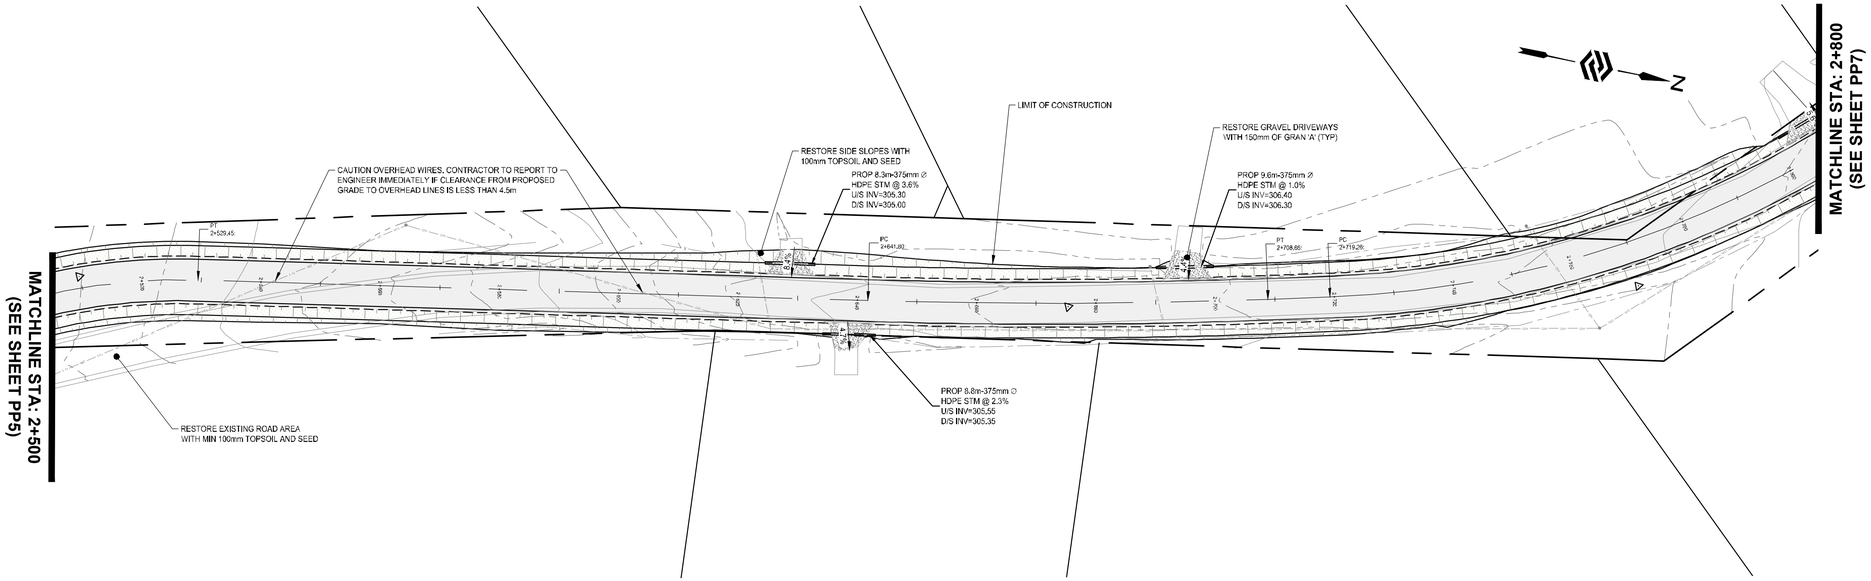

BOBCAYGEON RD STA: 2+500 - 2+800

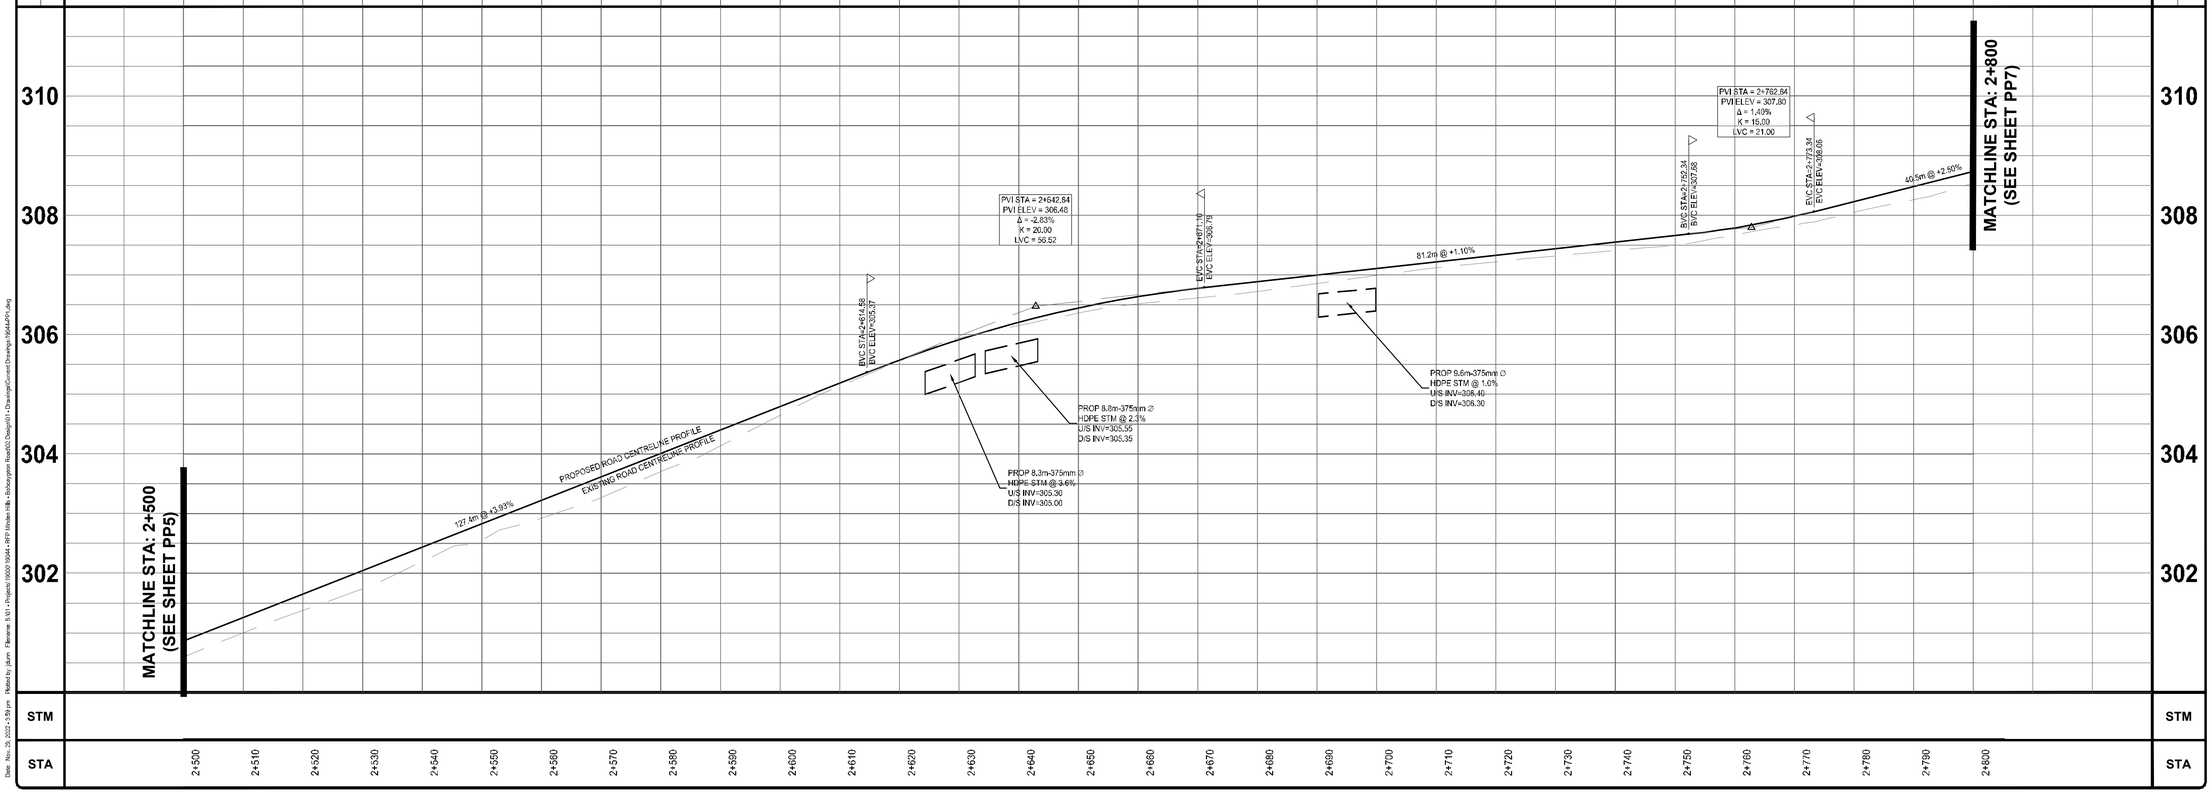

NOTES:

1. ALL CONSTRUCTION AND MATERIALS TO BE IN ACCORDANCE WITH:
 -ONTARIO PROVINCIAL STANDARD DRAWINGS & SPECIFICATIONS
 -APPLICABLE CONTRACT DOCUMENTS AND ALL SPECIFICATIONS REFERENCED HEREIN.
2. THE CONTRACTOR SHALL CONSTRUCT ALL WORK IN ACCORDANCE WITH THE OCCUPATIONAL HEALTH AND SAFETY ACT, HEALTH AND SAFETY REGULATIONS FOR CONSTRUCTION PROJECTS.
3. THE CONTRACTOR SHALL RESTORE OR REPLACE DAMAGED SERVICES TO EXISTING OR BETTER CONDITION.
4. THE CONTRACTOR SHALL RESTORE ALL DISTURBED AREAS TO EXISTING OR BETTER CONDITION, OR PER THE ENGINEERING AND LANDSCAPE SPECIFICATIONS REFERENCED HEREIN.
5. THE CONTRACTOR SHALL COORDINATE AND PAY FOR ALL TRAFFIC CONTROL AND SAFETY MEASURES IN ACCORDANCE WITH THE ONTARIO TRAFFIC MANUAL, BOOK 7, TEMPORARY CONDITIONS.
6. THE CONTRACTOR SHALL DISPOSE OF ALL WASTE MATERIALS IN ACCORDANCE WITH THE MINISTRY OF THE ENVIRONMENT GUIDELINES AND LOCAL MUNICIPAL BYLAWS.
7. WHERE UTILITIES ARE SHOWN ON THE CONTRACT DRAWINGS, THEIR LOCATION IS APPROXIMATE. THE CONTRACTOR IS RESPONSIBLE FOR VERIFYING THE LOCATION OF ALL EXISTING UTILITIES PRIOR TO CONSTRUCTION.
8. THE CONTRACTOR IS RESPONSIBLE FOR OBTAINING ALL NECESSARY PERMITS TO COMPLETE THE WORK INCLUDING ROAD CUT PERMITS, OCCUPANCY PERMITS, ENCROACHMENT AGREEMENTS.
9. ANY UTILITY POLES THAT MAY BE UNDERMINED BY THE CONSTRUCTION ACTIVITY ARE TO BE BRACED. THE CONTRACTOR SHALL MAKE THE NECESSARY ARRANGEMENTS TO HAVE THE POLES BRACED IN ACCORDANCE WITH THE APPROPRIATE UTILITY REQUIREMENTS.
10. ALL EROSION AND SEDIMENT CONTROL MEASURES IDENTIFIED ON THE CONTRACT DRAWINGS ARE TO BE IN PLACE PRIOR TO THE START OF CONSTRUCTION.
11. ACCESS TO ALL PRIVATE PROPERTIES FRONTING THE CONSTRUCTION SHALL BE MAINTAINED AT ALL TIMES. TEMPORARY ACCESS RESTRICTIONS WILL ONLY BE PERMITTED WHERE REQUIRED TO FACILITATE UNDERGROUND SERVICING, ASPHALT AND CONCRETE PLACEMENT. THE CONTRACTOR SHALL PROVIDE 48 HOURS NOTICE TO THE COUNTY AND THE AFFECTED PROPERTY OWNERS PRIOR TO ACCESS INTERRUPTION.
12. ALL PROPERTY BARS DISTURBED OR DAMAGED DURING CONSTRUCTION SHALL BE REPLACED BY THE CONTRACTOR AT THE CONCLUSION OF THE CONTRACT, AT THEIR EXPENSE.
13. ALL DIMENSIONS SHALL BE CHECKED AND VERIFIED IN THE FIELD BY THE CONTRACTOR PRIOR TO CONSTRUCTION. ANY DISCREPANCIES SHALL BE REPORTED IMMEDIATELY TO THE ENGINEER.
14. EXISTING SIGNAGE WITHIN THE ROAD ALLOWANCE SHALL BE REMOVED AND SALVAGED BY THE CONTRACTOR PRIOR TO CONSTRUCTION AND REINSTALLED UPON COMPLETION. REGULATORY SIGNAGE SHALL REMAIN IN PLACE AT ALL TIMES.

No.	REVISION	BY	DATE
4.			
3.	ISSUED FOR TENDER	JD	2022-11-30
2.	ISSUED FOR 90% REVIEW	JD	2022-03-11
1.	ISSUED FOR 50% REVIEW	JD	2019-11-05

ENGAGE ENGINEERING
www.engageeng.ca • 171 King Street, Suite 120 Peterborough, ON • P: (705) 755-0427

RECONSTRUCTION OF BOBCAYGEON ROAD

TOWNSHIP OF MINDEN HILLS


PROPOSED PLAN & PROFILE STA: 2+500 - 2+800

MINDEN, ONTARIO


DRAWN BY: J.DUNN	STAMP:
DESIGNED BY: J.DUNN	
APPROVED BY: P.HURLEY	
DATE: 2019-10-22	
SCALE: 1:500H 1:50V	

PROJECT NUMBER:	FILE NAME:	SHEET:
19044	19044-PP1	6 of 35

19044-PP1
Date: Nov. 25, 2022 - 1:59 pm Plotted by: jdunn File name: S:\01 - Projects\19000\19044 - RFP Minden Hills - Bobcaygeon Road\02 Design\01 - Drawings\Current Drawings\19044-PP1.dwg

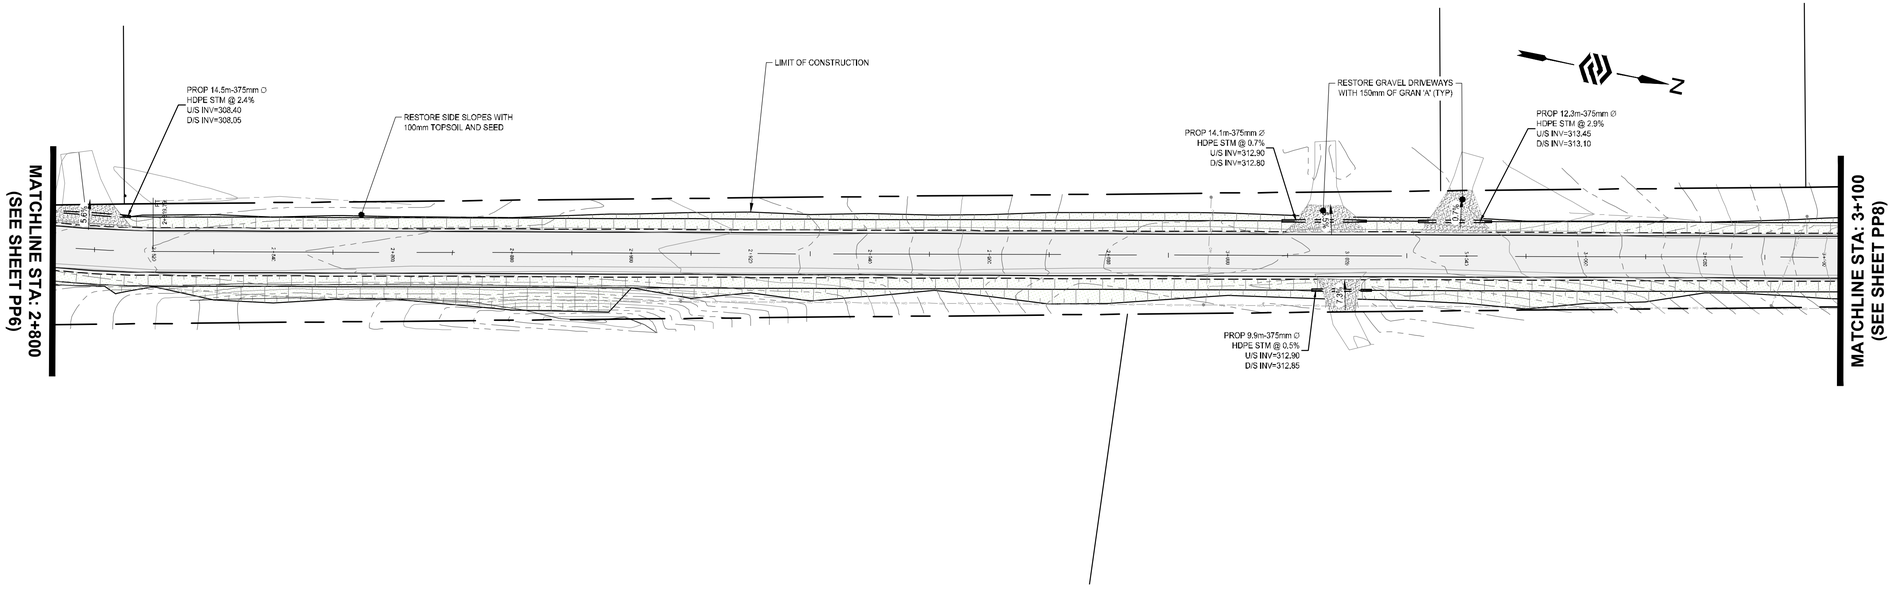

BOBCAYGEON RD STA: 2+800 - 3+100

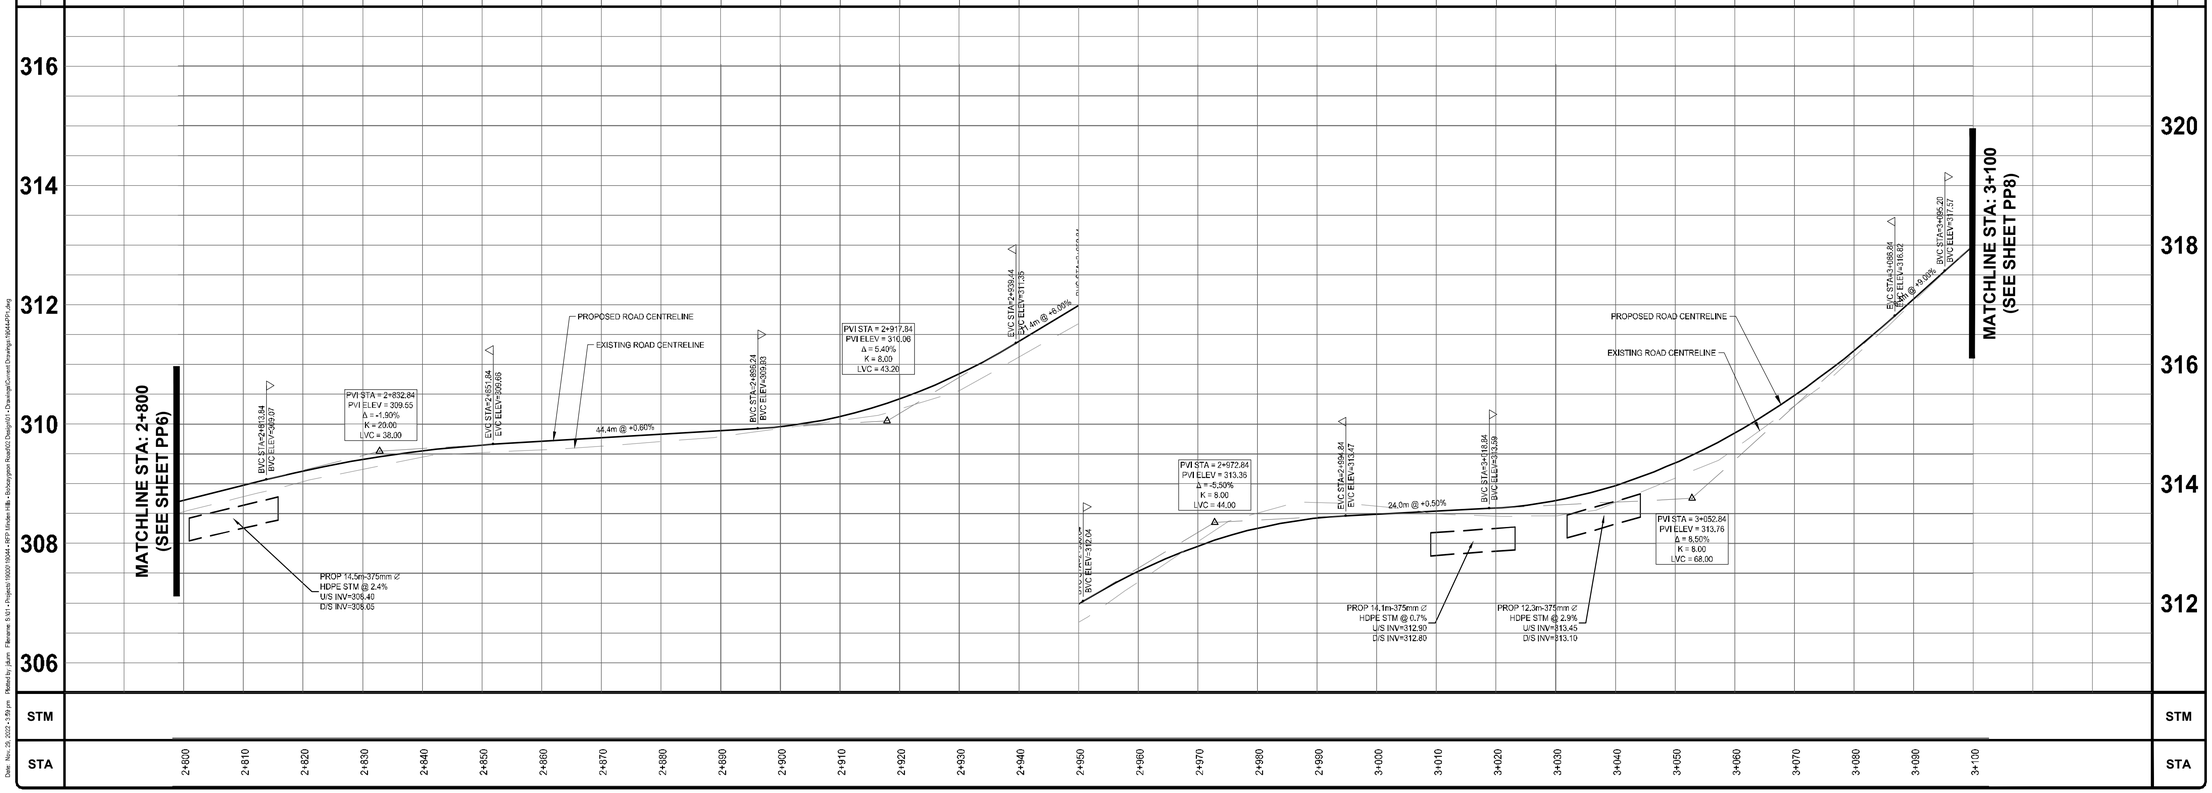

NOTES:

1. ALL CONSTRUCTION AND MATERIALS TO BE IN ACCORDANCE WITH:
 -ONTARIO PROVINCIAL STANDARD DRAWINGS & SPECIFICATIONS
 -APPLICABLE CONTRACT DOCUMENTS AND ALL SPECIFICATIONS REFERENCED HEREIN.
2. THE CONTRACTOR SHALL CONSTRUCT ALL WORK IN ACCORDANCE WITH THE OCCUPATIONAL HEALTH AND SAFETY ACT, HEALTH AND SAFETY REGULATIONS FOR CONSTRUCTION PROJECTS.
3. THE CONTRACTOR SHALL RESTORE OR REPLACE DAMAGED SERVICES TO EXISTING OR BETTER CONDITION.
4. THE CONTRACTOR SHALL RESTORE ALL DISTURBED AREAS TO EXISTING OR BETTER CONDITION, OR PER THE ENGINEERING AND LANDSCAPE SPECIFICATIONS REFERENCED HEREIN.
5. THE CONTRACTOR SHALL COORDINATE AND PAY FOR ALL TRAFFIC CONTROL AND SAFETY MEASURES IN ACCORDANCE WITH THE ONTARIO TRAFFIC MANUAL, BOOK 7, TEMPORARY CONDITIONS.
6. THE CONTRACTOR SHALL DISPOSE OF ALL WASTE MATERIALS IN ACCORDANCE WITH THE MINISTRY OF THE ENVIRONMENT GUIDELINES AND LOCAL MUNICIPAL BYLAWS.
7. WHERE UTILITIES ARE SHOWN ON THE CONTRACT DRAWINGS, THEIR LOCATION IS APPROXIMATE. THE CONTRACTOR IS RESPONSIBLE FOR VERIFYING THE LOCATION OF ALL EXISTING UTILITIES PRIOR TO CONSTRUCTION.
8. THE CONTRACTOR IS RESPONSIBLE FOR OBTAINING ALL NECESSARY PERMITS TO COMPLETE THE WORK INCLUDING ROAD CUT PERMITS, OCCUPANCY PERMITS, ENCROACHMENT AGREEMENTS.
9. ANY UTILITY POLES THAT MAY BE UNDERMINED BY THE CONSTRUCTION ACTIVITY ARE TO BE BRACED. THE CONTRACTOR SHALL MAKE THE NECESSARY ARRANGEMENTS TO HAVE THE POLES BRACED IN ACCORDANCE WITH THE APPROPRIATE UTILITY REQUIREMENTS.
10. ALL EROSION AND SEDIMENT CONTROL MEASURES IDENTIFIED ON THE CONTRACT DRAWINGS ARE TO BE IN PLACE PRIOR TO THE START OF CONSTRUCTION.
11. ACCESS TO ALL PRIVATE PROPERTIES FRONTING THE CONSTRUCTION SHALL BE MAINTAINED AT ALL TIMES. TEMPORARY ACCESS RESTRICTIONS WILL ONLY BE PERMITTED WHERE REQUIRED TO FACILITATE UNDERGROUND SERVICING, ASPHALT AND CONCRETE PLACEMENT. THE CONTRACTOR SHALL PROVIDE 48 HOURS NOTICE TO THE COUNTY AND THE AFFECTED PROPERTY OWNERS PRIOR TO ACCESS INTERRUPTION.
12. ALL PROPERTY BARS DISTURBED OR DAMAGED DURING CONSTRUCTION SHALL BE REPLACED BY THE CONTRACTOR AT THE CONCLUSION OF THE CONTRACT, AT THEIR EXPENSE.
13. ALL DIMENSIONS SHALL BE CHECKED AND VERIFIED IN THE FIELD BY THE CONTRACTOR PRIOR TO CONSTRUCTION. ANY DISCREPANCIES SHALL BE REPORTED IMMEDIATELY TO THE ENGINEER.
14. EXISTING SIGNAGE WITHIN THE ROAD ALLOWANCE SHALL BE REMOVED AND SALVAGED BY THE CONTRACTOR PRIOR TO CONSTRUCTION AND REINSTALLED UPON COMPLETION. REGULATORY SIGNAGE SHALL REMAIN IN PLACE AT ALL TIMES.

No.	REVISION	BY	DATE
4.			
3.	ISSUED FOR TENDER	JD	2022-11-30
2.	ISSUED FOR 90% REVIEW	JD	2022-03-11
1.	ISSUED FOR 50% REVIEW	JD	2019-11-05

ENGAGE ENGINEERING
www.engageeng.ca • 171 King Street, Suite 120 Peterborough, ON • Phone: (705) 755-0427

RECONSTRUCTION OF BOBCAYGEON ROAD

TOWNSHIP OF MINDEN HILLS


PROPOSED PLAN & PROFILE STA: 2+800 - 3+100

MINDEN, ONTARIO


DRAWN BY: J.DUNN	STAMP:
DESIGNED BY: J.DUNN	
APPROVED BY: P.HURLEY	
DATE: 2019-10-22	
SCALE: 1:500H 1:50V	

PROJECT NUMBER:	FILE NAME:	SHEET:
19044	19044-PP1	7 of 35

19044-PP1
Date: Nov. 25, 2022 - 1:59 pm Plotted by: jdunn File name: S:\01 - Projects\19000 19044 - RFP Minden Hills - Bobcaygeon Road\02 Design\01 - Drawings\Current Drawings 19044-PP1.dwg

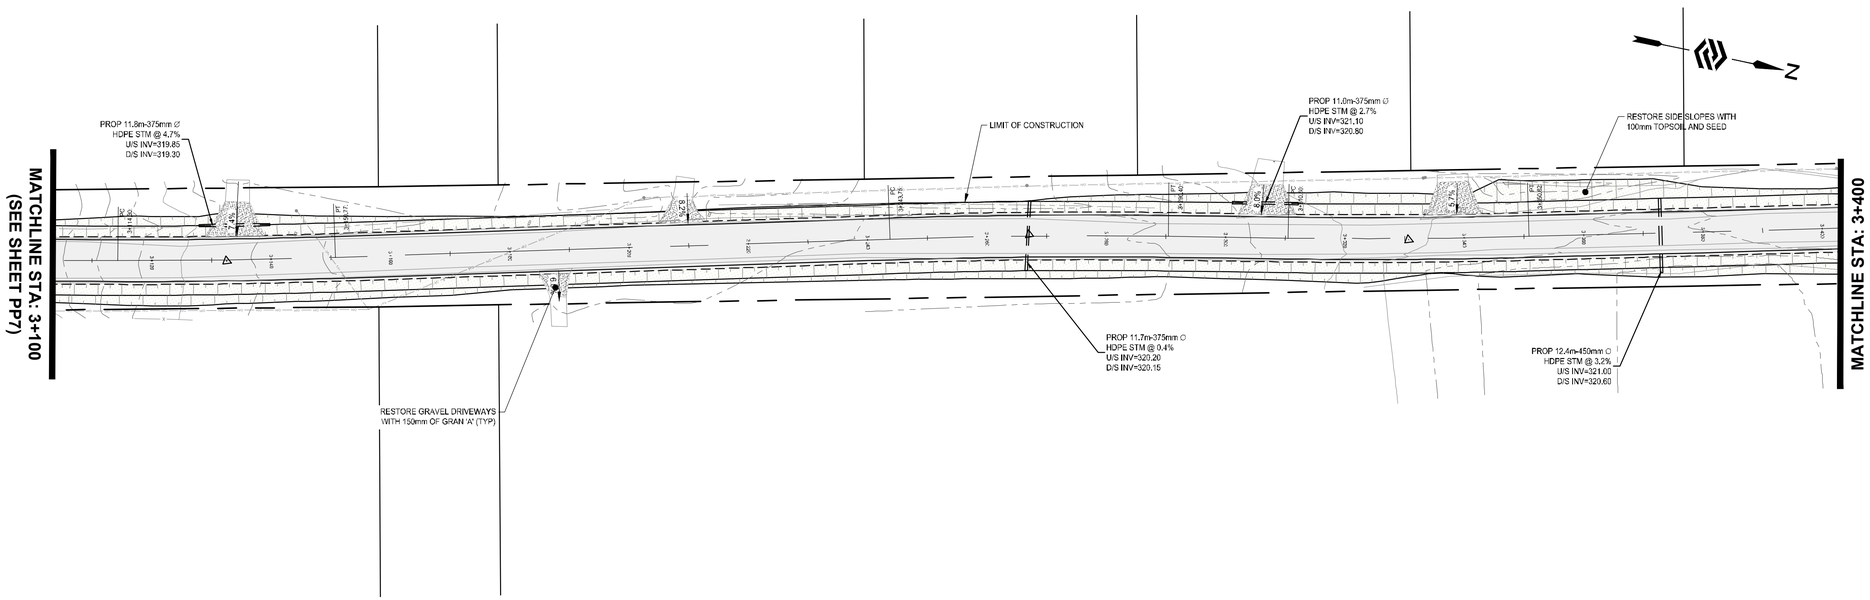

BOBCAYGEON RD STA: 3+100 - 3+400

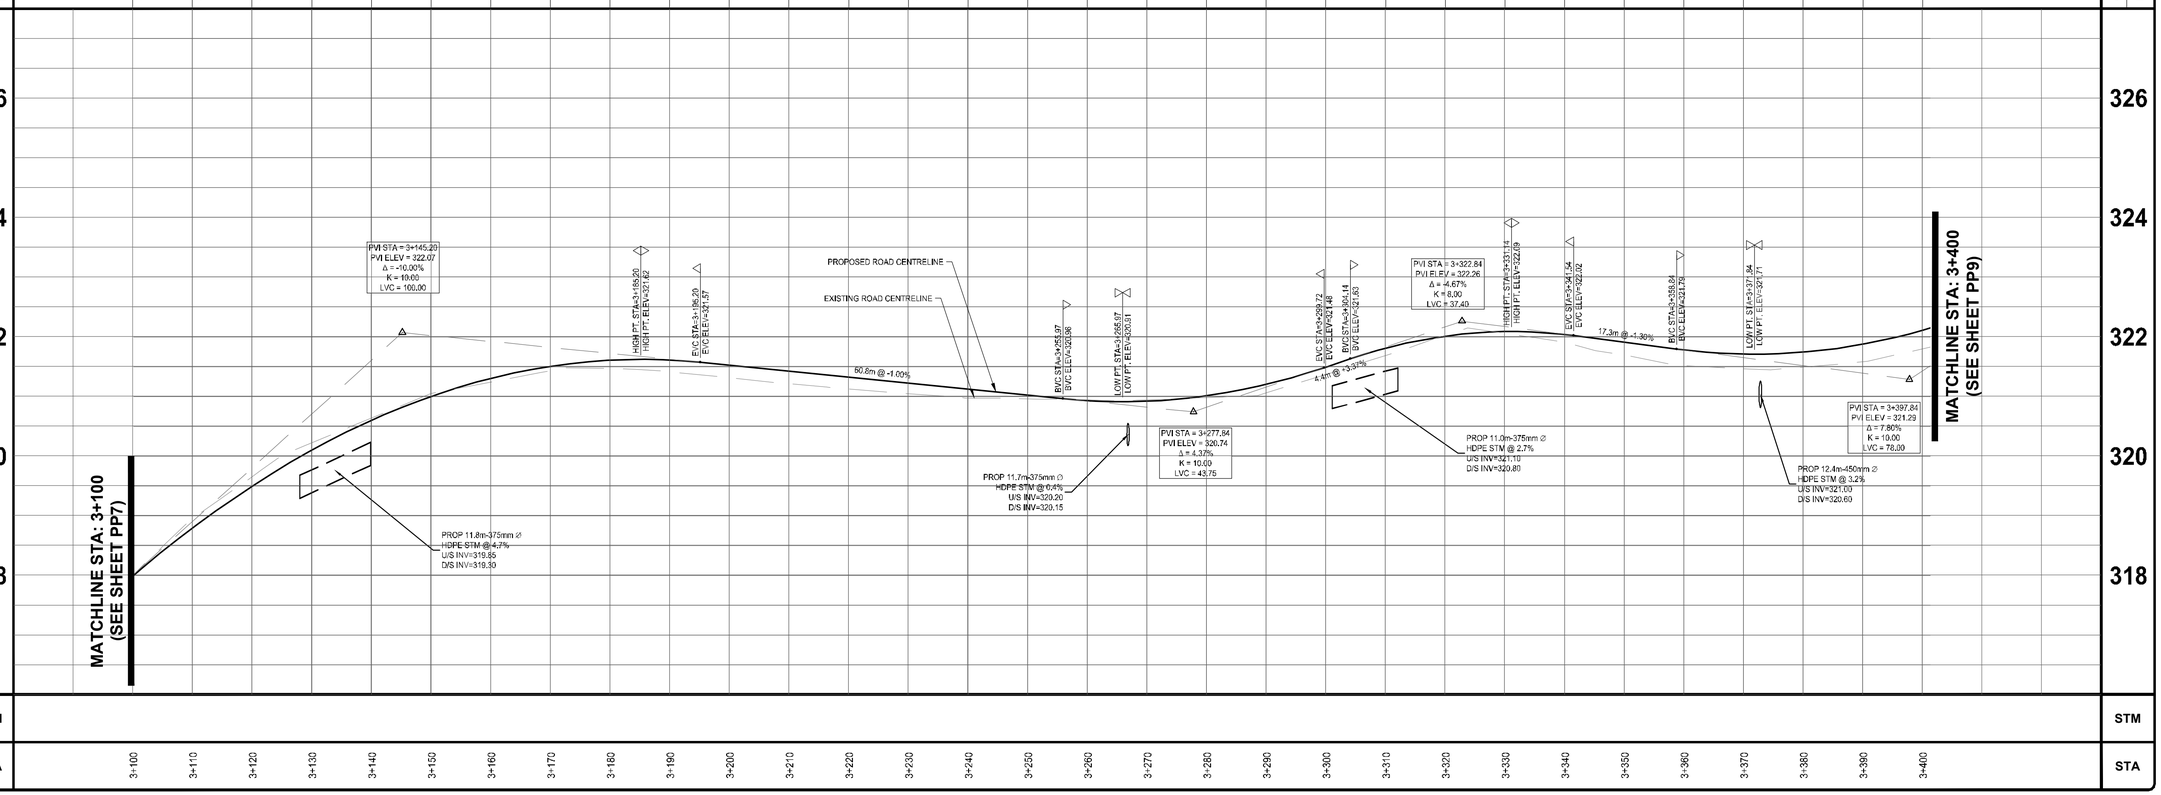

NOTES:

1. ALL CONSTRUCTION AND MATERIALS TO BE IN ACCORDANCE WITH:
 -ONTARIO PROVINCIAL STANDARD DRAWINGS & SPECIFICATIONS
 -APPLICABLE CONTRACT DOCUMENTS AND ALL SPECIFICATIONS REFERENCED HEREIN.
2. THE CONTRACTOR SHALL CONSTRUCT ALL WORK IN ACCORDANCE WITH THE OCCUPATIONAL HEALTH AND SAFETY ACT, HEALTH AND SAFETY REGULATIONS FOR CONSTRUCTION PROJECTS.
3. THE CONTRACTOR SHALL RESTORE OR REPLACE DAMAGED SERVICES TO EXISTING OR BETTER CONDITION.
4. THE CONTRACTOR SHALL RESTORE ALL DISTURBED AREAS TO EXISTING OR BETTER CONDITION, OR PER THE ENGINEERING AND LANDSCAPE SPECIFICATIONS REFERENCED HEREIN.
5. THE CONTRACTOR SHALL COORDINATE AND PAY FOR ALL TRAFFIC CONTROL AND SAFETY MEASURES IN ACCORDANCE WITH THE ONTARIO TRAFFIC MANUAL, BOOK 7, TEMPORARY CONDITIONS.
6. THE CONTRACTOR SHALL DISPOSE OF ALL WASTE MATERIALS IN ACCORDANCE WITH THE MINISTRY OF THE ENVIRONMENT GUIDELINES AND LOCAL MUNICIPAL BYLAWS.
7. WHERE UTILITIES ARE SHOWN ON THE CONTRACT DRAWINGS, THEIR LOCATION IS APPROXIMATE. THE CONTRACTOR IS RESPONSIBLE FOR VERIFYING THE LOCATION OF ALL EXISTING UTILITIES PRIOR TO CONSTRUCTION.
8. THE CONTRACTOR IS RESPONSIBLE FOR OBTAINING ALL NECESSARY PERMITS TO COMPLETE THE WORK INCLUDING ROAD CUT PERMITS, OCCUPANCY PERMITS, ENCROACHMENT AGREEMENTS.
9. ANY UTILITY POLES THAT MAY BE UNDERMINED BY THE CONSTRUCTION ACTIVITY ARE TO BE BRACED. THE CONTRACTOR SHALL MAKE THE NECESSARY ARRANGEMENTS TO HAVE THE POLES BRACED IN ACCORDANCE WITH THE APPROPRIATE UTILITY REQUIREMENTS.
10. ALL EROSION AND SEDIMENT CONTROL MEASURES IDENTIFIED ON THE CONTRACT DRAWINGS ARE TO BE IN PLACE PRIOR TO THE START OF CONSTRUCTION.
11. ACCESS TO ALL PRIVATE PROPERTIES FRONTING THE CONSTRUCTION SHALL BE MAINTAINED AT ALL TIMES. TEMPORARY ACCESS RESTRICTIONS WILL ONLY BE PERMITTED WHERE REQUIRED TO FACILITATE UNDERGROUND SERVICING, ASPHALT AND CONCRETE PLACEMENT. THE CONTRACTOR SHALL PROVIDE 48 HOURS NOTICE TO THE COUNTY AND THE AFFECTED PROPERTY OWNERS PRIOR TO ACCESS INTERRUPTION.
12. ALL PROPERTY BARS DISTURBED OR DAMAGED DURING CONSTRUCTION SHALL BE REPLACED BY THE CONTRACTOR AT THE CONCLUSION OF THE CONTRACT, AT THEIR EXPENSE.
13. ALL DIMENSIONS SHALL BE CHECKED AND VERIFIED IN THE FIELD BY THE CONTRACTOR PRIOR TO CONSTRUCTION. ANY DISCREPANCIES SHALL BE REPORTED IMMEDIATELY TO THE ENGINEER.
14. EXISTING SIGNAGE WITHIN THE ROAD ALLOWANCE SHALL BE REMOVED AND SALVAGED BY THE CONTRACTOR PRIOR TO CONSTRUCTION AND REINSTALLED UPON COMPLETION. REGULATORY SIGNAGE SHALL REMAIN IN PLACE AT ALL TIMES.

No.	REVISION	BY	DATE
4.			
3.	ISSUED FOR TENDER	JD	2022-11-30
2.	ISSUED FOR 90% REVIEW	JD	2022-03-11
1.	ISSUED FOR 50% REVIEW	JD	2019-11-05

ENGAGE ENGINEERING
www.engageeng.ca • 171 King Street, Suite 120 Peterborough, ON • Phone: (705) 755-0427

RECONSTRUCTION OF BOBCAYGEON ROAD

TOWNSHIP OF MINDEN HILLS


PROPOSED PLAN & PROFILE STA: 3+100 - 3+400

MINDEN, ONTARIO


DRAWN BY: J.DUNN	STAMP:
DESIGNED BY: J.DUNN	
APPROVED BY: P.HURLEY	
DATE: 2019-10-22	
SCALE: 1:500H 1:50V	

PROJECT NUMBER:	FILE NAME:	SHEET:
19044	19044-PP1	8 of 35

19044-PP1
Date: Nov. 29, 2022 - 1:59 pm Plotted by: jdunn File name: S:\01 - Projects\19000 19044 - RFP Minden Hills - Bobcaygeon Road\02 Design\01 - Drawings\Current Drawings 19044\PP1.dwg

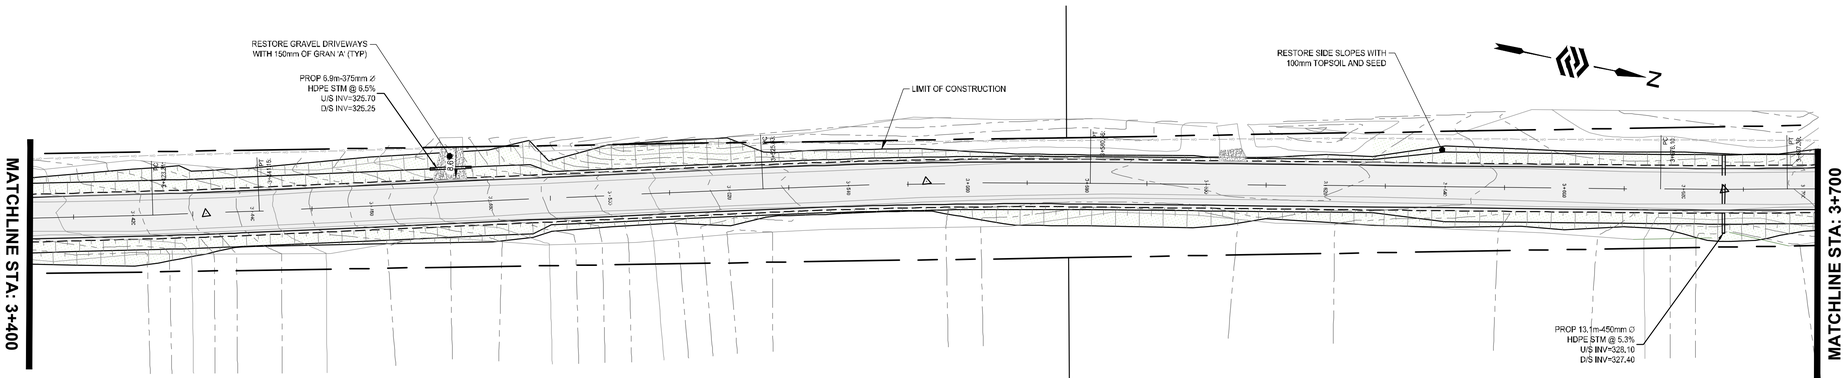

BOBCAYGEON RD STA: 3+400 - 3+700

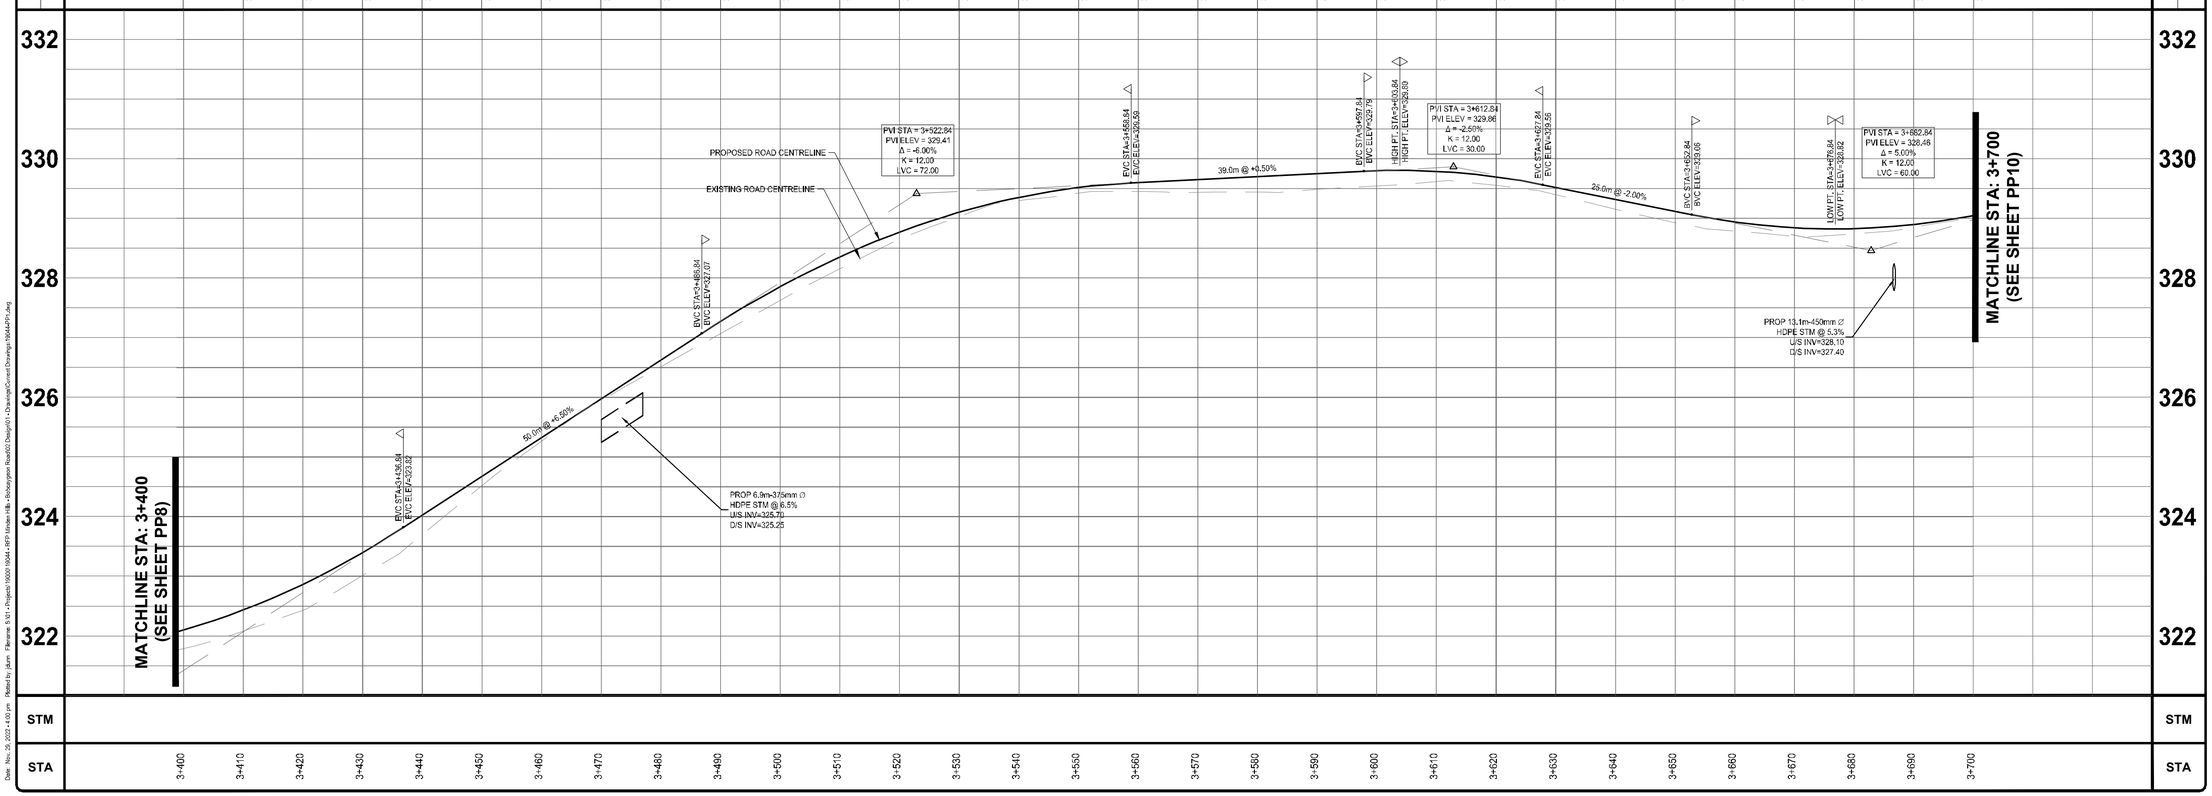

NOTES:

1. ALL CONSTRUCTION AND MATERIALS TO BE IN ACCORDANCE WITH:
 - ONTARIO PROVINCIAL STANDARD DRAWINGS & SPECIFICATIONS
 - APPLICABLE CONTRACT DOCUMENTS AND ALL SPECIFICATIONS REFERENCED HEREIN.
2. THE CONTRACTOR SHALL CONSTRUCT ALL WORK IN ACCORDANCE WITH THE OCCUPATIONAL HEALTH AND SAFETY ACT, HEALTH AND SAFETY REGULATIONS FOR CONSTRUCTION PROJECTS.
3. THE CONTRACTOR SHALL RESTORE OR REPLACE DAMAGED SERVICES TO EXISTING OR BETTER CONDITION.
4. THE CONTRACTOR SHALL RESTORE ALL DISTURBED AREAS TO EXISTING OR BETTER CONDITION, OR PER THE ENGINEERING AND LANDSCAPE SPECIFICATIONS REFERENCED HEREIN.
5. THE CONTRACTOR SHALL COORDINATE AND PAY FOR ALL TRAFFIC CONTROL AND SAFETY MEASURES IN ACCORDANCE WITH THE ONTARIO TRAFFIC MANUAL, BOOK 7, TEMPORARY CONDITIONS.
6. THE CONTRACTOR SHALL DISPOSE OF ALL WASTE MATERIALS IN ACCORDANCE WITH THE MINISTRY OF THE ENVIRONMENT GUIDELINES AND LOCAL MUNICIPAL BYLAWS.
7. WHERE UTILITIES ARE SHOWN ON THE CONTRACT DRAWINGS, THEIR LOCATION IS APPROXIMATE. THE CONTRACTOR IS RESPONSIBLE FOR VERIFYING THE LOCATION OF ALL EXISTING UTILITIES PRIOR TO CONSTRUCTION.
8. THE CONTRACTOR IS RESPONSIBLE FOR OBTAINING ALL NECESSARY PERMITS TO COMPLETE THE WORK INCLUDING ROAD CUT PERMITS, OCCUPANCY PERMITS, ENCROACHMENT AGREEMENTS.
9. ANY UTILITY POLES THAT MAY BE UNDERMINED BY THE CONSTRUCTION ACTIVITY ARE TO BE BRACED. THE CONTRACTOR SHALL MAKE THE NECESSARY ARRANGEMENTS TO HAVE THE POLES BRACED IN ACCORDANCE WITH THE APPROPRIATE UTILITY REQUIREMENTS.
10. ALL EROSION AND SEDIMENT CONTROL MEASURES IDENTIFIED ON THE CONTRACT DRAWINGS ARE TO BE IN PLACE PRIOR TO THE START OF CONSTRUCTION.
11. ACCESS TO ALL PRIVATE PROPERTIES FRONTING THE CONSTRUCTION SHALL BE MAINTAINED AT ALL TIMES. TEMPORARY ACCESS RESTRICTIONS WILL ONLY BE PERMITTED WHERE REQUIRED TO FACILITATE UNDERGROUND SERVICING, ASPHALT AND CONCRETE PLACEMENT. THE CONTRACTOR SHALL PROVIDE 48 HOURS NOTICE TO THE COUNTY AND THE AFFECTED PROPERTY OWNERS PRIOR TO ACCESS INTERRUPTION.
12. ALL PROPERTY BARS DISTURBED OR DAMAGED DURING CONSTRUCTION SHALL BE REPLACED BY THE CONTRACTOR AT THE CONCLUSION OF THE CONTRACT, AT THEIR EXPENSE.
13. ALL DIMENSIONS SHALL BE CHECKED AND VERIFIED IN THE FIELD BY THE CONTRACTOR PRIOR TO CONSTRUCTION. ANY DISCREPANCIES SHALL BE REPORTED IMMEDIATELY TO THE ENGINEER.
14. EXISTING SIGNAGE WITHIN THE ROAD ALLOWANCE SHALL BE REMOVED AND SALVAGED BY THE CONTRACTOR PRIOR TO CONSTRUCTION AND REINSTALLED UPON COMPLETION. REGULATORY SIGNAGE SHALL REMAIN IN PLACE AT ALL TIMES.

No.	REVISION	BY	DATE
4.			
3.	ISSUED FOR TENDER	JD	2022-11-30
2.	ISSUED FOR 90% REVIEW	JD	2022-03-11
1.	ISSUED FOR 50% REVIEW	JD	2019-11-05

ENGAGE ENGINEERING
www.engageeng.ca • 171 King Street, Suite 120 Peterborough, ON • Phone: (705) 755-0427

RECONSTRUCTION OF BOBCAYGEON ROAD

TOWNSHIP OF MINDEN HILLS


PROPOSED PLAN & PROFILE STA: 3+400 - 3+700

MINDEN, ONTARIO


DRAWN BY: J.DUNN	STAMP:
DESIGNED BY: J.DUNN	
APPROVED BY: P.HURLEY	
DATE: 2019-10-22	
SCALE: 1:500H 1:50V	

PROJECT NUMBER:	FILE NAME:	SHEET:
19044	19044-PP1	9 of 35

19044-PP1
Date: Nov. 25, 2022 - 4:00 pm Plotted by: jdunn Filename: S:\01 - Projects\19000 \19044 - RFP Minden Hills - Bobcaygeon Road\02 Design\01 - Drawings\Current Drawings \19044-PP1.dwg

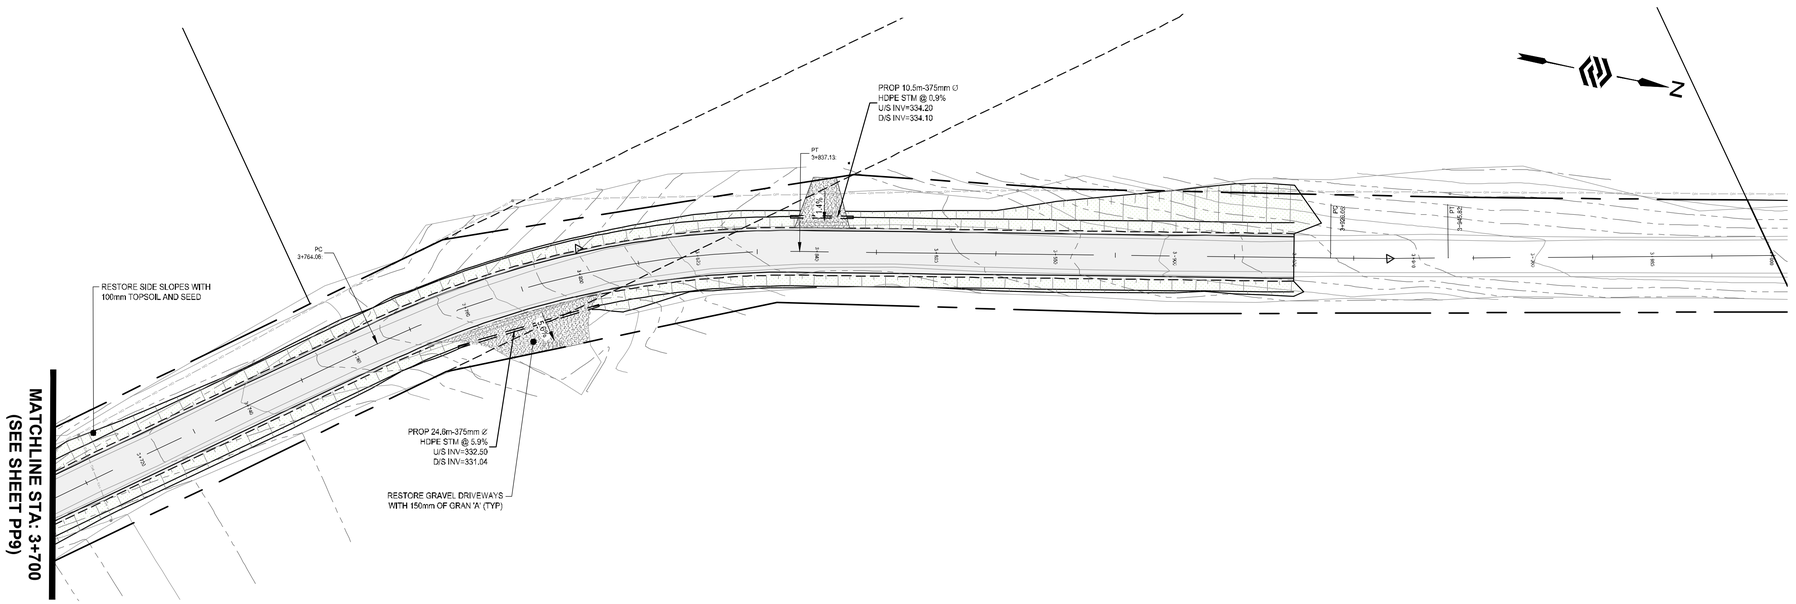

BOBCAYGEON RD STA: 3+700 - 4+000

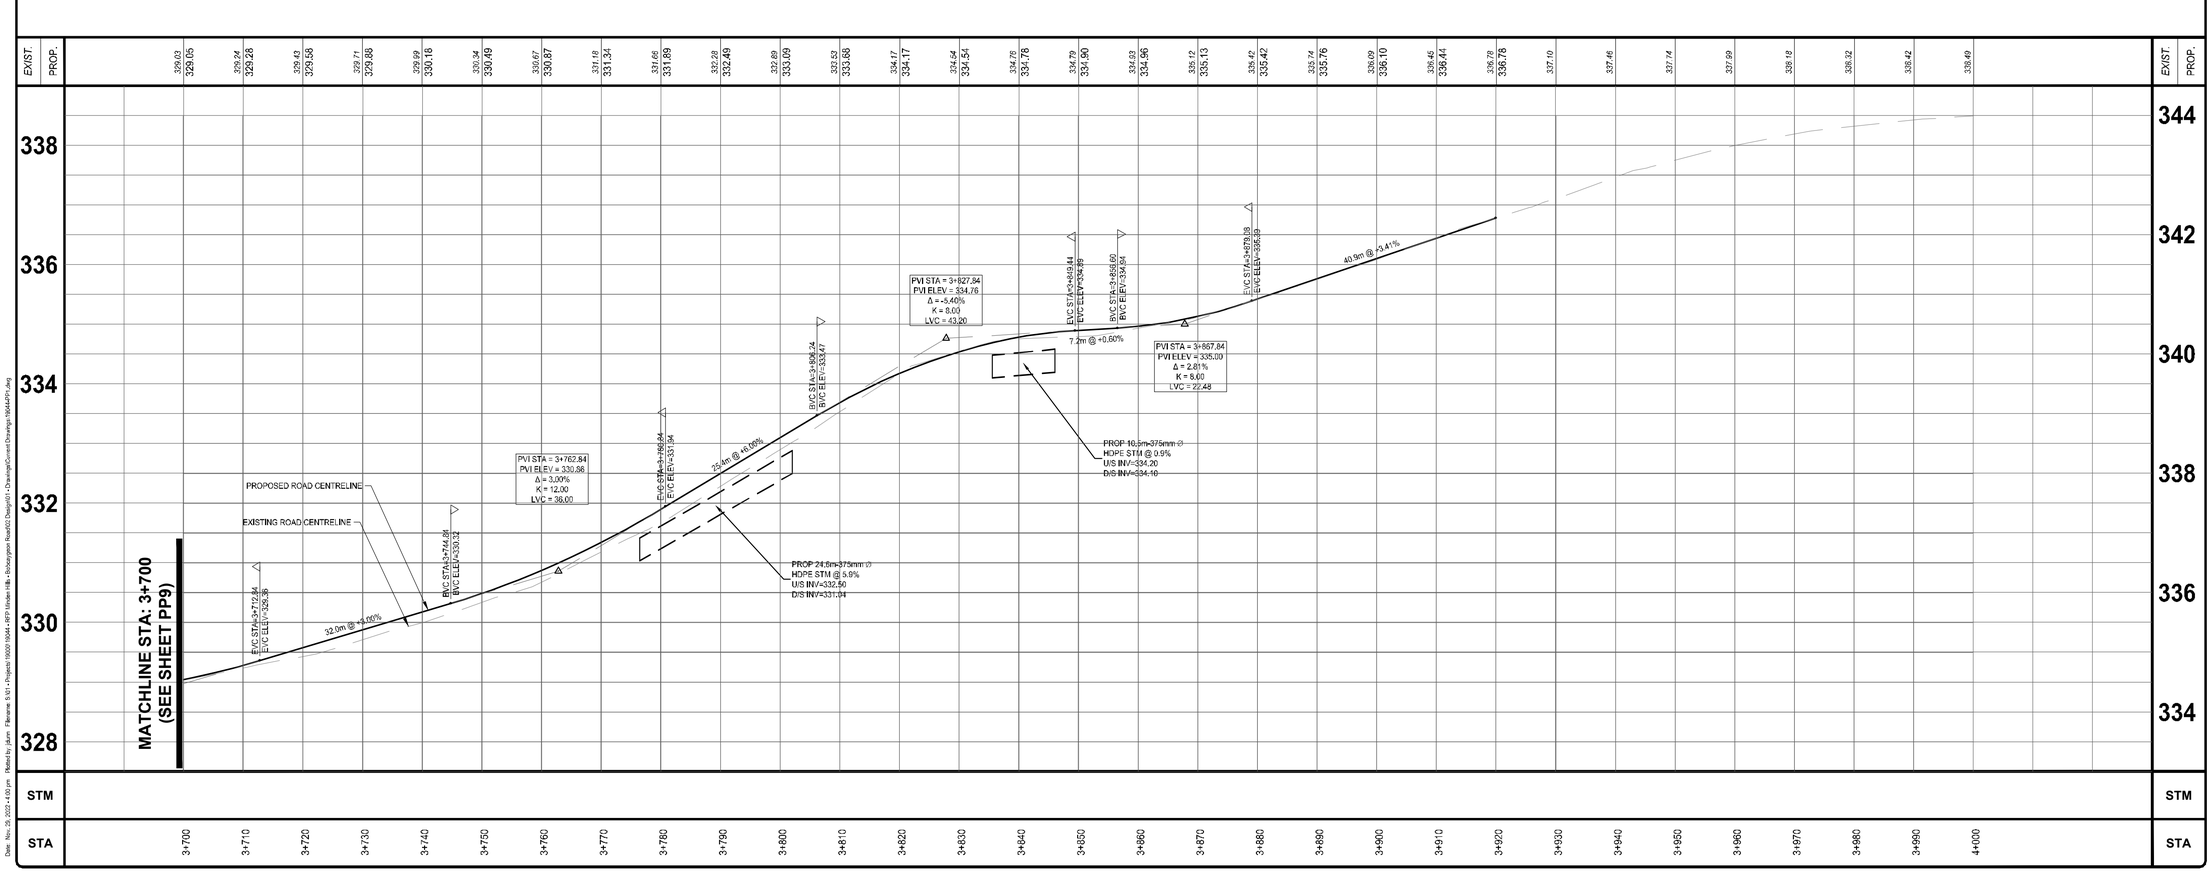

NOTES:

1. ALL CONSTRUCTION AND MATERIALS TO BE IN ACCORDANCE WITH:
 -ONTARIO PROVINCIAL STANDARD DRAWINGS & SPECIFICATIONS
 -APPLICABLE CONTRACT DOCUMENTS AND ALL SPECIFICATIONS REFERENCED HEREIN.
2. THE CONTRACTOR SHALL CONSTRUCT ALL WORK IN ACCORDANCE WITH THE OCCUPATIONAL HEALTH AND SAFETY ACT, HEALTH AND SAFETY REGULATIONS FOR CONSTRUCTION PROJECTS.
3. THE CONTRACTOR SHALL RESTORE OR REPLACE DAMAGED SERVICES TO EXISTING OR BETTER CONDITION.
4. THE CONTRACTOR SHALL RESTORE ALL DISTURBED AREAS TO EXISTING OR BETTER CONDITION, OR PER THE ENGINEERING AND LANDSCAPE SPECIFICATIONS REFERENCED HEREIN.
5. THE CONTRACTOR SHALL COORDINATE AND PAY FOR ALL TRAFFIC CONTROL AND SAFETY MEASURES IN ACCORDANCE WITH THE ONTARIO TRAFFIC MANUAL, BOOK 7, TEMPORARY CONDITIONS.
6. THE CONTRACTOR SHALL DISPOSE OF ALL WASTE MATERIALS IN ACCORDANCE WITH THE MINISTRY OF THE ENVIRONMENT GUIDELINES AND LOCAL MUNICIPAL BYLAWS.
7. WHERE UTILITIES ARE SHOWN ON THE CONTRACT DRAWINGS, THEIR LOCATION IS APPROXIMATE. THE CONTRACTOR IS RESPONSIBLE FOR VERIFYING THE LOCATION OF ALL EXISTING UTILITIES PRIOR TO CONSTRUCTION.
8. THE CONTRACTOR IS RESPONSIBLE FOR OBTAINING ALL NECESSARY PERMITS TO COMPLETE THE WORK INCLUDING ROAD CUT PERMITS, OCCUPANCY PERMITS, ENCROACHMENT AGREEMENTS.
9. ANY UTILITY POLES THAT MAY BE UNDERMINED BY THE CONSTRUCTION ACTIVITY ARE TO BE BRACED. THE CONTRACTOR SHALL MAKE THE NECESSARY ARRANGEMENTS TO HAVE THE POLES BRACED IN ACCORDANCE WITH THE APPROPRIATE UTILITY REQUIREMENTS.
10. ALL EROSION AND SEDIMENT CONTROL MEASURES IDENTIFIED ON THE CONTRACT DRAWINGS ARE TO BE IN PLACE PRIOR TO THE START OF CONSTRUCTION.
11. ACCESS TO ALL PRIVATE PROPERTIES FRONTING THE CONSTRUCTION SHALL BE MAINTAINED AT ALL TIMES. TEMPORARY ACCESS RESTRICTIONS WILL ONLY BE PERMITTED WHERE REQUIRED TO FACILITATE UNDERGROUND SERVICING, ASPHALT AND CONCRETE PLACEMENT. THE CONTRACTOR SHALL PROVIDE 48 HOURS NOTICE TO THE COUNTY AND THE AFFECTED PROPERTY OWNERS PRIOR TO ACCESS INTERRUPTION.
12. ALL PROPERTY BARS DISTURBED OR DAMAGED DURING CONSTRUCTION SHALL BE REPLACED BY THE CONTRACTOR AT THE CONCLUSION OF THE CONTRACT, AT THEIR EXPENSE.
13. ALL DIMENSIONS SHALL BE CHECKED AND VERIFIED IN THE FIELD BY THE CONTRACTOR PRIOR TO CONSTRUCTION. ANY DISCREPANCIES SHALL BE REPORTED IMMEDIATELY TO THE ENGINEER.
14. EXISTING SIGNAGE WITHIN THE ROAD ALLOWANCE SHALL BE REMOVED AND SALVAGED BY THE CONTRACTOR PRIOR TO CONSTRUCTION AND REINSTALLED UPON COMPLETION. REGULATORY SIGNAGE SHALL REMAIN IN PLACE AT ALL TIMES.

No.	REVISION	BY	DATE
4.			
3.	ISSUED FOR TENDER	JD	2022-11-30
2.	ISSUED FOR 90% REVIEW	JD	2022-03-11
1.	ISSUED FOR 50% REVIEW	JD	2019-11-05

ENGAGE ENGINEERING
www.engageeng.ca • 171 King Street, Suite 120 Peterborough, ON • P: (705) 755-0427

RECONSTRUCTION OF BOBCAYGEON ROAD

TOWNSHIP OF MINDEN HILLS


PROPOSED PLAN & PROFILE STA: 3+700 TO CONSTRUCTION LIMITS

MINDEN, ONTARIO


DRAWN BY: J.DUNN	STAMP:
DESIGNED BY: J.DUNN	
APPROVED BY: P.HURLEY	
DATE: 2019-10-22	
SCALE: 1:500H 1:50V	

PROJECT NUMBER:	FILE NAME:	SHEET:
19044	19044-PP1	10 of 35

19044-PP1
Date: Nov. 29, 2022 4:00 pm Plotted by: jdunn Filename: S:\01 - Projects\19000 19044 - RFP Minden Hills - Bobcaygeon Road\02 Design\01 - Drawings\Current Drawings\19044-PP1.dwg

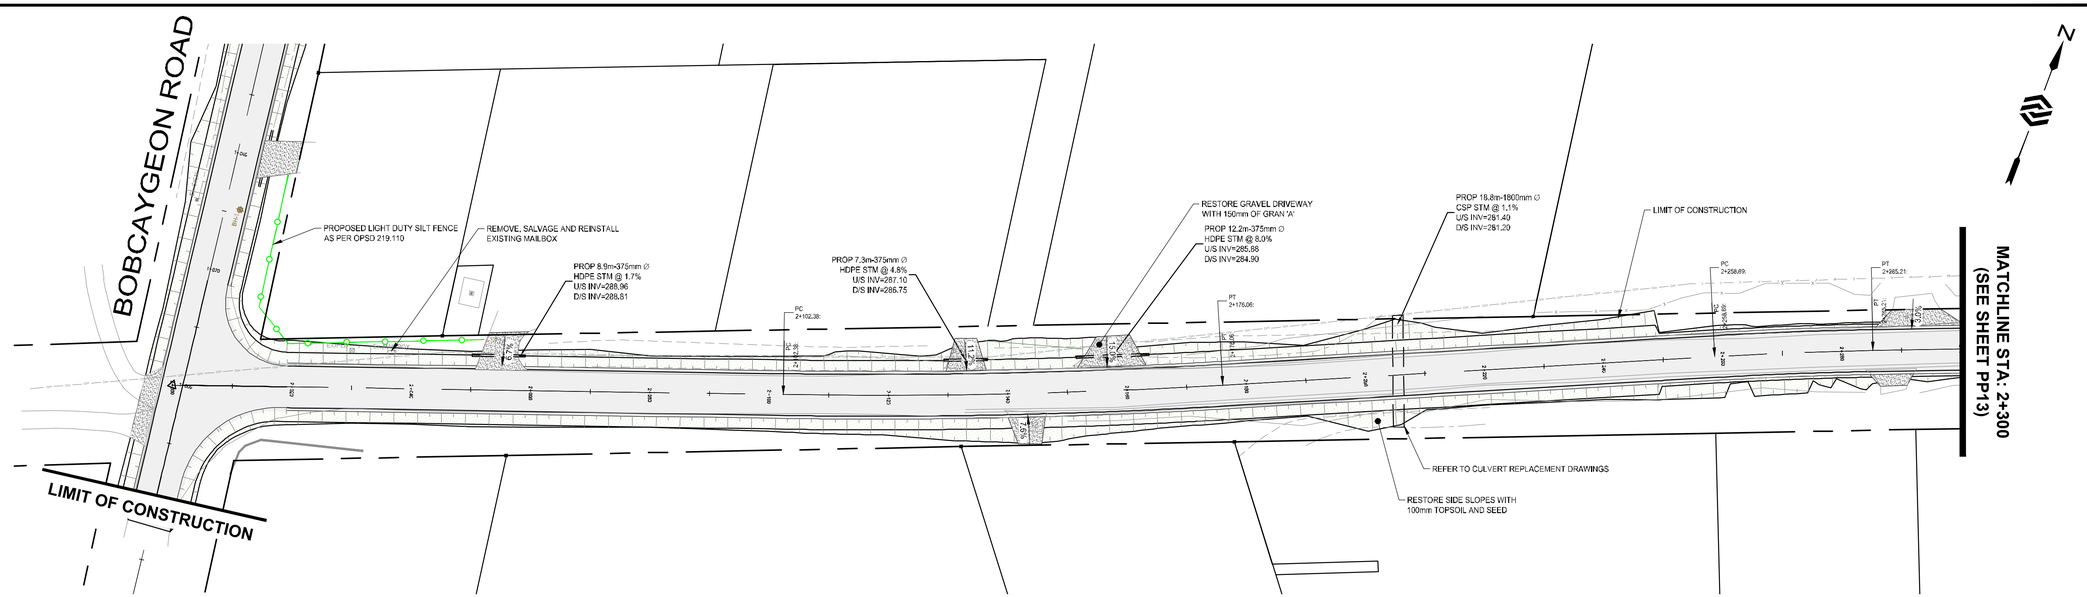

SCOTCH LINE EAST STA: 2+000-2+300

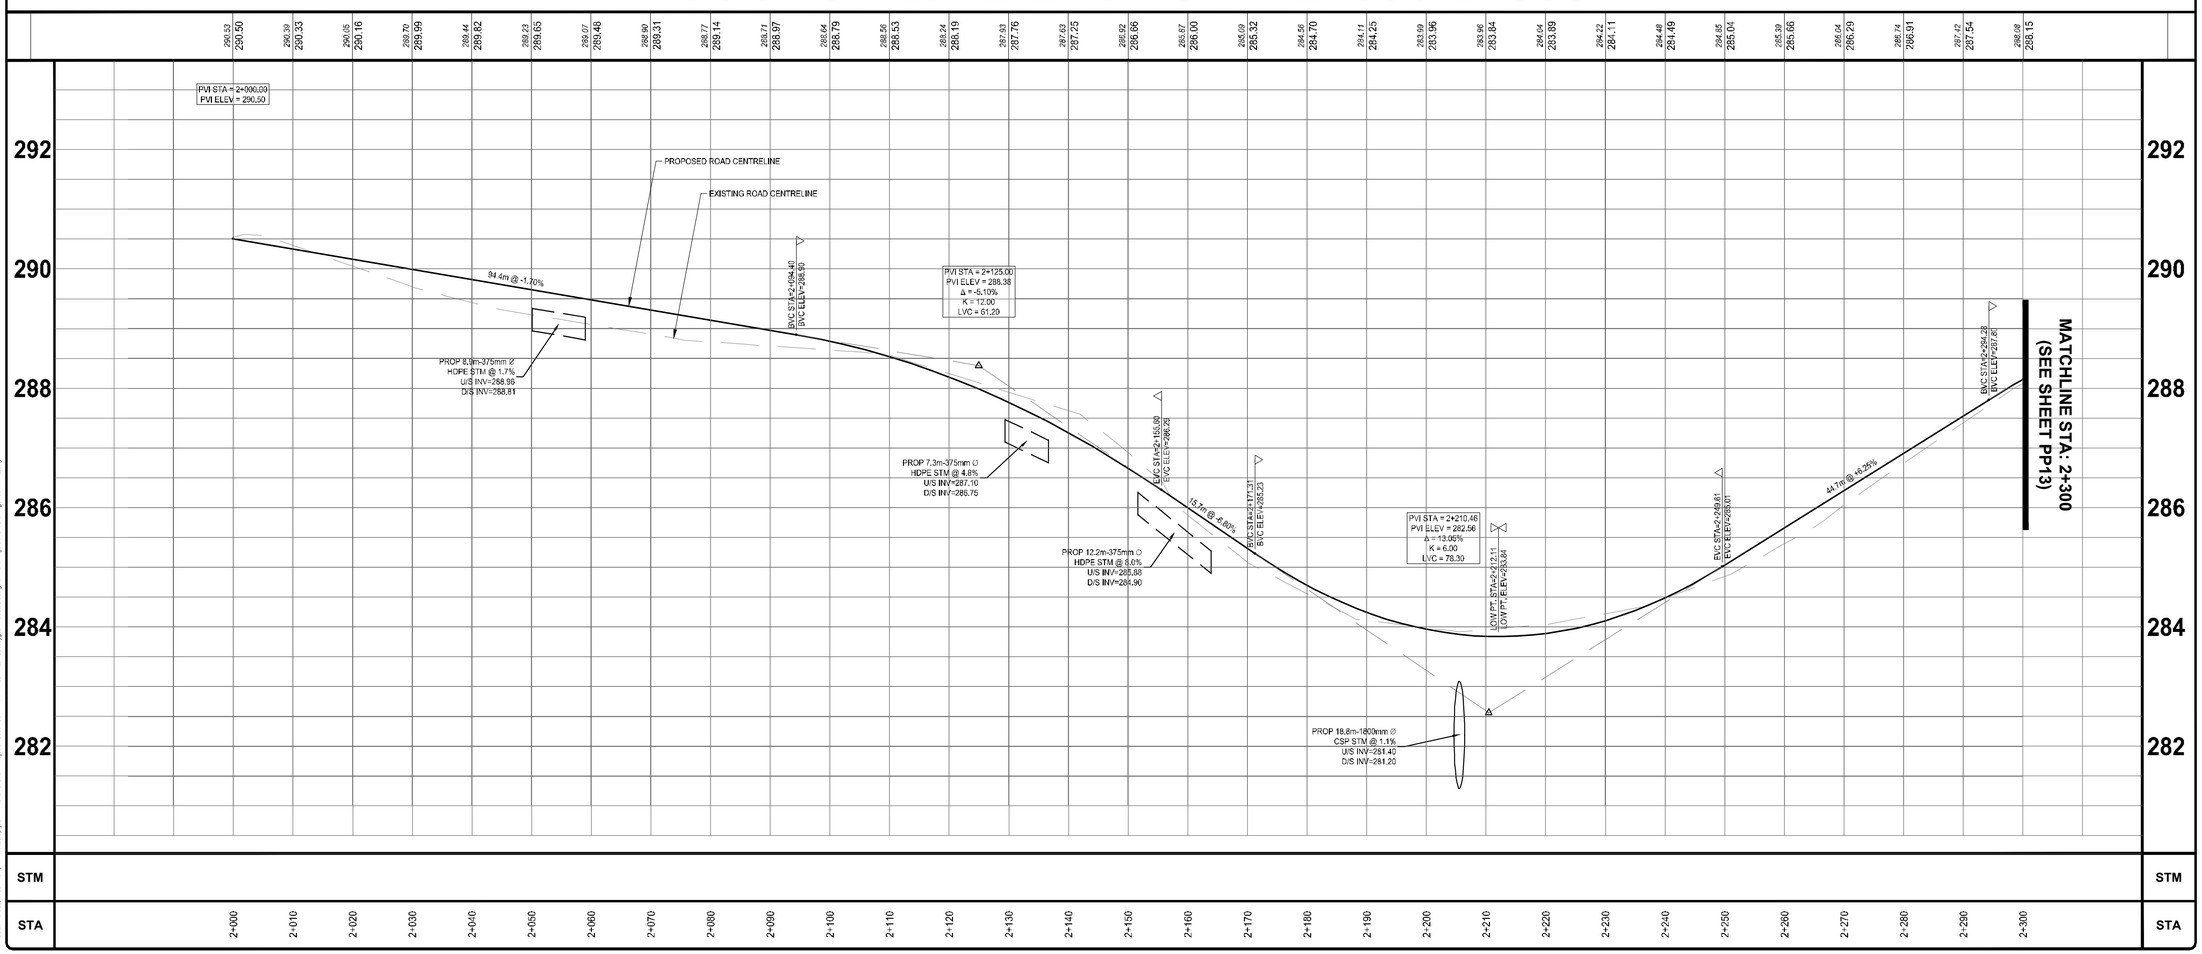

NOTES:

1. ALL CONSTRUCTION AND MATERIALS TO BE IN ACCORDANCE WITH:

-ONTARIO PROVINCIAL STANDARD DRAWINGS & SPECIFICATIONS
-APPLICABLE CONTRACT DOCUMENTS AND ALL SPECIFICATIONS REFERENCED HEREIN.

2. THE CONTRACTOR SHALL CONSTRUCT ALL WORK IN ACCORDANCE WITH THE OCCUPATIONAL HEALTH AND SAFETY ACT, HEALTH AND SAFETY REGULATIONS FOR CONSTRUCTION PROJECTS.

3. THE CONTRACTOR SHALL RESTORE OR REPLACE DAMAGED SERVICES TO EXISTING OR BETTER CONDITION.

4. THE CONTRACTOR SHALL RESTORE ALL DISTURBED AREAS TO EXISTING OR BETTER CONDITION, OR PER THE ENGINEERING AND LANDSCAPE SPECIFICATIONS REFERENCED HEREIN.

5. THE CONTRACTOR SHALL COORDINATE AND PAY FOR ALL TRAFFIC CONTROL AND SAFETY MEASURES IN ACCORDANCE WITH THE ONTARIO TRAFFIC MANUAL, BOOK 7, TEMPORARY CONDITIONS.

6. THE CONTRACTOR SHALL DISPOSE OF ALL WASTE MATERIALS IN ACCORDANCE WITH THE MINISTRY OF THE ENVIRONMENT GUIDELINES AND LOCAL MUNICIPAL BYLAWS.

7. WHERE UTILITIES ARE SHOWN ON THE CONTRACT DRAWINGS, THEIR LOCATION IS APPROXIMATE. THE CONTRACTOR IS RESPONSIBLE FOR VERIFYING THE LOCATION OF ALL EXISTING UTILITIES PRIOR TO CONSTRUCTION.

8. THE CONTRACTOR IS RESPONSIBLE FOR OBTAINING ALL NECESSARY PERMITS TO COMPLETE THE WORK INCLUDING ROAD CUT PERMITS, OCCUPANCY PERMITS, ENCROACHMENT AGREEMENTS.

9. ANY UTILITY POLES THAT MAY BE UNDERMINED BY THE CONSTRUCTION ACTIVITY ARE TO BE BRACED. THE CONTRACTOR SHALL MAKE THE NECESSARY ARRANGEMENTS TO HAVE THE POLES BRACED IN ACCORDANCE WITH THE APPROPRIATE UTILITY REQUIREMENTS.

10. ALL EROSION AND SEDIMENT CONTROL MEASURES IDENTIFIED ON THE CONTRACT DRAWINGS ARE TO BE IN PLACE PRIOR TO THE START OF CONSTRUCTION.

11. ACCESS TO ALL PRIVATE PROPERTIES FRONTING THE CONSTRUCTION SHALL BE MAINTAINED AT ALL TIMES. TEMPORARY ACCESS RESTRICTIONS WILL ONLY BE PERMITTED WHERE REQUIRED TO FACILITATE UNDERGROUND SERVICING, ASPHALT AND CONCRETE PLACEMENT. THE CONTRACTOR SHALL PROVIDE 48 HOURS NOTICE TO THE COUNTY AND THE AFFECTED PROPERTY OWNERS PRIOR TO ACCESS INTERRUPTION.

12. ALL PROPERTY BARS DISTURBED OR DAMAGED DURING CONSTRUCTION SHALL BE REPLACED BY THE CONTRACTOR AT THE CONCLUSION OF THE CONTRACT, AT THEIR EXPENSE.

13. ALL DIMENSIONS SHALL BE CHECKED AND VERIFIED IN THE FIELD BY THE CONTRACTOR PRIOR TO CONSTRUCTION. ANY DISCREPANCIES SHALL BE REPORTED IMMEDIATELY TO THE ENGINEER.

14. EXISTING SIGNAGE WITHIN THE ROAD ALLOWANCE SHALL BE REMOVED AND SALVAGED BY THE CONTRACTOR PRIOR TO CONSTRUCTION AND REINSTALLED UPON COMPLETION. REGULATORY SIGNAGE SHALL REMAIN IN PLACE AT ALL TIMES.

No.	REVISION	BY	DATE
4.			
3.	ISSUED FOR TENDER	JD	2022-11-30
2.	ISSUED FOR 90% REVIEW	JD	2022-03-11
1.	ISSUED FOR 50% REVIEW	JD	2019-11-05

ENGAGE ENGINEERING
www.engageeng.ca 171 King Street, Suite 126 Peterborough, ON Phone: (705) 755-0427

SCOTCH LINE E

TOWNSHIP OF MINDEN HILLS


PROPOSED PLAN & PROFILE STA: 2+000-2+300

MINDEN, ONTARIO


DRAWN BY: J.DUNN	STAMP:
DESIGNED BY: J.DUNN	
APPROVED BY: P.HURLEY	
DATE: 2021-02-23	
SCALE: 1:500H 1:50V	

PROJECT NUMBER:	FILE NAME:	SHEET:
19044	PP12	11 of 35

19044-PP2
Date: Nov. 29, 2022 - 4:01 pm Plotted by: jdunn File name: S:\01 - Projects\19000\19044 - RFP Minden Hills - Bobcaygeon Road\02 Design\01 - Drawings\Current Drawings\19044-PP2.dwg

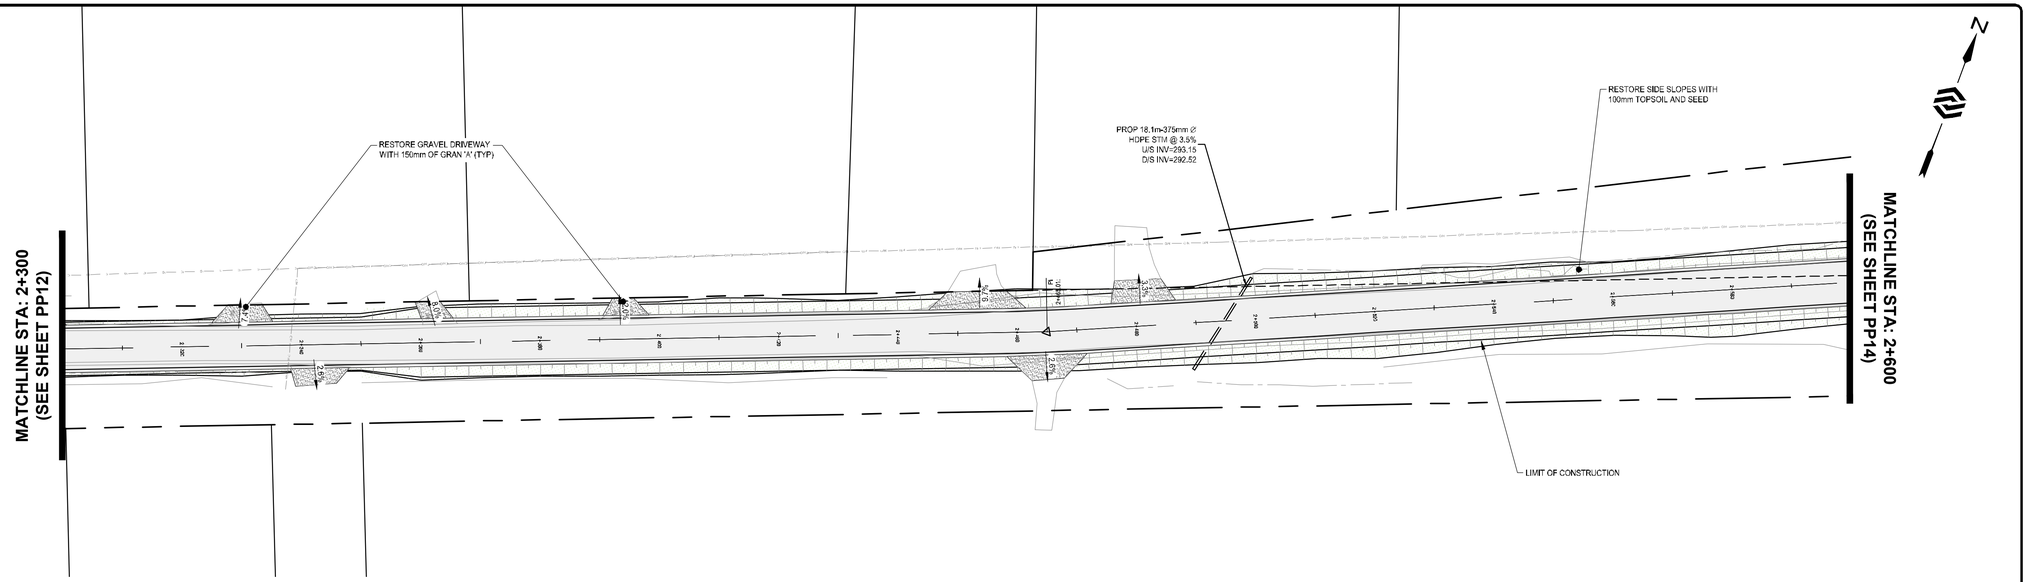

SCOTCH LINE EAST STA: 2+300-2+600

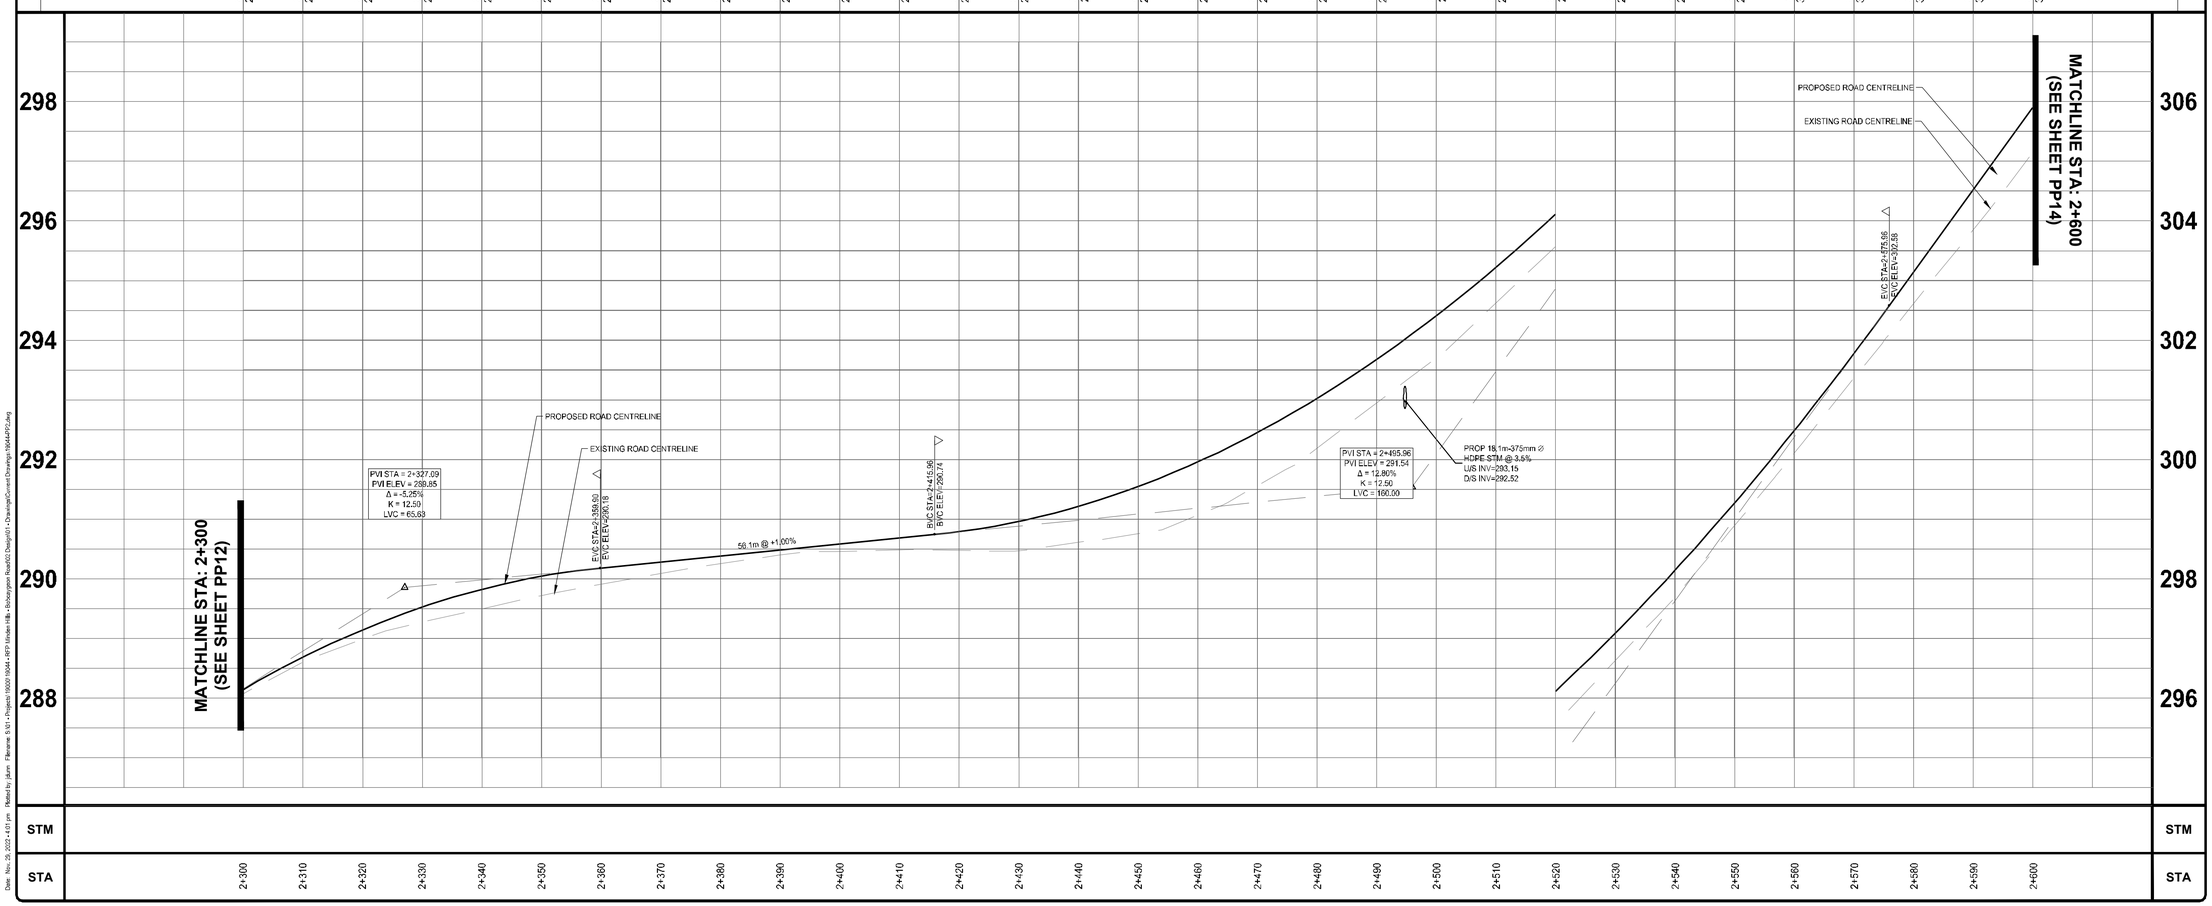

NOTES:

1. ALL CONSTRUCTION AND MATERIALS TO BE IN ACCORDANCE WITH:

-ONTARIO PROVINCIAL STANDARD DRAWINGS & SPECIFICATIONS
-APPLICABLE CONTRACT DOCUMENTS AND ALL SPECIFICATIONS REFERENCED HEREIN.

2. THE CONTRACTOR SHALL CONSTRUCT ALL WORK IN ACCORDANCE WITH THE OCCUPATIONAL HEALTH AND SAFETY ACT, HEALTH AND SAFETY REGULATIONS FOR CONSTRUCTION PROJECTS.

3. THE CONTRACTOR SHALL RESTORE OR REPLACE DAMAGED SERVICES TO EXISTING OR BETTER CONDITION.

4. THE CONTRACTOR SHALL RESTORE ALL DISTURBED AREAS TO EXISTING OR BETTER CONDITION, OR PER THE ENGINEERING AND LANDSCAPE SPECIFICATIONS REFERENCED HEREIN.

5. THE CONTRACTOR SHALL COORDINATE AND PAY FOR ALL TRAFFIC CONTROL AND SAFETY MEASURES IN ACCORDANCE WITH THE ONTARIO TRAFFIC MANUAL, BOOK 7, TEMPORARY CONDITIONS.

6. THE CONTRACTOR SHALL DISPOSE OF ALL WASTE MATERIALS IN ACCORDANCE WITH THE MINISTRY OF THE ENVIRONMENT GUIDELINES AND LOCAL MUNICIPAL BYLAWS.

7. WHERE UTILITIES ARE SHOWN ON THE CONTRACT DRAWINGS, THEIR LOCATION IS APPROXIMATE. THE CONTRACTOR IS RESPONSIBLE FOR VERIFYING THE LOCATION OF ALL EXISTING UTILITIES PRIOR TO CONSTRUCTION.

8. THE CONTRACTOR IS RESPONSIBLE FOR OBTAINING ALL NECESSARY PERMITS TO COMPLETE THE WORK INCLUDING ROAD CUT PERMITS, OCCUPANCY PERMITS, ENCROACHMENT AGREEMENTS.

9. ANY UTILITY POLES THAT MAY BE UNDERMINED BY THE CONSTRUCTION ACTIVITY ARE TO BE BRACED. THE CONTRACTOR SHALL MAKE THE NECESSARY ARRANGEMENTS TO HAVE THE POLES BRACED IN ACCORDANCE WITH THE APPROPRIATE UTILITY REQUIREMENTS.

10. ALL EROSION AND SEDIMENT CONTROL MEASURES IDENTIFIED ON THE CONTRACT DRAWINGS ARE TO BE IN PLACE PRIOR TO THE START OF CONSTRUCTION.

11. ACCESS TO ALL PRIVATE PROPERTIES FRONTING THE CONSTRUCTION SHALL BE MAINTAINED AT ALL TIMES. TEMPORARY ACCESS RESTRICTIONS WILL ONLY BE PERMITTED WHERE REQUIRED TO FACILITATE UNDERGROUND SERVICING, ASPHALT AND CONCRETE PLACEMENT. THE CONTRACTOR SHALL PROVIDE 48 HOURS NOTICE TO THE COUNTY AND THE AFFECTED PROPERTY OWNERS PRIOR TO ACCESS INTERRUPTION.

12. ALL PROPERTY BARS DISTURBED OR DAMAGED DURING CONSTRUCTION SHALL BE REPLACED BY THE CONTRACTOR AT THE CONCLUSION OF THE CONTRACT, AT THEIR EXPENSE.

13. ALL DIMENSIONS SHALL BE CHECKED AND VERIFIED IN THE FIELD BY THE CONTRACTOR PRIOR TO CONSTRUCTION. ANY DISCREPANCIES SHALL BE REPORTED IMMEDIATELY TO THE ENGINEER.

14. EXISTING SIGNAGE WITHIN THE ROAD ALLOWANCE SHALL BE REMOVED AND SALVAGED BY THE CONTRACTOR PRIOR TO CONSTRUCTION AND REINSTALLED UPON COMPLETION. REGULATORY SIGNAGE SHALL REMAIN IN PLACE AT ALL TIMES.

No.	REVISION	BY	DATE
4.			
3.	ISSUED FOR TENDER	JD	2022-11-30
2.	ISSUED FOR 90% REVIEW	JD	2022-03-11
1.	ISSUED FOR 50% REVIEW	JD	2019-11-05

ENGAGE ENGINEERING
www.engageeng.ca • 171 King Street, Suite 128 Peterborough, ON • Phone (705) 755-0427

SCOTCH LINE E

TOWNSHIP OF MINDEN HILLS


PROPOSED PLAN & PROFILE STA: 2+300-2+600

MINDEN, ONTARIO


DRAWN BY: J.DUNN	STAMP:
DESIGNED BY: J.DUNN	
APPROVED BY: P.HURLEY	
DATE: 2021-02-23	
SCALE: 1:500H 1:50V	

PROJECT NUMBER:	FILE NAME:	SHEET:
19044	PP13	12 of 35

19044-PP2
Date: Nov. 28, 2022 - 4:01 pm Plotted by: jdunn File name: S:\01 - Projects\19000\19044 - RFP Minden Hills - Bobcaygeon Road\02 Design\01 - Drawings\Current Drawings-19044-PP2.dwg

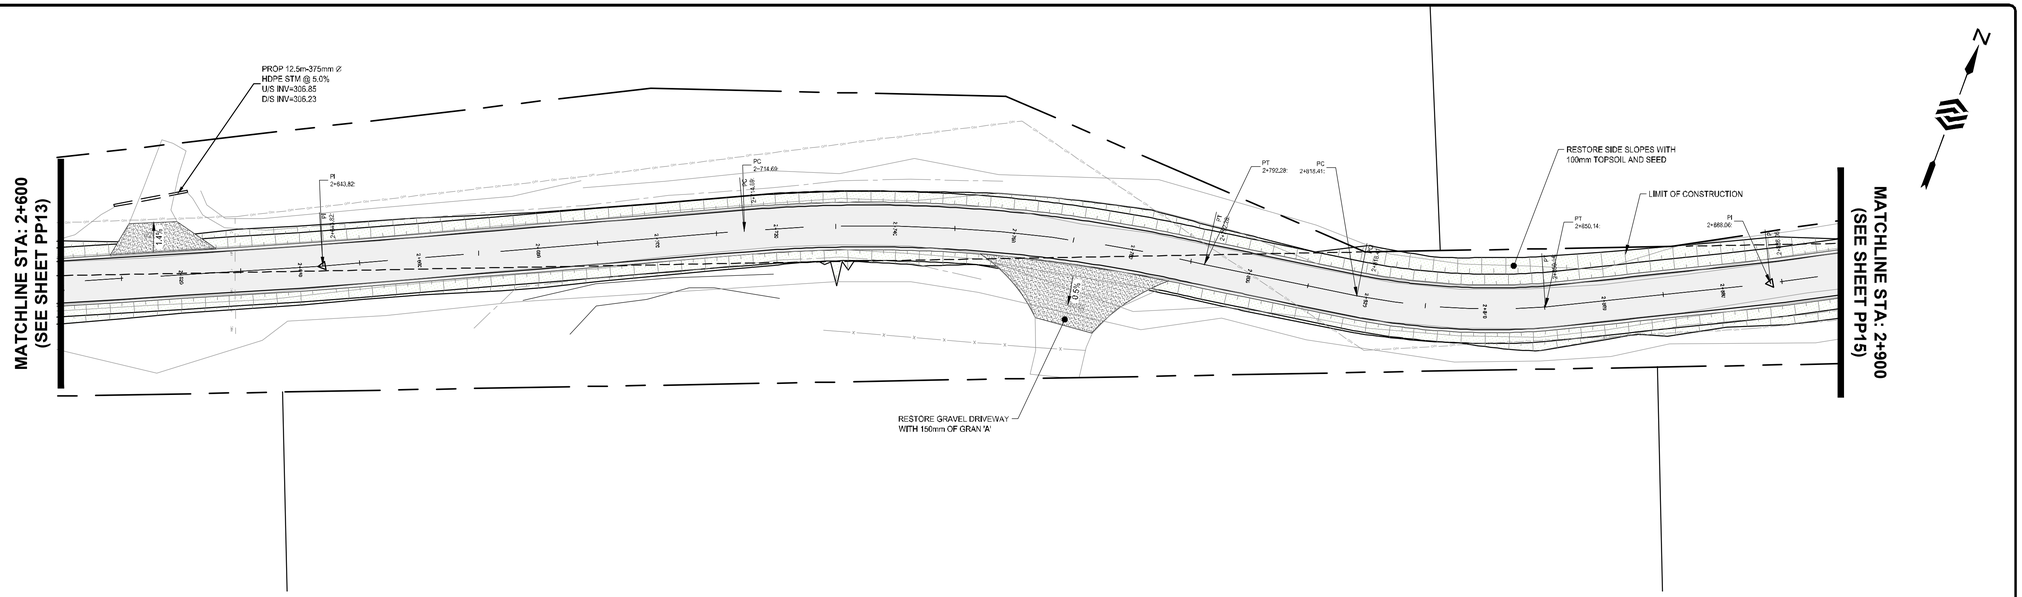

SCOTCH LINE EAST STA: 2+600-2+900

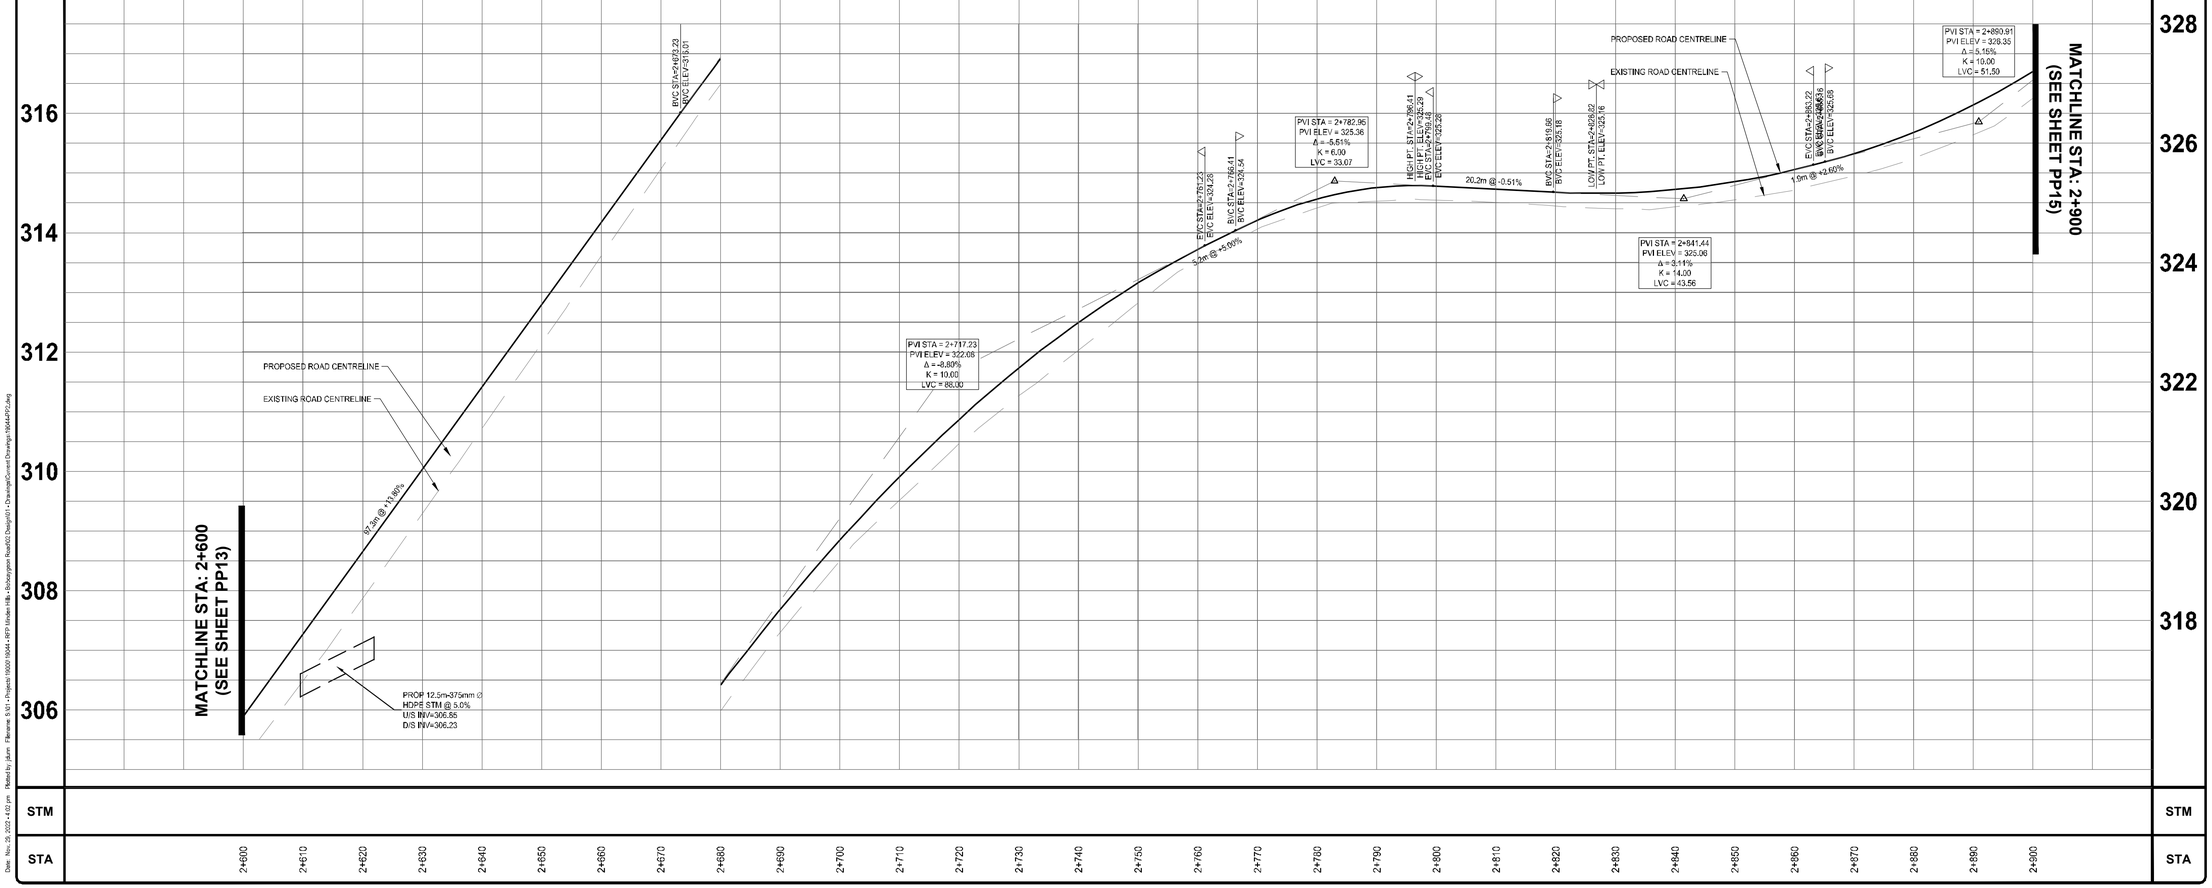

NOTES:

1. ALL CONSTRUCTION AND MATERIALS TO BE IN ACCORDANCE WITH:

-ONTARIO PROVINCIAL STANDARD DRAWINGS & SPECIFICATIONS
-APPLICABLE CONTRACT DOCUMENTS AND ALL SPECIFICATIONS REFERENCED HEREIN.

2. THE CONTRACTOR SHALL CONSTRUCT ALL WORK IN ACCORDANCE WITH THE OCCUPATIONAL HEALTH AND SAFETY ACT, HEALTH AND SAFETY REGULATIONS FOR CONSTRUCTION PROJECTS.

3. THE CONTRACTOR SHALL RESTORE OR REPLACE DAMAGED SERVICES TO EXISTING OR BETTER CONDITION.

4. THE CONTRACTOR SHALL RESTORE ALL DISTURBED AREAS TO EXISTING OR BETTER CONDITION, OR PER THE ENGINEERING AND LANDSCAPE SPECIFICATIONS REFERENCED HEREIN.

5. THE CONTRACTOR SHALL COORDINATE AND PAY FOR ALL TRAFFIC CONTROL AND SAFETY MEASURES IN ACCORDANCE WITH THE ONTARIO TRAFFIC MANUAL, BOOK 7, TEMPORARY CONDITIONS.

6. THE CONTRACTOR SHALL DISPOSE OF ALL WASTE MATERIALS IN ACCORDANCE WITH THE MINISTRY OF THE ENVIRONMENT GUIDELINES AND LOCAL MUNICIPAL BYLAWS.

7. WHERE UTILITIES ARE SHOWN ON THE CONTRACT DRAWINGS, THEIR LOCATION IS APPROXIMATE. THE CONTRACTOR IS RESPONSIBLE FOR VERIFYING THE LOCATION OF ALL EXISTING UTILITIES PRIOR TO CONSTRUCTION.

8. THE CONTRACTOR IS RESPONSIBLE FOR OBTAINING ALL NECESSARY PERMITS TO COMPLETE THE WORK INCLUDING ROAD CUT PERMITS, OCCUPANCY PERMITS, ENCROACHMENT AGREEMENTS.

9. ANY UTILITY POLES THAT MAY BE UNDERMINED BY THE CONSTRUCTION ACTIVITY ARE TO BE BRACED. THE CONTRACTOR SHALL MAKE THE NECESSARY ARRANGEMENTS TO HAVE THE POLES BRACED IN ACCORDANCE WITH THE APPROPRIATE UTILITY REQUIREMENTS.

10. ALL EROSION AND SEDIMENT CONTROL MEASURES IDENTIFIED ON THE CONTRACT DRAWINGS ARE TO BE IN PLACE PRIOR TO THE START OF CONSTRUCTION.

11. ACCESS TO ALL PRIVATE PROPERTIES FRONTING THE CONSTRUCTION SHALL BE MAINTAINED AT ALL TIMES. TEMPORARY ACCESS RESTRICTIONS WILL ONLY BE PERMITTED WHERE REQUIRED TO FACILITATE UNDERGROUND SERVICING, ASPHALT AND CONCRETE PLACEMENT. THE CONTRACTOR SHALL PROVIDE 48 HOURS NOTICE TO THE COUNTY AND THE AFFECTED PROPERTY OWNERS PRIOR TO ACCESS INTERRUPTION.

12. ALL PROPERTY BARS DISTURBED OR DAMAGED DURING CONSTRUCTION SHALL BE REPLACED BY THE CONTRACTOR AT THE CONCLUSION OF THE CONTRACT, AT THEIR EXPENSE.

13. ALL DIMENSIONS SHALL BE CHECKED AND VERIFIED IN THE FIELD BY THE CONTRACTOR PRIOR TO CONSTRUCTION. ANY DISCREPANCIES SHALL BE REPORTED IMMEDIATELY TO THE ENGINEER.

14. EXISTING SIGNAGE WITHIN THE ROAD ALLOWANCE SHALL BE REMOVED AND SALVAGED BY THE CONTRACTOR PRIOR TO CONSTRUCTION AND REINSTALLED UPON COMPLETION. REGULATORY SIGNAGE SHALL REMAIN IN PLACE AT ALL TIMES.

No.	REVISION	BY	DATE
4.			
3.	ISSUED FOR TENDER	JD	2022-11-30
2.	ISSUED FOR 90% REVIEW	JD	2022-03-11
1.	ISSUED FOR 50% REVIEW	JD	2019-11-05

ENGAGE ENGINEERING
www.engageeng.ca 171 King Street, Suite 120 Peterborough, ON Phone: (705) 755-0427

SCOTCH LINE E

TOWNSHIP OF MINDEN HILLS


PROPOSED PLAN & PROFILE STA: 2+600-2+900

MINDEN, ONTARIO


DRAWN BY: J.DUNN	STAMP:
DESIGNED BY: J.DUNN	
APPROVED BY: P.HURLEY	
DATE: 2021-02-23	
SCALE: 1:500H 1:50V	

PROJECT NUMBER:	FILE NAME:	SHEET:
19044	PP14	13 of 35

19044-PP2
Date: Nov. 29, 2022 - 4:02 pm Plotted by: jdunn Filename: S:\01 - Projects\19000-19044 - RFP Hindon Hill - Bobcaygeon Road\02 Design\01 - Drawings\Current Drawings\19044-PP2.dwg

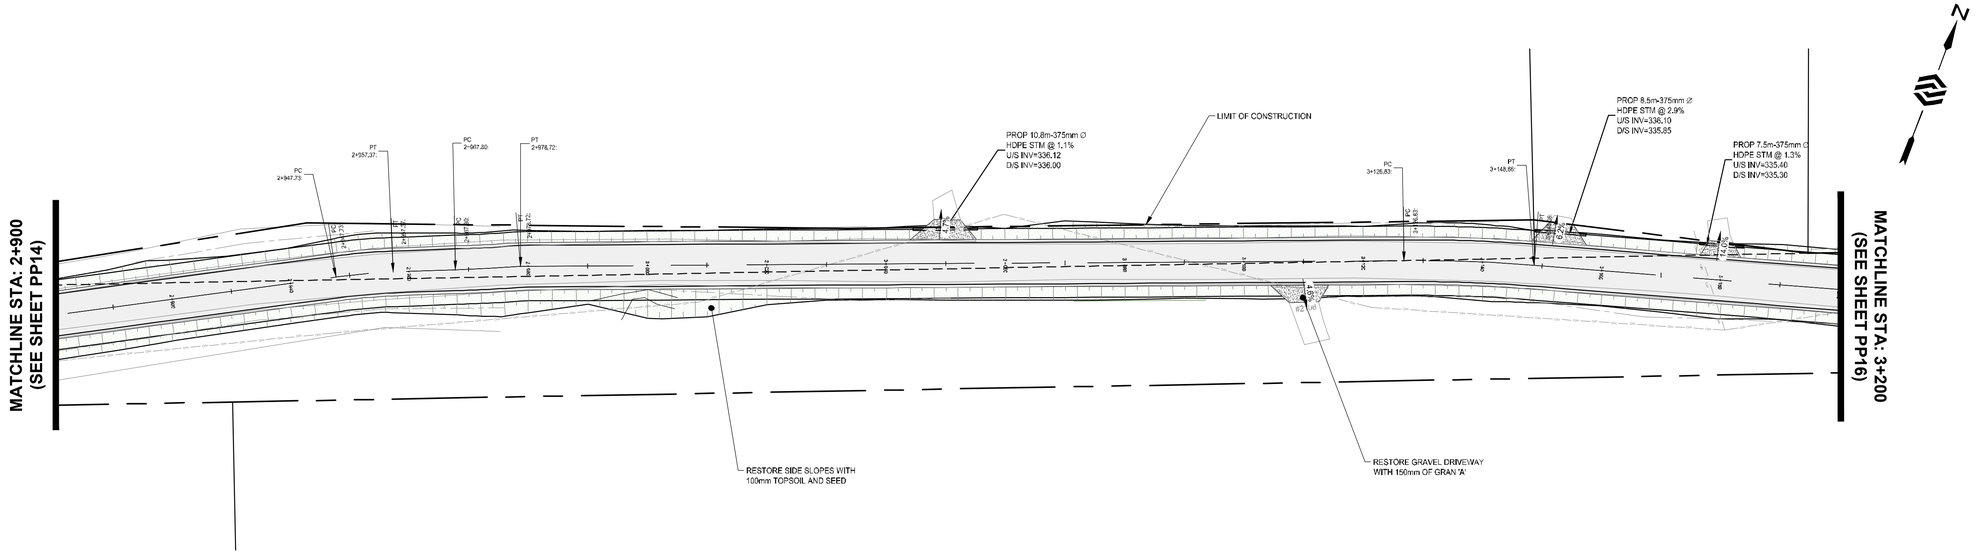

SCOTCH LINE EAST STA: 2+900-3+200

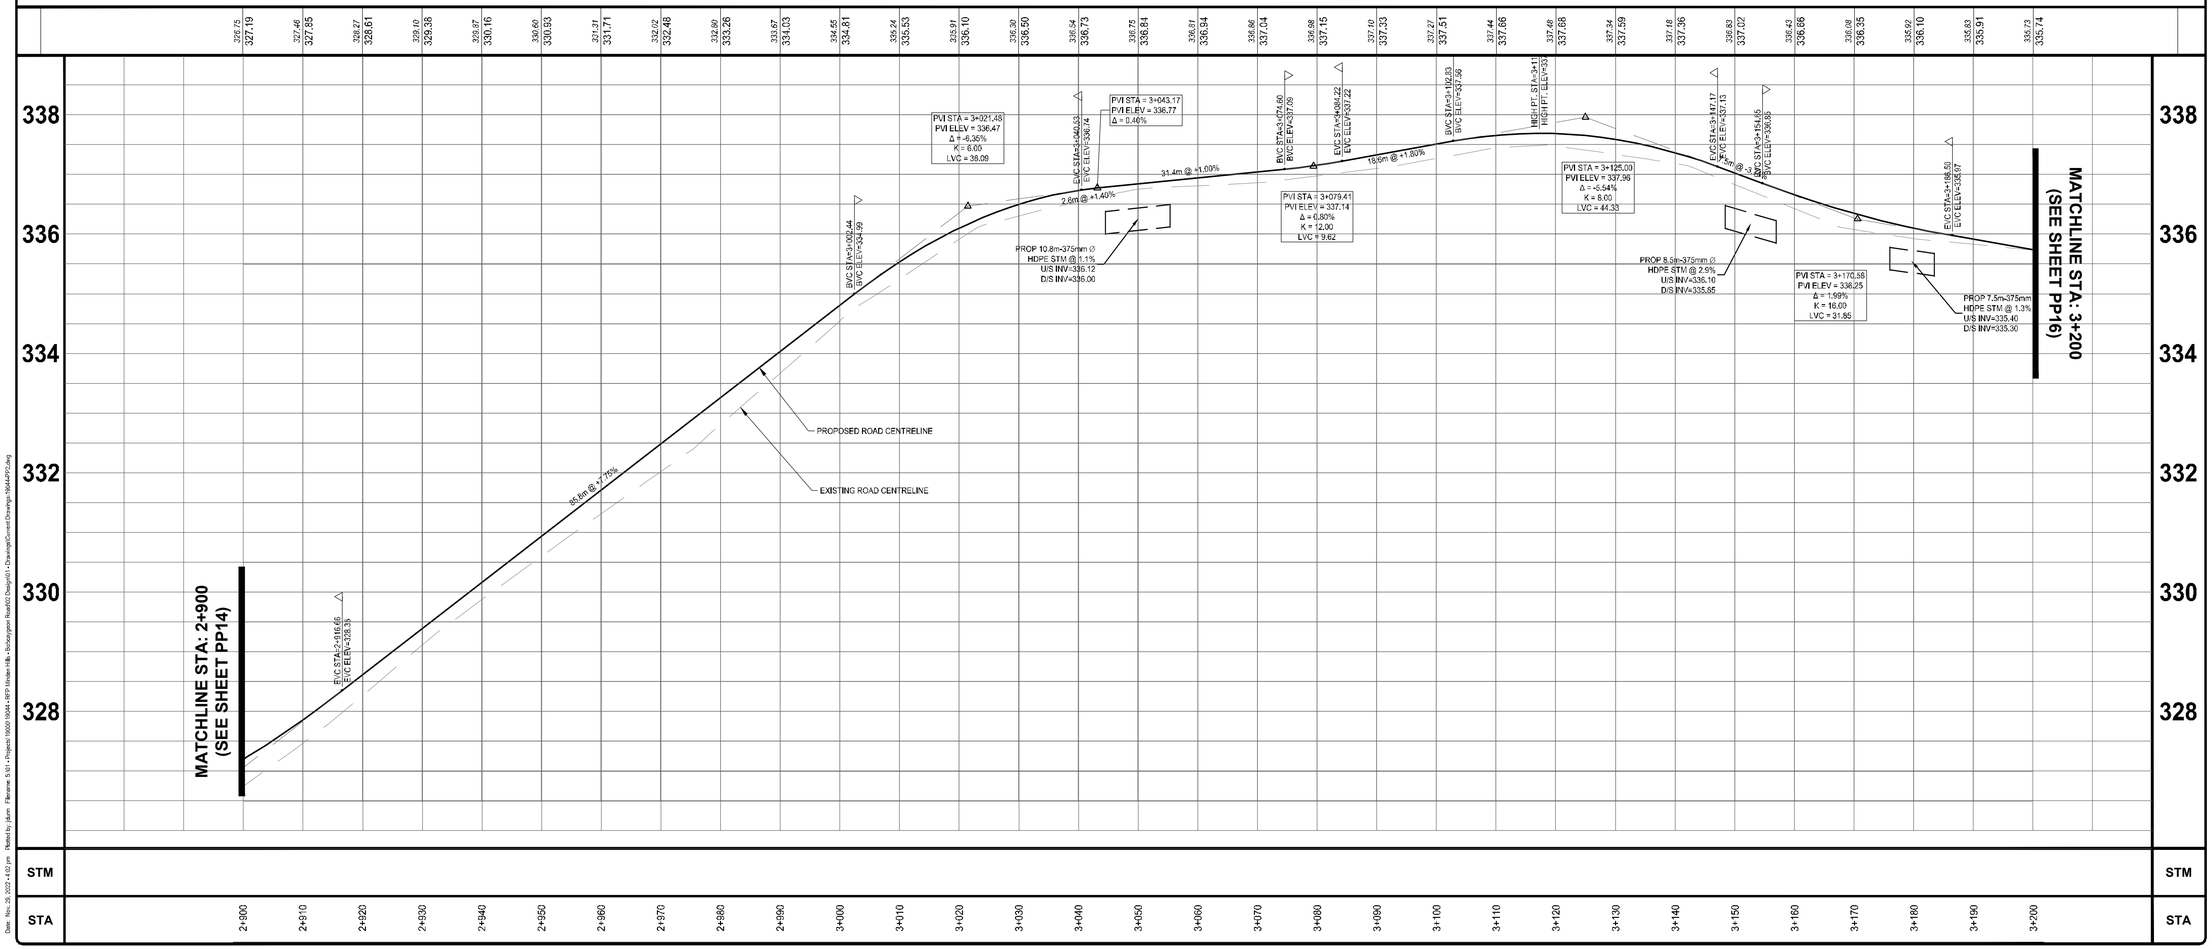

NOTES:

1. ALL CONSTRUCTION AND MATERIALS TO BE IN ACCORDANCE WITH:

-ONTARIO PROVINCIAL STANDARD DRAWINGS & SPECIFICATIONS
-APPLICABLE CONTRACT DOCUMENTS AND ALL SPECIFICATIONS REFERENCED HEREIN.

2. THE CONTRACTOR SHALL CONSTRUCT ALL WORK IN ACCORDANCE WITH THE OCCUPATIONAL HEALTH AND SAFETY ACT, HEALTH AND SAFETY REGULATIONS FOR CONSTRUCTION PROJECTS.

3. THE CONTRACTOR SHALL RESTORE OR REPLACE DAMAGED SERVICES TO EXISTING OR BETTER CONDITION.

4. THE CONTRACTOR SHALL RESTORE ALL DISTURBED AREAS TO EXISTING OR BETTER CONDITION, OR PER THE ENGINEERING AND LANDSCAPE SPECIFICATIONS REFERENCED HEREIN.

5. THE CONTRACTOR SHALL COORDINATE AND PAY FOR ALL TRAFFIC CONTROL AND SAFETY MEASURES IN ACCORDANCE WITH THE ONTARIO TRAFFIC MANUAL, BOOK 7, TEMPORARY CONDITIONS.

6. THE CONTRACTOR SHALL DISPOSE OF ALL WASTE MATERIALS IN ACCORDANCE WITH THE MINISTRY OF THE ENVIRONMENT GUIDELINES AND LOCAL MUNICIPAL BYLAWS.

7. WHERE UTILITIES ARE SHOWN ON THE CONTRACT DRAWINGS, THEIR LOCATION IS APPROXIMATE. THE CONTRACTOR IS RESPONSIBLE FOR VERIFYING THE LOCATION OF ALL EXISTING UTILITIES PRIOR TO CONSTRUCTION.

8. THE CONTRACTOR IS RESPONSIBLE FOR OBTAINING ALL NECESSARY PERMITS TO COMPLETE THE WORK INCLUDING ROAD CUT PERMITS, OCCUPANCY PERMITS, ENCROACHMENT AGREEMENTS.

9. ANY UTILITY POLES THAT MAY BE UNDERMINED BY THE CONSTRUCTION ACTIVITY ARE TO BE BRACED. THE CONTRACTOR SHALL MAKE THE NECESSARY ARRANGEMENTS TO HAVE THE POLES BRACED IN ACCORDANCE WITH THE APPROPRIATE UTILITY REQUIREMENTS.

10. ALL EROSION AND SEDIMENT CONTROL MEASURES IDENTIFIED ON THE CONTRACT DRAWINGS ARE TO BE IN PLACE PRIOR TO THE START OF CONSTRUCTION.

11. ACCESS TO ALL PRIVATE PROPERTIES FRONTING THE CONSTRUCTION SHALL BE MAINTAINED AT ALL TIMES. TEMPORARY ACCESS RESTRICTIONS WILL ONLY BE PERMITTED WHERE REQUIRED TO FACILITATE UNDERGROUND SERVICING, ASPHALT AND CONCRETE PLACEMENT. THE CONTRACTOR SHALL PROVIDE 48 HOURS NOTICE TO THE COUNTY AND THE AFFECTED PROPERTY OWNERS PRIOR TO ACCESS INTERRUPTION.

12. ALL PROPERTY BARS DISTURBED OR DAMAGED DURING CONSTRUCTION SHALL BE REPLACED BY THE CONTRACTOR AT THE CONCLUSION OF THE CONTRACT, AT THEIR EXPENSE.

13. ALL DIMENSIONS SHALL BE CHECKED AND VERIFIED IN THE FIELD BY THE CONTRACTOR PRIOR TO CONSTRUCTION. ANY DISCREPANCIES SHALL BE REPORTED IMMEDIATELY TO THE ENGINEER.

14. EXISTING SIGNAGE WITHIN THE ROAD ALLOWANCE SHALL BE REMOVED AND SALVAGED BY THE CONTRACTOR PRIOR TO CONSTRUCTION AND REINSTALLED UPON COMPLETION. REGULATORY SIGNAGE SHALL REMAIN IN PLACE AT ALL TIMES.

No.	REVISION	BY	DATE
4.			
3.	ISSUED FOR TENDER	JD	2022-11-30
2.	ISSUED FOR 90% REVIEW	JD	2022-03-11
1.	ISSUED FOR 50% REVIEW	JD	2019-11-05

ENGAGE ENGINEERING
www.engageeng.ca • 171 King Street, Suite 128 Peterborough, ON • Phone (705) 755-0427

SCOTCH LINE E

TOWNSHIP OF MINDEN HILLS


PROPOSED PLAN & PROFILE STA: 2+900-3+200

MINDEN, ONTARIO


DRAWN BY: J.DUNN	STAMP:
DESIGNED BY: J.DUNN	
APPROVED BY: P.HURLEY	
DATE: 2021-02-23	
SCALE: 1:500H 1:50V	

PROJECT NUMBER:	FILE NAME:	SHEET:
19044	PP15	14 of 35

19044-PP2
Date: Nov. 28, 2022 4:02 pm Plotted by: jdunn Filename: S:\01 - Projects\19000-19044 - REP Minden Hills - Bobcaygeon Road\02 Design\01 - Drawings\Current Drawings-19044-PP2.dwg

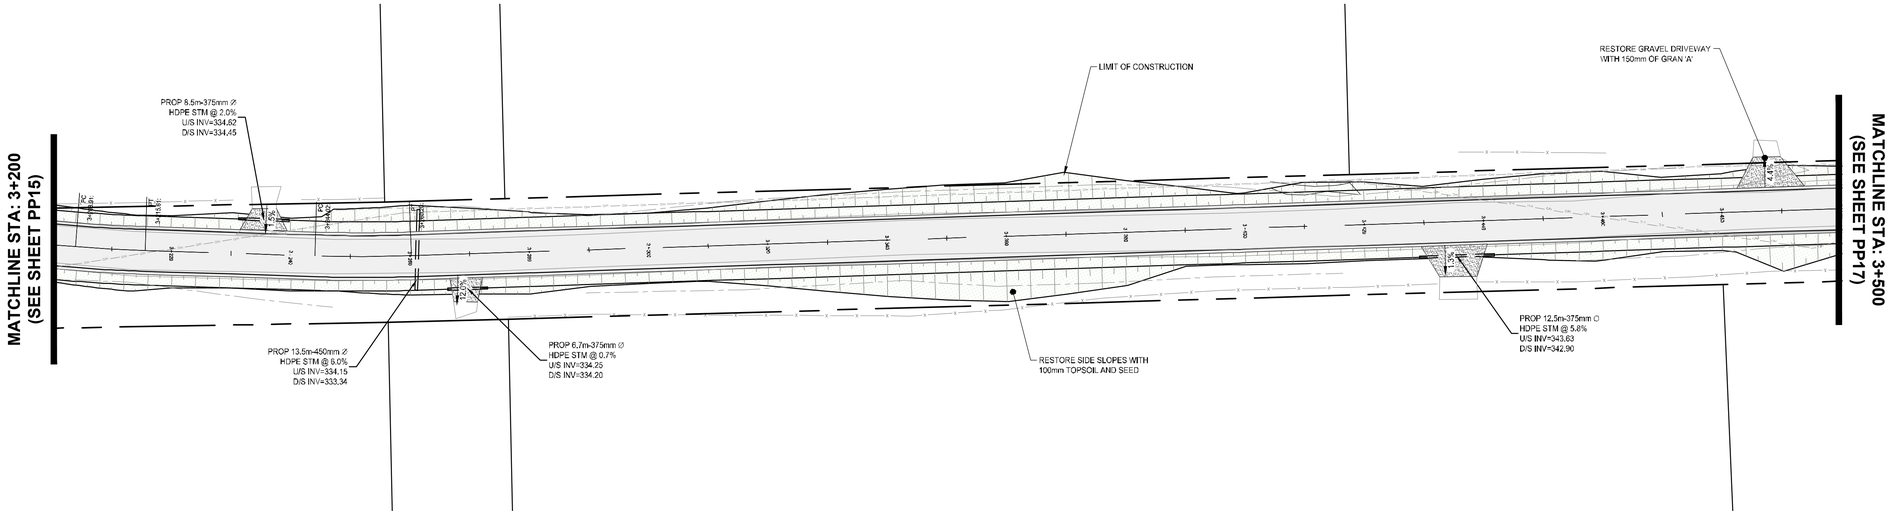

SCOTCH LINE EAST STA: 3+200-3+500

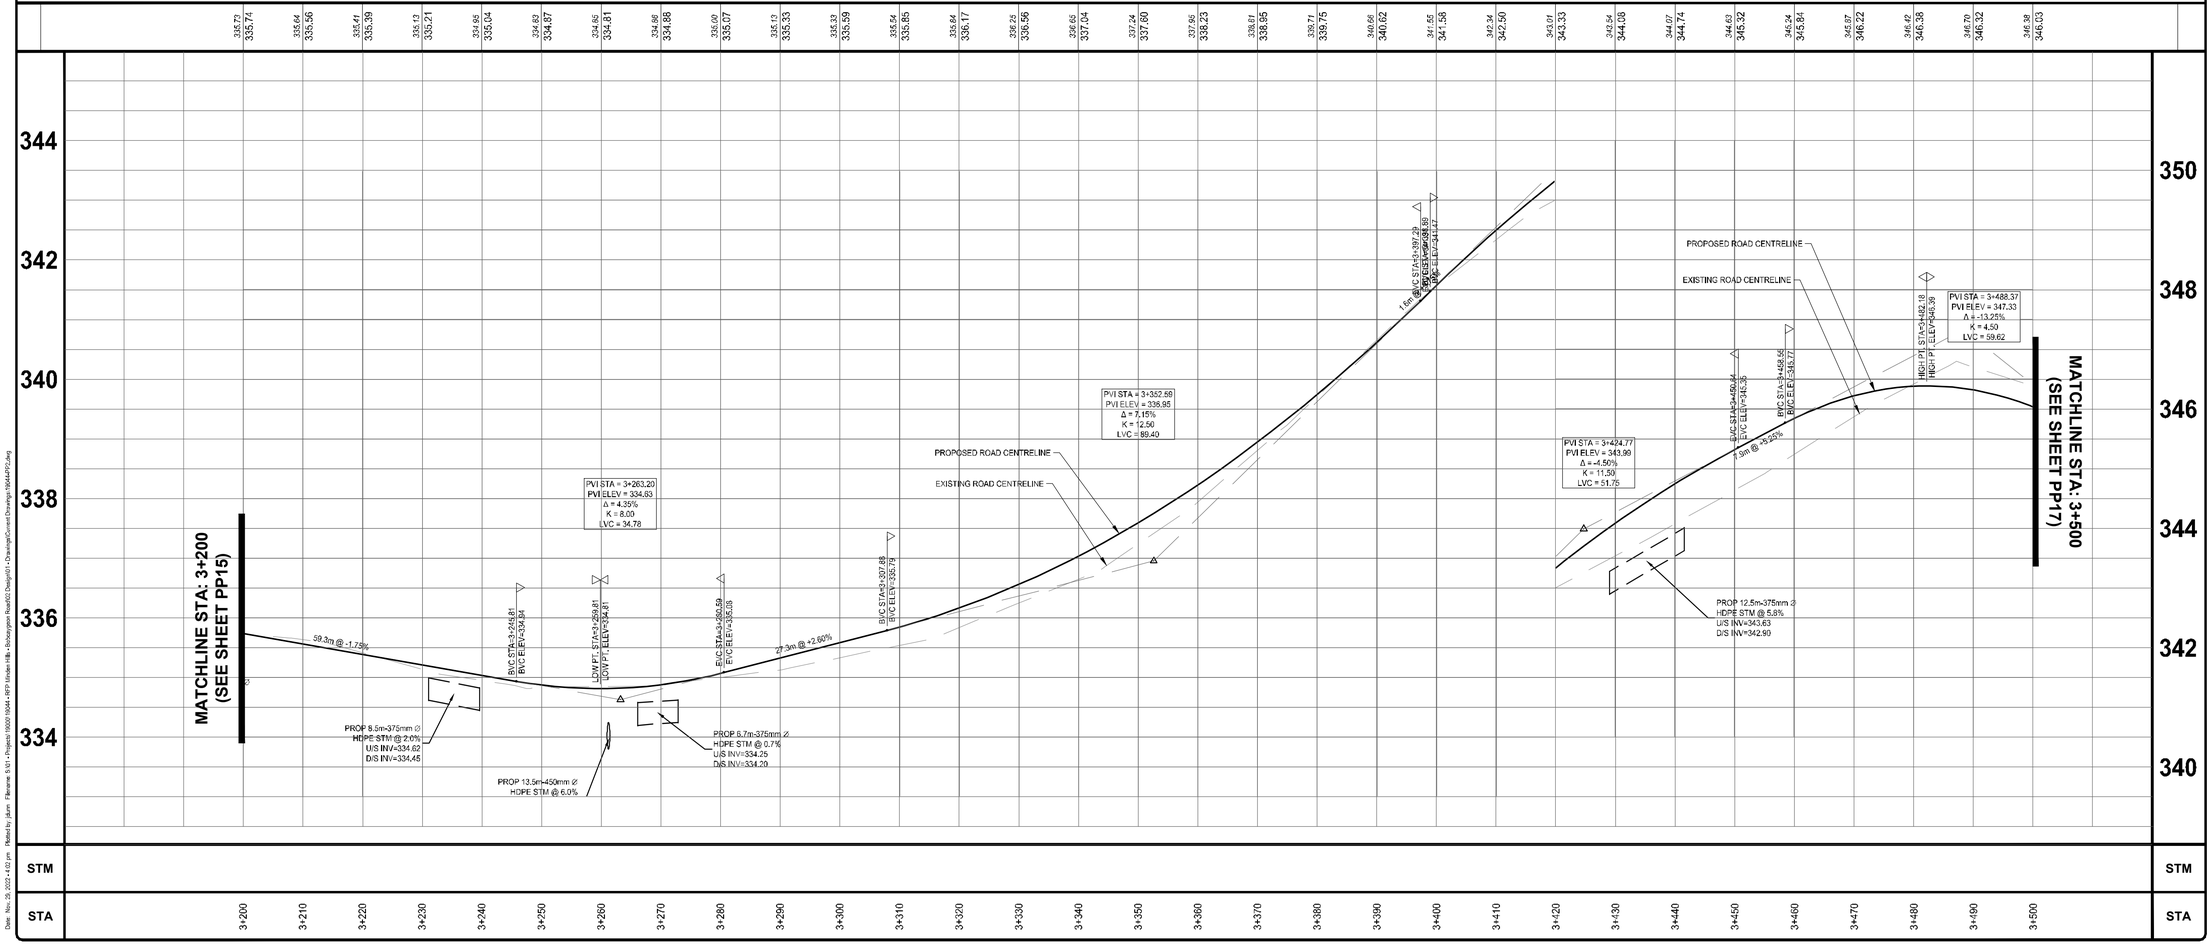

NOTES:

1. ALL CONSTRUCTION AND MATERIALS TO BE IN ACCORDANCE WITH:

-ONTARIO PROVINCIAL STANDARD DRAWINGS & SPECIFICATIONS
-APPLICABLE CONTRACT DOCUMENTS AND ALL SPECIFICATIONS REFERENCED HEREIN.

2. THE CONTRACTOR SHALL CONSTRUCT ALL WORK IN ACCORDANCE WITH THE OCCUPATIONAL HEALTH AND SAFETY ACT, HEALTH AND SAFETY REGULATIONS FOR CONSTRUCTION PROJECTS.

3. THE CONTRACTOR SHALL RESTORE OR REPLACE DAMAGED SERVICES TO EXISTING OR BETTER CONDITION.

4. THE CONTRACTOR SHALL RESTORE ALL DISTURBED AREAS TO EXISTING OR BETTER CONDITION, OR PER THE ENGINEERING AND LANDSCAPE SPECIFICATIONS REFERENCED HEREIN.

5. THE CONTRACTOR SHALL COORDINATE AND PAY FOR ALL TRAFFIC CONTROL AND SAFETY MEASURES IN ACCORDANCE WITH THE ONTARIO TRAFFIC MANUAL, BOOK 7, TEMPORARY CONDITIONS.

6. THE CONTRACTOR SHALL DISPOSE OF ALL WASTE MATERIALS IN ACCORDANCE WITH THE MINISTRY OF THE ENVIRONMENT GUIDELINES AND LOCAL MUNICIPAL BYLAWS.

7. WHERE UTILITIES ARE SHOWN ON THE CONTRACT DRAWINGS, THEIR LOCATION IS APPROXIMATE. THE CONTRACTOR IS RESPONSIBLE FOR VERIFYING THE LOCATION OF ALL EXISTING UTILITIES PRIOR TO CONSTRUCTION.

8. THE CONTRACTOR IS RESPONSIBLE FOR OBTAINING ALL NECESSARY PERMITS TO COMPLETE THE WORK INCLUDING ROAD CUT PERMITS, OCCUPANCY PERMITS, ENCROACHMENT AGREEMENTS.

9. ANY UTILITY POLES THAT MAY BE UNDERMINED BY THE CONSTRUCTION ACTIVITY ARE TO BE BRACED. THE CONTRACTOR SHALL MAKE THE NECESSARY ARRANGEMENTS TO HAVE THE POLES BRACED IN ACCORDANCE WITH THE APPROPRIATE UTILITY REQUIREMENTS.

10. ALL EROSION AND SEDIMENT CONTROL MEASURES IDENTIFIED ON THE CONTRACT DRAWINGS ARE TO BE IN PLACE PRIOR TO THE START OF CONSTRUCTION.

11. ACCESS TO ALL PRIVATE PROPERTIES FRONTING THE CONSTRUCTION SHALL BE MAINTAINED AT ALL TIMES. TEMPORARY ACCESS RESTRICTIONS WILL ONLY BE PERMITTED WHERE REQUIRED TO FACILITATE UNDERGROUND SERVICING, ASPHALT AND CONCRETE PLACEMENT. THE CONTRACTOR SHALL PROVIDE 48 HOURS NOTICE TO THE COUNTY AND THE AFFECTED PROPERTY OWNERS PRIOR TO ACCESS INTERRUPTION.

12. ALL PROPERTY BARS DISTURBED OR DAMAGED DURING CONSTRUCTION SHALL BE REPLACED BY THE CONTRACTOR AT THE CONCLUSION OF THE CONTRACT, AT THEIR EXPENSE.

13. ALL DIMENSIONS SHALL BE CHECKED AND VERIFIED IN THE FIELD BY THE CONTRACTOR PRIOR TO CONSTRUCTION. ANY DISCREPANCIES SHALL BE REPORTED IMMEDIATELY TO THE ENGINEER.

14. EXISTING SIGNAGE WITHIN THE ROAD ALLOWANCE SHALL BE REMOVED AND SALVAGED BY THE CONTRACTOR PRIOR TO CONSTRUCTION AND REINSTALLED UPON COMPLETION. REGULATORY SIGNAGE SHALL REMAIN IN PLACE AT ALL TIMES.

No.	REVISION	BY	DATE
4.			
3.	ISSUED FOR TENDER	JD	2022-11-30
2.	ISSUED FOR 90% REVIEW	JD	2022-03-11
1.	ISSUED FOR 50% REVIEW	JD	2019-11-05

ENGAGE ENGINEERING
www.engageeng.ca | 171 King Street, Suite 120, Peterborough, ON | P: (705) 755-0427

SCOTCH LINE E

TOWNSHIP OF MINDEN HILLS


PROPOSED PLAN & PROFILE STA: 3+200-3+500

MINDEN, ONTARIO


DRAWN BY: J.DUNN	STAMP:
DESIGNED BY: J.DUNN	
APPROVED BY: P.HURLEY	
DATE: 2021-02-23	
SCALE: 1:500H 1:50V	

PROJECT NUMBER:	FILE NAME:	SHEET:
19044	PP16	15 of 35

19044-PP2
Date: Nov. 25, 2022 - 4:02 pm Plotted by: jdunn File name: S:\01 - Projects\19000\19044 - RFP Minden Hills - Bobcaygeon Road\02 Design\01 - Drawings\Current Drawings\19044-PP2.dwg

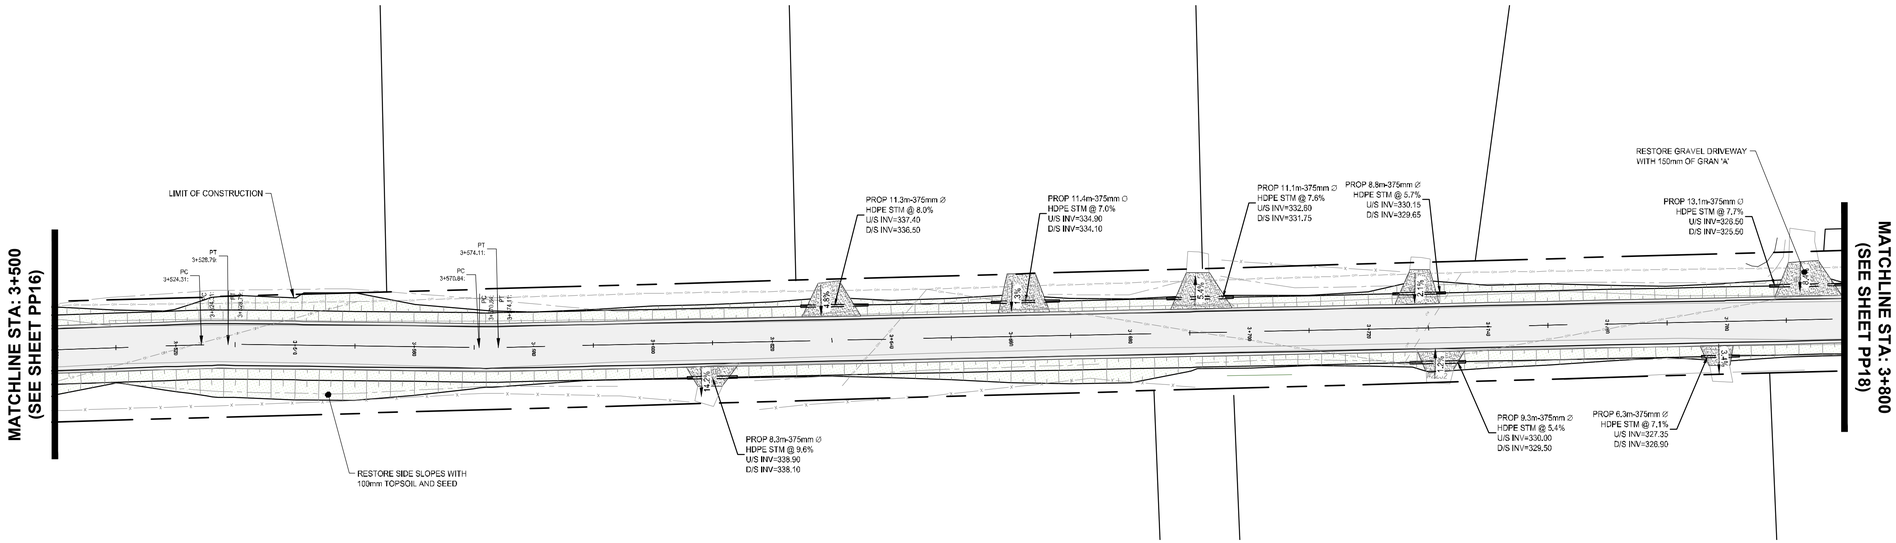

SCOTCH LINE EAST STA: 3+500-3+800

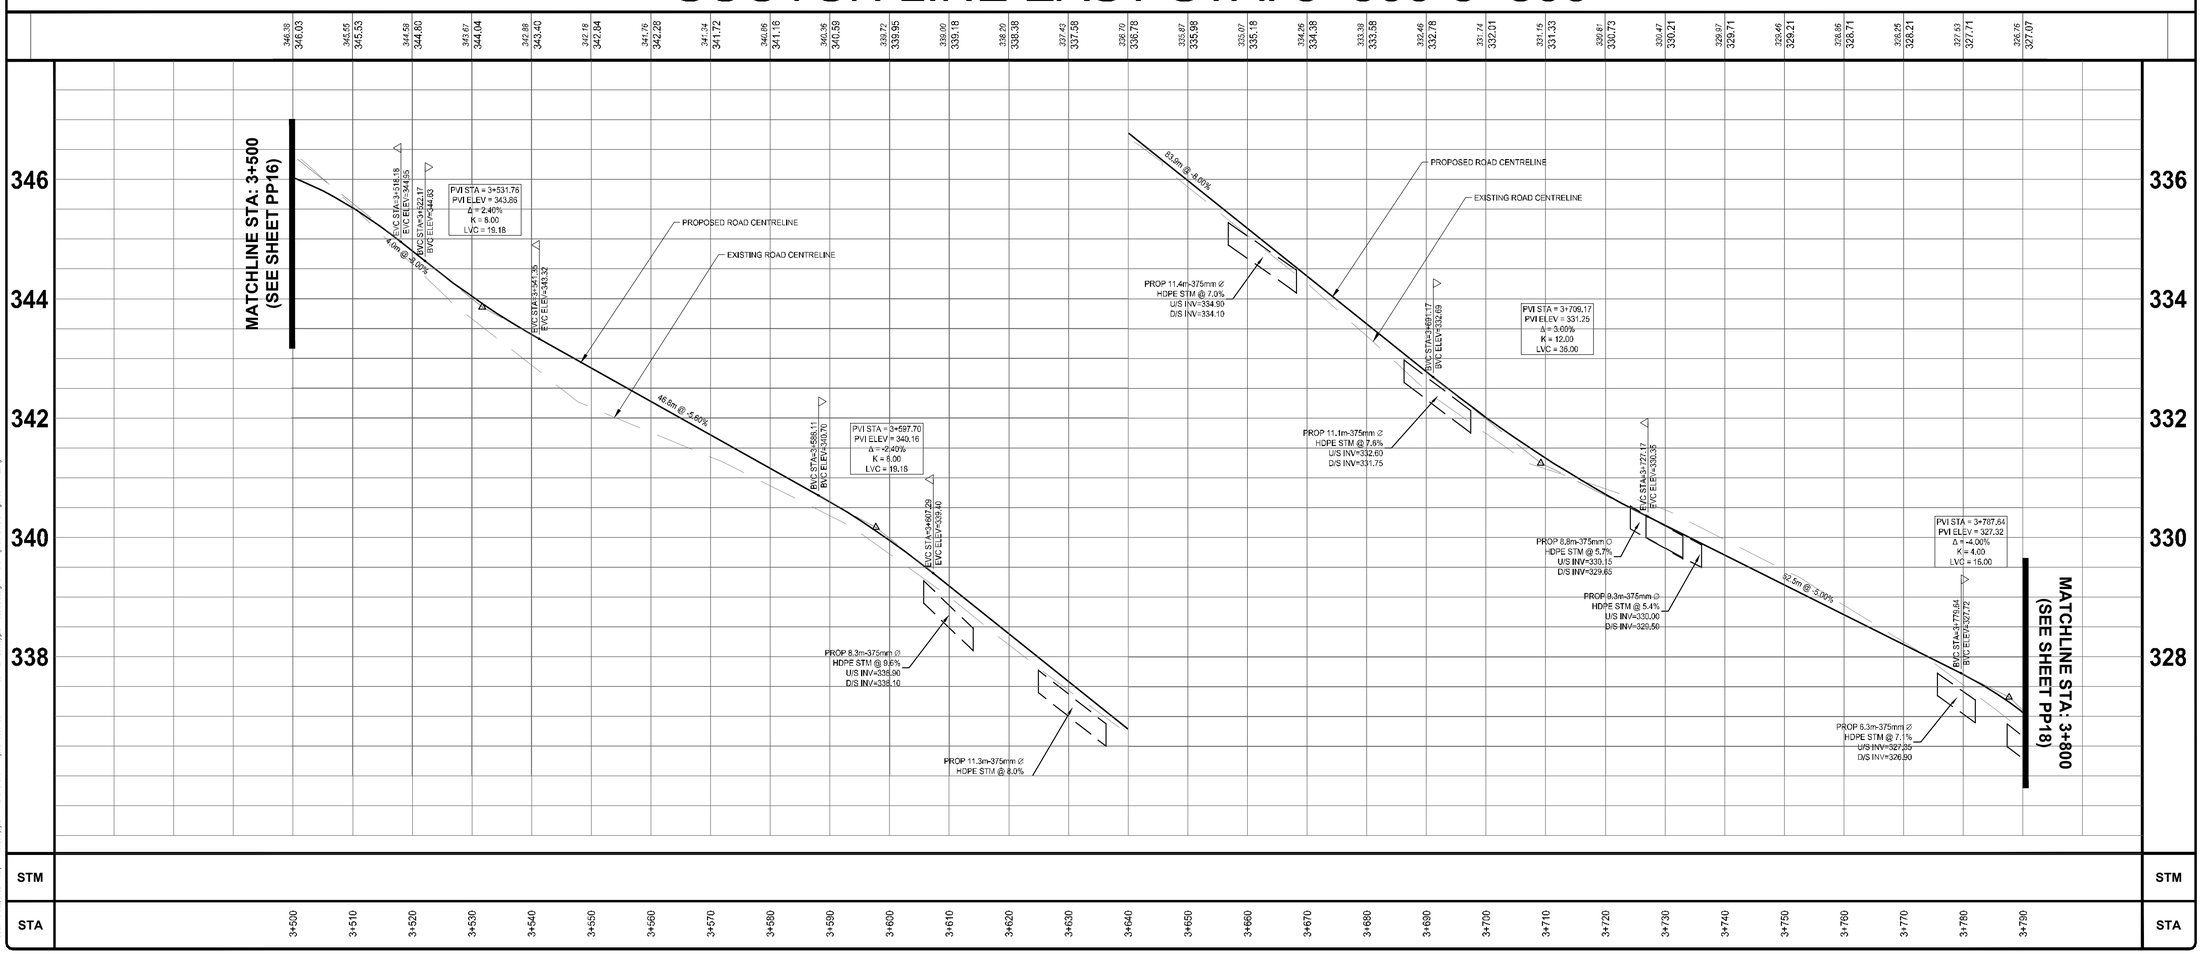

NOTES:

1. ALL CONSTRUCTION AND MATERIALS TO BE IN ACCORDANCE WITH:

-ONTARIO PROVINCIAL STANDARD DRAWINGS & SPECIFICATIONS
-APPLICABLE CONTRACT DOCUMENTS AND ALL SPECIFICATIONS REFERENCED HEREIN.

2. THE CONTRACTOR SHALL CONSTRUCT ALL WORK IN ACCORDANCE WITH THE OCCUPATIONAL HEALTH AND SAFETY ACT, HEALTH AND SAFETY REGULATIONS FOR CONSTRUCTION PROJECTS.

3. THE CONTRACTOR SHALL RESTORE OR REPLACE DAMAGED SERVICES TO EXISTING OR BETTER CONDITION.

4. THE CONTRACTOR SHALL RESTORE ALL DISTURBED AREAS TO EXISTING OR BETTER CONDITION, OR PER THE ENGINEERING AND LANDSCAPE SPECIFICATIONS REFERENCED HEREIN.

5. THE CONTRACTOR SHALL COORDINATE AND PAY FOR ALL TRAFFIC CONTROL AND SAFETY MEASURES IN ACCORDANCE WITH THE ONTARIO TRAFFIC MANUAL, BOOK 7, TEMPORARY CONDITIONS.

6. THE CONTRACTOR SHALL DISPOSE OF ALL WASTE MATERIALS IN ACCORDANCE WITH THE MINISTRY OF THE ENVIRONMENT GUIDELINES AND LOCAL MUNICIPAL BYLAWS.

7. WHERE UTILITIES ARE SHOWN ON THE CONTRACT DRAWINGS, THEIR LOCATION IS APPROXIMATE. THE CONTRACTOR IS RESPONSIBLE FOR VERIFYING THE LOCATION OF ALL EXISTING UTILITIES PRIOR TO CONSTRUCTION.

8. THE CONTRACTOR IS RESPONSIBLE FOR OBTAINING ALL NECESSARY PERMITS TO COMPLETE THE WORK INCLUDING ROAD CUT PERMITS, OCCUPANCY PERMITS, ENCROACHMENT AGREEMENTS.

9. ANY UTILITY POLES THAT MAY BE UNDERMINED BY THE CONSTRUCTION ACTIVITY ARE TO BE BRACED. THE CONTRACTOR SHALL MAKE THE NECESSARY ARRANGEMENTS TO HAVE THE POLES BRACED IN ACCORDANCE WITH THE APPROPRIATE UTILITY REQUIREMENTS.

10. ALL EROSION AND SEDIMENT CONTROL MEASURES IDENTIFIED ON THE CONTRACT DRAWINGS ARE TO BE IN PLACE PRIOR TO THE START OF CONSTRUCTION.

11. ACCESS TO ALL PRIVATE PROPERTIES FRONTING THE CONSTRUCTION SHALL BE MAINTAINED AT ALL TIMES. TEMPORARY ACCESS RESTRICTIONS WILL ONLY BE PERMITTED WHERE REQUIRED TO FACILITATE UNDERGROUND SERVICING, ASPHALT AND CONCRETE PLACEMENT. THE CONTRACTOR SHALL PROVIDE 48 HOURS NOTICE TO THE COUNTY AND THE AFFECTED PROPERTY OWNERS PRIOR TO ACCESS INTERRUPTION.

12. ALL PROPERTY BARS DISTURBED OR DAMAGED DURING CONSTRUCTION SHALL BE REPLACED BY THE CONTRACTOR AT THE CONCLUSION OF THE CONTRACT, AT THEIR EXPENSE.

13. ALL DIMENSIONS SHALL BE CHECKED AND VERIFIED IN THE FIELD BY THE CONTRACTOR PRIOR TO CONSTRUCTION. ANY DISCREPANCIES SHALL BE REPORTED IMMEDIATELY TO THE ENGINEER.

14. EXISTING SIGNAGE WITHIN THE ROAD ALLOWANCE SHALL BE REMOVED AND SALVAGED BY THE CONTRACTOR PRIOR TO CONSTRUCTION AND REINSTALLED UPON COMPLETION. REGULATORY SIGNAGE SHALL REMAIN IN PLACE AT ALL TIMES.

No.	REVISION	BY	DATE
4.			
3.	ISSUED FOR TENDER	JD	2022-11-30
2.	ISSUED FOR 90% REVIEW	JD	2022-03-11
1.	ISSUED FOR 50% REVIEW	JD	2019-11-05

ENGAGE ENGINEERING
www.engageeng.ca • 171 King Street, Suite 129 Peterborough, ON • P:(705) 755-0427

SCOTCH LINE E

TOWNSHIP OF MINDEN HILLS


PROPOSED PLAN & PROFILE STA: 3+500-3+800

MINDEN, ONTARIO


DRAWN BY: J.DUNN	STAMP:
DESIGNED BY: J.DUNN	
APPROVED BY: P.HURLEY	
DATE: 2021-02-23	
SCALE: 1:500H 1:50V	

PROJECT NUMBER:	FILE NAME:	SHEET:
19044	PP17	16 of 35

19044-PP2
Date: Nov. 25, 2022 4:02 pm Plotted by: jdunn File name: S:\01 - Projects\19000\19044 - RFP Minden Hills - Scotia-Lyon Road\02 Design\01 - Drawings\Current Drawings\19044-PP2.dwg

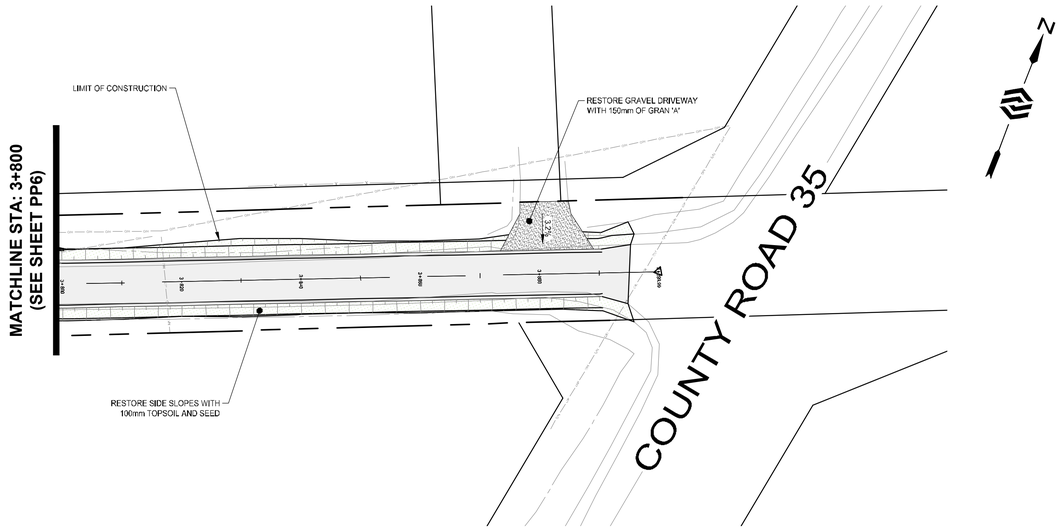

SCOTCH LINE EAST STA: 3+800-3+900

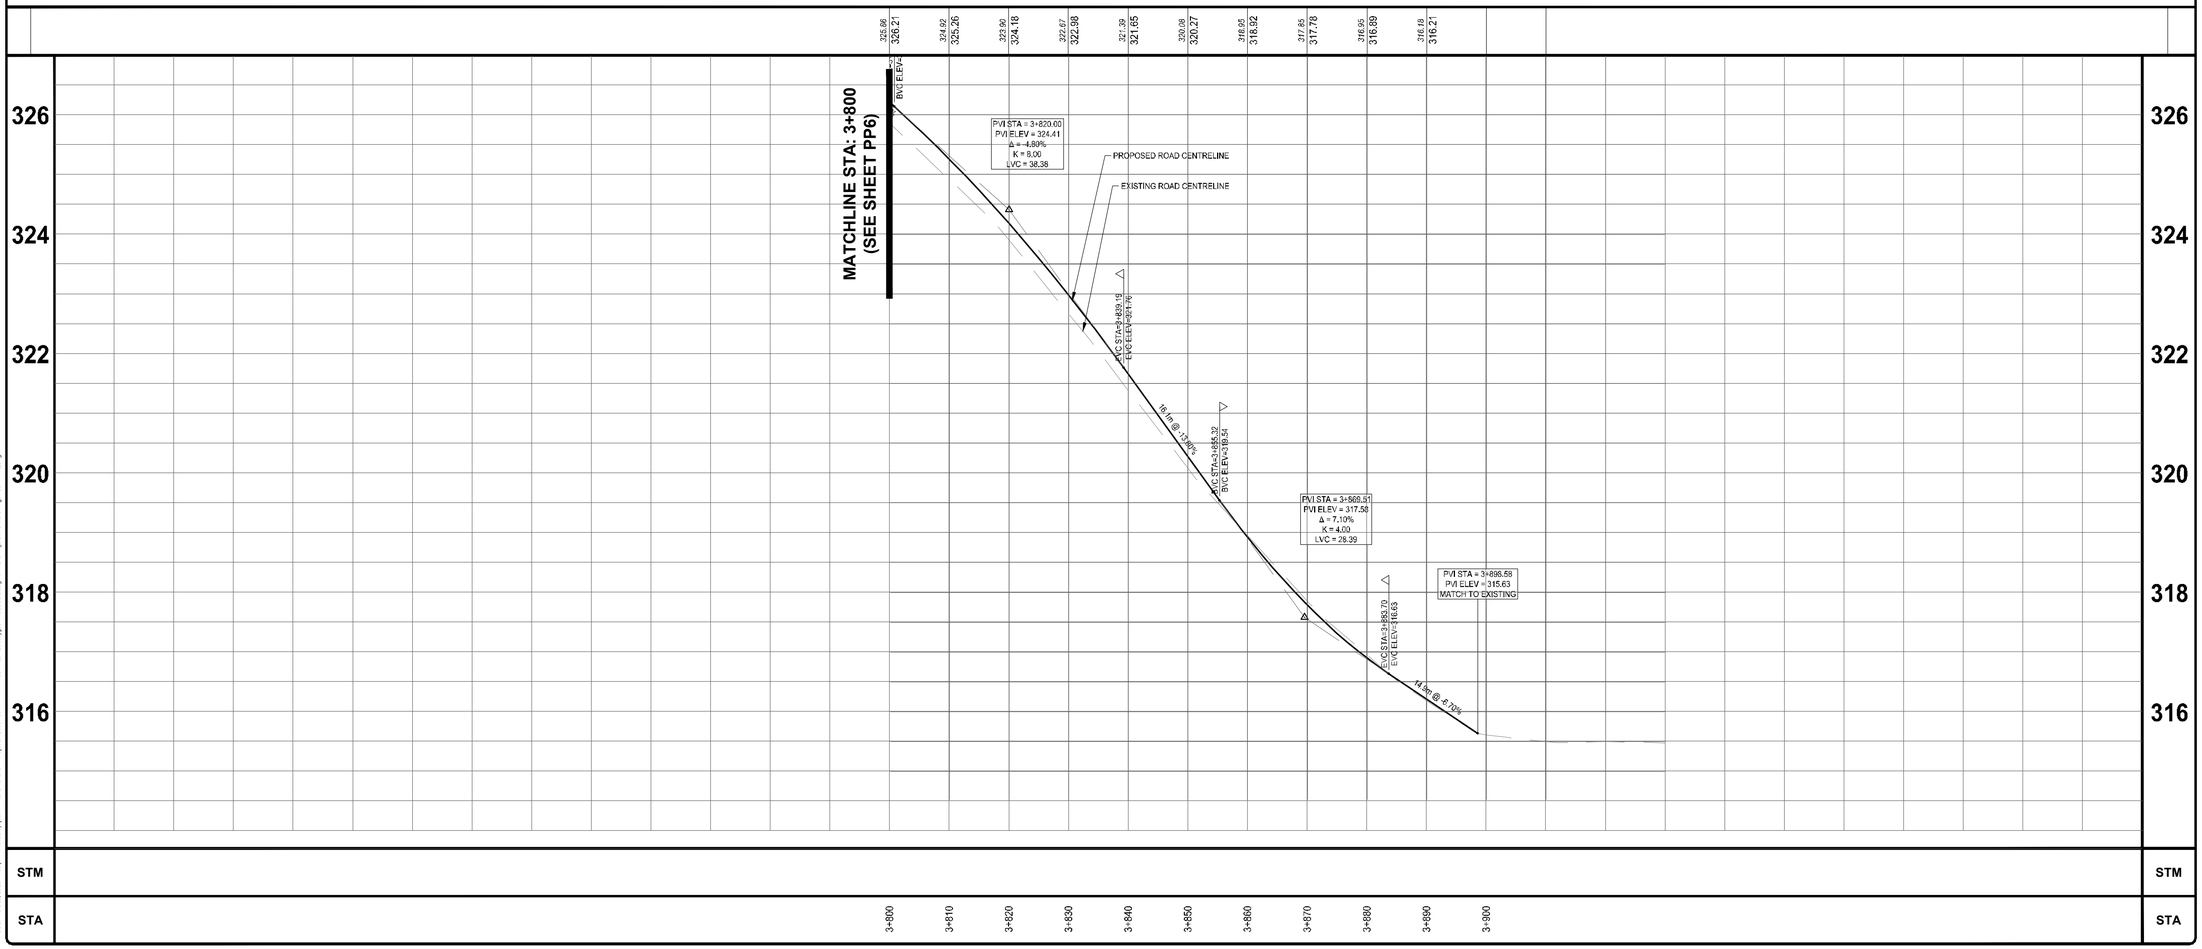

NOTES:

1. ALL CONSTRUCTION AND MATERIALS TO BE IN ACCORDANCE WITH:

-ONTARIO PROVINCIAL STANDARD DRAWINGS & SPECIFICATIONS
-APPLICABLE CONTRACT DOCUMENTS AND ALL SPECIFICATIONS REFERENCED HEREIN.

2. THE CONTRACTOR SHALL CONSTRUCT ALL WORK IN ACCORDANCE WITH THE OCCUPATIONAL HEALTH AND SAFETY ACT, HEALTH AND SAFETY REGULATIONS FOR CONSTRUCTION PROJECTS.

3. THE CONTRACTOR SHALL RESTORE OR REPLACE DAMAGED SERVICES TO EXISTING OR BETTER CONDITION.

4. THE CONTRACTOR SHALL RESTORE ALL DISTURBED AREAS TO EXISTING OR BETTER CONDITION, OR PER THE ENGINEERING AND LANDSCAPE SPECIFICATIONS REFERENCED HEREIN.

5. THE CONTRACTOR SHALL COORDINATE AND PAY FOR ALL TRAFFIC CONTROL AND SAFETY MEASURES IN ACCORDANCE WITH THE ONTARIO TRAFFIC MANUAL, BOOK 7, TEMPORARY CONDITIONS.

6. THE CONTRACTOR SHALL DISPOSE OF ALL WASTE MATERIALS IN ACCORDANCE WITH THE MINISTRY OF THE ENVIRONMENT GUIDELINES AND LOCAL MUNICIPAL BYLAWS.

7. WHERE UTILITIES ARE SHOWN ON THE CONTRACT DRAWINGS, THEIR LOCATION IS APPROXIMATE. THE CONTRACTOR IS RESPONSIBLE FOR VERIFYING THE LOCATION OF ALL EXISTING UTILITIES PRIOR TO CONSTRUCTION.

8. THE CONTRACTOR IS RESPONSIBLE FOR OBTAINING ALL NECESSARY PERMITS TO COMPLETE THE WORK INCLUDING ROAD CUT PERMITS, OCCUPANCY PERMITS, ENCROACHMENT AGREEMENTS.

9. ANY UTILITY POLES THAT MAY BE UNDERMINED BY THE CONSTRUCTION ACTIVITY ARE TO BE BRACED. THE CONTRACTOR SHALL MAKE THE NECESSARY ARRANGEMENTS TO HAVE THE POLES BRACED IN ACCORDANCE WITH THE APPROPRIATE UTILITY REQUIREMENTS.

10. ALL EROSION AND SEDIMENT CONTROL MEASURES IDENTIFIED ON THE CONTRACT DRAWINGS ARE TO BE IN PLACE PRIOR TO THE START OF CONSTRUCTION.

11. ACCESS TO ALL PRIVATE PROPERTIES FRONTING THE CONSTRUCTION SHALL BE MAINTAINED AT ALL TIMES. TEMPORARY ACCESS RESTRICTIONS WILL ONLY BE PERMITTED WHERE REQUIRED TO FACILITATE UNDERGROUND SERVICING, ASPHALT AND CONCRETE PLACEMENT. THE CONTRACTOR SHALL PROVIDE 48 HOURS NOTICE TO THE COUNTY AND THE AFFECTED PROPERTY OWNERS PRIOR TO ACCESS INTERRUPTION.

12. ALL PROPERTY BARS DISTURBED OR DAMAGED DURING CONSTRUCTION SHALL BE REPLACED BY THE CONTRACTOR AT THE CONCLUSION OF THE CONTRACT, AT THEIR EXPENSE.

13. ALL DIMENSIONS SHALL BE CHECKED AND VERIFIED IN THE FIELD BY THE CONTRACTOR PRIOR TO CONSTRUCTION. ANY DISCREPANCIES SHALL BE REPORTED IMMEDIATELY TO THE ENGINEER.

14. EXISTING SIGNAGE WITHIN THE ROAD ALLOWANCE SHALL BE REMOVED AND SALVAGED BY THE CONTRACTOR PRIOR TO CONSTRUCTION AND REINSTALLED UPON COMPLETION. REGULATORY SIGNAGE SHALL REMAIN IN PLACE AT ALL TIMES.

No.	REVISION	BY	DATE
4.			
3.	ISSUED FOR TENDER	JD	2022-11-30
2.	ISSUED FOR 90% REVIEW	JD	2022-03-11
1.	ISSUED FOR 50% REVIEW	JD	2019-11-05

ENGAGE ENGINEERING
www.engageeng.ca 171 King Street, Suite 126 Peterborough, ON Phone: (705) 755-0427

SCOTCH LINE E

TOWNSHIP OF MINDEN HILLS


PROPOSED PLAN & PROFILE STA: 3+800-3+900

MINDEN, ONTARIO


DRAWN BY: J.DUNN	STAMP:
DESIGNED BY: J.DUNN	
APPROVED BY: P.HURLEY	
DATE: 2021-02-23	
SCALE: 1:500H 1:50V	

PROJECT NUMBER:	FILE NAME:	SHEET:
19044	PP18	17 of 35

19044-PP2
Date: Nov. 29, 2022 - 4:52 pm Plotted by: jdunn P:\Network S-V\1 - Projects\19000\19044 - RFP Minden Hills - Bishopsgate Road\002 Design\01 - Drawings\Current Drawings\19044-PP2.dwg

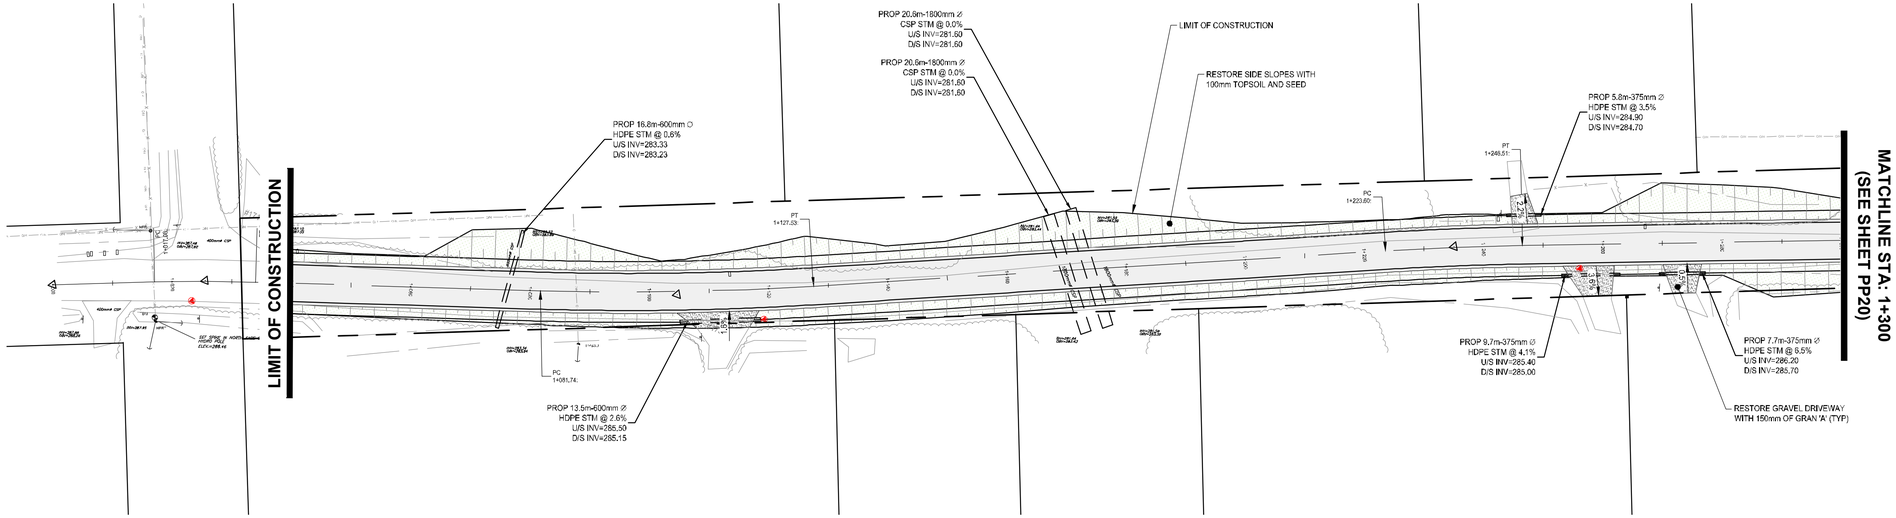

SCOTCH LINE WEST STA: 1+000-1+300

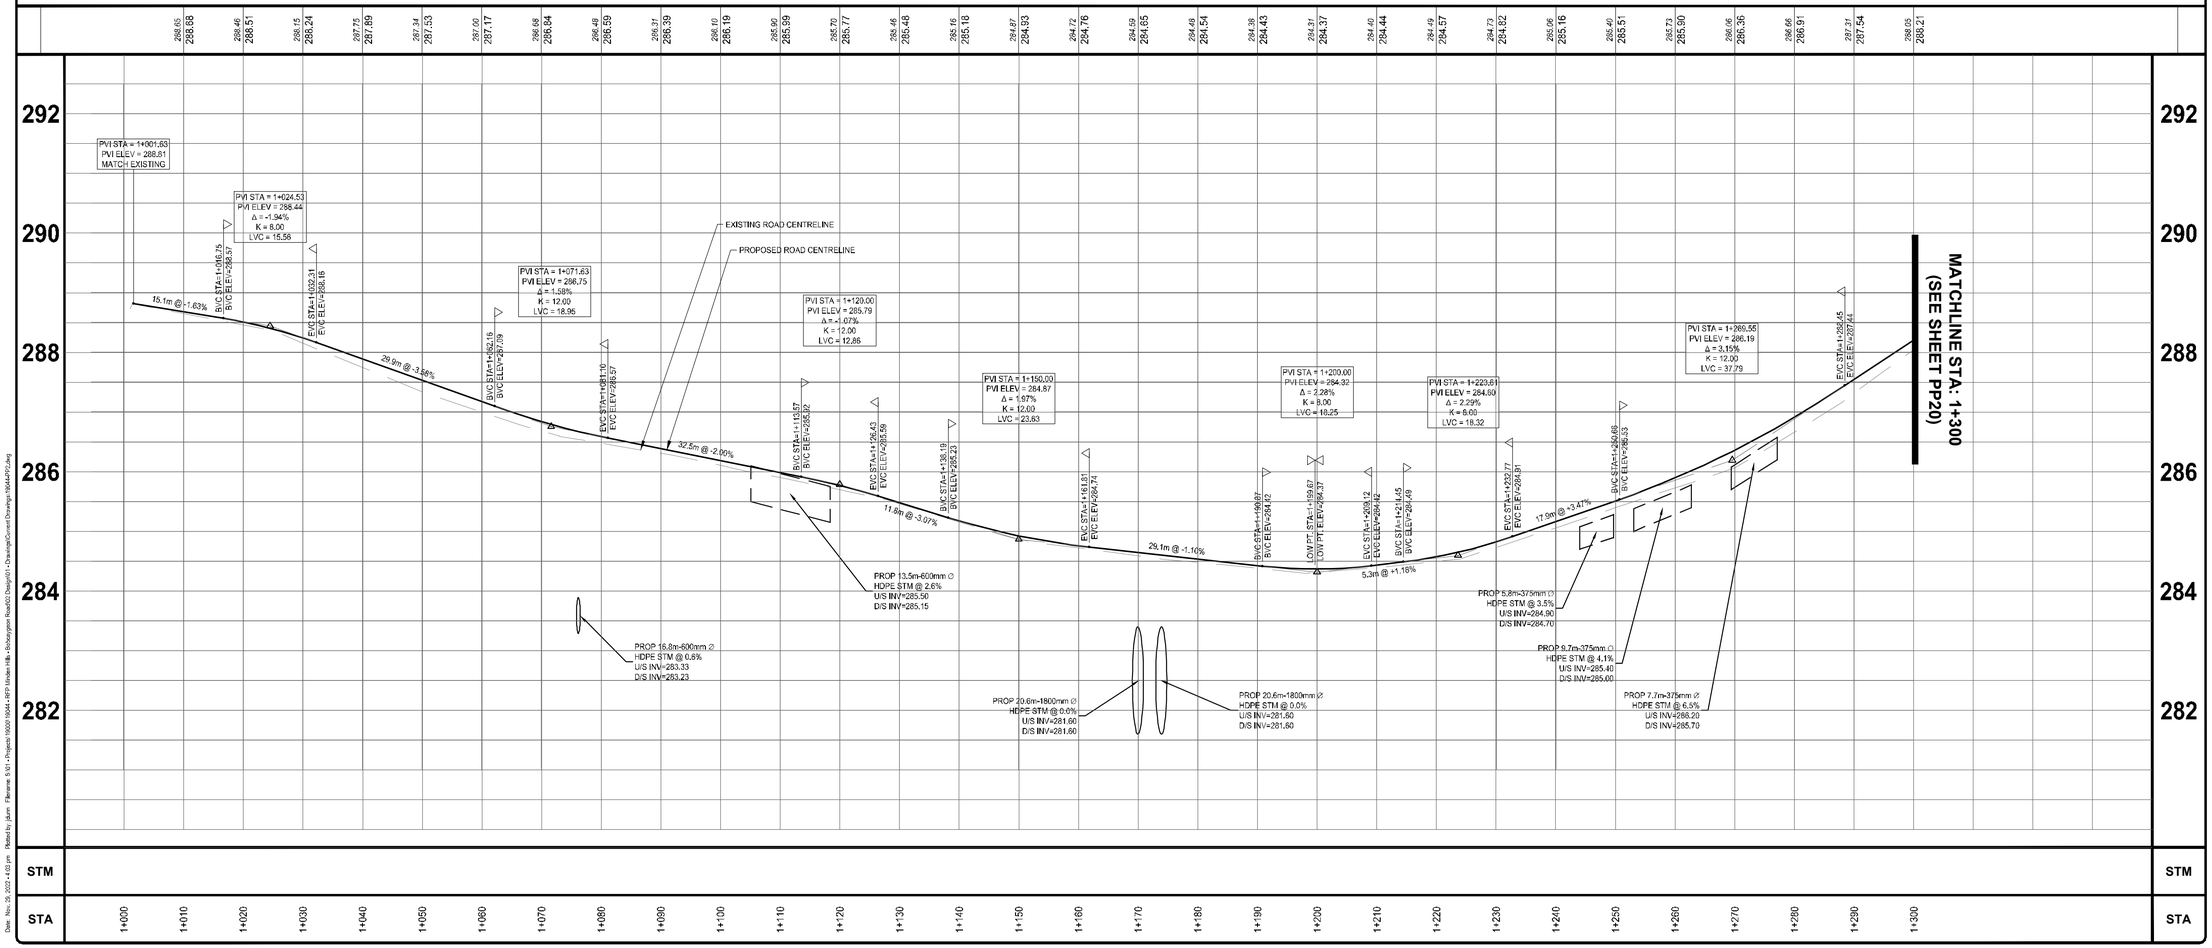

NOTES:

1. ALL CONSTRUCTION AND MATERIALS TO BE IN ACCORDANCE WITH:

-ONTARIO PROVINCIAL STANDARD DRAWINGS & SPECIFICATIONS
-APPLICABLE CONTRACT DOCUMENTS AND ALL SPECIFICATIONS REFERENCED HEREIN.

2. THE CONTRACTOR SHALL CONSTRUCT ALL WORK IN ACCORDANCE WITH THE OCCUPATIONAL HEALTH AND SAFETY ACT, HEALTH AND SAFETY REGULATIONS FOR CONSTRUCTION PROJECTS.

3. THE CONTRACTOR SHALL RESTORE OR REPLACE DAMAGED SERVICES TO EXISTING OR BETTER CONDITION.

4. THE CONTRACTOR SHALL RESTORE ALL DISTURBED AREAS TO EXISTING OR BETTER CONDITION, OR PER THE ENGINEERING AND LANDSCAPE SPECIFICATIONS REFERENCED HEREIN.

5. THE CONTRACTOR SHALL COORDINATE AND PAY FOR ALL TRAFFIC CONTROL AND SAFETY MEASURES IN ACCORDANCE WITH THE ONTARIO TRAFFIC MANUAL, BOOK 7, TEMPORARY CONDITIONS.

6. THE CONTRACTOR SHALL DISPOSE OF ALL WASTE MATERIALS IN ACCORDANCE WITH THE MINISTRY OF THE ENVIRONMENT GUIDELINES AND LOCAL MUNICIPAL BYLAWS.

7. WHERE UTILITIES ARE SHOWN ON THE CONTRACT DRAWINGS, THEIR LOCATION IS APPROXIMATE. THE CONTRACTOR IS RESPONSIBLE FOR VERIFYING THE LOCATION OF ALL EXISTING UTILITIES PRIOR TO CONSTRUCTION.

8. THE CONTRACTOR IS RESPONSIBLE FOR OBTAINING ALL NECESSARY PERMITS TO COMPLETE THE WORK INCLUDING ROAD CUT PERMITS, OCCUPANCY PERMITS, ENCROACHMENT AGREEMENTS.

9. ANY UTILITY POLES THAT MAY BE UNDERMINED BY THE CONSTRUCTION ACTIVITY ARE TO BE BRACED. THE CONTRACTOR SHALL MAKE THE NECESSARY ARRANGEMENTS TO HAVE THE POLES BRACED IN ACCORDANCE WITH THE APPROPRIATE UTILITY REQUIREMENTS.

10. ALL EROSION AND SEDIMENT CONTROL MEASURES IDENTIFIED ON THE CONTRACT DRAWINGS ARE TO BE IN PLACE PRIOR TO THE START OF CONSTRUCTION.

11. ACCESS TO ALL PRIVATE PROPERTIES FRONTING THE CONSTRUCTION SHALL BE MAINTAINED AT ALL TIMES. TEMPORARY ACCESS RESTRICTIONS WILL ONLY BE PERMITTED WHERE REQUIRED TO FACILITATE UNDERGROUND SERVICING, ASPHALT AND CONCRETE PLACEMENT. THE CONTRACTOR SHALL PROVIDE 48 HOURS NOTICE TO THE COUNTY AND THE AFFECTED PROPERTY OWNERS PRIOR TO ACCESS INTERRUPTION.

12. ALL PROPERTY BARS DISTURBED OR DAMAGED DURING CONSTRUCTION SHALL BE REPLACED BY THE CONTRACTOR AT THE CONCLUSION OF THE CONTRACT, AT THEIR EXPENSE.

13. ALL DIMENSIONS SHALL BE CHECKED AND VERIFIED IN THE FIELD BY THE CONTRACTOR PRIOR TO CONSTRUCTION. ANY DISCREPANCIES SHALL BE REPORTED IMMEDIATELY TO THE ENGINEER.

14. EXISTING SIGNAGE WITHIN THE ROAD ALLOWANCE SHALL BE REMOVED AND SALVAGED BY THE CONTRACTOR PRIOR TO CONSTRUCTION AND REINSTALLED UPON COMPLETION. REGULATORY SIGNAGE SHALL REMAIN IN PLACE AT ALL TIMES.

No.	REVISION	BY	DATE
4.			
3.	ISSUED FOR TENDER	JD	2022-11-30
2.	ISSUED FOR 90% REVIEW	JD	2022-03-11
1.	ISSUED FOR 50% REVIEW	JD	2019-11-05

ENGAGE ENGINEERING
www.engageeng.ca 171 King Street, Suite 126 Peterborough, ON Phone: (705) 755-0427

SCOTCH LINE W

TOWNSHIP OF MINDEN HILLS


PROPOSED PLAN & PROFILE STA: 1+000-1+300

MINDEN, ONTARIO


DRAWN BY: J.DUNN	STAMP:
DESIGNED BY: J.DUNN	
APPROVED BY: P.HURLEY	
DATE: 2021-02-23	
SCALE: 1:500H 1:50V	

PROJECT NUMBER:	FILE NAME:	SHEET:
19044	PP19	18 of 35

19044-PP2
Date: Nov. 25, 2022 - 4:43 pm Plotted by: jdunn P:\Engineering Projects\19000 Projects\19044 - RFP Minden Hills - Bishopsgate Road\02 Design\01 - Drawings\Current Drawings\19044-PP2.dwg

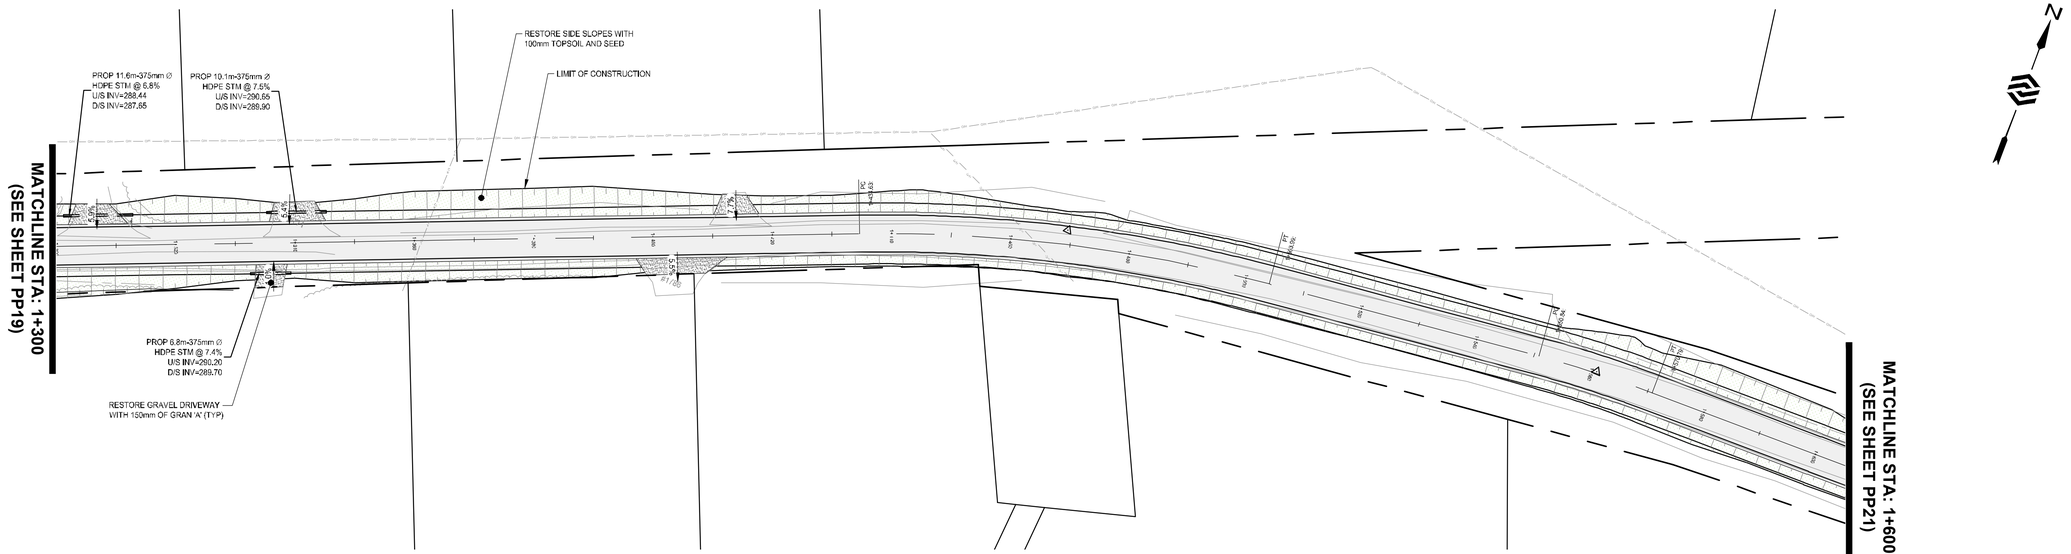

SCOTCH LINE WEST STA: 1+300-1+600

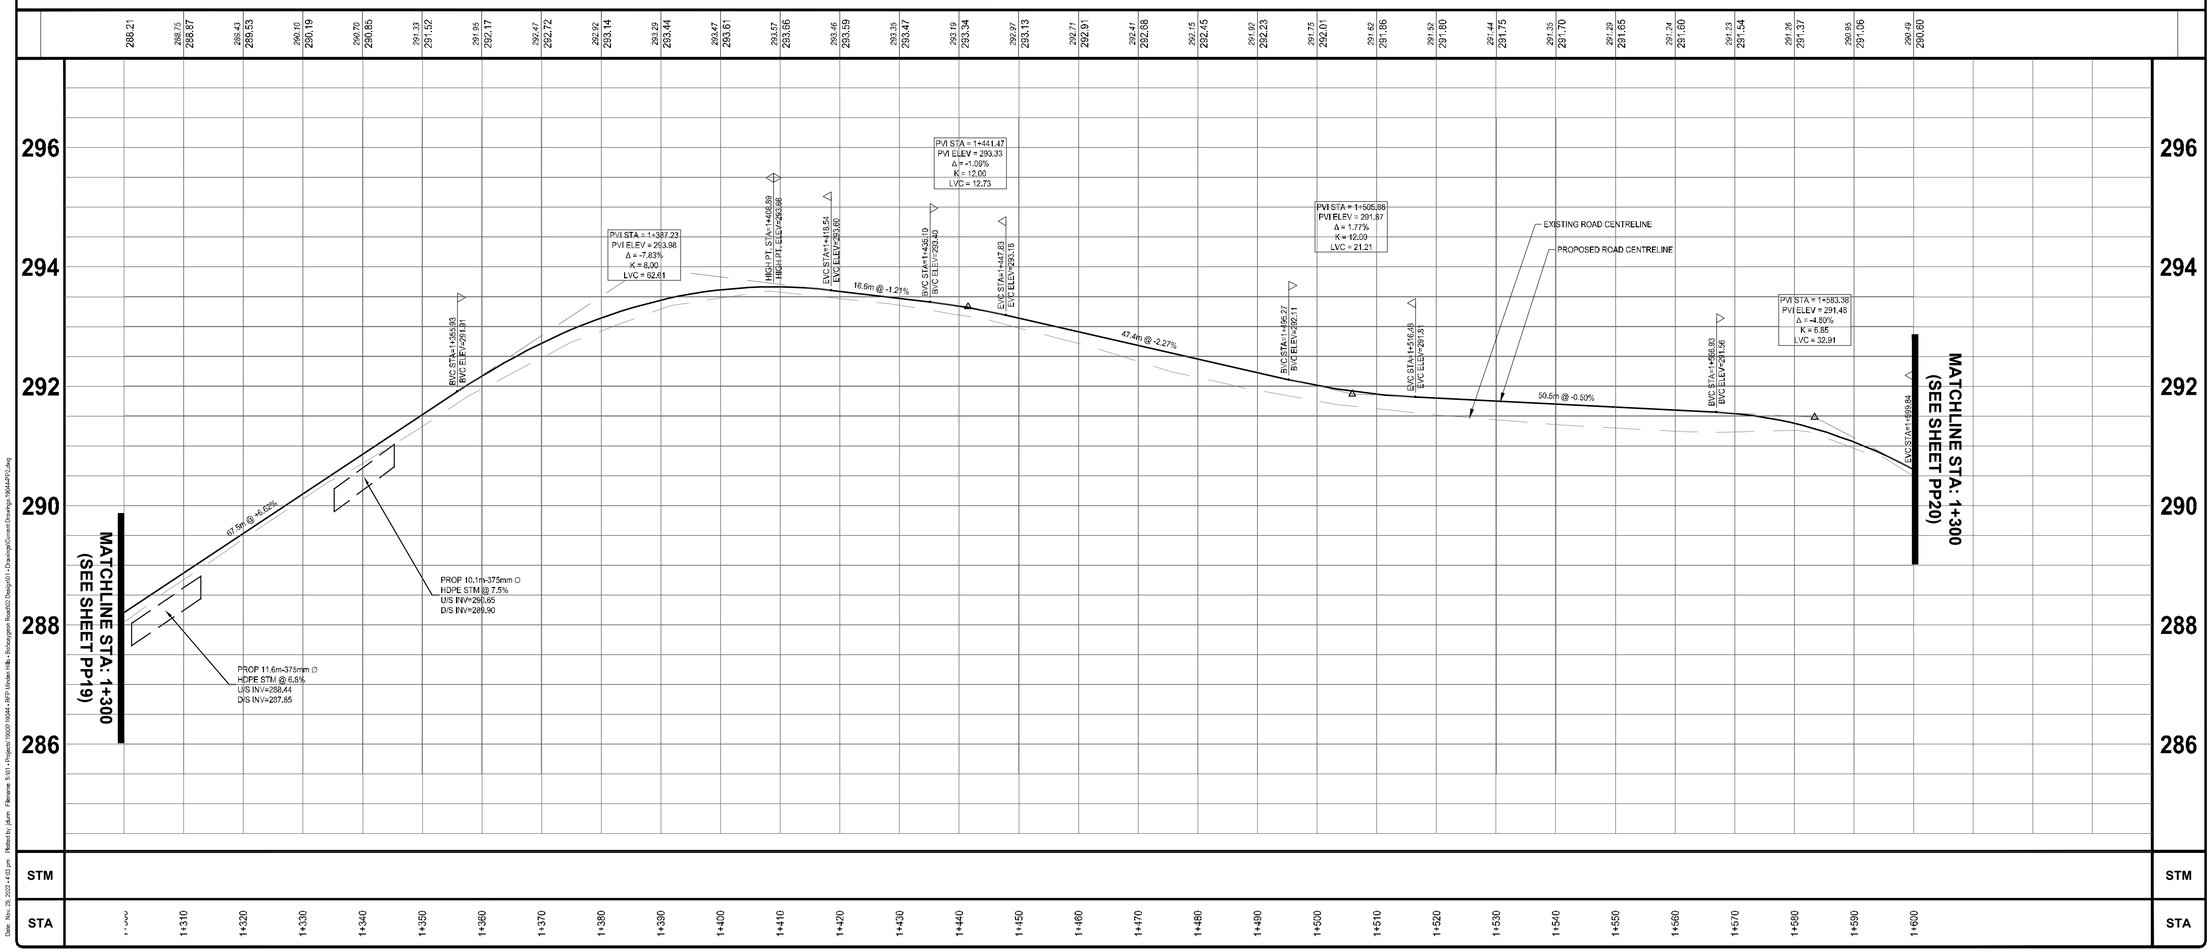

NOTES:

1. ALL CONSTRUCTION AND MATERIALS TO BE IN ACCORDANCE WITH:

-ONTARIO PROVINCIAL STANDARD DRAWINGS & SPECIFICATIONS
-APPLICABLE CONTRACT DOCUMENTS AND ALL SPECIFICATIONS REFERENCED HEREIN.

2. THE CONTRACTOR SHALL CONSTRUCT ALL WORK IN ACCORDANCE WITH THE OCCUPATIONAL HEALTH AND SAFETY ACT, HEALTH AND SAFETY REGULATIONS FOR CONSTRUCTION PROJECTS.

3. THE CONTRACTOR SHALL RESTORE OR REPLACE DAMAGED SERVICES TO EXISTING OR BETTER CONDITION.

4. THE CONTRACTOR SHALL RESTORE ALL DISTURBED AREAS TO EXISTING OR BETTER CONDITION, OR PER THE ENGINEERING AND LANDSCAPE SPECIFICATIONS REFERENCED HEREIN.

5. THE CONTRACTOR SHALL COORDINATE AND PAY FOR ALL TRAFFIC CONTROL AND SAFETY MEASURES IN ACCORDANCE WITH THE ONTARIO TRAFFIC MANUAL, BOOK 7, TEMPORARY CONDITIONS.

6. THE CONTRACTOR SHALL DISPOSE OF ALL WASTE MATERIALS IN ACCORDANCE WITH THE MINISTRY OF THE ENVIRONMENT GUIDELINES AND LOCAL MUNICIPAL BYLAWS.

7. WHERE UTILITIES ARE SHOWN ON THE CONTRACT DRAWINGS, THEIR LOCATION IS APPROXIMATE. THE CONTRACTOR IS RESPONSIBLE FOR VERIFYING THE LOCATION OF ALL EXISTING UTILITIES PRIOR TO CONSTRUCTION.

8. THE CONTRACTOR IS RESPONSIBLE FOR OBTAINING ALL NECESSARY PERMITS TO COMPLETE THE WORK INCLUDING ROAD CUT PERMITS, OCCUPANCY PERMITS, ENCROACHMENT AGREEMENTS.

9. ANY UTILITY POLES THAT MAY BE UNDERMINED BY THE CONSTRUCTION ACTIVITY ARE TO BE BRACED. THE CONTRACTOR SHALL MAKE THE NECESSARY ARRANGEMENTS TO HAVE THE POLES BRACED IN ACCORDANCE WITH THE APPROPRIATE UTILITY REQUIREMENTS.

10. ALL EROSION AND SEDIMENT CONTROL MEASURES IDENTIFIED ON THE CONTRACT DRAWINGS ARE TO BE IN PLACE PRIOR TO THE START OF CONSTRUCTION.

11. ACCESS TO ALL PRIVATE PROPERTIES FRONTING THE CONSTRUCTION SHALL BE MAINTAINED AT ALL TIMES. TEMPORARY ACCESS RESTRICTIONS WILL ONLY BE PERMITTED WHERE REQUIRED TO FACILITATE UNDERGROUND SERVICING, ASPHALT AND CONCRETE PLACEMENT. THE CONTRACTOR SHALL PROVIDE 48 HOURS NOTICE TO THE COUNTY AND THE AFFECTED PROPERTY OWNERS PRIOR TO ACCESS INTERRUPTION.

12. ALL PROPERTY BARS DISTURBED OR DAMAGED DURING CONSTRUCTION SHALL BE REPLACED BY THE CONTRACTOR AT THE CONCLUSION OF THE CONTRACT, AT THEIR EXPENSE.

13. ALL DIMENSIONS SHALL BE CHECKED AND VERIFIED IN THE FIELD BY THE CONTRACTOR PRIOR TO CONSTRUCTION. ANY DISCREPANCIES SHALL BE REPORTED IMMEDIATELY TO THE ENGINEER.

14. EXISTING SIGNAGE WITHIN THE ROAD ALLOWANCE SHALL BE REMOVED AND SALVAGED BY THE CONTRACTOR PRIOR TO CONSTRUCTION AND REINSTALLED UPON COMPLETION. REGULATORY SIGNAGE SHALL REMAIN IN PLACE AT ALL TIMES.

No.	REVISION	BY	DATE
4.			
3.	ISSUED FOR TENDER	JD	2022-11-30
2.	ISSUED FOR 90% REVIEW	JD	2022-03-11
1.	ISSUED FOR 50% REVIEW	JD	2019-11-05

ENGAGE ENGINEERING
www.engineering.on • 171 King Street, Suite 129 Peterborough, ON • P:(705) 755-0427

SCOTCH LINE W

TOWNSHIP OF MINDEN HILLS


PROPOSED PLAN & PROFILE STA: 1+300-1+600

MINDEN, ONTARIO


DRAWN BY: J.DUNN	STAMP:
DESIGNED BY: J.DUNN	
APPROVED BY: P.HURLEY	
DATE: 2021-02-23	
SCALE: 1:500H 1:50V	

PROJECT NUMBER:	FILE NAME:	SHEET:
19044	PP19	19 of 35

19044-PP2
Date: Nov. 29, 2022 - 4:03 pm Plotted by: jdunn Filename: S:\01 - Projects\19000\19044 - RFP Minden Hills - Bobcaygeon Road\02 Design\01 - Drawings\Current Drawings\19044-PP2.dwg

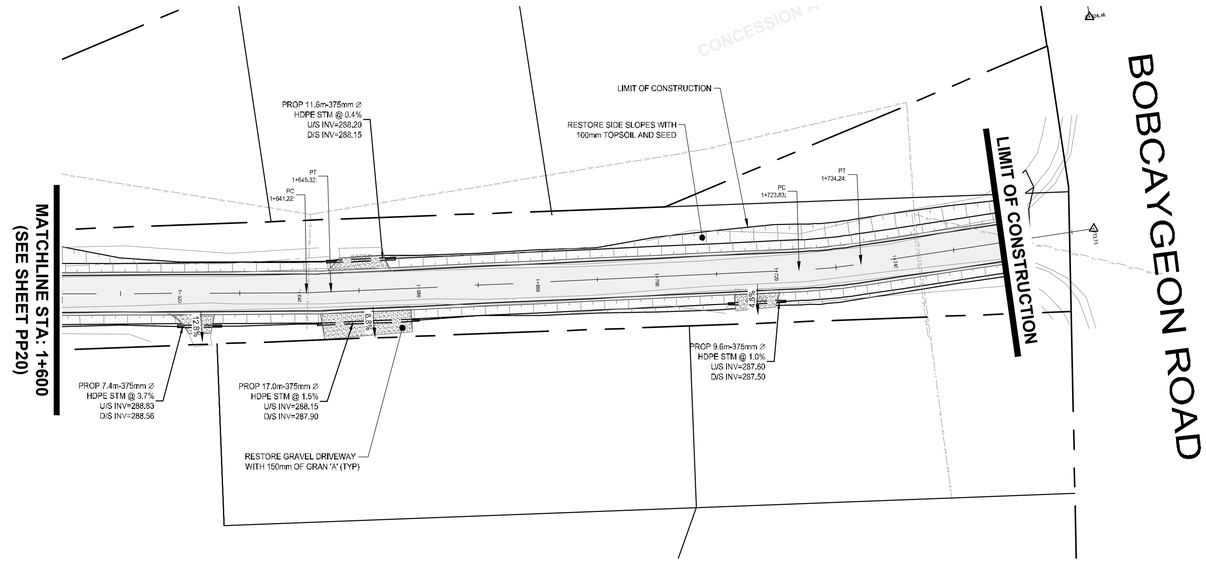

SCOTCH LINE WEST STA: 1+600-1+780

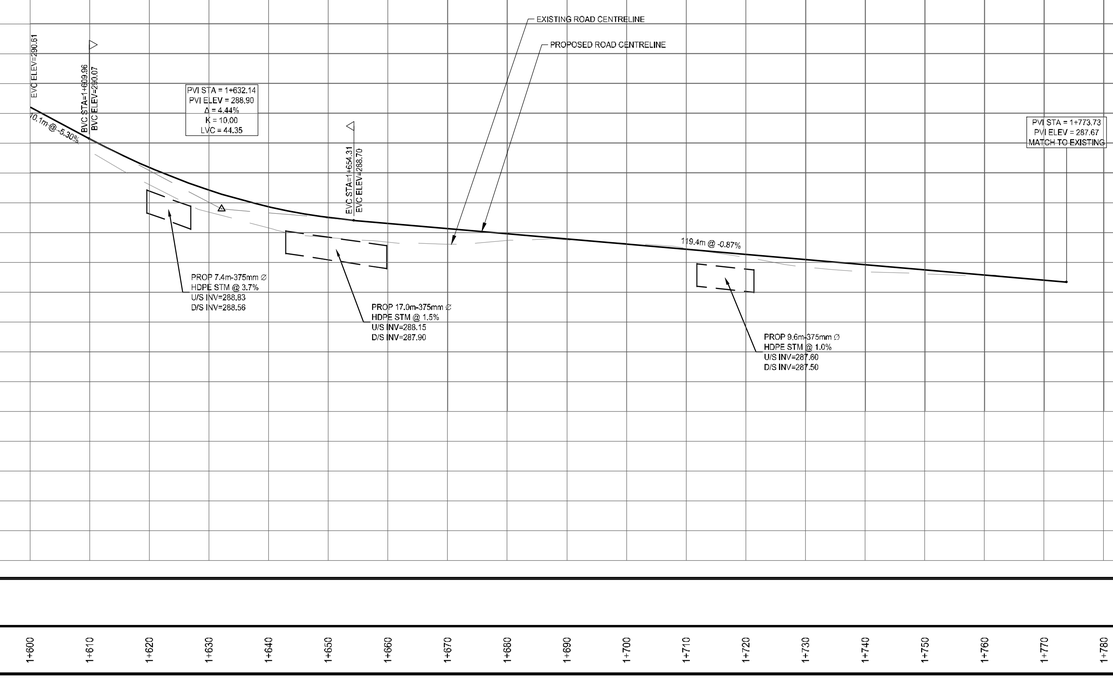

STM	290.49	290.60	290.86	290.07	289.31	289.59	288.84	269.21	288.87	288.93	288.42	288.75	288.34	288.65	288.31	288.57	288.36	288.48	288.38	288.40	288.32	288.31	288.14	288.22	288.09	288.14	287.92	288.05	287.84	287.96	287.81	287.88	287.79	287.79	287.70	297.70
STA	1+600	1+610	1+620	1+630	1+640	1+650	1+660	1+670	1+680	1+690	1+700	1+710	1+720	1+730	1+740	1+750	1+760	1+770	1+780	1+790																

NOTES:

1. ALL CONSTRUCTION AND MATERIALS TO BE IN ACCORDANCE WITH:

-ONTARIO PROVINCIAL STANDARD DRAWINGS & SPECIFICATIONS
-APPLICABLE CONTRACT DOCUMENTS AND ALL SPECIFICATIONS REFERENCED HEREIN.

2. THE CONTRACTOR SHALL CONSTRUCT ALL WORK IN ACCORDANCE WITH THE OCCUPATIONAL HEALTH AND SAFETY ACT, HEALTH AND SAFETY REGULATIONS FOR CONSTRUCTION PROJECTS.

3. THE CONTRACTOR SHALL RESTORE OR REPLACE DAMAGED SERVICES TO EXISTING OR BETTER CONDITION.

4. THE CONTRACTOR SHALL RESTORE ALL DISTURBED AREAS TO EXISTING OR BETTER CONDITION, OR PER THE ENGINEERING AND LANDSCAPE SPECIFICATIONS REFERENCED HEREIN.

5. THE CONTRACTOR SHALL COORDINATE AND PAY FOR ALL TRAFFIC CONTROL AND SAFETY MEASURES IN ACCORDANCE WITH THE ONTARIO TRAFFIC MANUAL, BOOK 7, TEMPORARY CONDITIONS.

6. THE CONTRACTOR SHALL DISPOSE OF ALL WASTE MATERIALS IN ACCORDANCE WITH THE MINISTRY OF THE ENVIRONMENT GUIDELINES AND LOCAL MUNICIPAL BYLAWS.

7. WHERE UTILITIES ARE SHOWN ON THE CONTRACT DRAWINGS, THEIR LOCATION IS APPROXIMATE. THE CONTRACTOR IS RESPONSIBLE FOR VERIFYING THE LOCATION OF ALL EXISTING UTILITIES PRIOR TO CONSTRUCTION.

8. THE CONTRACTOR IS RESPONSIBLE FOR OBTAINING ALL NECESSARY PERMITS TO COMPLETE THE WORK INCLUDING ROAD CUT PERMITS, OCCUPANCY PERMITS, ENCROACHMENT AGREEMENTS.

9. ANY UTILITY POLES THAT MAY BE UNDERMINED BY THE CONSTRUCTION ACTIVITY ARE TO BE BRACED. THE CONTRACTOR SHALL MAKE THE NECESSARY ARRANGEMENTS TO HAVE THE POLES BRACED IN ACCORDANCE WITH THE APPROPRIATE UTILITY REQUIREMENTS.

10. ALL EROSION AND SEDIMENT CONTROL MEASURES IDENTIFIED ON THE CONTRACT DRAWINGS ARE TO BE IN PLACE PRIOR TO THE START OF CONSTRUCTION.

11. ACCESS TO ALL PRIVATE PROPERTIES FRONTING THE CONSTRUCTION SHALL BE MAINTAINED AT ALL TIMES. TEMPORARY ACCESS RESTRICTIONS WILL ONLY BE PERMITTED WHERE REQUIRED TO FACILITATE UNDERGROUND SERVICING, ASPHALT AND CONCRETE PLACEMENT. THE CONTRACTOR SHALL PROVIDE 48 HOURS NOTICE TO THE COUNTY AND THE AFFECTED PROPERTY OWNERS PRIOR TO ACCESS INTERRUPTION.

12. ALL PROPERTY BARS DISTURBED OR DAMAGED DURING CONSTRUCTION SHALL BE REPLACED BY THE CONTRACTOR AT THE CONCLUSION OF THE CONTRACT, AT THEIR EXPENSE.

13. ALL DIMENSIONS SHALL BE CHECKED AND VERIFIED IN THE FIELD BY THE CONTRACTOR PRIOR TO CONSTRUCTION. ANY DISCREPANCIES SHALL BE REPORTED IMMEDIATELY TO THE ENGINEER.

14. EXISTING SIGNAGE WITHIN THE ROAD ALLOWANCE SHALL BE REMOVED AND SALVAGED BY THE CONTRACTOR PRIOR TO CONSTRUCTION AND REINSTALLED UPON COMPLETION. REGULATORY SIGNAGE SHALL REMAIN IN PLACE AT ALL TIMES.

No.	REVISION	BY	DATE
4.			
3.	ISSUED FOR TENDER	JD	2022-11-30
2.	ISSUED FOR 90% REVIEW	JD	2022-03-11
1.	ISSUED FOR 50% REVIEW	JD	2019-11-05

ENGAGE ENGINEERING
www.engineering.on.ca 171 King Street, Suite 126 Peterborough, ON Phone: (705) 755-0427

SCOTCH LINE W

TOWNSHIP OF MINDEN HILLS


PROPOSED PLAN & PROFILE STA: 1+600-1+780

MINDEN, ONTARIO

DRAWN BY: J.DUNN	STAMP:
DESIGNED BY: J.DUNN	
APPROVED BY: P.HURLEY	
DATE: 2021-02-23	
SCALE: 1:500H 1:50V	

PROJECT NUMBER:	FILE NAME:	SHEET:
19044	PP21	20 of 35


19044-PP2
Date: Nov. 29, 2022 - 4:40 pm Plotted by: jdunn P:\Revenue, S.\21 - Projects\19000\19044 - RFP Minden Hills - Bobcaygeon Road\02 Design\01 - Drawings\Current Drawings\19044-PP2.dwg

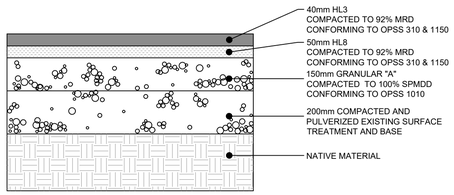

NOTES:
1. ALL DIMENSIONS ARE IN MILLIMETERS UNLESS OTHERWISE NOTED.

RIGHT-OF-WAY PAVEMENT STRUCTURE


SCALE: N.T.S.

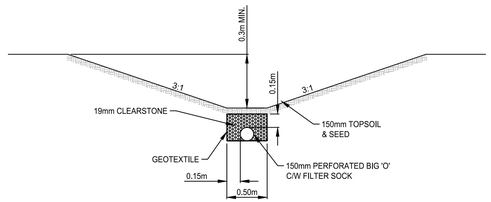

NOTES:
1. REAR YARD SWALE SUBDRAIN FOR LOTS 4-9 SHALL OUTLET TO CB27.
2. REAR YARD SWALE SUBDRAIN FOR LOTS 23-28 SHALL OUTLET TO STORMWATER MANAGEMENT POND AND SHALL INCLUDE RODENT GRATE AS PER OPSD 207.044.

TYPICAL DRAINAGE SWALE W/ SUBDRAIN

SCALE: N.T.S.

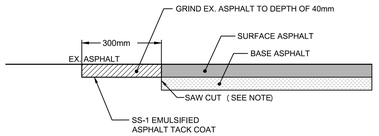


NOTES:

1. TRANSITION TREATMENT REQUIRED AT ALL BUTT JOINTS. THE EXISTING PAVEMENT EDGES SHALL BE "SAW CUT" TO FORM A STRAIGHT, CLEAN VERTICAL FACE.
2. APPLY UNIFORM COATING OF SS-1 EMULSIFIED TACK COAT TO EXISTING ASPHALT EXISTING ASPHALT AT THE TRANSITION TREATMENT AREA.

ASPHALT TRANSITION TREATMENT

SCALE: N.T.S.

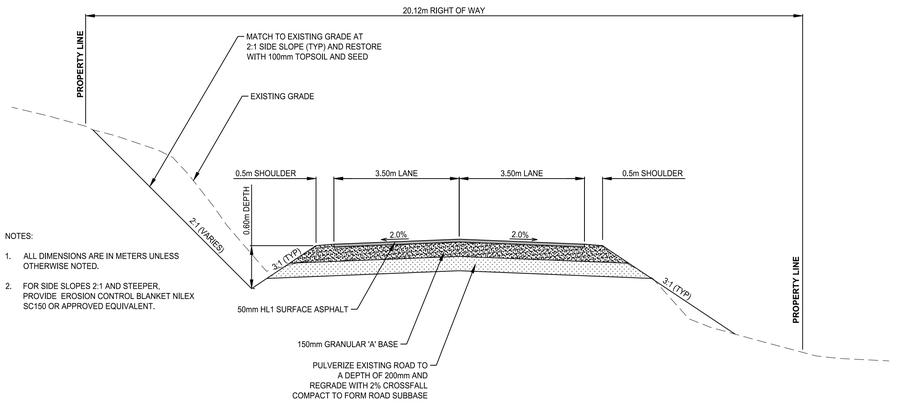

NOTES:

1. ALL DIMENSIONS ARE IN METERS UNLESS OTHERWISE NOTED.
2. FOR SIDE SLOPES 2:1 AND STEEPER, PROVIDE EROSION CONTROL BLANKET NILEX SC150 OR APPROVED EQUIVALENT.

TYPICAL ROAD CROSS SECTION

SCALE: N.T.S.

NOTES:

1. ALL CONSTRUCTION AND MATERIALS TO BE IN ACCORDANCE WITH:
 -ONTARIO PROVINCIAL STANDARD DRAWINGS & SPECIFICATIONS
 -APPLICABLE CONTRACT DOCUMENTS AND ALL SPECIFICATIONS REFERENCED HEREIN.
2. THE CONTRACTOR SHALL CONSTRUCT ALL WORK IN ACCORDANCE WITH THE OCCUPATIONAL HEALTH AND SAFETY ACT, HEALTH AND SAFETY REGULATIONS FOR CONSTRUCTION PROJECTS.
3. THE CONTRACTOR SHALL RESTORE OR REPLACE DAMAGED SERVICES TO EXISTING OR BETTER CONDITION.
4. THE CONTRACTOR SHALL RESTORE ALL DISTURBED AREAS TO EXISTING OR BETTER CONDITION, OR PER THE ENGINEERING AND LANDSCAPE SPECIFICATIONS REFERENCED HEREIN.
5. THE CONTRACTOR SHALL COORDINATE AND PAY FOR ALL TRAFFIC CONTROL AND SAFETY MEASURES IN ACCORDANCE WITH THE ONTARIO TRAFFIC MANUAL, BOOK 7, TEMPORARY CONDITIONS.
6. THE CONTRACTOR SHALL DISPOSE OF ALL WASTE MATERIALS IN ACCORDANCE WITH THE MINISTRY OF THE ENVIRONMENT GUIDELINES AND LOCAL MUNICIPAL BYLAWS.
7. WHERE UTILITIES ARE SHOWN ON THE CONTRACT DRAWINGS, THEIR LOCATION IS APPROXIMATE. THE CONTRACTOR IS RESPONSIBLE FOR VERIFYING THE LOCATION OF ALL EXISTING UTILITIES PRIOR TO CONSTRUCTION.
8. THE CONTRACTOR IS RESPONSIBLE FOR OBTAINING ALL NECESSARY PERMITS TO COMPLETE THE WORK INCLUDING ROAD CUT PERMITS, OCCUPANCY PERMITS, ENCROACHMENT AGREEMENTS.
9. ANY UTILITY POLES THAT MAY BE UNDERMINED BY THE CONSTRUCTION ACTIVITY ARE TO BE BRACED. THE CONTRACTOR SHALL MAKE THE NECESSARY ARRANGEMENTS TO HAVE THE POLES BRACED IN ACCORDANCE WITH THE APPROPRIATE UTILITY REQUIREMENTS.
10. ALL EROSION AND SEDIMENT CONTROL MEASURES IDENTIFIED ON THE CONTRACT DRAWINGS ARE TO BE IN PLACE PRIOR TO THE START OF CONSTRUCTION.
11. ACCESS TO ALL PRIVATE PROPERTIES FRONTING THE CONSTRUCTION SHALL BE MAINTAINED AT ALL TIMES. TEMPORARY ACCESS RESTRICTIONS WILL ONLY BE PERMITTED WHERE REQUIRED TO FACILITATE UNDERGROUND SERVICING, ASPHALT AND CONCRETE PLACEMENT. THE CONTRACTOR SHALL PROVIDE 48 HOURS NOTICE TO THE COUNTY AND THE AFFECTED PROPERTY OWNERS PRIOR TO ACCESS INTERRUPTION.
12. ALL PROPERTY BARS DISTURBED OR DAMAGED DURING CONSTRUCTION SHALL BE REPLACED BY THE CONTRACTOR AT THE CONCLUSION OF THE CONTRACT, AT THEIR EXPENSE.
13. ALL DIMENSIONS SHALL BE CHECKED AND VERIFIED IN THE FIELD BY THE CONTRACTOR PRIOR TO CONSTRUCTION. ANY DISCREPANCIES SHALL BE REPORTED IMMEDIATELY TO THE ENGINEER.
14. EXISTING SIGNAGE WITHIN THE ROAD ALLOWANCE SHALL BE REMOVED AND SALVAGED BY THE CONTRACTOR PRIOR TO CONSTRUCTION AND REINSTALLED UPON COMPLETION. REGULATORY SIGNAGE SHALL REMAIN IN PLACE AT ALL TIMES.

No.	REVISION	BY	DATE
1.	ISSUED FOR TENDER	JD	2020-08-21

ENGAGE ENGINEERING
www.engageeng.ca • 171 King Street, Suite 120, Peterborough, ON • Phone: (705) 755-0427

RECONSTRUCTION OF BOBCAYGEON ROAD

TOWNSHIP OF MINDEN HILLS


STANDARD DETAILS


MINDEN, ONTARIO


DRAWN BY: J.DUNN	STAMP:
DESIGNED BY: J.DUNN	
APPROVED BY: P.HURLEY	
DATE: 2020-03-18	
SCALE: AS NOTED	


PROJECT NUMBER:	SHEET NAME:	SHEET:
19044	DT1	21 of 35


19044-PP1
Date: Dec. 01, 2022 - 1:55 pm Plotted by: jdunn Filename: S:\01 - Projects\19000\19044 - RFP Minden Hills - Bobcaygeon Road\02 Design\01 - Drawings\Current Drawings\19044-PP1.dwg

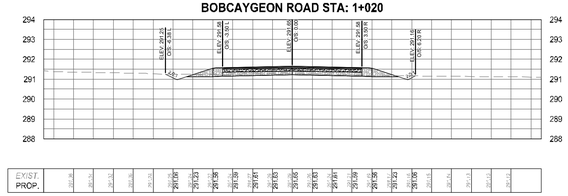


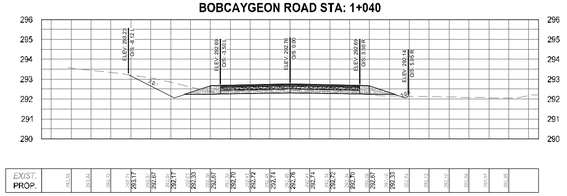


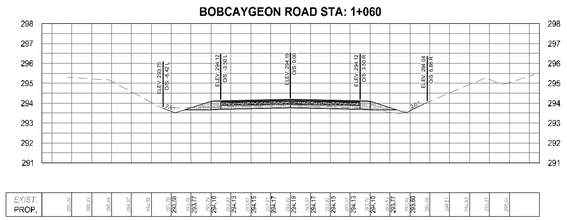


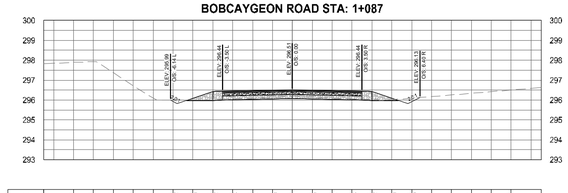


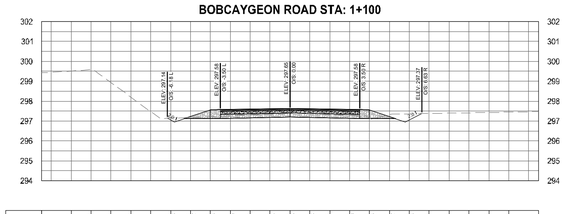


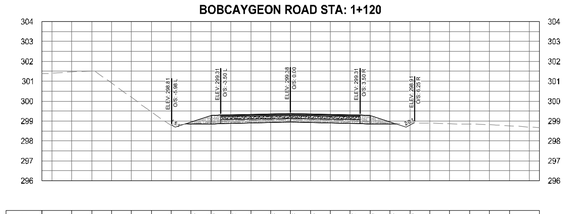


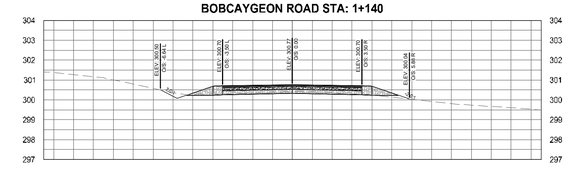


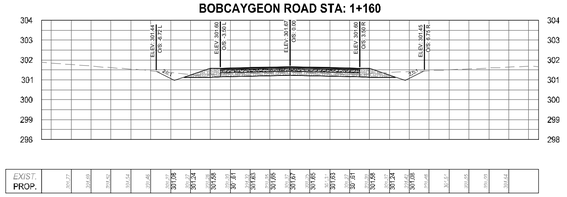

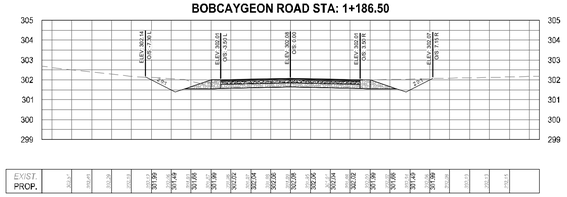

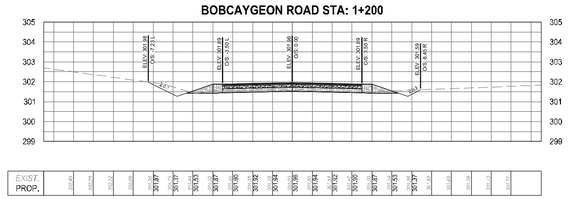

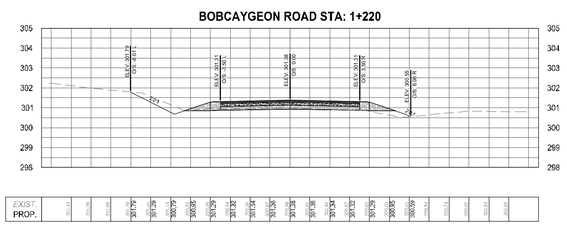

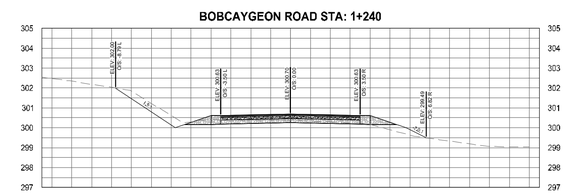

NOTES:

1. ALL CONSTRUCTION AND MATERIALS TO BE IN ACCORDANCE WITH:
 - ONTARIO PROVINCIAL STANDARD DRAWINGS & SPECIFICATIONS
 - APPLICABLE CONTRACT DOCUMENTS AND ALL SPECIFICATIONS REFERENCED HEREIN.
2. THE CONTRACTOR SHALL CONSTRUCT ALL WORK IN ACCORDANCE WITH THE OCCUPATIONAL HEALTH AND SAFETY ACT, HEALTH AND SAFETY REGULATIONS FOR CONSTRUCTION PROJECTS.
3. THE CONTRACTOR SHALL RESTORE OR REPLACE DAMAGED SERVICES TO EXISTING OR BETTER CONDITION.
4. THE CONTRACTOR SHALL RESTORE ALL DISTURBED AREAS TO EXISTING OR BETTER CONDITION, OR PER THE ENGINEERING AND LANDSCAPE SPECIFICATIONS REFERENCED HEREIN.
5. THE CONTRACTOR SHALL COORDINATE AND PAY FOR ALL TRAFFIC CONTROL AND SAFETY MEASURES IN ACCORDANCE WITH THE ONTARIO TRAFFIC MANUAL, BOOK 7, TEMPORARY CONDITIONS.
6. THE CONTRACTOR SHALL DISPOSE OF ALL WASTE MATERIALS IN ACCORDANCE WITH THE MINISTRY OF THE ENVIRONMENT GUIDELINES AND LOCAL MUNICIPAL BYLAWS.
7. WHERE UTILITIES ARE SHOWN ON THE CONTRACT DRAWINGS, THEIR LOCATION IS APPROXIMATE. THE CONTRACTOR IS RESPONSIBLE FOR VERIFYING THE LOCATION OF ALL EXISTING UTILITIES PRIOR TO CONSTRUCTION.
8. THE CONTRACTOR IS RESPONSIBLE FOR OBTAINING ALL NECESSARY PERMITS TO COMPLETE THE WORK INCLUDING ROAD CUT PERMITS, OCCUPANCY PERMITS, ENCROACHMENT AGREEMENTS.
9. ANY UTILITY POLES THAT MAY BE UNDERMINED BY THE CONSTRUCTION ACTIVITY ARE TO BE BRACED. THE CONTRACTOR SHALL MAKE THE NECESSARY ARRANGEMENTS TO HAVE THE POLES BRACED IN ACCORDANCE WITH THE APPROPRIATE UTILITY REQUIREMENTS.
10. ALL EROSION AND SEDIMENT CONTROL MEASURES IDENTIFIED ON THE CONTRACT DRAWINGS ARE TO BE IN PLACE PRIOR TO THE START OF CONSTRUCTION.
11. ACCESS TO ALL PRIVATE PROPERTIES FRONTING THE CONSTRUCTION SHALL BE MAINTAINED AT ALL TIMES. TEMPORARY ACCESS RESTRICTIONS WILL ONLY BE PERMITTED WHERE REQUIRED TO FACILITATE UNDERGROUND SERVICING, ASPHALT AND CONCRETE PLACEMENT. THE CONTRACTOR SHALL PROVIDE 48 HOURS NOTICE TO THE COUNTY AND THE AFFECTED PROPERTY OWNERS PRIOR TO ACCESS INTERRUPTION.
12. ALL PROPERTY BARS DISTURBED OR DAMAGED DURING CONSTRUCTION SHALL BE REPLACED BY THE CONTRACTOR AT THE CONCLUSION OF THE CONTRACT, AT THEIR EXPENSE.
13. ALL DIMENSIONS SHALL BE CHECKED AND VERIFIED IN THE FIELD BY THE CONTRACTOR PRIOR TO CONSTRUCTION. ANY DISCREPANCIES SHALL BE REPORTED IMMEDIATELY TO THE ENGINEER.
14. EXISTING SIGNAGE WITHIN THE ROAD ALLOWANCE SHALL BE REMOVED AND SALVAGED BY THE CONTRACTOR PRIOR TO CONSTRUCTION AND REINSTALLED UPON COMPLETION. REGULATORY SIGNAGE SHALL REMAIN IN PLACE AT ALL TIMES.

No.	REVISION	BY	DATE
3.	ISSUED FOR TENDER	JD	2022-11-30
2.	ISSUED FOR 90% REVIEW	JD	2022-03-11
1.	ISSUED FOR 50% REVIEW	JD	2019-11-05

ENGAGE ENGINEERING
www.engageeng.ca ◆ 171 King Street, Suite 120, Peterborough, ON ◆ Phone: (705) 755-0427

RECONSTRUCTION OF BOBCAYGEON ROAD

TOWNSHIP OF MINDEN HILLS


PROPOSED CROSS SECTIONS


MINDEN, ONTARIO


DRAWN BY: J.DUNN	STAMP:
DESIGNED BY: J.DUNN	
APPROVED BY: P.HURLEY	
DATE: 2022-03-11	
SCALE:	


PROJECT NUMBER:	SHEET NAME:	SHEET:
19044	XS1	22 of 35


19044-SR2
Date: Nov. 29, 2022 - 1:04 pm Plotted by: jdunn C:\Revizto 6\2019\19044 - RFP Minden Hills - Bobcaygeon Road\02 Design\01 - Drawings\Current Drawings\19044-SR2.dwg

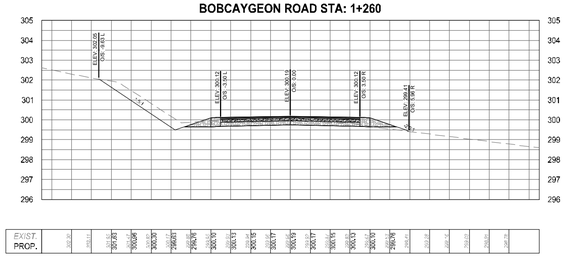


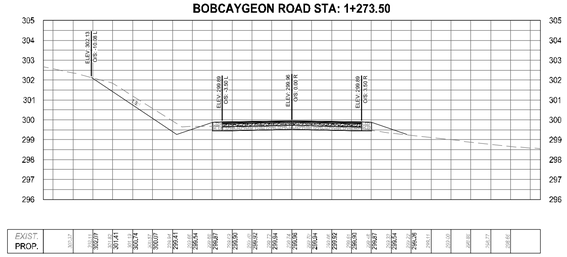


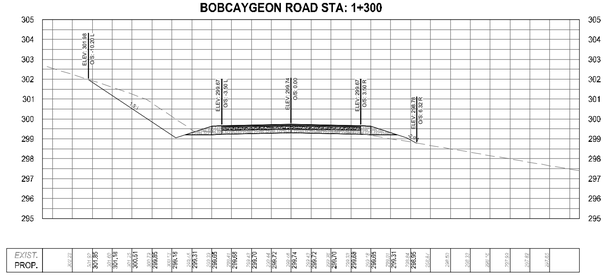


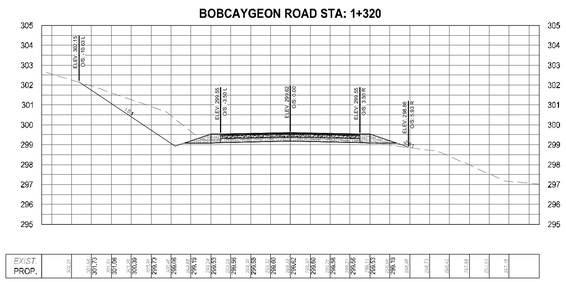


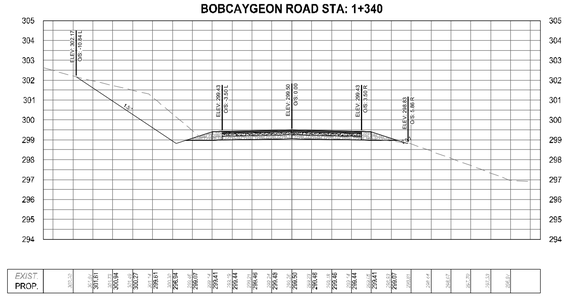


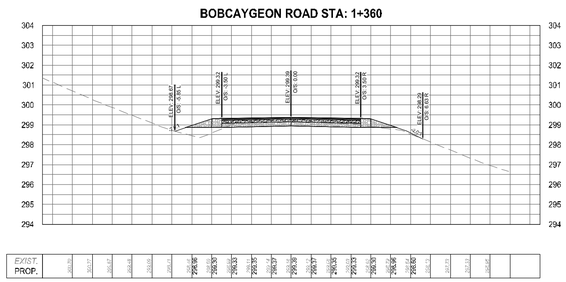


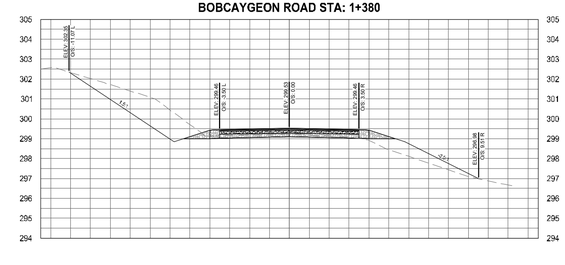


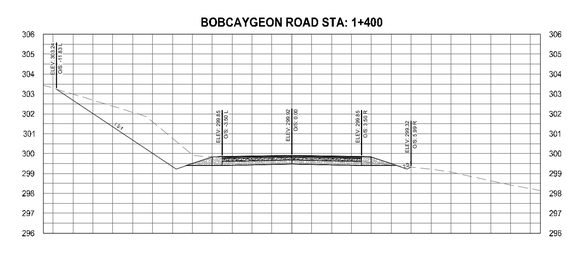

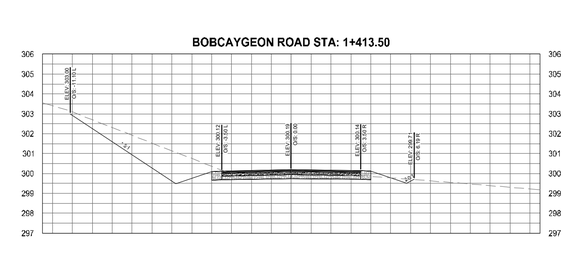

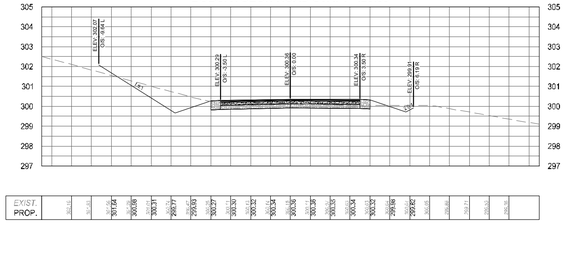

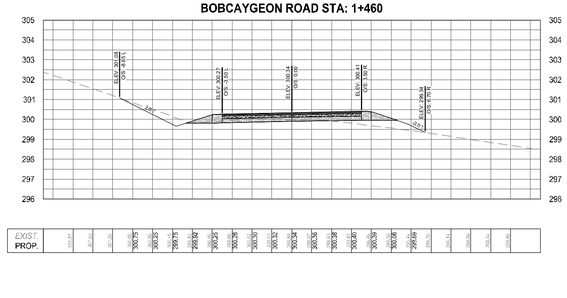

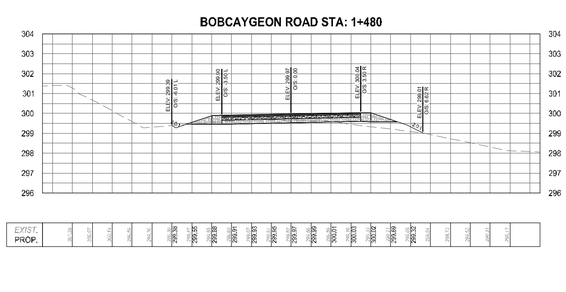

NOTES:

1. ALL CONSTRUCTION AND MATERIALS TO BE IN ACCORDANCE WITH:
 - ONTARIO PROVINCIAL STANDARD DRAWINGS & SPECIFICATIONS
 - APPLICABLE CONTRACT DOCUMENTS AND ALL SPECIFICATIONS REFERENCED HEREIN.
2. THE CONTRACTOR SHALL CONSTRUCT ALL WORK IN ACCORDANCE WITH THE OCCUPATIONAL HEALTH AND SAFETY ACT, HEALTH AND SAFETY REGULATIONS FOR CONSTRUCTION PROJECTS.
3. THE CONTRACTOR SHALL RESTORE OR REPLACE DAMAGED SERVICES TO EXISTING OR BETTER CONDITION.
4. THE CONTRACTOR SHALL RESTORE ALL DISTURBED AREAS TO EXISTING OR BETTER CONDITION, OR PER THE ENGINEERING AND LANDSCAPE SPECIFICATIONS REFERENCED HEREIN.
5. THE CONTRACTOR SHALL COORDINATE AND PAY FOR ALL TRAFFIC CONTROL AND SAFETY MEASURES IN ACCORDANCE WITH THE ONTARIO TRAFFIC MANUAL, BOOK 7, TEMPORARY CONDITIONS.
6. THE CONTRACTOR SHALL DISPOSE OF ALL WASTE MATERIALS IN ACCORDANCE WITH THE MINISTRY OF THE ENVIRONMENT GUIDELINES AND LOCAL MUNICIPAL BYLAWS.
7. WHERE UTILITIES ARE SHOWN ON THE CONTRACT DRAWINGS, THEIR LOCATION IS APPROXIMATE. THE CONTRACTOR IS RESPONSIBLE FOR VERIFYING THE LOCATION OF ALL EXISTING UTILITIES PRIOR TO CONSTRUCTION.
8. THE CONTRACTOR IS RESPONSIBLE FOR OBTAINING ALL NECESSARY PERMITS TO COMPLETE THE WORK INCLUDING ROAD CUT PERMITS, OCCUPANCY PERMITS, ENCROACHMENT AGREEMENTS.
9. ANY UTILITY POLES THAT MAY BE UNDERMINED BY THE CONSTRUCTION ACTIVITY ARE TO BE BRACED. THE CONTRACTOR SHALL MAKE THE NECESSARY ARRANGEMENTS TO HAVE THE POLES BRACED IN ACCORDANCE WITH THE APPROPRIATE UTILITY REQUIREMENTS.
10. ALL EROSION AND SEDIMENT CONTROL MEASURES IDENTIFIED ON THE CONTRACT DRAWINGS ARE TO BE IN PLACE PRIOR TO THE START OF CONSTRUCTION.
11. ACCESS TO ALL PRIVATE PROPERTIES FRONTING THE CONSTRUCTION SHALL BE MAINTAINED AT ALL TIMES. TEMPORARY ACCESS RESTRICTIONS WILL ONLY BE PERMITTED WHERE REQUIRED TO FACILITATE UNDERGROUND SERVICING, ASPHALT AND CONCRETE PLACEMENT. THE CONTRACTOR SHALL PROVIDE 48 HOURS NOTICE TO THE COUNTY AND THE AFFECTED PROPERTY OWNERS PRIOR TO ACCESS INTERRUPTION.
12. ALL PROPERTY BARS DISTURBED OR DAMAGED DURING CONSTRUCTION SHALL BE REPLACED BY THE CONTRACTOR AT THE CONCLUSION OF THE CONTRACT, AT THEIR EXPENSE.
13. ALL DIMENSIONS SHALL BE CHECKED AND VERIFIED IN THE FIELD BY THE CONTRACTOR PRIOR TO CONSTRUCTION. ANY DISCREPANCIES SHALL BE REPORTED IMMEDIATELY TO THE ENGINEER.
14. EXISTING SIGNAGE WITHIN THE ROAD ALLOWANCE SHALL BE REMOVED AND SALVAGED BY THE CONTRACTOR PRIOR TO CONSTRUCTION AND REINSTALLED UPON COMPLETION. REGULATORY SIGNAGE SHALL REMAIN IN PLACE AT ALL TIMES.

No.	REVISION	BY	DATE
3.	ISSUED FOR TENDER	JD	2022-11-30
2.	ISSUED FOR 90% REVIEW	JD	2022-03-11
1.	ISSUED FOR 50% REVIEW	JD	2019-11-05

ENGAGE ENGINEERING
www.engageeng.ca ◆ 171 King Street, Suite 120 Peterborough, ON ◆ Phone: (705) 755-0427

RECONSTRUCTION OF BOBCAYGEON ROAD

TOWNSHIP OF MINDEN HILLS

PROPOSED CROSS SECTIONS

MINDEN, ON


DRAWN BY: J.DUNN	STAMP:
DESIGNED BY: J.DUNN	
APPROVED BY: P.HURLEY	
DATE: 2022-03-11	
SCALE: 1:150	

PROJECT NUMBER:	SHEET NAME:	SHEET:
19044	XS2	23 of 35


19044-SR2
Date: Nov. 29, 2022 - 1:04 pm Plotted by: jdunn P:\Revenue & 911 - Projects\19000 to 19044 - RFP Minden Hills - Bobcaygeon Road\02 Design\01 - Drawings\Current Drawings\19044-SR2.dwg

NORTH


BOBCAYGEON ROAD STA: 1+500

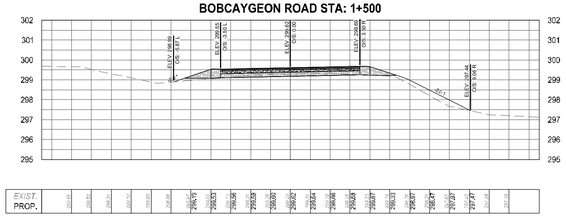


BOBCAYGEON ROAD STA: 1+520

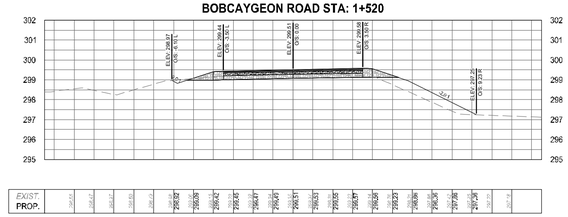


BOBCAYGEON ROAD STA: 1+540

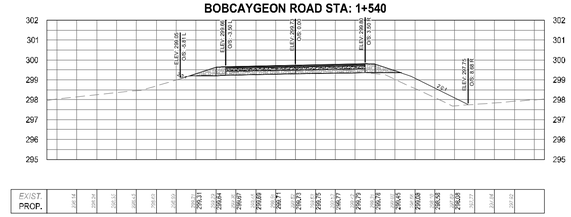


BOBCAYGEON ROAD STA: 1+560

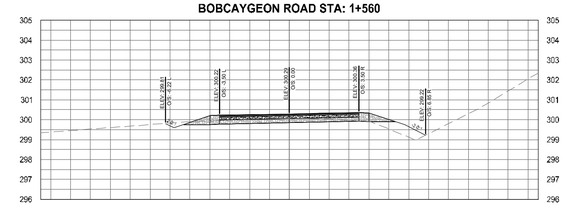


BOBCAYGEON ROAD STA: 1+580

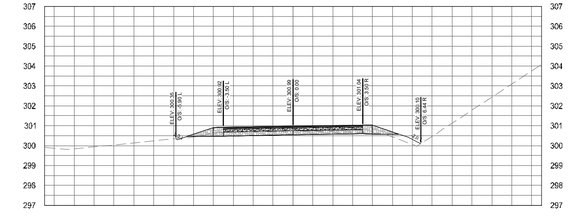


BOBCAYGEON ROAD STA: 1+594

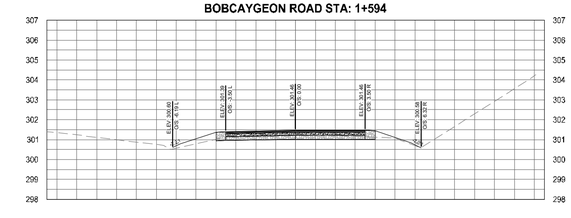


BOBCAYGEON ROAD STA: 1+620

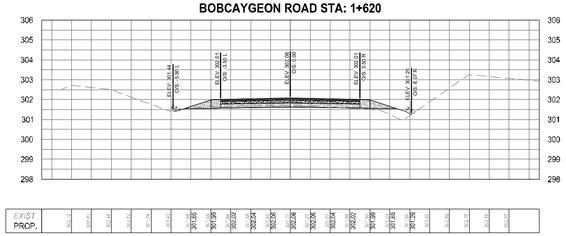


BOBCAYGEON ROAD STA: 1+642

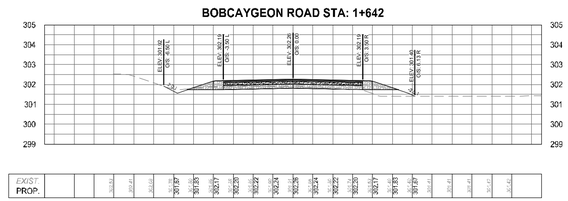


BOBCAYGEON ROAD STA: 1+660

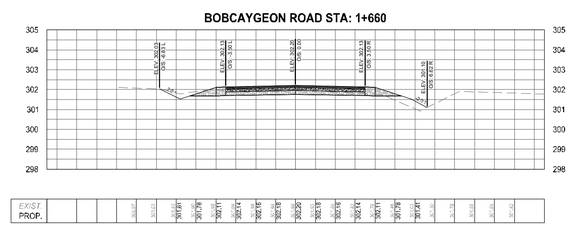


BOBCAYGEON ROAD STA: 1+680

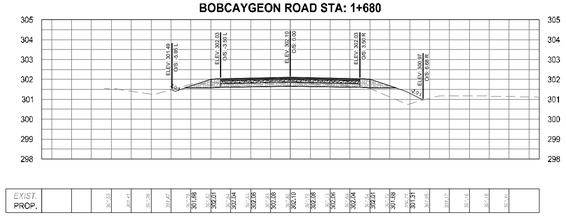

BOBCAYGEON ROAD STA: 1+700

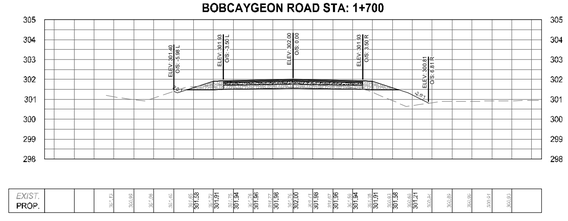

BOBCAYGEON ROAD STA: 1+720

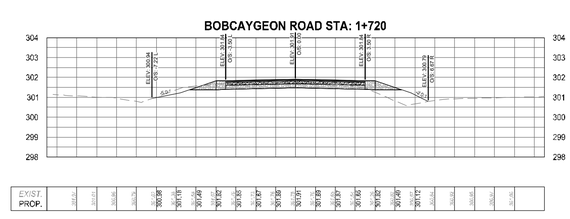

NOTES:

1. ALL CONSTRUCTION AND MATERIALS TO BE IN ACCORDANCE WITH:
 - ONTARIO PROVINCIAL STANDARD DRAWINGS & SPECIFICATIONS
 - APPLICABLE CONTRACT DOCUMENTS AND ALL SPECIFICATIONS REFERENCED HEREIN.
2. THE CONTRACTOR SHALL CONSTRUCT ALL WORK IN ACCORDANCE WITH THE OCCUPATIONAL HEALTH AND SAFETY ACT, HEALTH AND SAFETY REGULATIONS FOR CONSTRUCTION PROJECTS.
3. THE CONTRACTOR SHALL RESTORE OR REPLACE DAMAGED SERVICES TO EXISTING OR BETTER CONDITION.
4. THE CONTRACTOR SHALL RESTORE ALL DISTURBED AREAS TO EXISTING OR BETTER CONDITION, OR PER THE ENGINEERING AND LANDSCAPE SPECIFICATIONS REFERENCED HEREIN.
5. THE CONTRACTOR SHALL COORDINATE AND PAY FOR ALL TRAFFIC CONTROL AND SAFETY MEASURES IN ACCORDANCE WITH THE ONTARIO TRAFFIC MANUAL, BOOK 7, TEMPORARY CONDITIONS.
6. THE CONTRACTOR SHALL DISPOSE OF ALL WASTE MATERIALS IN ACCORDANCE WITH THE MINISTRY OF THE ENVIRONMENT GUIDELINES AND LOCAL MUNICIPAL BYLAWS.
7. WHERE UTILITIES ARE SHOWN ON THE CONTRACT DRAWINGS, THEIR LOCATION IS APPROXIMATE. THE CONTRACTOR IS RESPONSIBLE FOR VERIFYING THE LOCATION OF ALL EXISTING UTILITIES PRIOR TO CONSTRUCTION.
8. THE CONTRACTOR IS RESPONSIBLE FOR OBTAINING ALL NECESSARY PERMITS TO COMPLETE THE WORK INCLUDING ROAD CUT PERMITS, OCCUPANCY PERMITS, ENCROACHMENT AGREEMENTS.
9. ANY UTILITY POLES THAT MAY BE UNDERMINED BY THE CONSTRUCTION ACTIVITY ARE TO BE BRACED. THE CONTRACTOR SHALL MAKE THE NECESSARY ARRANGEMENTS TO HAVE THE POLES BRACED IN ACCORDANCE WITH THE APPROPRIATE UTILITY REQUIREMENTS.
10. ALL EROSION AND SEDIMENT CONTROL MEASURES IDENTIFIED ON THE CONTRACT DRAWINGS ARE TO BE IN PLACE PRIOR TO THE START OF CONSTRUCTION.
11. ACCESS TO ALL PRIVATE PROPERTIES FRONTING THE CONSTRUCTION SHALL BE MAINTAINED AT ALL TIMES. TEMPORARY ACCESS RESTRICTIONS WILL ONLY BE PERMITTED WHERE REQUIRED TO FACILITATE UNDERGROUND SERVICING, ASPHALT AND CONCRETE PLACEMENT. THE CONTRACTOR SHALL PROVIDE 48 HOURS NOTICE TO THE COUNTY AND THE AFFECTED PROPERTY OWNERS PRIOR TO ACCESS INTERRUPTION.
12. ALL PROPERTY BARS DISTURBED OR DAMAGED DURING CONSTRUCTION SHALL BE REPLACED BY THE CONTRACTOR AT THE CONCLUSION OF THE CONTRACT, AT THEIR EXPENSE.
13. ALL DIMENSIONS SHALL BE CHECKED AND VERIFIED IN THE FIELD BY THE CONTRACTOR PRIOR TO CONSTRUCTION. ANY DISCREPANCIES SHALL BE REPORTED IMMEDIATELY TO THE ENGINEER.
14. EXISTING SIGNAGE WITHIN THE ROAD ALLOWANCE SHALL BE REMOVED AND SALVAGED BY THE CONTRACTOR PRIOR TO CONSTRUCTION AND REINSTALLED UPON COMPLETION. REGULATORY SIGNAGE SHALL REMAIN IN PLACE AT ALL TIMES.

No.	REVISION	BY	DATE
3.	ISSUED FOR TENDER	JD	2022-11-30
2.	ISSUED FOR 90% REVIEW	JD	2022-03-11
1.	ISSUED FOR 50% REVIEW	JD	2019-11-05

ENGAGE ENGINEERING
www.engageeng.ca ◆ 171 King Street, Suite 120 Peterborough, ON ◆ Phone: (705) 755-0427

RECONSTRUCTION OF BOBCAYGEON ROAD

TOWNSHIP OF MINDEN HILLS


PROPOSED CROSS SECTIONS


MINDEN, ON


DRAWN BY: J.DUNN	STAMP:
DESIGNED BY: J.DUNN	
APPROVED BY: P.HURLEY	
DATE: 2022-03-11	
SCALE: 1:150	


PROJECT NUMBER:	SHEET NAME:	SHEET:
19044	XS3	24 of 35


19044-SR2
Date: Nov 29, 2022 - 4:05 pm Plotted by: jdunn P:\Revame 8.5\1 - Projects\19000 to 19044 - RFP Minden Hills - Bobcaygeon Road\02 Design\1 - Drawings\Current Drawings\19044-SR2.dwg

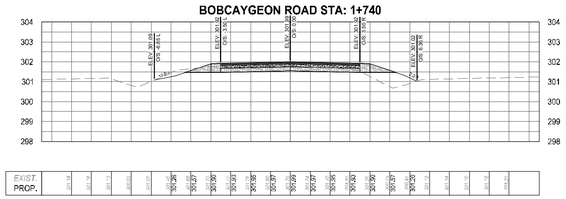


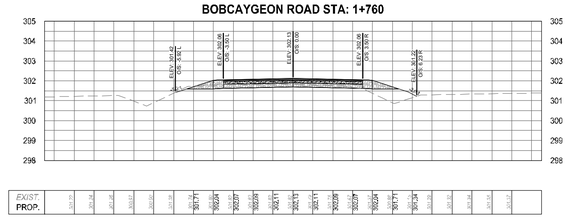


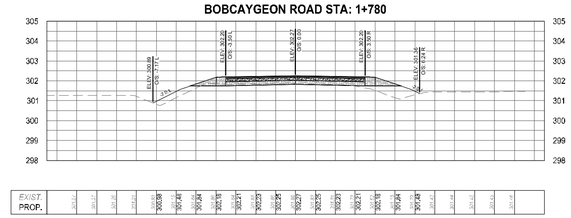


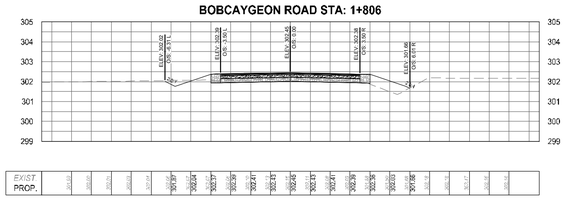


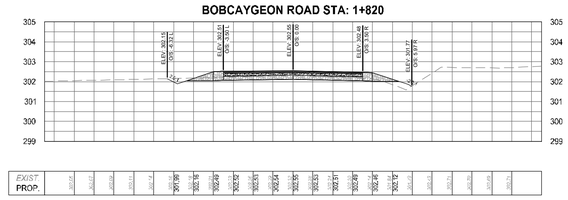


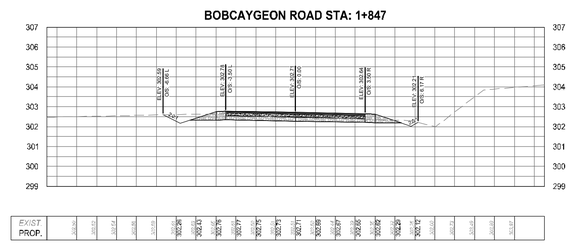


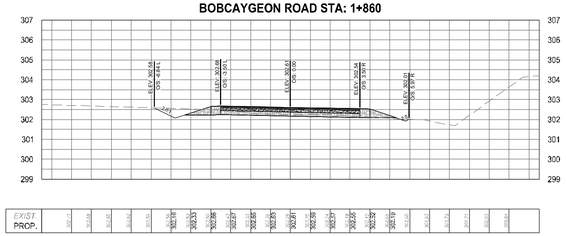


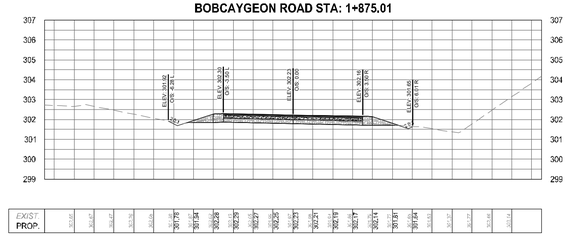


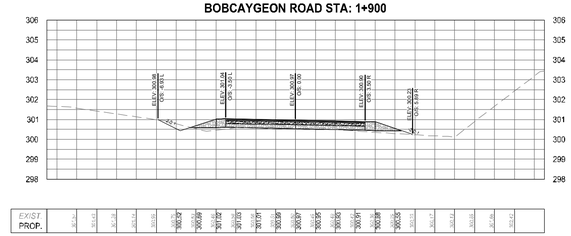

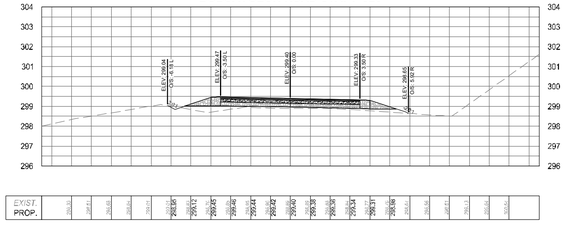

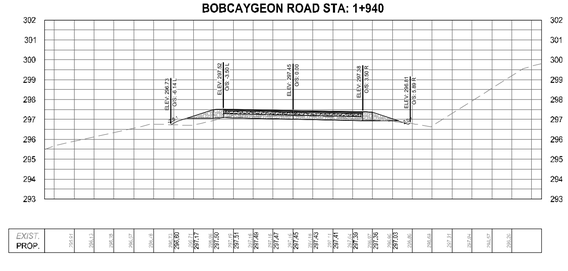

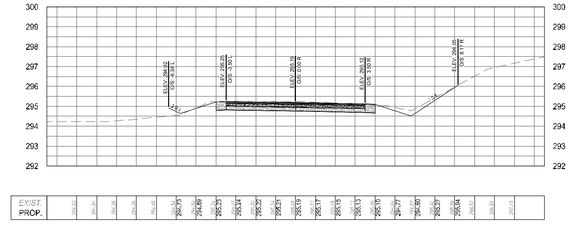

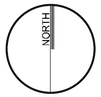

NOTES:

1. ALL CONSTRUCTION AND MATERIALS TO BE IN ACCORDANCE WITH:
 -ONTARIO PROVINCIAL STANDARD DRAWINGS & SPECIFICATIONS
 -APPLICABLE CONTRACT DOCUMENTS AND ALL SPECIFICATIONS REFERENCED HEREIN.
2. THE CONTRACTOR SHALL CONSTRUCT ALL WORK IN ACCORDANCE WITH THE OCCUPATIONAL HEALTH AND SAFETY ACT, HEALTH AND SAFETY REGULATIONS FOR CONSTRUCTION PROJECTS.
3. THE CONTRACTOR SHALL RESTORE OR REPLACE DAMAGED SERVICES TO EXISTING OR BETTER CONDITION.
4. THE CONTRACTOR SHALL RESTORE ALL DISTURBED AREAS TO EXISTING OR BETTER CONDITION, OR PER THE ENGINEERING AND LANDSCAPE SPECIFICATIONS REFERENCED HEREIN.
5. THE CONTRACTOR SHALL COORDINATE AND PAY FOR ALL TRAFFIC CONTROL AND SAFETY MEASURES IN ACCORDANCE WITH THE ONTARIO TRAFFIC MANUAL, BOOK 7, TEMPORARY CONDITIONS.
6. THE CONTRACTOR SHALL DISPOSE OF ALL WASTE MATERIALS IN ACCORDANCE WITH THE MINISTRY OF THE ENVIRONMENT GUIDELINES AND LOCAL MUNICIPAL BYLAWS.
7. WHERE UTILITIES ARE SHOWN ON THE CONTRACT DRAWINGS, THEIR LOCATION IS APPROXIMATE. THE CONTRACTOR IS RESPONSIBLE FOR VERIFYING THE LOCATION OF ALL EXISTING UTILITIES PRIOR TO CONSTRUCTION.
8. THE CONTRACTOR IS RESPONSIBLE FOR OBTAINING ALL NECESSARY PERMITS TO COMPLETE THE WORK INCLUDING ROAD CUT PERMITS, OCCUPANCY PERMITS, ENCROACHMENT AGREEMENTS.
9. ANY UTILITY POLES THAT MAY BE UNDERMINED BY THE CONSTRUCTION ACTIVITY ARE TO BE BRACED. THE CONTRACTOR SHALL MAKE THE NECESSARY ARRANGEMENTS TO HAVE THE POLES BRACED IN ACCORDANCE WITH THE APPROPRIATE UTILITY REQUIREMENTS.
10. ALL EROSION AND SEDIMENT CONTROL MEASURES IDENTIFIED ON THE CONTRACT DRAWINGS ARE TO BE IN PLACE PRIOR TO THE START OF CONSTRUCTION.
11. ACCESS TO ALL PRIVATE PROPERTIES FRONTING THE CONSTRUCTION SHALL BE MAINTAINED AT ALL TIMES. TEMPORARY ACCESS RESTRICTIONS WILL ONLY BE PERMITTED WHERE REQUIRED TO FACILITATE UNDERGROUND SERVICING, ASPHALT AND CONCRETE PLACEMENT. THE CONTRACTOR SHALL PROVIDE 48 HOURS NOTICE TO THE COUNTY AND THE AFFECTED PROPERTY OWNERS PRIOR TO ACCESS INTERRUPTION.
12. ALL PROPERTY BARS DISTURBED OR DAMAGED DURING CONSTRUCTION SHALL BE REPLACED BY THE CONTRACTOR AT THE CONCLUSION OF THE CONTRACT, AT THEIR EXPENSE.
13. ALL DIMENSIONS SHALL BE CHECKED AND VERIFIED IN THE FIELD BY THE CONTRACTOR PRIOR TO CONSTRUCTION. ANY DISCREPANCIES SHALL BE REPORTED IMMEDIATELY TO THE ENGINEER.
14. EXISTING SIGNAGE WITHIN THE ROAD ALLOWANCE SHALL BE REMOVED AND SALVAGED BY THE CONTRACTOR PRIOR TO CONSTRUCTION AND REINSTALLED UPON COMPLETION. REGULATORY SIGNAGE SHALL REMAIN IN PLACE AT ALL TIMES.

No.	REVISION	BY	DATE
3.	ISSUED FOR TENDER	JD	2022-11-30
2.	ISSUED FOR 90% REVIEW	JD	2022-03-11
1.	ISSUED FOR 50% REVIEW	JD	2019-11-05

ENGAGE ENGINEERING
www.engageeng.ca ◆ 171 King Street, Suite 120 Peterborough, ON ◆ Phone: (705) 755-0427

RECONSTRUCTION OF BOBCAYGEON ROAD

TOWNSHIP OF MINDEN HILLS


PROPOSED CROSS SECTIONS


MINDEN, ON


DRAWN BY: J.DUNN	STAMP:
DESIGNED BY: J.DUNN	
APPROVED BY: P.HURLEY	
DATE: 2022-03-11	
SCALE: 1:150	


PROJECT NUMBER:	SHEET NAME:	SHEET:
19044	XS4	25 of 35


19044-SR2
Date: Nov 29, 2022 - 1:05 pm Plotted by: jdunn P:\Revame 6.01\ (Projects\19000\19044 - RFP Minden Hills - Bobcaygeon Road\02 Design\01 - Drawings\Current Drawings\19044-SR2.dwg

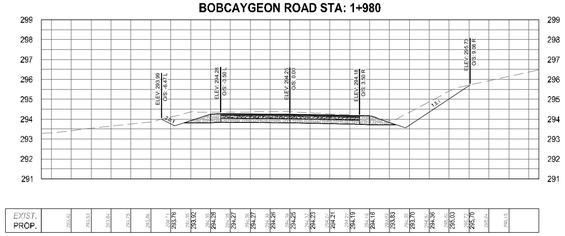


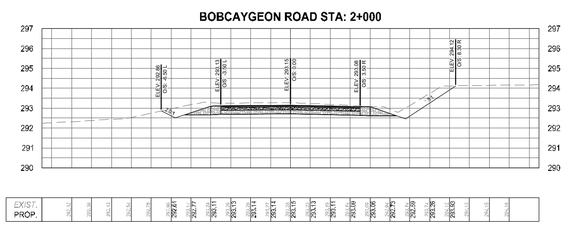


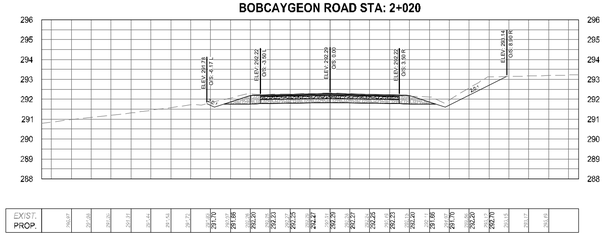


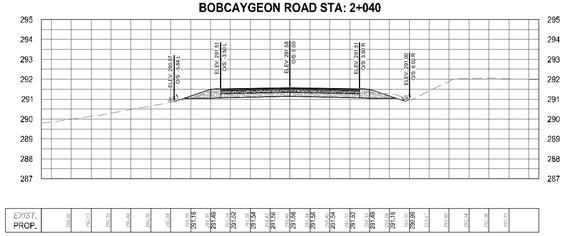


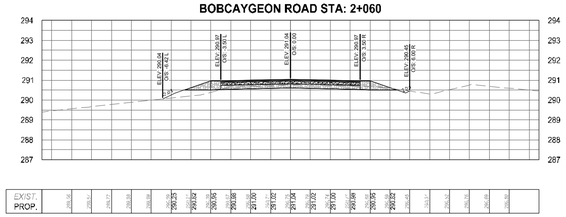


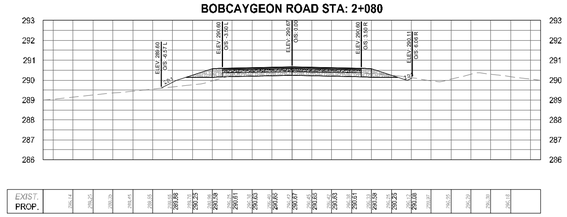


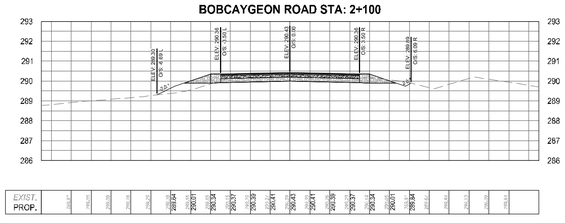


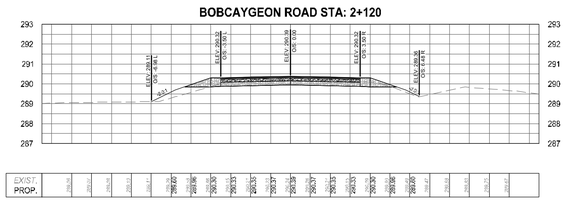

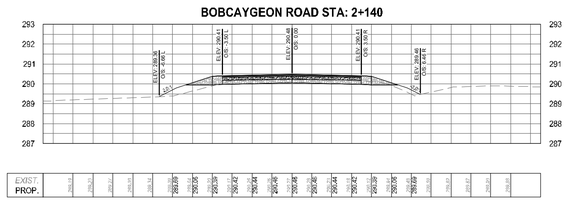

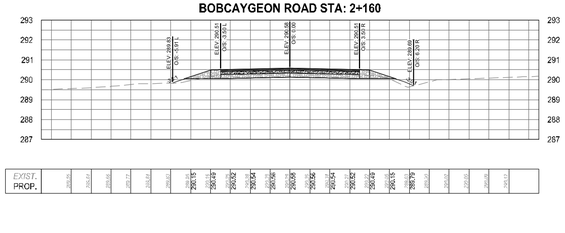

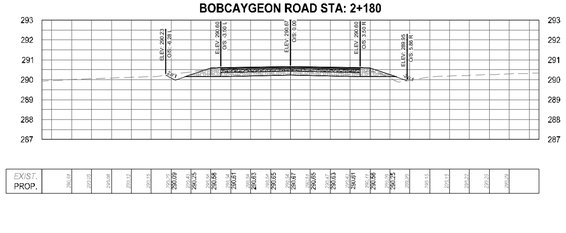

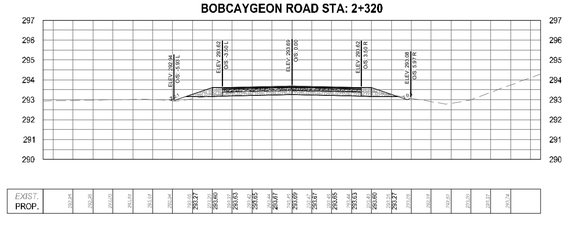

NORTH

NOTES:

1. ALL CONSTRUCTION AND MATERIALS TO BE IN ACCORDANCE WITH:
 - ONTARIO PROVINCIAL STANDARD DRAWINGS & SPECIFICATIONS
 - APPLICABLE CONTRACT DOCUMENTS AND ALL SPECIFICATIONS REFERENCED HEREIN.
2. THE CONTRACTOR SHALL CONSTRUCT ALL WORK IN ACCORDANCE WITH THE OCCUPATIONAL HEALTH AND SAFETY ACT, HEALTH AND SAFETY REGULATIONS FOR CONSTRUCTION PROJECTS.
3. THE CONTRACTOR SHALL RESTORE OR REPLACE DAMAGED SERVICES TO EXISTING OR BETTER CONDITION.
4. THE CONTRACTOR SHALL RESTORE ALL DISTURBED AREAS TO EXISTING OR BETTER CONDITION, OR PER THE ENGINEERING AND LANDSCAPE SPECIFICATIONS REFERENCED HEREIN.
5. THE CONTRACTOR SHALL COORDINATE AND PAY FOR ALL TRAFFIC CONTROL AND SAFETY MEASURES IN ACCORDANCE WITH THE ONTARIO TRAFFIC MANUAL, BOOK 7, TEMPORARY CONDITIONS.
6. THE CONTRACTOR SHALL DISPOSE OF ALL WASTE MATERIALS IN ACCORDANCE WITH THE MINISTRY OF THE ENVIRONMENT GUIDELINES AND LOCAL MUNICIPAL BYLAWS.
7. WHERE UTILITIES ARE SHOWN ON THE CONTRACT DRAWINGS, THEIR LOCATION IS APPROXIMATE. THE CONTRACTOR IS RESPONSIBLE FOR VERIFYING THE LOCATION OF ALL EXISTING UTILITIES PRIOR TO CONSTRUCTION.
8. THE CONTRACTOR IS RESPONSIBLE FOR OBTAINING ALL NECESSARY PERMITS TO COMPLETE THE WORK INCLUDING ROAD CUT PERMITS, OCCUPANCY PERMITS, ENCROACHMENT AGREEMENTS.
9. ANY UTILITY POLES THAT MAY BE UNDERMINED BY THE CONSTRUCTION ACTIVITY ARE TO BE BRACED. THE CONTRACTOR SHALL MAKE THE NECESSARY ARRANGEMENTS TO HAVE THE POLES BRACED IN ACCORDANCE WITH THE APPROPRIATE UTILITY REQUIREMENTS.
10. ALL EROSION AND SEDIMENT CONTROL MEASURES IDENTIFIED ON THE CONTRACT DRAWINGS ARE TO BE IN PLACE PRIOR TO THE START OF CONSTRUCTION.
11. ACCESS TO ALL PRIVATE PROPERTIES FRONTING THE CONSTRUCTION SHALL BE MAINTAINED AT ALL TIMES. TEMPORARY ACCESS RESTRICTIONS WILL ONLY BE PERMITTED WHERE REQUIRED TO FACILITATE UNDERGROUND SERVICING, ASPHALT AND CONCRETE PLACEMENT. THE CONTRACTOR SHALL PROVIDE 48 HOURS NOTICE TO THE COUNTY AND THE AFFECTED PROPERTY OWNERS PRIOR TO ACCESS INTERRUPTION.
12. ALL PROPERTY BARS DISTURBED OR DAMAGED DURING CONSTRUCTION SHALL BE REPLACED BY THE CONTRACTOR AT THE CONCLUSION OF THE CONTRACT, AT THEIR EXPENSE.
13. ALL DIMENSIONS SHALL BE CHECKED AND VERIFIED IN THE FIELD BY THE CONTRACTOR PRIOR TO CONSTRUCTION. ANY DISCREPANCIES SHALL BE REPORTED IMMEDIATELY TO THE ENGINEER.
14. EXISTING SIGNAGE WITHIN THE ROAD ALLOWANCE SHALL BE REMOVED AND SALVAGED BY THE CONTRACTOR PRIOR TO CONSTRUCTION AND REINSTALLED UPON COMPLETION. REGULATORY SIGNAGE SHALL REMAIN IN PLACE AT ALL TIMES.

No.	REVISION	BY	DATE
3.	ISSUED FOR TENDER	JD	2022-11-30
2.	ISSUED FOR 90% REVIEW	JD	2022-03-11
1.	ISSUED FOR 50% REVIEW	JD	2019-11-05

ENGAGE ENGINEERING
www.engageeng.ca ◆ 171 King Street, Suite 120 Peterborough, ON ◆ Phone: (705) 755-0427

RECONSTRUCTION OF BOBCAYGEON ROAD

TOWNSHIP OF MINDEN HILLS


PROPOSED CROSS SECTIONS


MINDEN, ON


DRAWN BY: J.DUNN	STAMP:
DESIGNED BY: J.DUNN	
APPROVED BY: P.HURLEY	
DATE: 2022-03-11	
SCALE: 1:150	


PROJECT NUMBER:	SHEET NAME:	SHEET:
19044	XS5	26 of 35


19044-SR2
Date: Nov. 29, 2022 - 1:05 pm R:\Active Jobs\19000 to 19999 - PEP Minden Hills - Bobcaygeon Road\02 Design\01 - Drawings\Current Drawings\19044-SR2.dwg

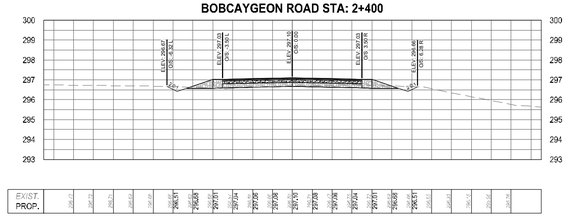


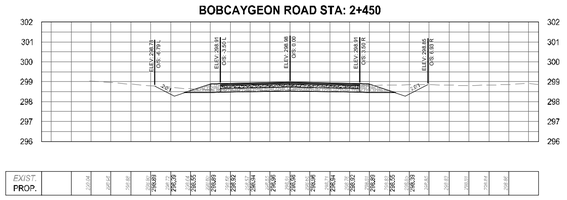


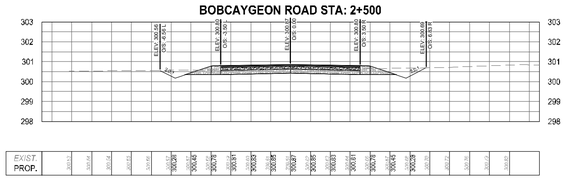


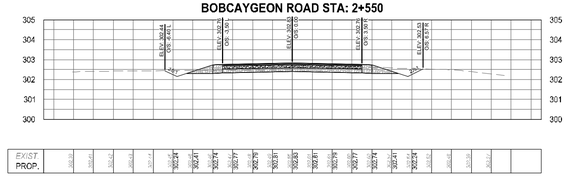


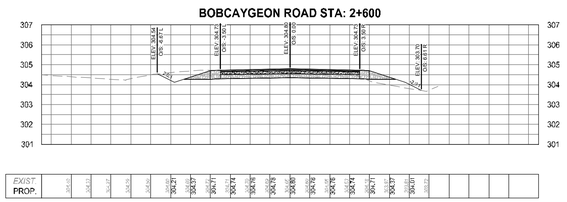


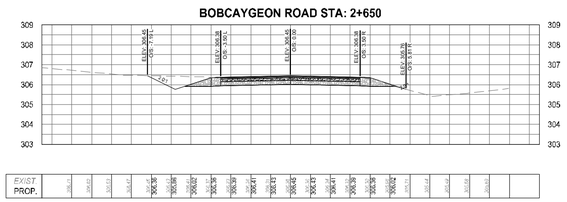


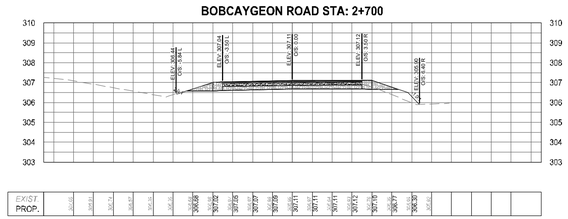


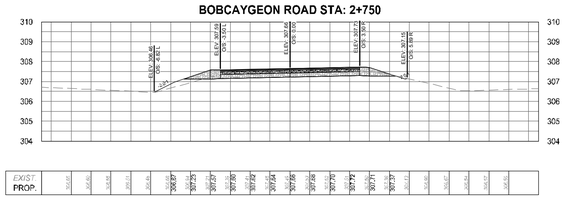

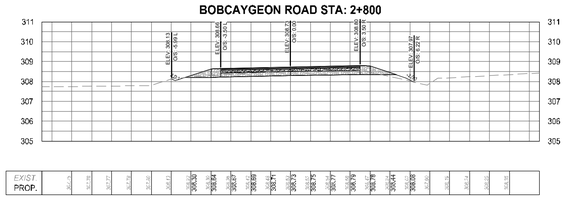

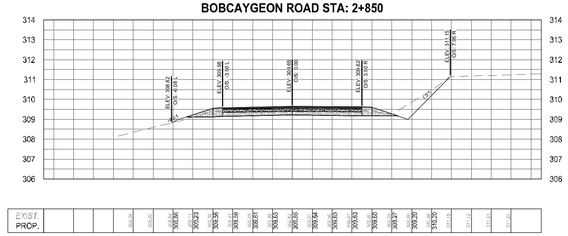

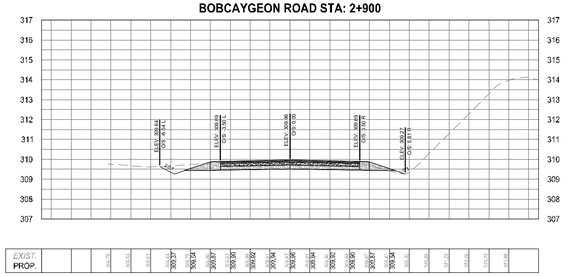

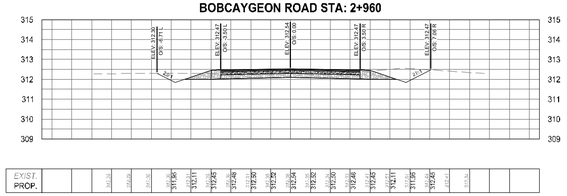

NOTES:

1. ALL CONSTRUCTION AND MATERIALS TO BE IN ACCORDANCE WITH:
 - ONTARIO PROVINCIAL STANDARD DRAWINGS & SPECIFICATIONS
 - APPLICABLE CONTRACT DOCUMENTS AND ALL SPECIFICATIONS REFERENCED HEREIN.
2. THE CONTRACTOR SHALL CONSTRUCT ALL WORK IN ACCORDANCE WITH THE OCCUPATIONAL HEALTH AND SAFETY ACT, HEALTH AND SAFETY REGULATIONS FOR CONSTRUCTION PROJECTS.
3. THE CONTRACTOR SHALL RESTORE OR REPLACE DAMAGED SERVICES TO EXISTING OR BETTER CONDITION.
4. THE CONTRACTOR SHALL RESTORE ALL DISTURBED AREAS TO EXISTING OR BETTER CONDITION, OR PER THE ENGINEERING AND LANDSCAPE SPECIFICATIONS REFERENCED HEREIN.
5. THE CONTRACTOR SHALL COORDINATE AND PAY FOR ALL TRAFFIC CONTROL AND SAFETY MEASURES IN ACCORDANCE WITH THE ONTARIO TRAFFIC MANUAL, BOOK 7, TEMPORARY CONDITIONS.
6. THE CONTRACTOR SHALL DISPOSE OF ALL WASTE MATERIALS IN ACCORDANCE WITH THE MINISTRY OF THE ENVIRONMENT GUIDELINES AND LOCAL MUNICIPAL BYLAWS.
7. WHERE UTILITIES ARE SHOWN ON THE CONTRACT DRAWINGS, THEIR LOCATION IS APPROXIMATE. THE CONTRACTOR IS RESPONSIBLE FOR VERIFYING THE LOCATION OF ALL EXISTING UTILITIES PRIOR TO CONSTRUCTION.
8. THE CONTRACTOR IS RESPONSIBLE FOR OBTAINING ALL NECESSARY PERMITS TO COMPLETE THE WORK INCLUDING ROAD CUT PERMITS, OCCUPANCY PERMITS, ENCROACHMENT AGREEMENTS.
9. ANY UTILITY POLES THAT MAY BE UNDERMINED BY THE CONSTRUCTION ACTIVITY ARE TO BE BRACED. THE CONTRACTOR SHALL MAKE THE NECESSARY ARRANGEMENTS TO HAVE THE POLES BRACED IN ACCORDANCE WITH THE APPROPRIATE UTILITY REQUIREMENTS.
10. ALL EROSION AND SEDIMENT CONTROL MEASURES IDENTIFIED ON THE CONTRACT DRAWINGS ARE TO BE IN PLACE PRIOR TO THE START OF CONSTRUCTION.
11. ACCESS TO ALL PRIVATE PROPERTIES FRONTING THE CONSTRUCTION SHALL BE MAINTAINED AT ALL TIMES. TEMPORARY ACCESS RESTRICTIONS WILL ONLY BE PERMITTED WHERE REQUIRED TO FACILITATE UNDERGROUND SERVICING, ASPHALT AND CONCRETE PLACEMENT. THE CONTRACTOR SHALL PROVIDE 48 HOURS NOTICE TO THE COUNTY AND THE AFFECTED PROPERTY OWNERS PRIOR TO ACCESS INTERRUPTION.
12. ALL PROPERTY BARS DISTURBED OR DAMAGED DURING CONSTRUCTION SHALL BE REPLACED BY THE CONTRACTOR AT THE CONCLUSION OF THE CONTRACT, AT THEIR EXPENSE.
13. ALL DIMENSIONS SHALL BE CHECKED AND VERIFIED IN THE FIELD BY THE CONTRACTOR PRIOR TO CONSTRUCTION. ANY DISCREPANCIES SHALL BE REPORTED IMMEDIATELY TO THE ENGINEER.
14. EXISTING SIGNAGE WITHIN THE ROAD ALLOWANCE SHALL BE REMOVED AND SALVAGED BY THE CONTRACTOR PRIOR TO CONSTRUCTION AND REINSTALLED UPON COMPLETION. REGULATORY SIGNAGE SHALL REMAIN IN PLACE AT ALL TIMES.

No.	REVISION	BY	DATE
3.	ISSUED FOR TENDER	JD	2022-11-30
2.	ISSUED FOR 90% REVIEW	JD	2022-03-11
1.	ISSUED FOR 50% REVIEW	JD	2019-11-05

ENGAGE ENGINEERING
www.engageeng.ca ◆ 171 King Street, Suite 120, Peterborough, ON ◆ Phone: (705) 755-0427

RECONSTRUCTION OF BOBCAYGEON ROAD

TOWNSHIP OF MINDEN HILLS

PROPOSED CROSS SECTIONS


MINDEN, ON

DRAWN BY: J.DUNN	STAMP:
DESIGNED BY: J.DUNN	
APPROVED BY: P.HURLEY	
DATE: 2022-03-11	
SCALE:	


PROJECT NUMBER:	SHEET NAME:	SHEET:
19044	XS6	27 of 35

19044-SR2
Date: Nov. 29, 2022 - 4:05 pm Posted by: jdunn P:\Revenue & 911 (Phase)\19000 to 19044 - RFP Minden Hills - Bobcaygeon Road\02 Design\01 - Drawings\Current Drawings\19044-SR2.dwg


BOBCAYGEON ROAD STA: 3+000

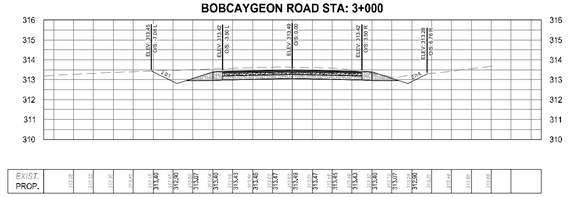


BOBCAYGEON ROAD STA: 3+050

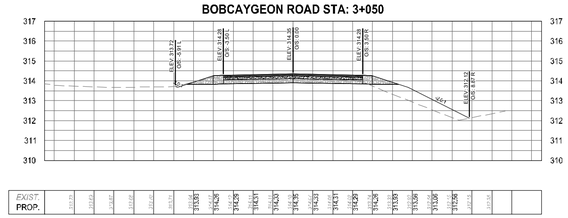


BOBCAYGEON ROAD STA: 3+100

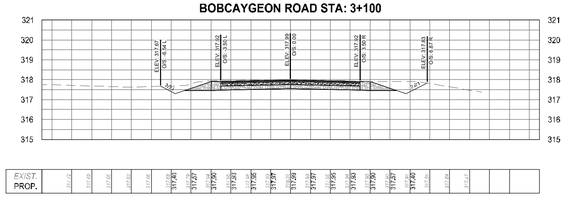


BOBCAYGEON ROAD STA: 3+150

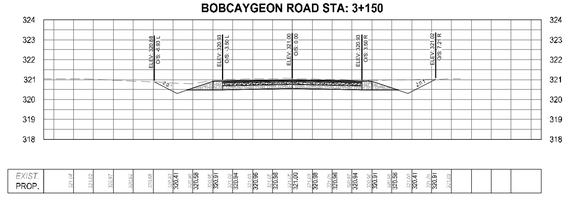


BOBCAYGEON ROAD STA: 3+200

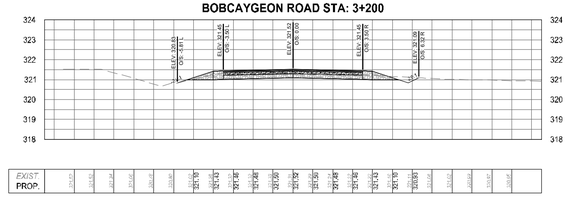


BOBCAYGEON ROAD STA: 3+250

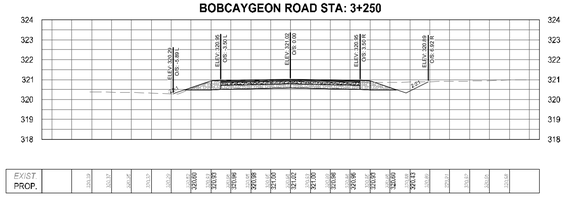


BOBCAYGEON ROAD STA: 3+300

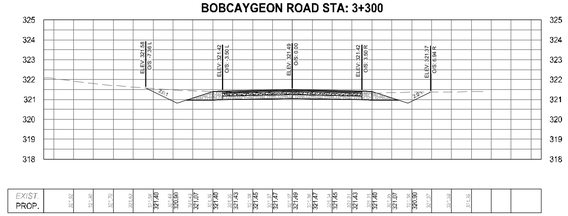


BOBCAYGEON ROAD STA: 3+350

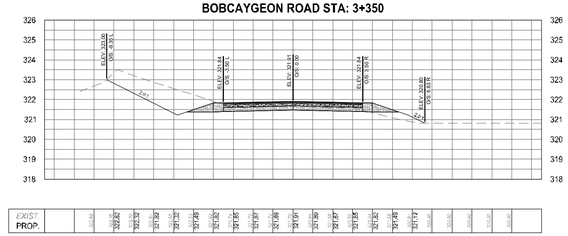


BOBCAYGEON ROAD STA: 3+400

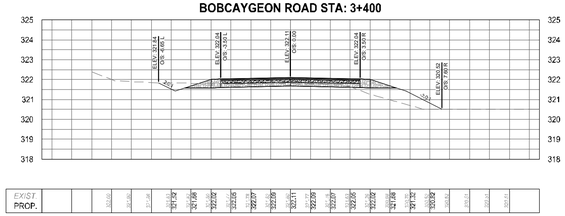


BOBCAYGEON ROAD STA: 3+450

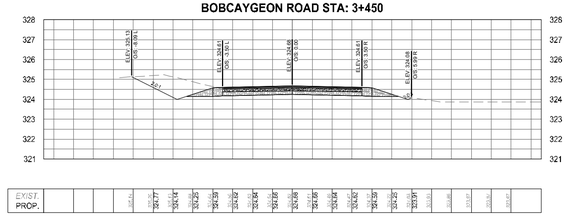

BOBCAYGEON ROAD STA: 3+500

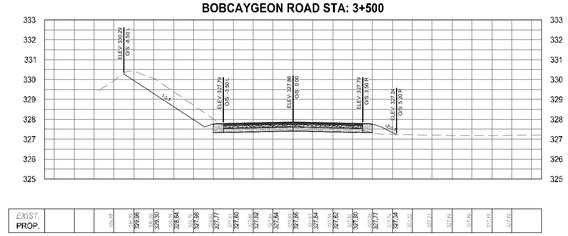

BOBCAYGEON ROAD STA: 3+550

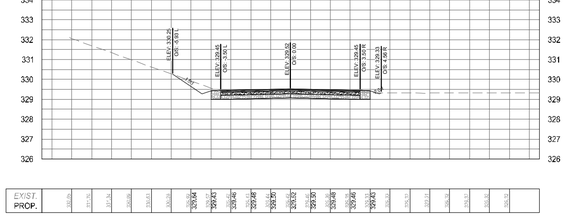

NOTES:

1. ALL CONSTRUCTION AND MATERIALS TO BE IN ACCORDANCE WITH:
 -ONTARIO PROVINCIAL STANDARD DRAWINGS & SPECIFICATIONS
 -APPLICABLE CONTRACT DOCUMENTS AND ALL SPECIFICATIONS REFERENCED HEREIN.
2. THE CONTRACTOR SHALL CONSTRUCT ALL WORK IN ACCORDANCE WITH THE OCCUPATIONAL HEALTH AND SAFETY ACT, HEALTH AND SAFETY REGULATIONS FOR CONSTRUCTION PROJECTS.
3. THE CONTRACTOR SHALL RESTORE OR REPLACE DAMAGED SERVICES TO EXISTING OR BETTER CONDITION.
4. THE CONTRACTOR SHALL RESTORE ALL DISTURBED AREAS TO EXISTING OR BETTER CONDITION, OR PER THE ENGINEERING AND LANDSCAPE SPECIFICATIONS REFERENCED HEREIN.
5. THE CONTRACTOR SHALL COORDINATE AND PAY FOR ALL TRAFFIC CONTROL AND SAFETY MEASURES IN ACCORDANCE WITH THE ONTARIO TRAFFIC MANUAL, BOOK 7, TEMPORARY CONDITIONS.
6. THE CONTRACTOR SHALL DISPOSE OF ALL WASTE MATERIALS IN ACCORDANCE WITH THE MINISTRY OF THE ENVIRONMENT GUIDELINES AND LOCAL MUNICIPAL BYLAWS.
7. WHERE UTILITIES ARE SHOWN ON THE CONTRACT DRAWINGS, THEIR LOCATION IS APPROXIMATE. THE CONTRACTOR IS RESPONSIBLE FOR VERIFYING THE LOCATION OF ALL EXISTING UTILITIES PRIOR TO CONSTRUCTION.
8. THE CONTRACTOR IS RESPONSIBLE FOR OBTAINING ALL NECESSARY PERMITS TO COMPLETE THE WORK INCLUDING ROAD CUT PERMITS, OCCUPANCY PERMITS, ENCROACHMENT AGREEMENTS.
9. ANY UTILITY POLES THAT MAY BE UNDERMINED BY THE CONSTRUCTION ACTIVITY ARE TO BE BRACED. THE CONTRACTOR SHALL MAKE THE NECESSARY ARRANGEMENTS TO HAVE THE POLES BRACED IN ACCORDANCE WITH THE APPROPRIATE UTILITY REQUIREMENTS.
10. ALL EROSION AND SEDIMENT CONTROL MEASURES IDENTIFIED ON THE CONTRACT DRAWINGS ARE TO BE IN PLACE PRIOR TO THE START OF CONSTRUCTION.
11. ACCESS TO ALL PRIVATE PROPERTIES FRONTING THE CONSTRUCTION SHALL BE MAINTAINED AT ALL TIMES. TEMPORARY ACCESS RESTRICTIONS WILL ONLY BE PERMITTED WHERE REQUIRED TO FACILITATE UNDERGROUND SERVICING, ASPHALT AND CONCRETE PLACEMENT. THE CONTRACTOR SHALL PROVIDE 48 HOURS NOTICE TO THE COUNTY AND THE AFFECTED PROPERTY OWNERS PRIOR TO ACCESS INTERRUPTION.
12. ALL PROPERTY BARS DISTURBED OR DAMAGED DURING CONSTRUCTION SHALL BE REPLACED BY THE CONTRACTOR AT THE CONCLUSION OF THE CONTRACT, AT THEIR EXPENSE.
13. ALL DIMENSIONS SHALL BE CHECKED AND VERIFIED IN THE FIELD BY THE CONTRACTOR PRIOR TO CONSTRUCTION. ANY DISCREPANCIES SHALL BE REPORTED IMMEDIATELY TO THE ENGINEER.
14. EXISTING SIGNAGE WITHIN THE ROAD ALLOWANCE SHALL BE REMOVED AND SALVAGED BY THE CONTRACTOR PRIOR TO CONSTRUCTION AND REINSTALLED UPON COMPLETION. REGULATORY SIGNAGE SHALL REMAIN IN PLACE AT ALL TIMES.

No.	REVISION	BY	DATE
3.	ISSUED FOR TENDER	JD	2022-11-30
2.	ISSUED FOR 90% REVIEW	JD	2022-03-11
1.	ISSUED FOR 50% REVIEW	JD	2019-11-05

ENGAGE ENGINEERING
www.engageeng.ca ◆ 171 King Street, Suite 120 Peterborough, ON ◆ Phone: (705) 755-0427

RECONSTRUCTION OF BOBCAYGEON ROAD

TOWNSHIP OF MINDEN HILLS


PROPOSED CROSS SECTIONS


MINDEN, ON


DRAWN BY: J.DUNN	STAMP:
DESIGNED BY: J.DUNN	
APPROVED BY: P.HURLEY	
DATE: 2022-03-11	
SCALE:	


PROJECT NUMBER:	SHEET NAME:	SHEET:
19044	XS7	28 of 35

19044-SR2
Date: Nov. 29, 2022 - 4:05 pm Plotted by: jdunn P:\Revene 8.5\1 - Projects\19000-19044 - RFP Minden Hills - Bobcaygeon Road\02 Design\01 - Drawings\Current Drawings\19044-SR2.dwg

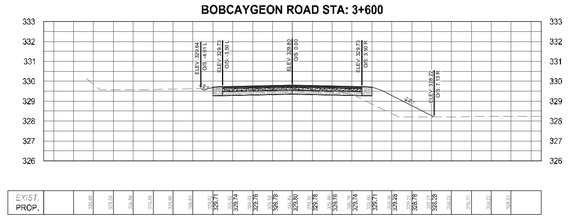

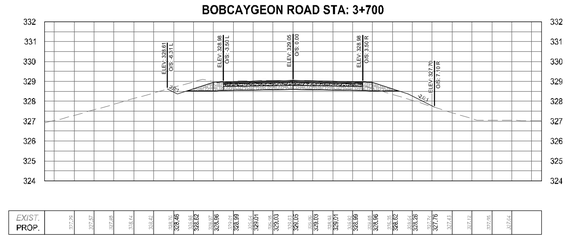

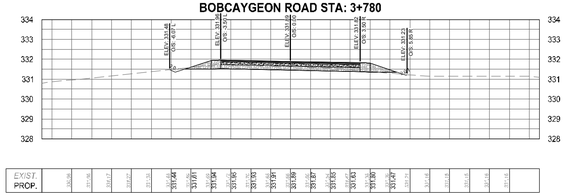

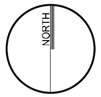

NOTES:

1. ALL CONSTRUCTION AND MATERIALS TO BE IN ACCORDANCE WITH:
 - ONTARIO PROVINCIAL STANDARD DRAWINGS & SPECIFICATIONS
 - APPLICABLE CONTRACT DOCUMENTS AND ALL SPECIFICATIONS REFERENCED HEREIN.
2. THE CONTRACTOR SHALL CONSTRUCT ALL WORK IN ACCORDANCE WITH THE OCCUPATIONAL HEALTH AND SAFETY ACT, HEALTH AND SAFETY REGULATIONS FOR CONSTRUCTION PROJECTS.
3. THE CONTRACTOR SHALL RESTORE OR REPLACE DAMAGED SERVICES TO EXISTING OR BETTER CONDITION.
4. THE CONTRACTOR SHALL RESTORE ALL DISTURBED AREAS TO EXISTING OR BETTER CONDITION, OR PER THE ENGINEERING AND LANDSCAPE SPECIFICATIONS REFERENCED HEREIN.
5. THE CONTRACTOR SHALL COORDINATE AND PAY FOR ALL TRAFFIC CONTROL AND SAFETY MEASURES IN ACCORDANCE WITH THE ONTARIO TRAFFIC MANUAL, BOOK 7, TEMPORARY CONDITIONS.
6. THE CONTRACTOR SHALL DISPOSE OF ALL WASTE MATERIALS IN ACCORDANCE WITH THE MINISTRY OF THE ENVIRONMENT GUIDELINES AND LOCAL MUNICIPAL BYLAWS.
7. WHERE UTILITIES ARE SHOWN ON THE CONTRACT DRAWINGS, THEIR LOCATION IS APPROXIMATE. THE CONTRACTOR IS RESPONSIBLE FOR VERIFYING THE LOCATION OF ALL EXISTING UTILITIES PRIOR TO CONSTRUCTION.
8. THE CONTRACTOR IS RESPONSIBLE FOR OBTAINING ALL NECESSARY PERMITS TO COMPLETE THE WORK INCLUDING ROAD CUT PERMITS, OCCUPANCY PERMITS, ENCROACHMENT AGREEMENTS.
9. ANY UTILITY POLES THAT MAY BE UNDERMINED BY THE CONSTRUCTION ACTIVITY ARE TO BE BRACED. THE CONTRACTOR SHALL MAKE THE NECESSARY ARRANGEMENTS TO HAVE THE POLES BRACED IN ACCORDANCE WITH THE APPROPRIATE UTILITY REQUIREMENTS.
10. ALL EROSION AND SEDIMENT CONTROL MEASURES IDENTIFIED ON THE CONTRACT DRAWINGS ARE TO BE IN PLACE PRIOR TO THE START OF CONSTRUCTION.
11. ACCESS TO ALL PRIVATE PROPERTIES FRONTING THE CONSTRUCTION SHALL BE MAINTAINED AT ALL TIMES. TEMPORARY ACCESS RESTRICTIONS WILL ONLY BE PERMITTED WHERE REQUIRED TO FACILITATE UNDERGROUND SERVICING, ASPHALT AND CONCRETE PLACEMENT. THE CONTRACTOR SHALL PROVIDE 48 HOURS NOTICE TO THE COUNTY AND THE AFFECTED PROPERTY OWNERS PRIOR TO ACCESS INTERRUPTION.
12. ALL PROPERTY BARS DISTURBED OR DAMAGED DURING CONSTRUCTION SHALL BE REPLACED BY THE CONTRACTOR AT THE CONCLUSION OF THE CONTRACT, AT THEIR EXPENSE.
13. ALL DIMENSIONS SHALL BE CHECKED AND VERIFIED IN THE FIELD BY THE CONTRACTOR PRIOR TO CONSTRUCTION. ANY DISCREPANCIES SHALL BE REPORTED IMMEDIATELY TO THE ENGINEER.
14. EXISTING SIGNAGE WITHIN THE ROAD ALLOWANCE SHALL BE REMOVED AND SALVAGED BY THE CONTRACTOR PRIOR TO CONSTRUCTION AND REINSTALLED UPON COMPLETION. REGULATORY SIGNAGE SHALL REMAIN IN PLACE AT ALL TIMES.

No.	REVISION	BY	DATE
3.	ISSUED FOR TENDER	JD	2022-11-30
2.	ISSUED FOR 90% REVIEW	JD	2022-03-11
1.	ISSUED FOR 50% REVIEW	JD	2019-11-05

ENGAGE ENGINEERING
www.engageeng.ca ◆ 171 King Street, Suite 120, Peterborough, ON ◆ Phone: (705) 755-0427

RECONSTRUCTION OF BOBCAYGEON ROAD

TOWNSHIP OF MINDEN HILLS


PROPOSED CROSS SECTIONS


MINDEN, ON


DRAWN BY: J.DUNN	STAMP:
DESIGNED BY: J.DUNN	
APPROVED BY: P.HURLEY	
DATE: 2022-03-11	
SCALE:	


PROJECT NUMBER:	SHEET NAME:	SHEET:
19044	XS8	29 of 35


19044-SR2
Date: Nov. 29, 2022 - 1:05 pm Plotted by: jdunn P:\Revame & 911 - Projects\19000 19044 - RFP Minden Hills - Bobcaygeon Road\02 Design\01 - Drawings\Current Drawings\19044-SR2.dwg

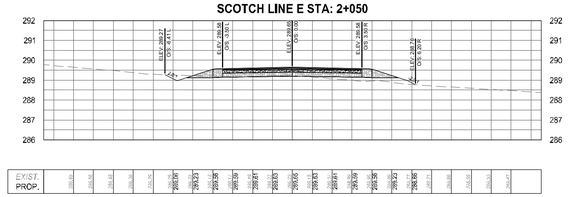


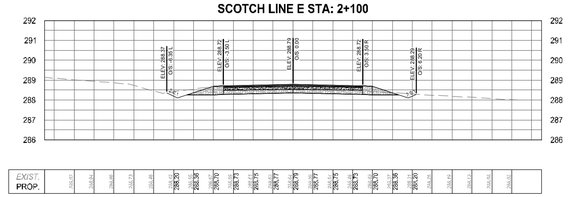


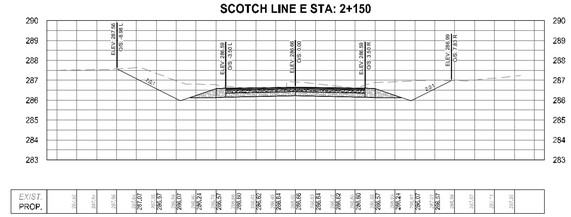


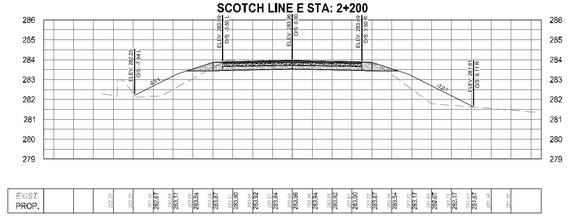


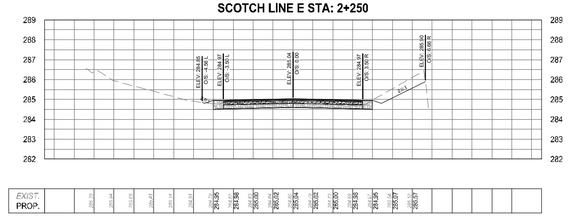


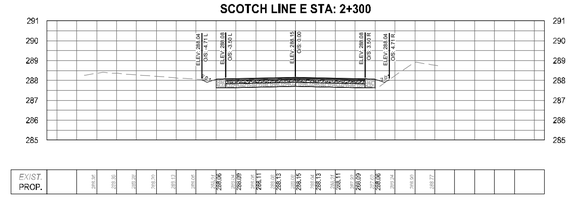


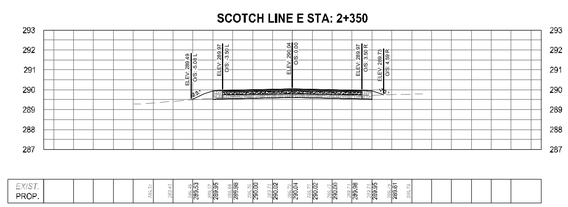


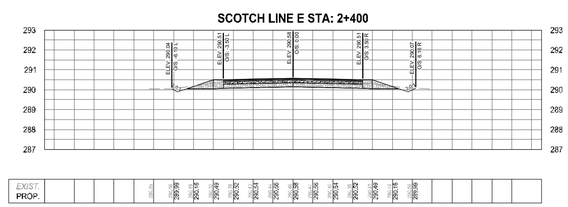


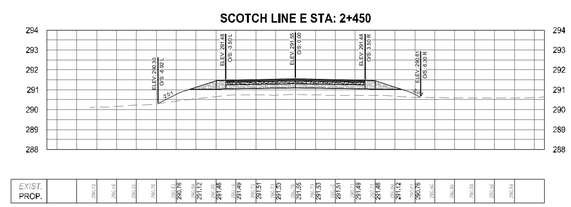

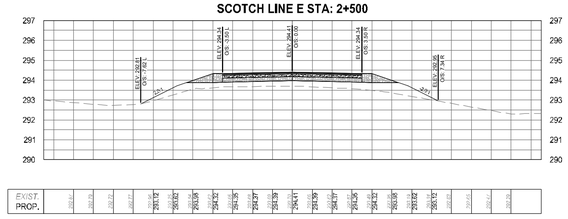

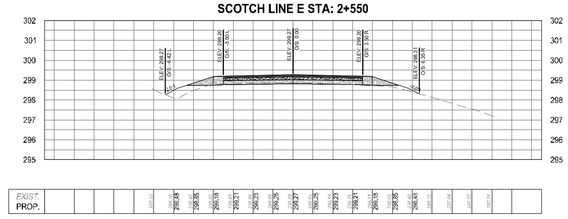

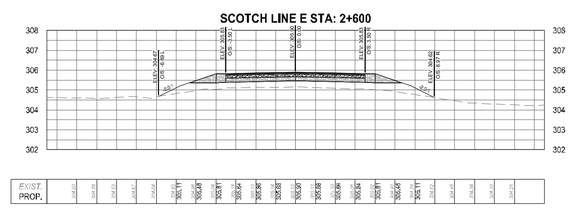

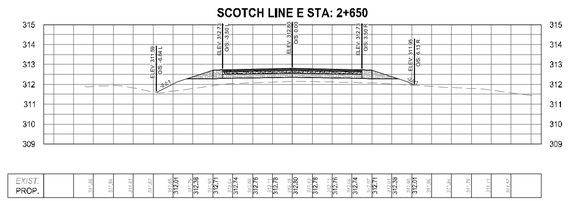

NOTES:

1. ALL CONSTRUCTION AND MATERIALS TO BE IN ACCORDANCE WITH:
 -ONTARIO PROVINCIAL STANDARD DRAWINGS & SPECIFICATIONS
 -APPLICABLE CONTRACT DOCUMENTS AND ALL SPECIFICATIONS REFERENCED HEREIN.
2. THE CONTRACTOR SHALL CONSTRUCT ALL WORK IN ACCORDANCE WITH THE OCCUPATIONAL HEALTH AND SAFETY ACT, HEALTH AND SAFETY REGULATIONS FOR CONSTRUCTION PROJECTS.
3. THE CONTRACTOR SHALL RESTORE OR REPLACE DAMAGED SERVICES TO EXISTING OR BETTER CONDITION.
4. THE CONTRACTOR SHALL RESTORE ALL DISTURBED AREAS TO EXISTING OR BETTER CONDITION, OR PER THE ENGINEERING AND LANDSCAPE SPECIFICATIONS REFERENCED HEREIN.
5. THE CONTRACTOR SHALL COORDINATE AND PAY FOR ALL TRAFFIC CONTROL AND SAFETY MEASURES IN ACCORDANCE WITH THE ONTARIO TRAFFIC MANUAL, BOOK 7, TEMPORARY CONDITIONS.
6. THE CONTRACTOR SHALL DISPOSE OF ALL WASTE MATERIALS IN ACCORDANCE WITH THE MINISTRY OF THE ENVIRONMENT GUIDELINES AND LOCAL MUNICIPAL BYLAWS.
7. WHERE UTILITIES ARE SHOWN ON THE CONTRACT DRAWINGS, THEIR LOCATION IS APPROXIMATE. THE CONTRACTOR IS RESPONSIBLE FOR VERIFYING THE LOCATION OF ALL EXISTING UTILITIES PRIOR TO CONSTRUCTION.
8. THE CONTRACTOR IS RESPONSIBLE FOR OBTAINING ALL NECESSARY PERMITS TO COMPLETE THE WORK INCLUDING ROAD CUT PERMITS, OCCUPANCY PERMITS, ENCROACHMENT AGREEMENTS.
9. ANY UTILITY POLES THAT MAY BE UNDERMINED BY THE CONSTRUCTION ACTIVITY ARE TO BE BRACED. THE CONTRACTOR SHALL MAKE THE NECESSARY ARRANGEMENTS TO HAVE THE POLES BRACED IN ACCORDANCE WITH THE APPROPRIATE UTILITY REQUIREMENTS.
10. ALL EROSION AND SEDIMENT CONTROL MEASURES IDENTIFIED ON THE CONTRACT DRAWINGS ARE TO BE IN PLACE PRIOR TO THE START OF CONSTRUCTION.
11. ACCESS TO ALL PRIVATE PROPERTIES FRONTING THE CONSTRUCTION SHALL BE MAINTAINED AT ALL TIMES. TEMPORARY ACCESS RESTRICTIONS WILL ONLY BE PERMITTED WHERE REQUIRED TO FACILITATE UNDERGROUND SERVICING, ASPHALT AND CONCRETE PLACEMENT. THE CONTRACTOR SHALL PROVIDE 48 HOURS NOTICE TO THE COUNTY AND THE AFFECTED PROPERTY OWNERS PRIOR TO ACCESS INTERRUPTION.
12. ALL PROPERTY BARS DISTURBED OR DAMAGED DURING CONSTRUCTION SHALL BE REPLACED BY THE CONTRACTOR AT THE CONCLUSION OF THE CONTRACT, AT THEIR EXPENSE.
13. ALL DIMENSIONS SHALL BE CHECKED AND VERIFIED IN THE FIELD BY THE CONTRACTOR PRIOR TO CONSTRUCTION. ANY DISCREPANCIES SHALL BE REPORTED IMMEDIATELY TO THE ENGINEER.
14. EXISTING SIGNAGE WITHIN THE ROAD ALLOWANCE SHALL BE REMOVED AND SALVAGED BY THE CONTRACTOR PRIOR TO CONSTRUCTION AND REINSTALLED UPON COMPLETION. REGULATORY SIGNAGE SHALL REMAIN IN PLACE AT ALL TIMES.

No.	REVISION	BY	DATE
3.	ISSUED FOR TENDER	JD	2022-11-30
2.	ISSUED FOR 90% REVIEW	JD	2022-03-11
1.	ISSUED FOR 50% REVIEW	JD	2019-11-05

ENGAGE ENGINEERING
www.engageeng.ca ◆ 171 King Street, Suite 120, Peterborough, ON ◆ P:ono (705) 755-0427

RECONSTRUCTION OF BOBCAYGEON ROAD

TOWNSHIP OF MINDEN HILLS


PROPOSED CROSS SECTIONS


MINDEN, ON


DRAWN BY: J.DUNN	STAMP:
DESIGNED BY: J.DUNN	
APPROVED BY: P.HURLEY	
DATE: 2022-03-11	
SCALE:	


PROJECT NUMBER:	SHEET NAME:	SHEET:
19044	XS9	30 of 35


19044-SR2
Date: Nov. 29, 2022 - 4:05 pm Plotted by: jdunn File name: S:\01 - Projects\19000\19044 - HPP Minden Hills - Bobcaygeon Road\02 Design\Pl - Drawings\Contract Drawings\19044-SR2.dwg

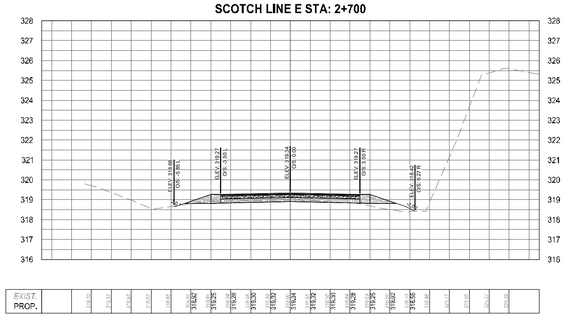


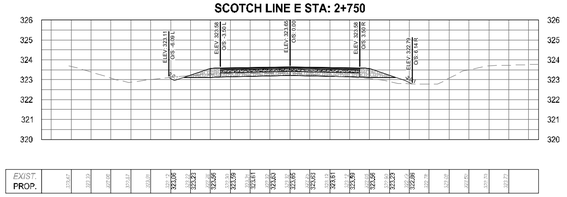


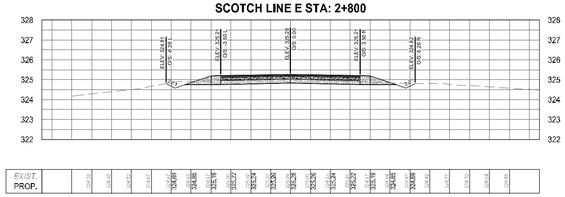


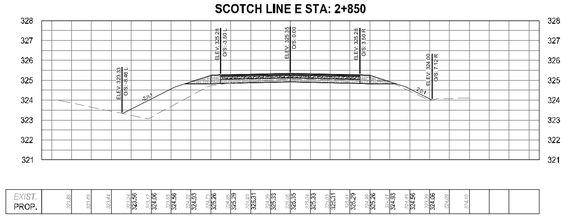


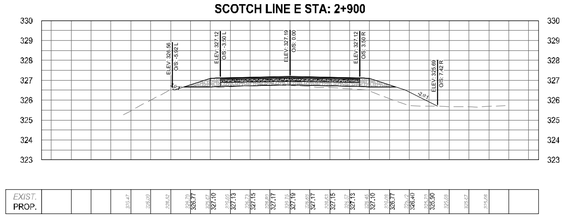

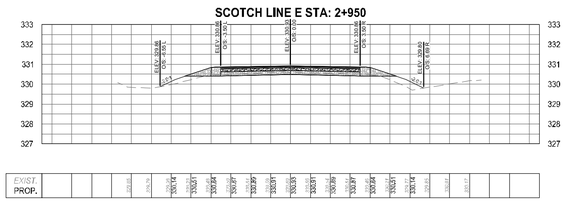

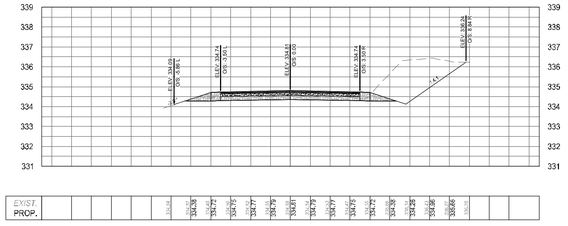

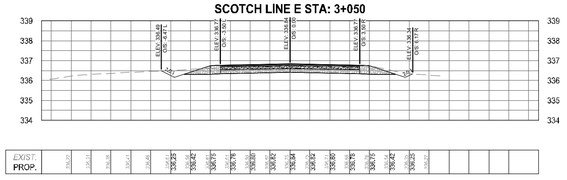

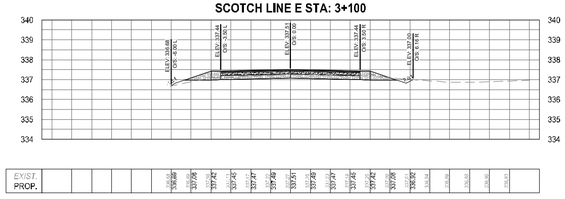

NOTES:

1. ALL CONSTRUCTION AND MATERIALS TO BE IN ACCORDANCE WITH:
 - ONTARIO PROVINCIAL STANDARD DRAWINGS & SPECIFICATIONS
 - APPLICABLE CONTRACT DOCUMENTS AND ALL SPECIFICATIONS REFERENCED HEREIN.
2. THE CONTRACTOR SHALL CONSTRUCT ALL WORK IN ACCORDANCE WITH THE OCCUPATIONAL HEALTH AND SAFETY ACT, HEALTH AND SAFETY REGULATIONS FOR CONSTRUCTION PROJECTS.
3. THE CONTRACTOR SHALL RESTORE OR REPLACE DAMAGED SERVICES TO EXISTING OR BETTER CONDITION.
4. THE CONTRACTOR SHALL RESTORE ALL DISTURBED AREAS TO EXISTING OR BETTER CONDITION, OR PER THE ENGINEERING AND LANDSCAPE SPECIFICATIONS REFERENCED HEREIN.
5. THE CONTRACTOR SHALL COORDINATE AND PAY FOR ALL TRAFFIC CONTROL AND SAFETY MEASURES IN ACCORDANCE WITH THE ONTARIO TRAFFIC MANUAL, BOOK 7, TEMPORARY CONDITIONS.
6. THE CONTRACTOR SHALL DISPOSE OF ALL WASTE MATERIALS IN ACCORDANCE WITH THE MINISTRY OF THE ENVIRONMENT GUIDELINES AND LOCAL MUNICIPAL BYLAWS.
7. WHERE UTILITIES ARE SHOWN ON THE CONTRACT DRAWINGS, THEIR LOCATION IS APPROXIMATE. THE CONTRACTOR IS RESPONSIBLE FOR VERIFYING THE LOCATION OF ALL EXISTING UTILITIES PRIOR TO CONSTRUCTION.
8. THE CONTRACTOR IS RESPONSIBLE FOR OBTAINING ALL NECESSARY PERMITS TO COMPLETE THE WORK INCLUDING ROAD CUT PERMITS, OCCUPANCY PERMITS, ENCROACHMENT AGREEMENTS.
9. ANY UTILITY POLES THAT MAY BE UNDERMINED BY THE CONSTRUCTION ACTIVITY ARE TO BE BRACED. THE CONTRACTOR SHALL MAKE THE NECESSARY ARRANGEMENTS TO HAVE THE POLES BRACED IN ACCORDANCE WITH THE APPROPRIATE UTILITY REQUIREMENTS.
10. ALL EROSION AND SEDIMENT CONTROL MEASURES IDENTIFIED ON THE CONTRACT DRAWINGS ARE TO BE IN PLACE PRIOR TO THE START OF CONSTRUCTION.
11. ACCESS TO ALL PRIVATE PROPERTIES FRONTING THE CONSTRUCTION SHALL BE MAINTAINED AT ALL TIMES. TEMPORARY ACCESS RESTRICTIONS WILL ONLY BE PERMITTED WHERE REQUIRED TO FACILITATE UNDERGROUND SERVICING, ASPHALT AND CONCRETE PLACEMENT. THE CONTRACTOR SHALL PROVIDE 48 HOURS NOTICE TO THE COUNTY AND THE AFFECTED PROPERTY OWNERS PRIOR TO ACCESS INTERRUPTION.
12. ALL PROPERTY BARS DISTURBED OR DAMAGED DURING CONSTRUCTION SHALL BE REPLACED BY THE CONTRACTOR AT THE CONCLUSION OF THE CONTRACT, AT THEIR EXPENSE.
13. ALL DIMENSIONS SHALL BE CHECKED AND VERIFIED IN THE FIELD BY THE CONTRACTOR PRIOR TO CONSTRUCTION. ANY DISCREPANCIES SHALL BE REPORTED IMMEDIATELY TO THE ENGINEER.
14. EXISTING SIGNAGE WITHIN THE ROAD ALLOWANCE SHALL BE REMOVED AND SALVAGED BY THE CONTRACTOR PRIOR TO CONSTRUCTION AND REINSTALLED UPON COMPLETION. REGULATORY SIGNAGE SHALL REMAIN IN PLACE AT ALL TIMES.

No.	REVISION	BY	DATE
3.	ISSUED FOR TENDER	JD	2022-11-30
2.	ISSUED FOR 90% REVIEW	JD	2022-03-11
1.	ISSUED FOR 50% REVIEW	JD	2019-11-05

ENGAGE ENGINEERING
www.engage.ca ◆ 171 King Street, Suite 120, Peterborough, ON ◆ P:(705) 755-0427

RECONSTRUCTION OF BOBCAYGEON ROAD

TOWNSHIP OF MINDEN HILLS


PROPOSED CROSS SECTIONS


MINDEN, ON


DRAWN BY: J.DUNN	STAMP:
DESIGNED BY: J.DUNN	
APPROVED BY: P.HURLEY	
DATE: 2022-03-11	
SCALE:	


PROJECT NUMBER:	SHEET NAME:	SHEET:
19044	XS10	31 of 35


19044-SR2
Date: Nov. 29, 2022 - 4:08 pm Plotted by: jdunn File name: S:\01 - Projects\19000\19044 - HPP Minden Hills - Bobcaygeon Road\02 Design\Hydraulics\Drawings\19044-SR2.dwg

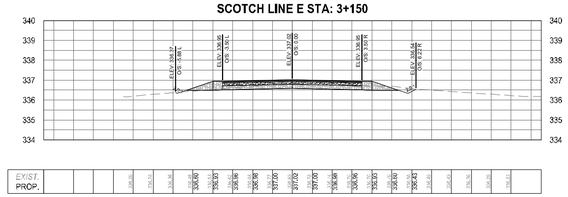


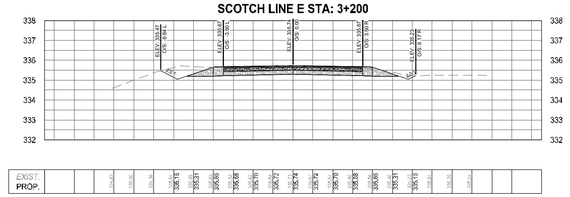


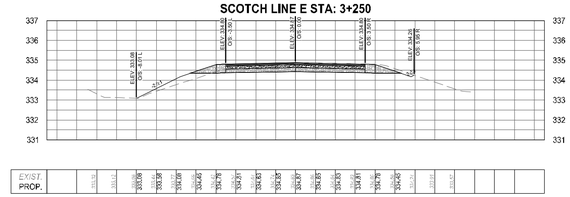


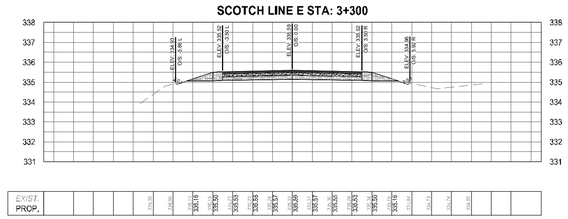


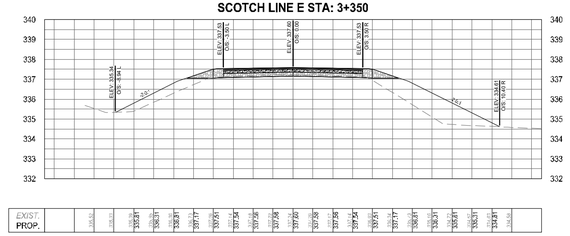


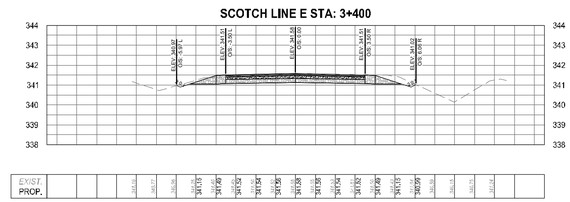


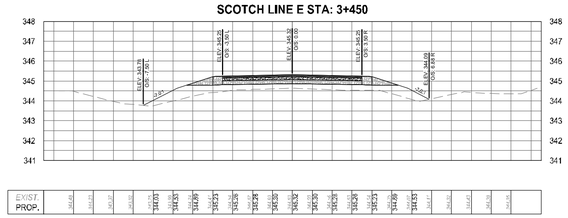


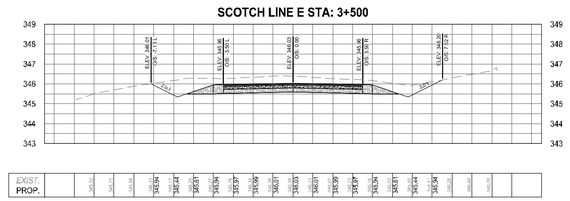

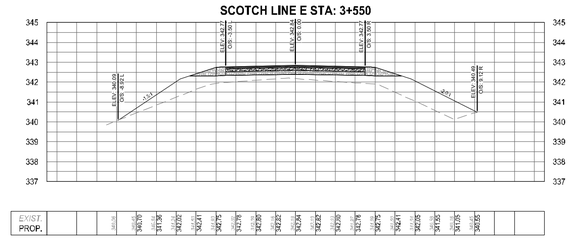

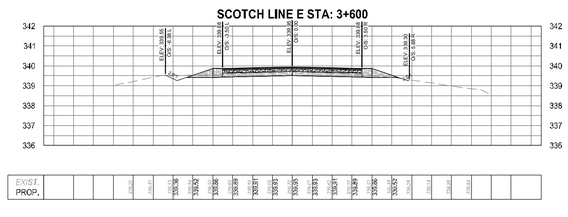

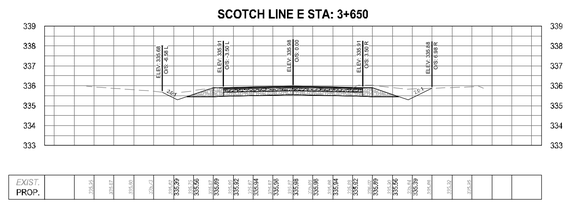

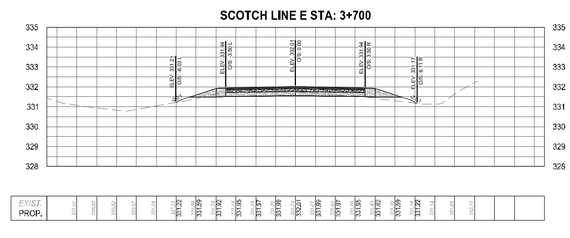

NORTH

NOTES:

1. ALL CONSTRUCTION AND MATERIALS TO BE IN ACCORDANCE WITH:
 - ONTARIO PROVINCIAL STANDARD DRAWINGS & SPECIFICATIONS
 - APPLICABLE CONTRACT DOCUMENTS AND ALL SPECIFICATIONS REFERENCED HEREIN.
2. THE CONTRACTOR SHALL CONSTRUCT ALL WORK IN ACCORDANCE WITH THE OCCUPATIONAL HEALTH AND SAFETY ACT, HEALTH AND SAFETY REGULATIONS FOR CONSTRUCTION PROJECTS.
3. THE CONTRACTOR SHALL RESTORE OR REPLACE DAMAGED SERVICES TO EXISTING OR BETTER CONDITION.
4. THE CONTRACTOR SHALL RESTORE ALL DISTURBED AREAS TO EXISTING OR BETTER CONDITION, OR PER THE ENGINEERING AND LANDSCAPE SPECIFICATIONS REFERENCED HEREIN.
5. THE CONTRACTOR SHALL COORDINATE AND PAY FOR ALL TRAFFIC CONTROL AND SAFETY MEASURES IN ACCORDANCE WITH THE ONTARIO TRAFFIC MANUAL, BOOK 7, TEMPORARY CONDITIONS.
6. THE CONTRACTOR SHALL DISPOSE OF ALL WASTE MATERIALS IN ACCORDANCE WITH THE MINISTRY OF THE ENVIRONMENT GUIDELINES AND LOCAL MUNICIPAL BYLAWS.
7. WHERE UTILITIES ARE SHOWN ON THE CONTRACT DRAWINGS, THEIR LOCATION IS APPROXIMATE. THE CONTRACTOR IS RESPONSIBLE FOR VERIFYING THE LOCATION OF ALL EXISTING UTILITIES PRIOR TO CONSTRUCTION.
8. THE CONTRACTOR IS RESPONSIBLE FOR OBTAINING ALL NECESSARY PERMITS TO COMPLETE THE WORK INCLUDING ROAD CUT PERMITS, OCCUPANCY PERMITS, ENCROACHMENT AGREEMENTS.
9. ANY UTILITY POLES THAT MAY BE UNDERMINED BY THE CONSTRUCTION ACTIVITY ARE TO BE BRACED. THE CONTRACTOR SHALL MAKE THE NECESSARY ARRANGEMENTS TO HAVE THE POLES BRACED IN ACCORDANCE WITH THE APPROPRIATE UTILITY REQUIREMENTS.
10. ALL EROSION AND SEDIMENT CONTROL MEASURES IDENTIFIED ON THE CONTRACT DRAWINGS ARE TO BE IN PLACE PRIOR TO THE START OF CONSTRUCTION.
11. ACCESS TO ALL PRIVATE PROPERTIES FRONTING THE CONSTRUCTION SHALL BE MAINTAINED AT ALL TIMES. TEMPORARY ACCESS RESTRICTIONS WILL ONLY BE PERMITTED WHERE REQUIRED TO FACILITATE UNDERGROUND SERVICING, ASPHALT AND CONCRETE PLACEMENT. THE CONTRACTOR SHALL PROVIDE 48 HOURS NOTICE TO THE COUNTY AND THE AFFECTED PROPERTY OWNERS PRIOR TO ACCESS INTERRUPTION.
12. ALL PROPERTY BARS DISTURBED OR DAMAGED DURING CONSTRUCTION SHALL BE REPLACED BY THE CONTRACTOR AT THE CONCLUSION OF THE CONTRACT, AT THEIR EXPENSE.
13. ALL DIMENSIONS SHALL BE CHECKED AND VERIFIED IN THE FIELD BY THE CONTRACTOR PRIOR TO CONSTRUCTION. ANY DISCREPANCIES SHALL BE REPORTED IMMEDIATELY TO THE ENGINEER.
14. EXISTING SIGNAGE WITHIN THE ROAD ALLOWANCE SHALL BE REMOVED AND SALVAGED BY THE CONTRACTOR PRIOR TO CONSTRUCTION AND REINSTALLED UPON COMPLETION. REGULATORY SIGNAGE SHALL REMAIN IN PLACE AT ALL TIMES.

No.	REVISION	BY	DATE
3.	ISSUED FOR TENDER	JD	2022-11-30
2.	ISSUED FOR 90% REVIEW	JD	2022-03-11
1.	ISSUED FOR 50% REVIEW	JD	2019-11-05

ENGAGE ENGINEERING
www.engageeng.ca ◆ 171 King Street, Suite 120, Peterborough, ON ◆ Phone: (705) 755-0427

RECONSTRUCTION OF BOBCAYGEON ROAD

TOWNSHIP OF MINDEN HILLS


PROPOSED CROSS SECTIONS


MINDEN, ON


DRAWN BY: J.DUNN	STAMP:
DESIGNED BY: J.DUNN	
APPROVED BY: P.HURLEY	
DATE: 2022-03-11	
SCALE: 1:150	


PROJECT NUMBER:	SHEET NAME:	SHEET:
19044	XS11	32 of 35

19044-SR2
Date: Nov. 29, 2022 - 4:00 pm Plotted by: pam File name: E:\01-Projects\19000\19044 - RFP Minden Hills - Bobcaygeon Road\02 Design\01 - Drawings\Current Drawings\19044-SR2.dwg

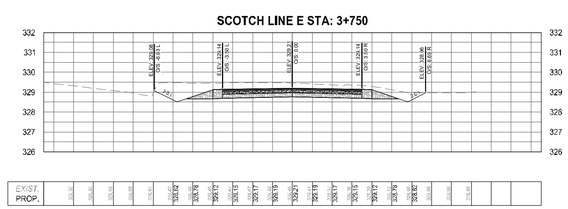

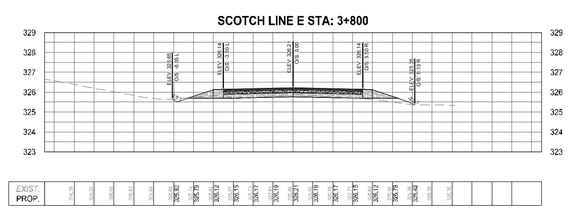

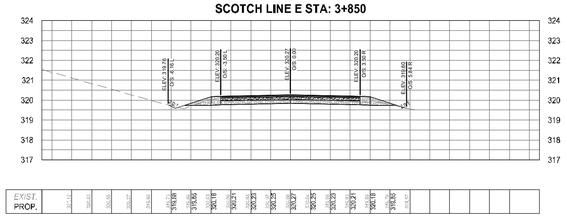

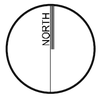

NOTES:

1. ALL CONSTRUCTION AND MATERIALS TO BE IN ACCORDANCE WITH:
 - ONTARIO PROVINCIAL STANDARD DRAWINGS & SPECIFICATIONS
 - APPLICABLE CONTRACT DOCUMENTS AND ALL SPECIFICATIONS REFERENCED HEREIN.
2. THE CONTRACTOR SHALL CONSTRUCT ALL WORK IN ACCORDANCE WITH THE OCCUPATIONAL HEALTH AND SAFETY ACT, HEALTH AND SAFETY REGULATIONS FOR CONSTRUCTION PROJECTS.
3. THE CONTRACTOR SHALL RESTORE OR REPLACE DAMAGED SERVICES TO EXISTING OR BETTER CONDITION.
4. THE CONTRACTOR SHALL RESTORE ALL DISTURBED AREAS TO EXISTING OR BETTER CONDITION, OR PER THE ENGINEERING AND LANDSCAPE SPECIFICATIONS REFERENCED HEREIN.
5. THE CONTRACTOR SHALL COORDINATE AND PAY FOR ALL TRAFFIC CONTROL AND SAFETY MEASURES IN ACCORDANCE WITH THE ONTARIO TRAFFIC MANUAL, BOOK 7, TEMPORARY CONDITIONS.
6. THE CONTRACTOR SHALL DISPOSE OF ALL WASTE MATERIALS IN ACCORDANCE WITH THE MINISTRY OF THE ENVIRONMENT GUIDELINES AND LOCAL MUNICIPAL BYLAWS.
7. WHERE UTILITIES ARE SHOWN ON THE CONTRACT DRAWINGS, THEIR LOCATION IS APPROXIMATE. THE CONTRACTOR IS RESPONSIBLE FOR VERIFYING THE LOCATION OF ALL EXISTING UTILITIES PRIOR TO CONSTRUCTION.
8. THE CONTRACTOR IS RESPONSIBLE FOR OBTAINING ALL NECESSARY PERMITS TO COMPLETE THE WORK INCLUDING ROAD CUT PERMITS, OCCUPANCY PERMITS, ENCROACHMENT AGREEMENTS.
9. ANY UTILITY POLES THAT MAY BE UNDERMINED BY THE CONSTRUCTION ACTIVITY ARE TO BE BRACED. THE CONTRACTOR SHALL MAKE THE NECESSARY ARRANGEMENTS TO HAVE THE POLES BRACED IN ACCORDANCE WITH THE APPROPRIATE UTILITY REQUIREMENTS.
10. ALL EROSION AND SEDIMENT CONTROL MEASURES IDENTIFIED ON THE CONTRACT DRAWINGS ARE TO BE IN PLACE PRIOR TO THE START OF CONSTRUCTION.
11. ACCESS TO ALL PRIVATE PROPERTIES FRONTING THE CONSTRUCTION SHALL BE MAINTAINED AT ALL TIMES. TEMPORARY ACCESS RESTRICTIONS WILL ONLY BE PERMITTED WHERE REQUIRED TO FACILITATE UNDERGROUND SERVICING, ASPHALT AND CONCRETE PLACEMENT. THE CONTRACTOR SHALL PROVIDE 48 HOURS NOTICE TO THE COUNTY AND THE AFFECTED PROPERTY OWNERS PRIOR TO ACCESS INTERRUPTION.
12. ALL PROPERTY BARS DISTURBED OR DAMAGED DURING CONSTRUCTION SHALL BE REPLACED BY THE CONTRACTOR AT THE CONCLUSION OF THE CONTRACT, AT THEIR EXPENSE.
13. ALL DIMENSIONS SHALL BE CHECKED AND VERIFIED IN THE FIELD BY THE CONTRACTOR PRIOR TO CONSTRUCTION. ANY DISCREPANCIES SHALL BE REPORTED IMMEDIATELY TO THE ENGINEER.
14. EXISTING SIGNAGE WITHIN THE ROAD ALLOWANCE SHALL BE REMOVED AND SALVAGED BY THE CONTRACTOR PRIOR TO CONSTRUCTION AND REINSTALLED UPON COMPLETION. REGULATORY SIGNAGE SHALL REMAIN IN PLACE AT ALL TIMES.

No.	REVISION	BY	DATE
3.	ISSUED FOR TENDER	JD	2022-11-30
2.	ISSUED FOR 90% REVIEW	JD	2022-03-11
1.	ISSUED FOR 50% REVIEW	JD	2019-11-05

ENGAGE ENGINEERING
www.engageeng.ca ◆ 171 King Street, Suite 120, Peterborough, ON ◆ Phone: (705) 755-0427

RECONSTRUCTION OF BOBCAYGEON ROAD

TOWNSHIP OF MINDEN HILLS


PROPOSED CROSS SECTIONS


MINDEN, ON


DRAWN BY: J.DUNN	STAMP:
DESIGNED BY: J.DUNN	
APPROVED BY: P.HURLEY	
DATE: 2022-03-11	
SCALE: 1:150	


PROJECT NUMBER:	SHEET NAME:	SHEET:
19044	XS12	33 of 35


19044-SR2
Date: Nov. 29, 2022 - 4:07 pm Plotted by: jdunn P:\Revame & 911 - Projects\19000 19044 - RFP Minden Hills - Bobcaygeon Road\02 Design\01 - Drawings\Current Drawings\19044-SR2.dwg

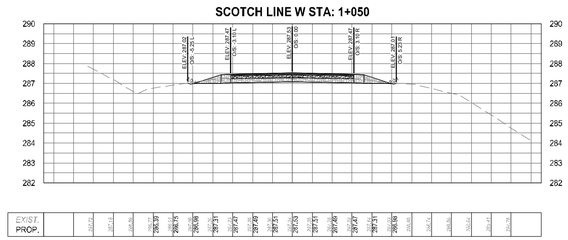


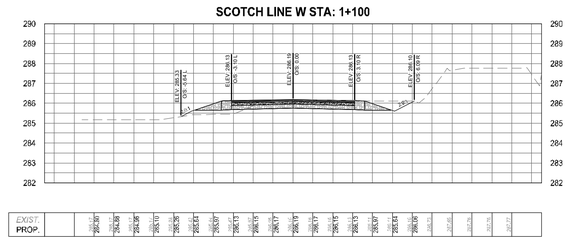


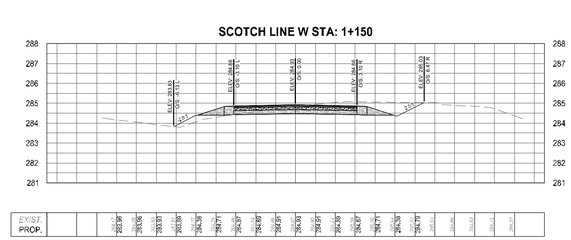


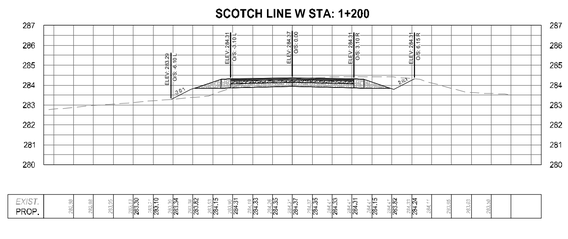


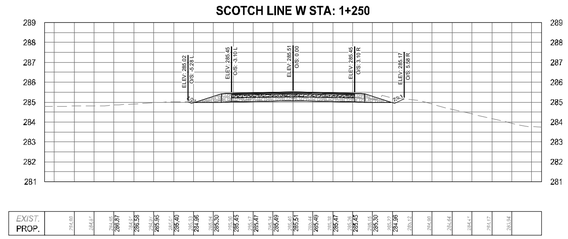


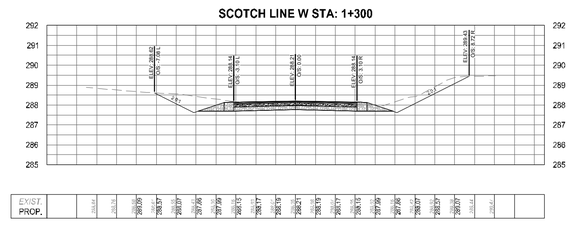


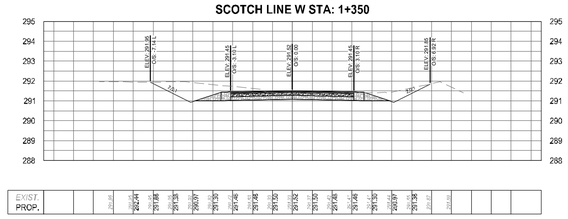


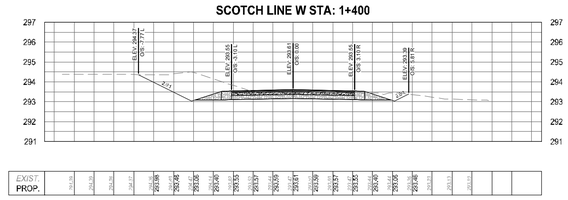

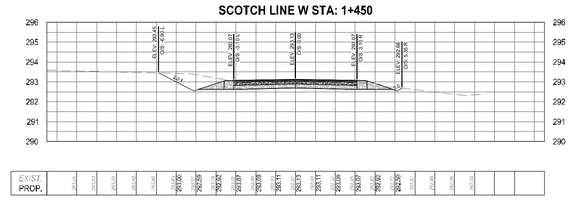

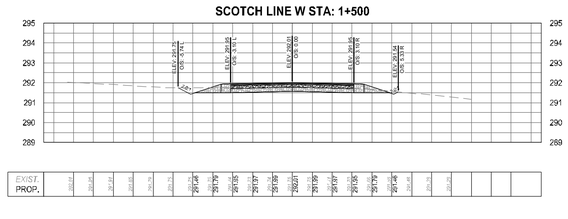

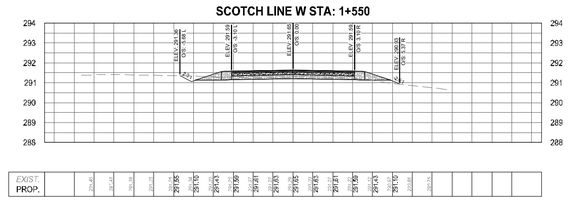

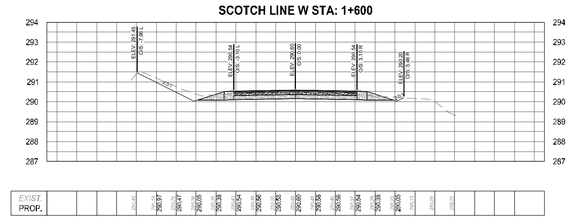

NOTES:

1. ALL CONSTRUCTION AND MATERIALS TO BE IN ACCORDANCE WITH:
 - ONTARIO PROVINCIAL STANDARD DRAWINGS & SPECIFICATIONS
 - APPLICABLE CONTRACT DOCUMENTS AND ALL SPECIFICATIONS REFERENCED HEREIN.
2. THE CONTRACTOR SHALL CONSTRUCT ALL WORK IN ACCORDANCE WITH THE OCCUPATIONAL HEALTH AND SAFETY ACT, HEALTH AND SAFETY REGULATIONS FOR CONSTRUCTION PROJECTS.
3. THE CONTRACTOR SHALL RESTORE OR REPLACE DAMAGED SERVICES TO EXISTING OR BETTER CONDITION.
4. THE CONTRACTOR SHALL RESTORE ALL DISTURBED AREAS TO EXISTING OR BETTER CONDITION, OR PER THE ENGINEERING AND LANDSCAPE SPECIFICATIONS REFERENCED HEREIN.
5. THE CONTRACTOR SHALL COORDINATE AND PAY FOR ALL TRAFFIC CONTROL AND SAFETY MEASURES IN ACCORDANCE WITH THE ONTARIO TRAFFIC MANUAL, BOOK 7, TEMPORARY CONDITIONS.
6. THE CONTRACTOR SHALL DISPOSE OF ALL WASTE MATERIALS IN ACCORDANCE WITH THE MINISTRY OF THE ENVIRONMENT GUIDELINES AND LOCAL MUNICIPAL BYLAWS.
7. WHERE UTILITIES ARE SHOWN ON THE CONTRACT DRAWINGS, THEIR LOCATION IS APPROXIMATE. THE CONTRACTOR IS RESPONSIBLE FOR VERIFYING THE LOCATION OF ALL EXISTING UTILITIES PRIOR TO CONSTRUCTION.
8. THE CONTRACTOR IS RESPONSIBLE FOR OBTAINING ALL NECESSARY PERMITS TO COMPLETE THE WORK INCLUDING ROAD CUT PERMITS, OCCUPANCY PERMITS, ENCROACHMENT AGREEMENTS.
9. ANY UTILITY POLES THAT MAY BE UNDERMINED BY THE CONSTRUCTION ACTIVITY ARE TO BE BRACED. THE CONTRACTOR SHALL MAKE THE NECESSARY ARRANGEMENTS TO HAVE THE POLES BRACED IN ACCORDANCE WITH THE APPROPRIATE UTILITY REQUIREMENTS.
10. ALL EROSION AND SEDIMENT CONTROL MEASURES IDENTIFIED ON THE CONTRACT DRAWINGS ARE TO BE IN PLACE PRIOR TO THE START OF CONSTRUCTION.
11. ACCESS TO ALL PRIVATE PROPERTIES FRONTING THE CONSTRUCTION SHALL BE MAINTAINED AT ALL TIMES. TEMPORARY ACCESS RESTRICTIONS WILL ONLY BE PERMITTED WHERE REQUIRED TO FACILITATE UNDERGROUND SERVICING, ASPHALT AND CONCRETE PLACEMENT. THE CONTRACTOR SHALL PROVIDE 48 HOURS NOTICE TO THE COUNTY AND THE AFFECTED PROPERTY OWNERS PRIOR TO ACCESS INTERRUPTION.
12. ALL PROPERTY BARS DISTURBED OR DAMAGED DURING CONSTRUCTION SHALL BE REPLACED BY THE CONTRACTOR AT THE CONCLUSION OF THE CONTRACT, AT THEIR EXPENSE.
13. ALL DIMENSIONS SHALL BE CHECKED AND VERIFIED IN THE FIELD BY THE CONTRACTOR PRIOR TO CONSTRUCTION. ANY DISCREPANCIES SHALL BE REPORTED IMMEDIATELY TO THE ENGINEER.
14. EXISTING SIGNAGE WITHIN THE ROAD ALLOWANCE SHALL BE REMOVED AND SALVAGED BY THE CONTRACTOR PRIOR TO CONSTRUCTION AND REINSTALLED UPON COMPLETION. REGULATORY SIGNAGE SHALL REMAIN IN PLACE AT ALL TIMES.

No.	REVISION	BY	DATE
3.	ISSUED FOR TENDER	JD	2022-11-30
2.	ISSUED FOR 90% REVIEW	JD	2022-03-11
1.	ISSUED FOR 50% REVIEW	JD	2019-11-05

ENGAGE ENGINEERING
www.engageeng.ca ◆ 171 King Street, Suite 120, Peterborough, ON ◆ Phone: (705) 755-0427

RECONSTRUCTION OF BOBCAYGEON ROAD

TOWNSHIP OF MINDEN HILLS


PROPOSED CROSS SECTIONS


MINDEN, ON


DRAWN BY: J.DUNN	STAMP:
DESIGNED BY: J.DUNN	
APPROVED BY: P.HURLEY	
DATE: 2022-03-11	
SCALE:	

PROJECT NUMBER:	SHEET NAME:	SHEET:
19044	XS13	34 of 35

19044-SR2
Date: Nov. 29, 2022 - 4:07 pm Plotted by: jdunn C:\Revizto 9\000 19044 - RFP Minden Hills - Bobcaygeon Road\02 Design\01 - Drawings\Current Drawings\19044-SR2.dwg

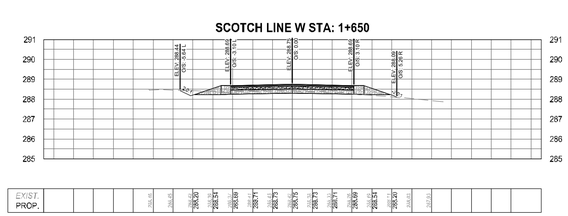

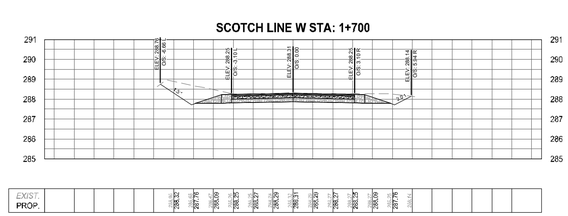

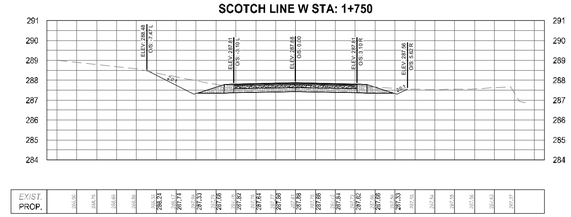

NOTES:

1. ALL CONSTRUCTION AND MATERIALS TO BE IN ACCORDANCE WITH:
 - ONTARIO PROVINCIAL STANDARD DRAWINGS & SPECIFICATIONS
 - APPLICABLE CONTRACT DOCUMENTS AND ALL SPECIFICATIONS REFERENCED HEREIN.
2. THE CONTRACTOR SHALL CONSTRUCT ALL WORK IN ACCORDANCE WITH THE OCCUPATIONAL HEALTH AND SAFETY ACT, HEALTH AND SAFETY REGULATIONS FOR CONSTRUCTION PROJECTS.
3. THE CONTRACTOR SHALL RESTORE OR REPLACE DAMAGED SERVICES TO EXISTING OR BETTER CONDITION.
4. THE CONTRACTOR SHALL RESTORE ALL DISTURBED AREAS TO EXISTING OR BETTER CONDITION, OR PER THE ENGINEERING AND LANDSCAPE SPECIFICATIONS REFERENCED HEREIN.
5. THE CONTRACTOR SHALL COORDINATE AND PAY FOR ALL TRAFFIC CONTROL AND SAFETY MEASURES IN ACCORDANCE WITH THE ONTARIO TRAFFIC MANUAL, BOOK 7, TEMPORARY CONDITIONS.
6. THE CONTRACTOR SHALL DISPOSE OF ALL WASTE MATERIALS IN ACCORDANCE WITH THE MINISTRY OF THE ENVIRONMENT GUIDELINES AND LOCAL MUNICIPAL BYLAWS.
7. WHERE UTILITIES ARE SHOWN ON THE CONTRACT DRAWINGS, THEIR LOCATION IS APPROXIMATE. THE CONTRACTOR IS RESPONSIBLE FOR VERIFYING THE LOCATION OF ALL EXISTING UTILITIES PRIOR TO CONSTRUCTION.
8. THE CONTRACTOR IS RESPONSIBLE FOR OBTAINING ALL NECESSARY PERMITS TO COMPLETE THE WORK INCLUDING ROAD CUT PERMITS, OCCUPANCY PERMITS, ENCROACHMENT AGREEMENTS.
9. ANY UTILITY POLES THAT MAY BE UNDERMINED BY THE CONSTRUCTION ACTIVITY ARE TO BE BRACED. THE CONTRACTOR SHALL MAKE THE NECESSARY ARRANGEMENTS TO HAVE THE POLES BRACED IN ACCORDANCE WITH THE APPROPRIATE UTILITY REQUIREMENTS.
10. ALL EROSION AND SEDIMENT CONTROL MEASURES IDENTIFIED ON THE CONTRACT DRAWINGS ARE TO BE IN PLACE PRIOR TO THE START OF CONSTRUCTION.
11. ACCESS TO ALL PRIVATE PROPERTIES FRONTING THE CONSTRUCTION SHALL BE MAINTAINED AT ALL TIMES. TEMPORARY ACCESS RESTRICTIONS WILL ONLY BE PERMITTED WHERE REQUIRED TO FACILITATE UNDERGROUND SERVICING, ASPHALT AND CONCRETE PLACEMENT. THE CONTRACTOR SHALL PROVIDE 48 HOURS NOTICE TO THE COUNTY AND THE AFFECTED PROPERTY OWNERS PRIOR TO ACCESS INTERRUPTION.
12. ALL PROPERTY BARS DISTURBED OR DAMAGED DURING CONSTRUCTION SHALL BE REPLACED BY THE CONTRACTOR AT THE CONCLUSION OF THE CONTRACT, AT THEIR EXPENSE.
13. ALL DIMENSIONS SHALL BE CHECKED AND VERIFIED IN THE FIELD BY THE CONTRACTOR PRIOR TO CONSTRUCTION. ANY DISCREPANCIES SHALL BE REPORTED IMMEDIATELY TO THE ENGINEER.
14. EXISTING SIGNAGE WITHIN THE ROAD ALLOWANCE SHALL BE REMOVED AND SALVAGED BY THE CONTRACTOR PRIOR TO CONSTRUCTION AND REINSTALLED UPON COMPLETION. REGULATORY SIGNAGE SHALL REMAIN IN PLACE AT ALL TIMES.

No.	REVISION	BY	DATE
3.	ISSUED FOR TENDER	JD	2022-11-30
2.	ISSUED FOR 90% REVIEW	JD	2022-03-11
1.	ISSUED FOR 50% REVIEW	JD	2019-11-05

ENGAGE ENGINEERING
www.engageeng.ca ◆ 171 King Street, Suite 120, Peterborough, ON ◆ Phone: (705) 755-0427

RECONSTRUCTION OF BOBCAYGEON ROAD

TOWNSHIP OF MINDEN HILLS

PROPOSED CROSS SECTIONS

MINDEN, ON

DRAWN BY: J.DUNN	STAMP:
DESIGNED BY: J.DUNN	
APPROVED BY: P.HURLEY	
DATE: 2022-03-11	
SCALE:	

PROJECT NUMBER:	SHEET NAME:	SHEET:
19044	XS14	35 of 35

19044-SR2
Date: Nov. 29, 2022 - 4:07 pm Plotted by: jdunn P:\Revame & 511 - Projects\19000 19044 - RFP Minden Hills - Bobcaygeon Road\02 Design\11 - Drawings\Current Drawings\19044-SR2.dwg